



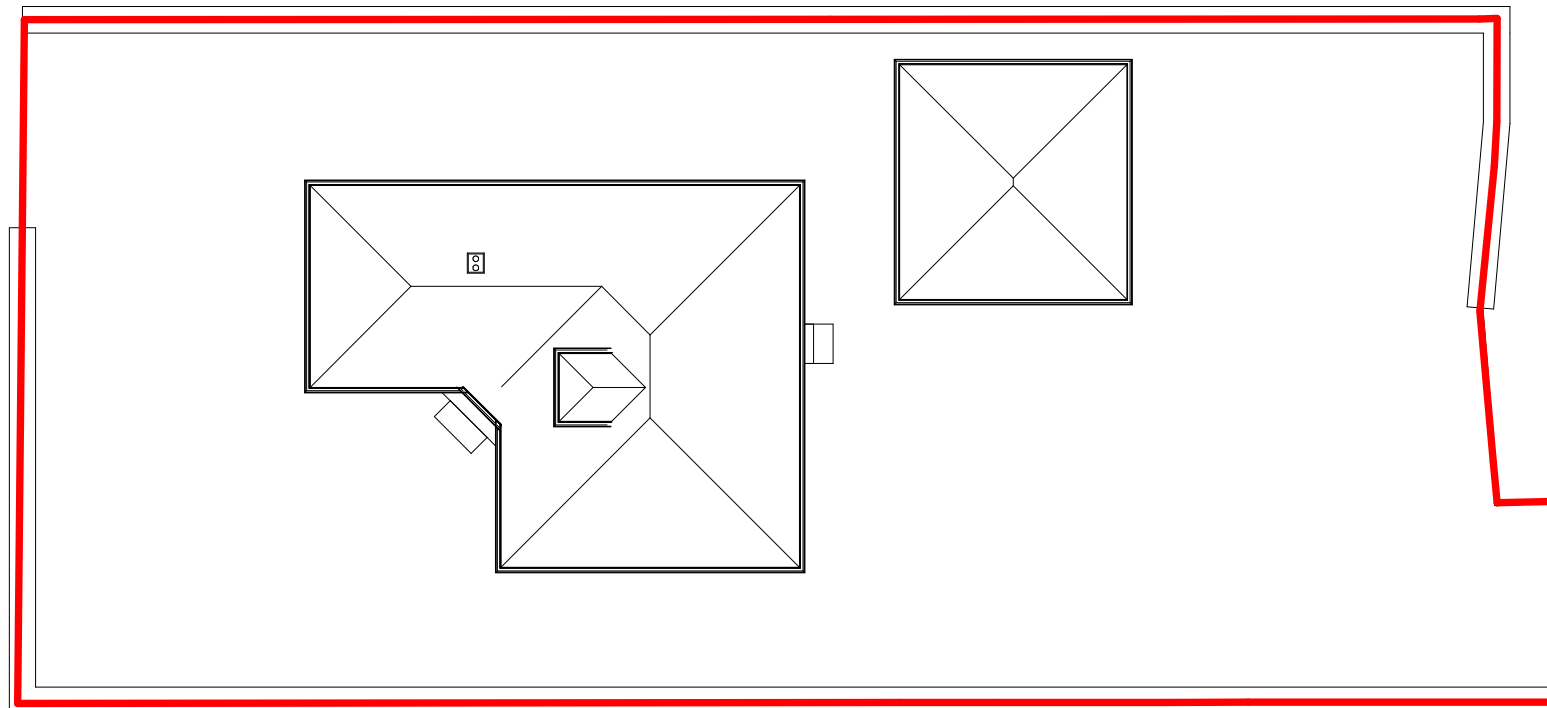

2 Main Site Plan

1 : 200

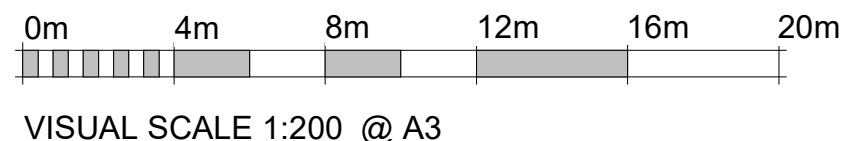

VISUAL SCALE 1:200 @ A3

Levels

The construction area of the site is level and changes to the main structure are limited hence no level survey has been provided

Flood Risk

This site does not fall in a flood risk area hence no flood risk assessment has been provided

Tree Survey


This proposal has no impact on trees

Parking Provision

This site retains 3 parking spaces plus a garage and no increased occupancy is proposed


Boundary Treatment

The boundaries are defined by 1.8m fences and hedging in excess of 2m

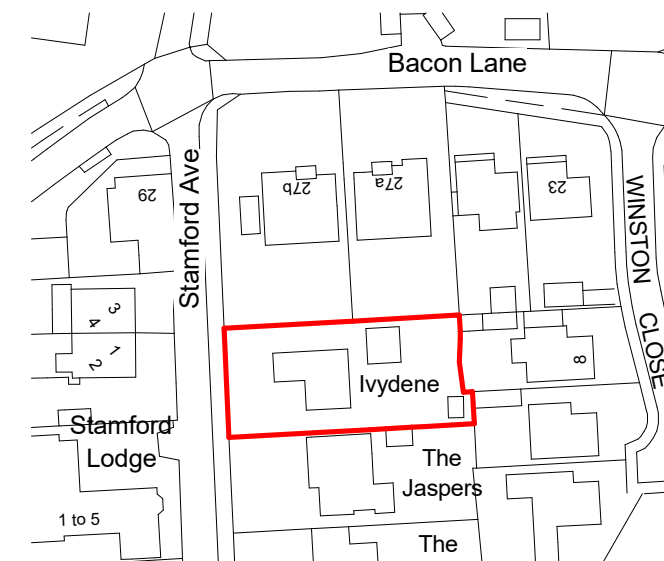


1 Location Plan

1 : 1250

 

VISUAL SCALE 1:1250 @ A3

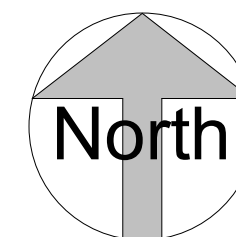

This map was purchased from
emapsite.com on 3.07.2025 and is subject
to the following © Crown copyright and
database rights
Ordnance Survey AC0000808122