




Street Elevation - Existing
1 : 100

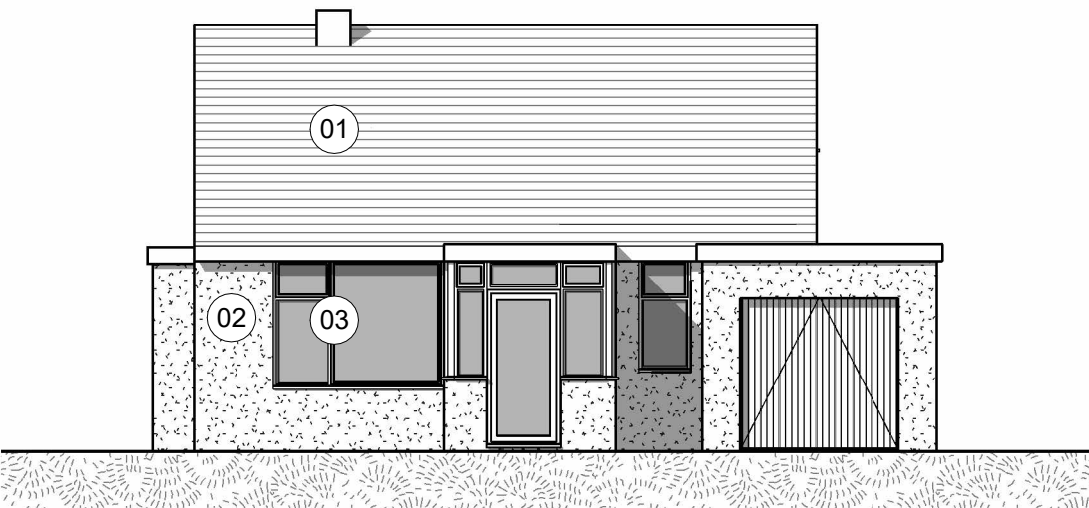


North Elevation - Existing
1 : 100

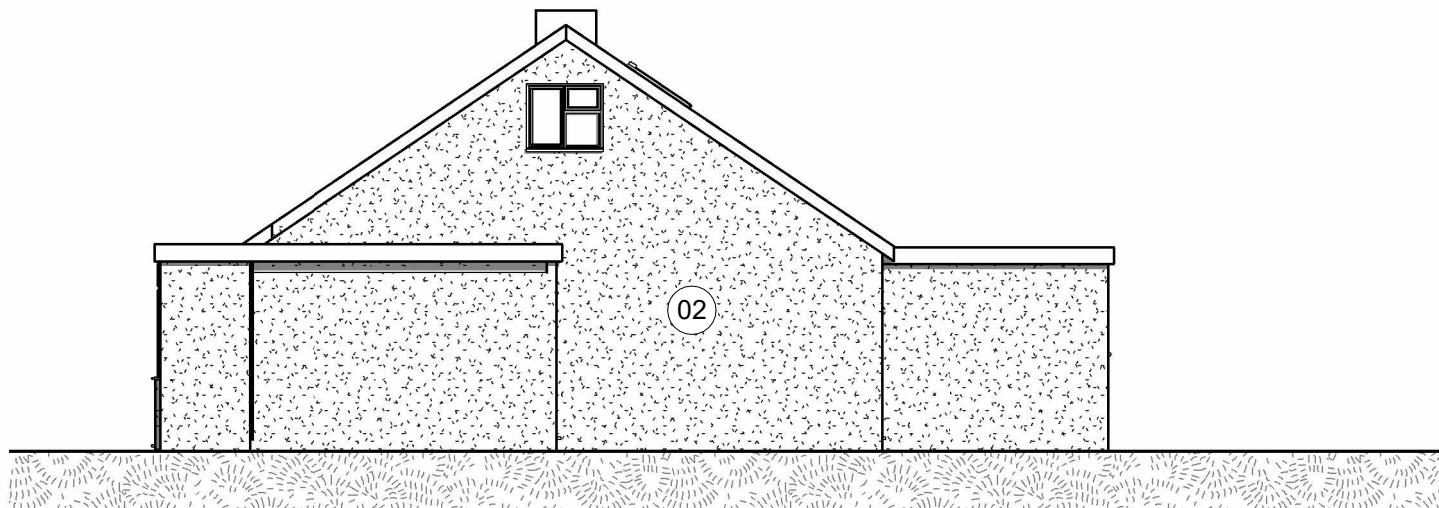


West Elevation - Existing
1 : 100

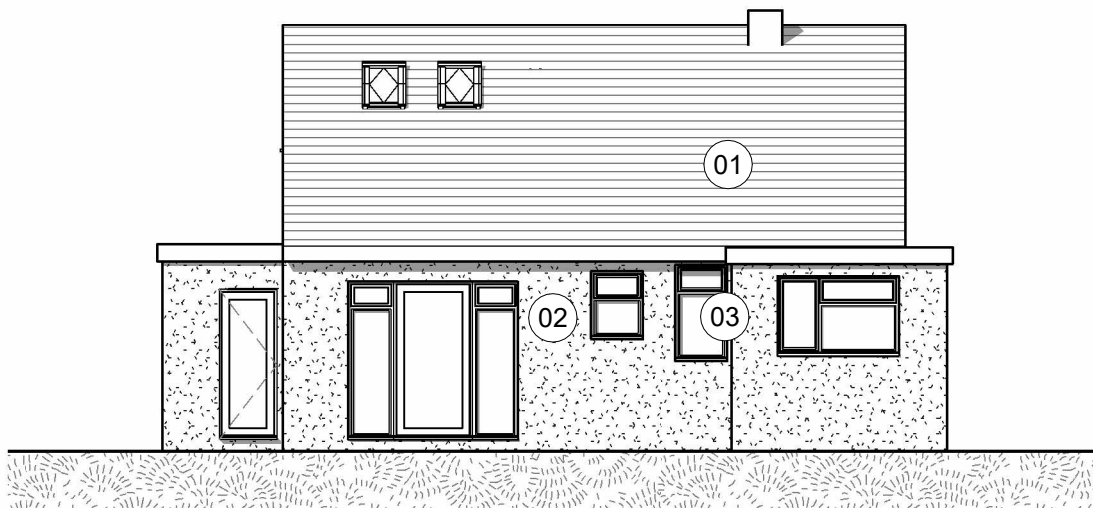


South Elevation - Existing
1 : 100

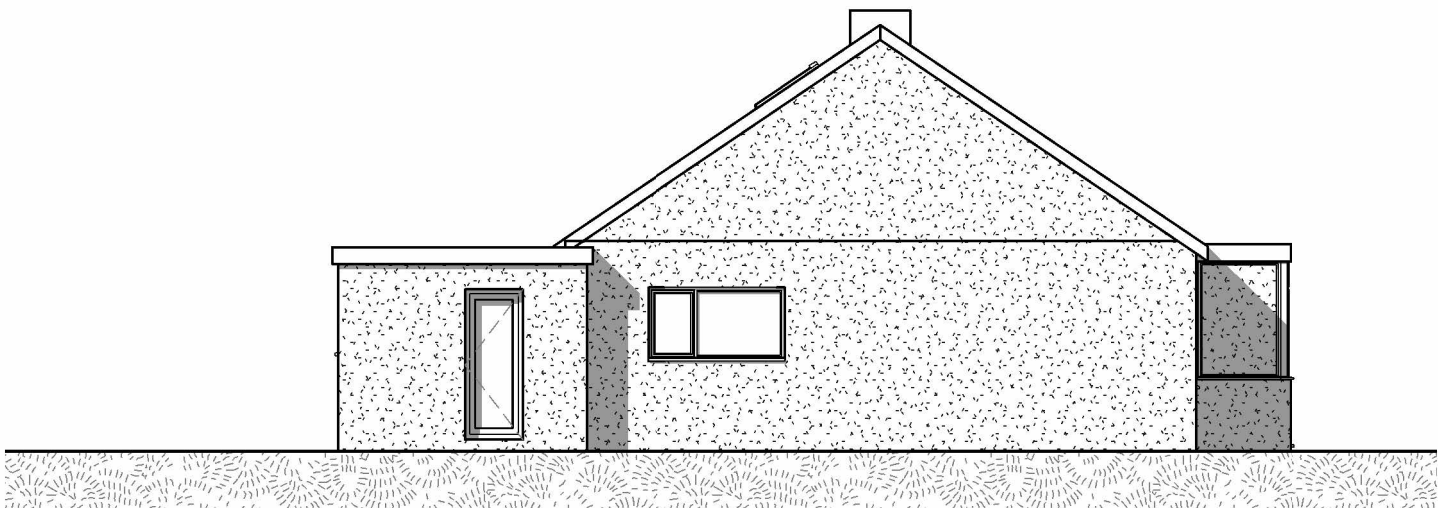


East Elevation - Existing
1 : 100

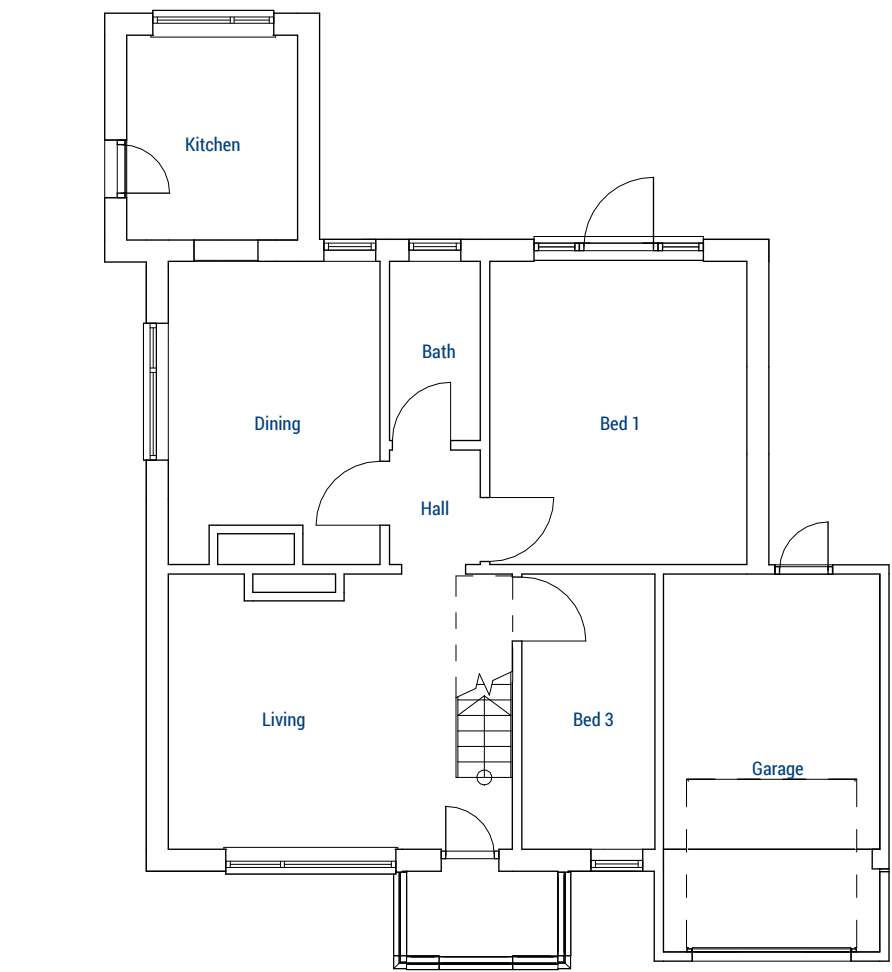


Ground - Existing
1 : 100

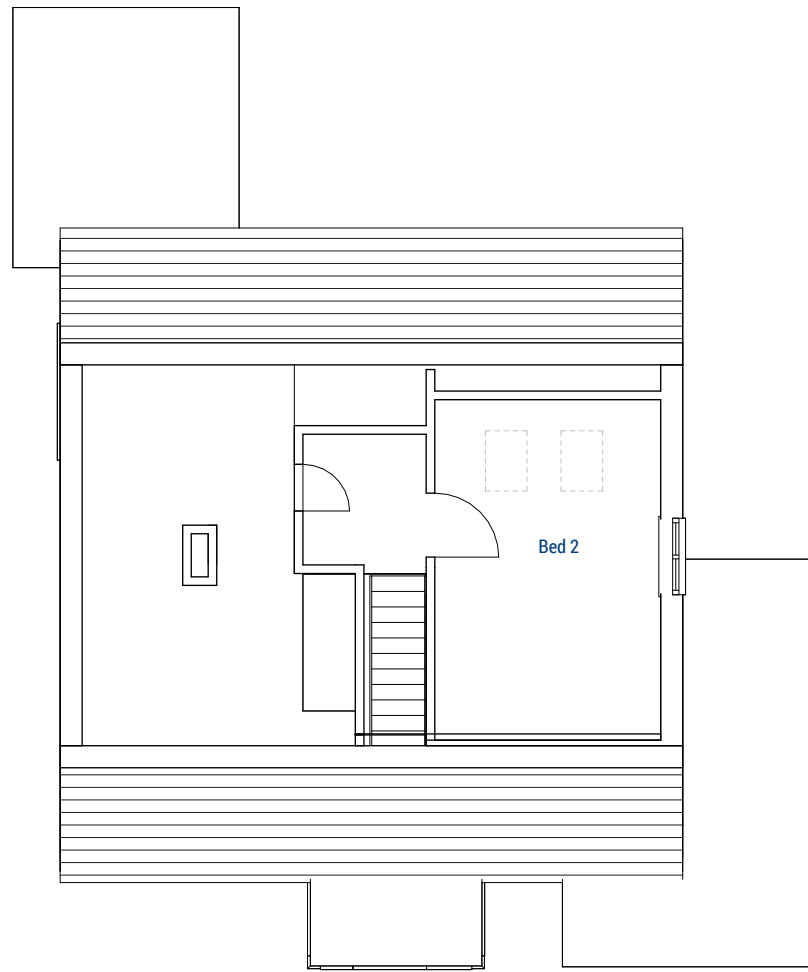

First - Existing
1 : 100

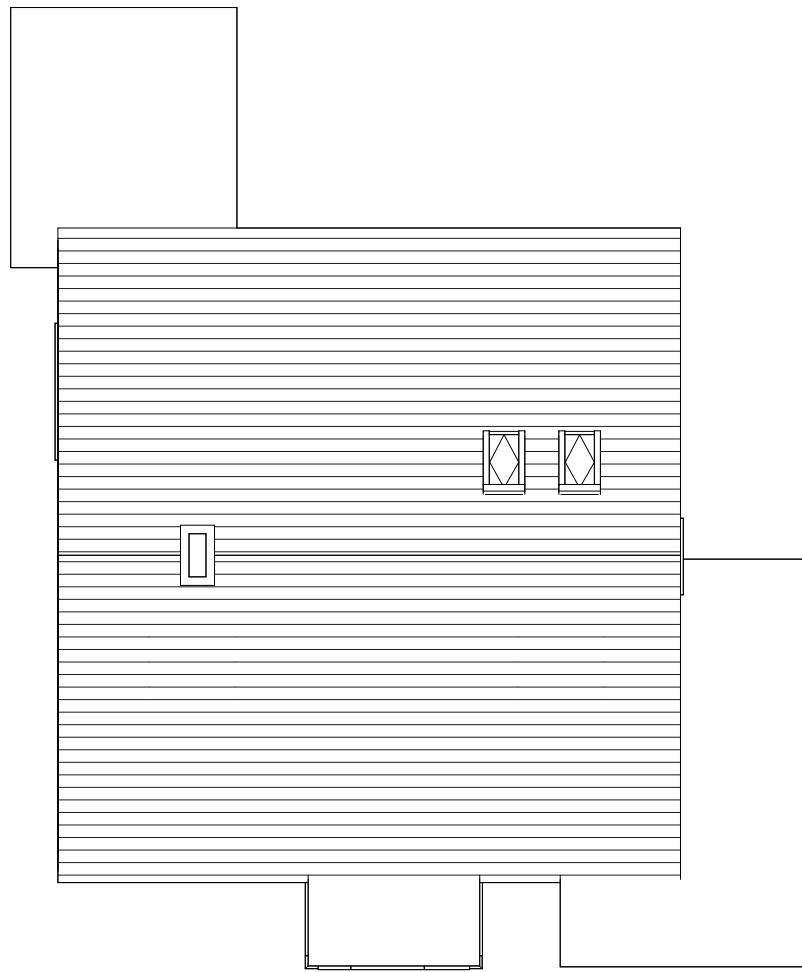

Roof Plan - Existing
1 : 100

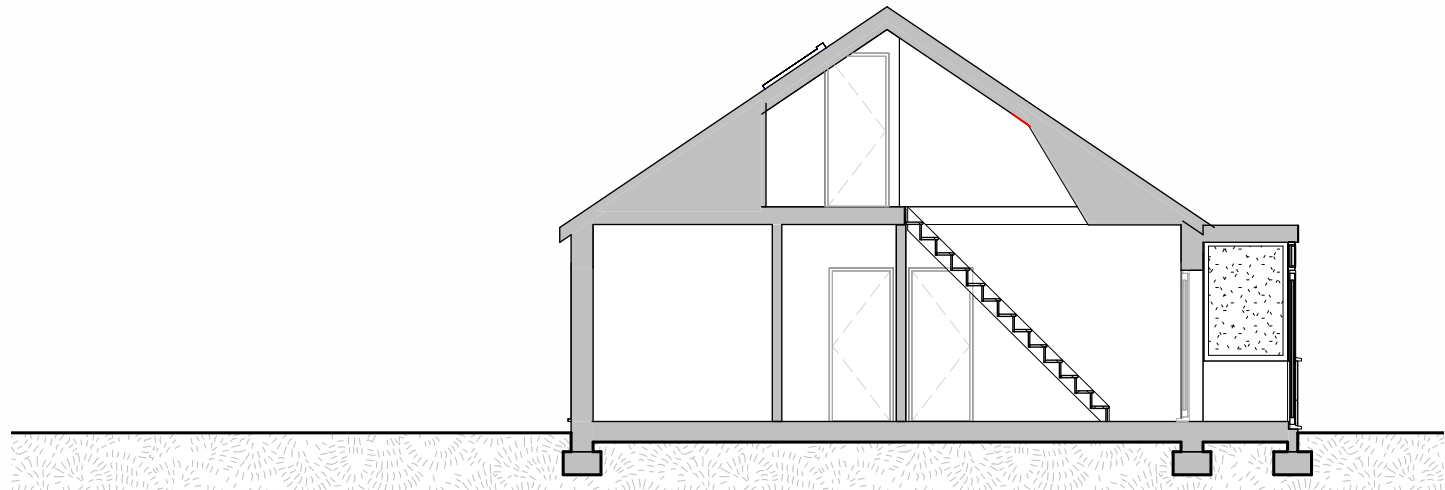


Section - Existing
1 : 100

Existing Material Key	
01	Slate Roof Tile
02	Render
03	PVC-u Windows

A	Planning Issue	June 25	MH
Revision		Date	Initial

PLANNING

 

CLIENT
Aaron Bradbury

Scale @ A1: 1 : 100
Date :

Drawn by : Author
Checked by : Checked

TITLE
Extension and Loft Conversion
The Beeches, 139 Havant Road
Plans and Elevations as existing

Drawing No: 23-068-101

Revision: A

Spaces, 4500 Parkway
Solent Business Park
Whitley, Fareham
Hampshire PO15 7AZ
T: 01329832405
e: office@axismail.co.uk
w: axisarchitecture.co.uk

