



Item A - Fascia

Folded 3mm ACM tray panel with 30mm returns, Including 20mm upstand to top edge for fixing.
Fixed via 25mm angle to top and bottom returns.
Tray fully wrapped with digitally printed MD5UB vinyl with M6702 matt laminate
Size - 4200 x 420mm (400mm with 20mm upstand) (x30mm)
Scale - 1:20

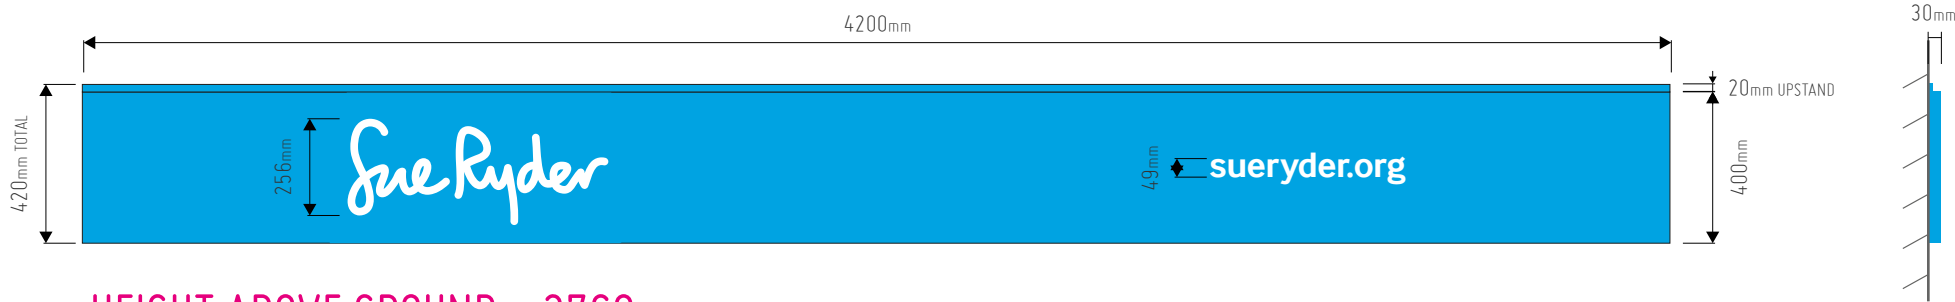


HEIGHT ABOVE GROUND - 2760mm


SECTION 1:2

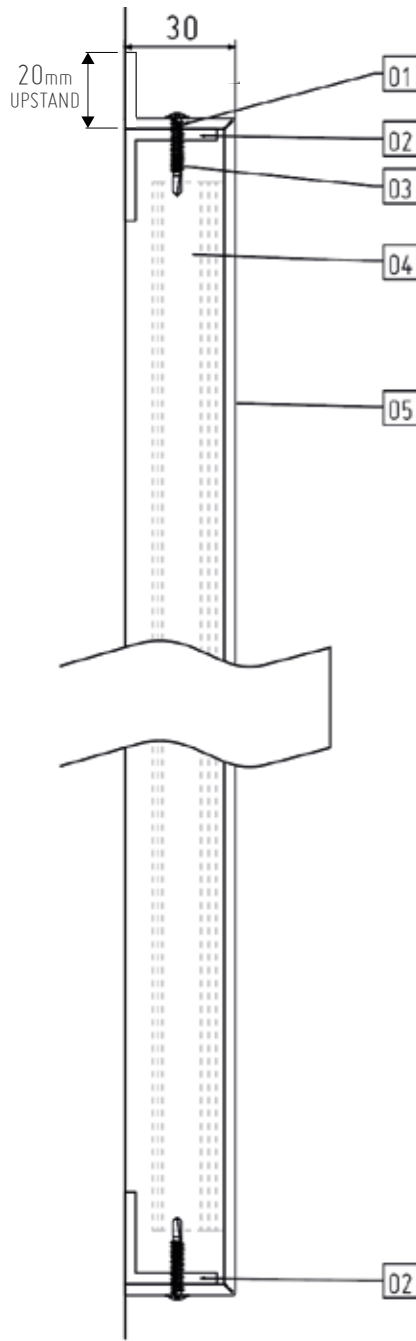

** ALL SIZES IN MM **	
01	3MM ACM FOLDED TRAY
02	25 X 25 X 3MM ALLUMINIUM ANGLE - TOP & BOTTOM
03	4.2 X 25MM POZI PANHEAD SELF DRILLING SCREWS
04	MEDIUM INTERLOCKING MALE / FEMALE CHANNELS
05	DIGITALLY PRINT GRAPHIC ONTO MD-5HB DIGITAL VINYL M6-702 MATT LAMINATED

 

SIGNAGE IS NON-ILLUMINATED

 

EXISTING



PROPOSED



SWATCHES

PANTONE 299c

PURE WHITE

REV	DATE	DESCRIPTION
01	18/02/25	Initial Fascia Drawing
02	25/02/25	Elevation Drawn
03	03/03/25	Existing Elevations Added

COLOUR SPECIFICATION

PAGE 1 OF 2 PAGE SIZE - A2

JOB NUMBER: XJ92765 SCALE: 1:20

PM: TB DRAWN BY: FWC CHECKED BY: XX

CLIENT: Sue Ryder

SITE: 28b High St, Emsworth PO10 7AW

FILE NAME: -



DOCUMENT UNCONTROLLED WHEN PRINTED



A

B

C

D

E

F

G

H

I

J

K

L

M

N

O

P

Q

1

2

3

4

5

6

7

8


9

10


11

12


13

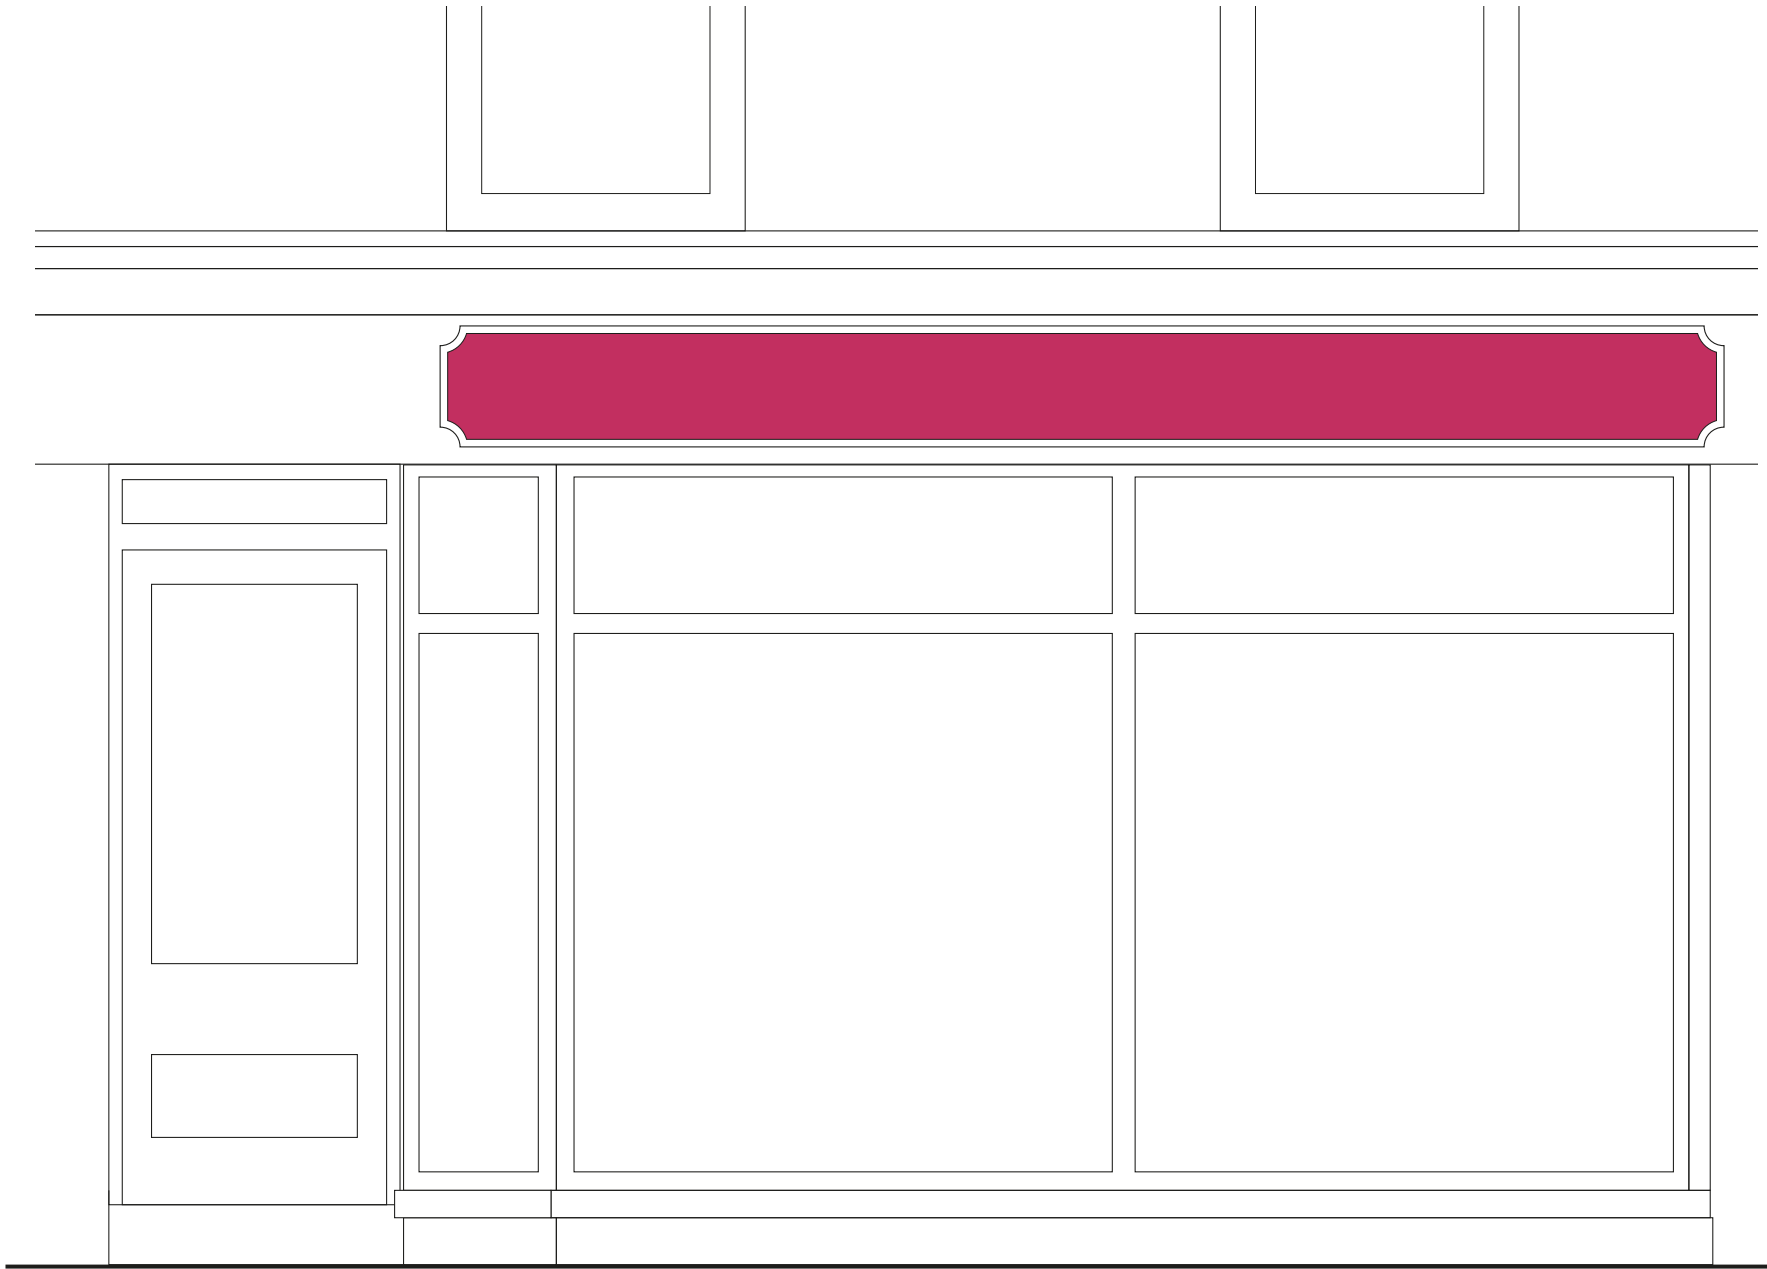

EXISTING FRONT ELEVATION
SCALE 1:25

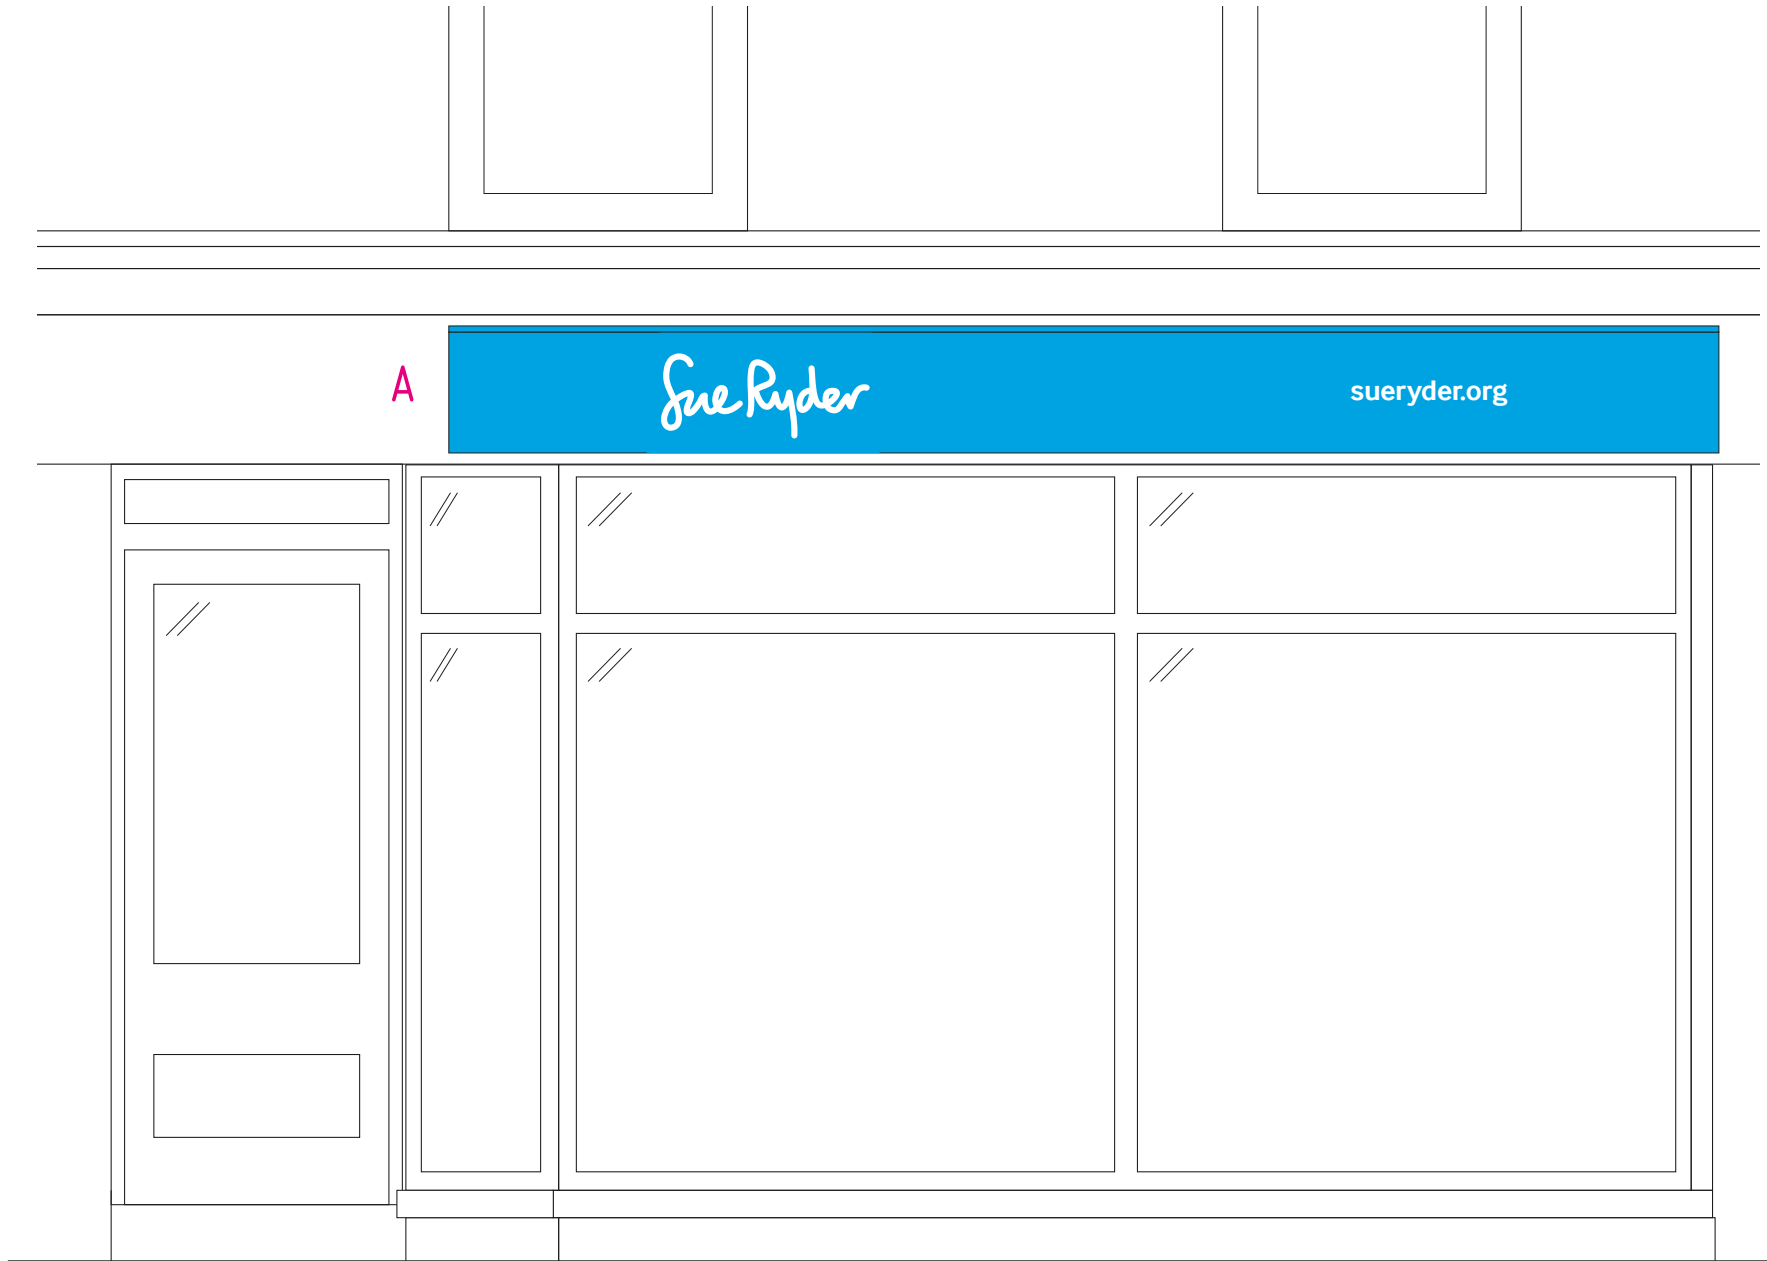

PROPOSED FRONT ELEVATION
SCALE 1:25

 

REV	DATE	DESCRIPTION
01	18/02/25	Initial Fascia Drawing
02	25/02/25	Elevation Drawn
03	03/03/25	Existing Elevations Added

COLOUR SPECIFICATION

PAGE 2 OF 2 PAGE SIZE - A2

JOB NUMBER XJ92765 SCALE 1:25

PM TB DRAWN BY FWC CHECKED BY XX

CLIENT
Sue Ryder

SITE 28b High St,
Emsworth PO10 7AW

FILE NAME
-



© ALL RIGHTS RESERVED. INCLUDING THE RIGHT TO REPRODUCE IN WHOLE OR IN PART WITHOUT THE CONSENT OF ASTRA GROUP LTD.
THIS DOCUMENT IS FOR YOUR SUPPORT ONLY AND NOT TO BE USED AS AN EXACT DESIGN REFERENCE.

DOCUMENT UNCONTROLLED WHEN PRINTED

DO NOT SCALE FROM THIS DRAWING ALL DIMENSIONS TO BE CHECKED PRIOR TO MANUFACTURE