





Produced on 22 April 2025 from the Ordnance Survey National Geographic Database and incorporating surveyed revision available at this date.
This map shows the area bounded by 468158 109607, 468300 109607, 468300 110049, 468158 110049, 468158 109607
Crown copyright and database rights 2025 OS 100054135. Supplied by copaltd trading as UKPlanningMaps.com a licensed Ordnance Survey partner (OS 100054135)
Data licence expires 22 April 2026. Unique plan reference: v201244286/1670175


Location Plan
(1:1250)

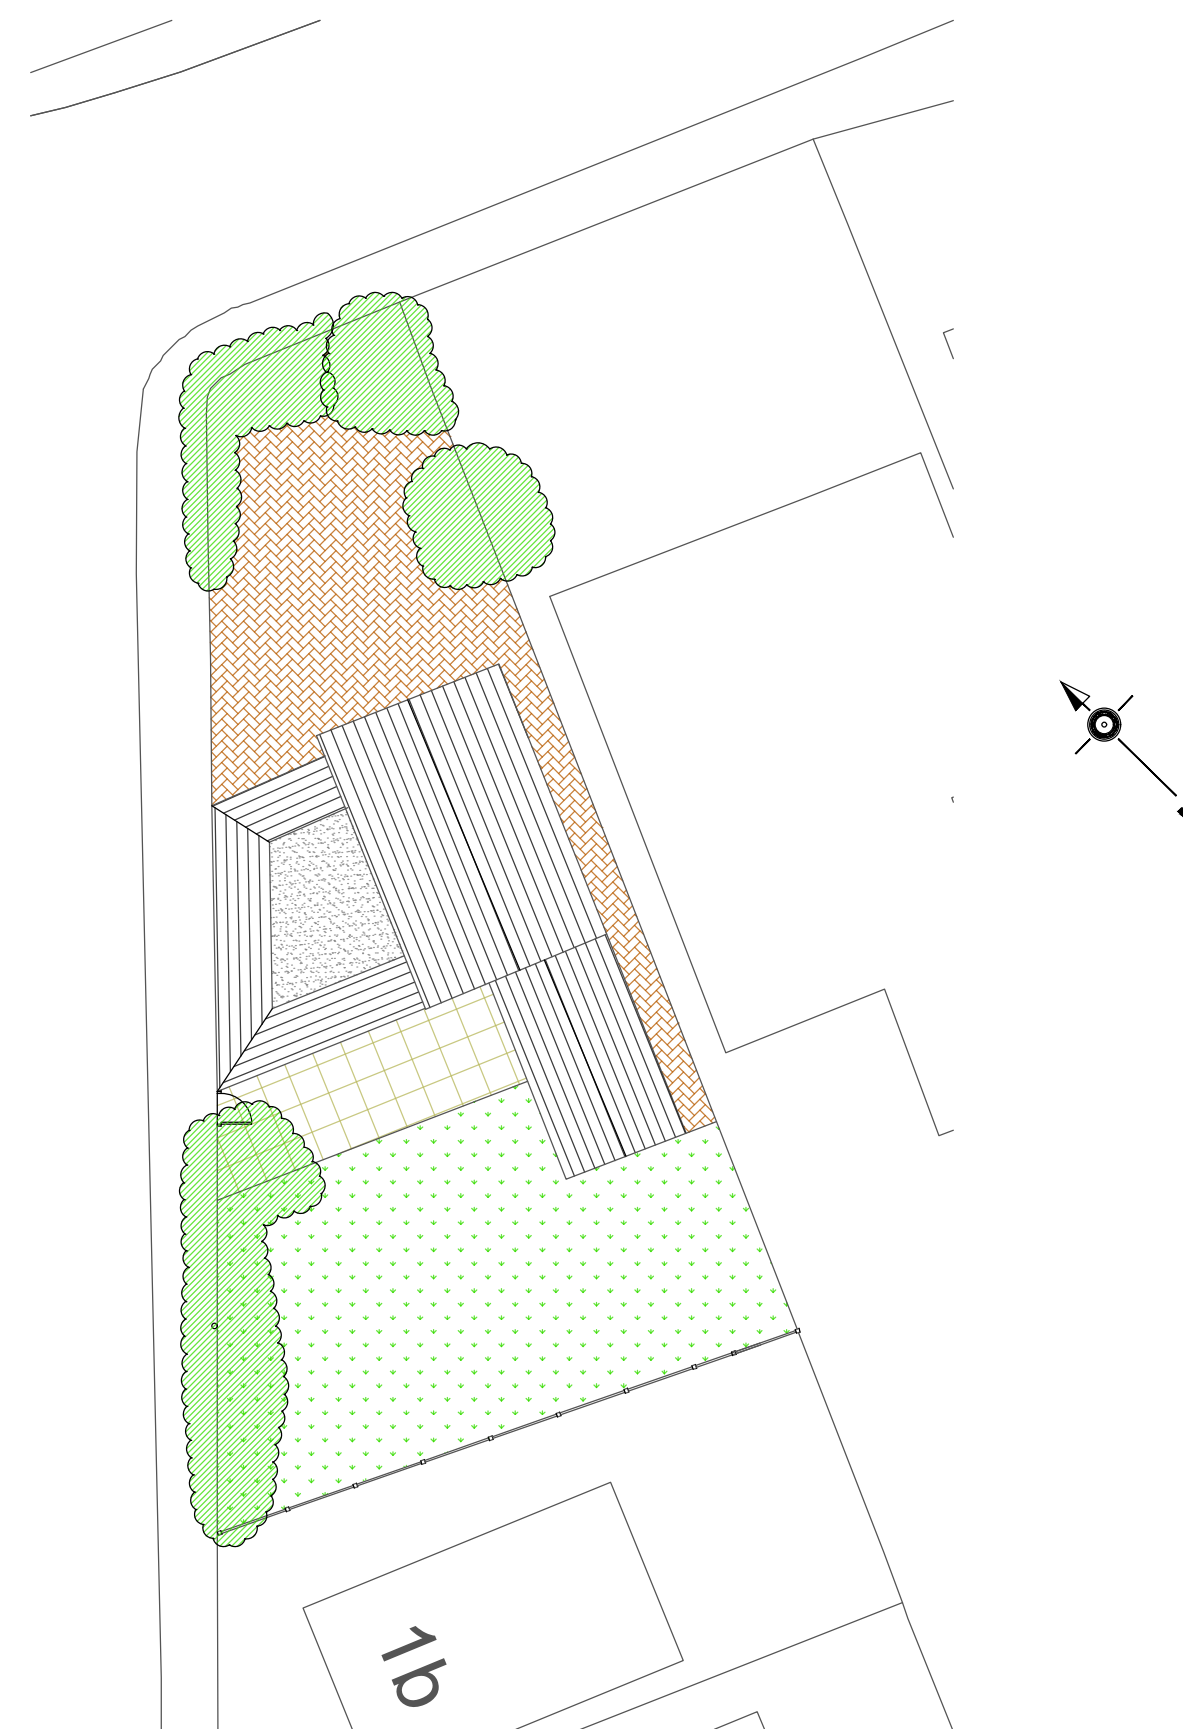


Existing Site Plan
(1:200)

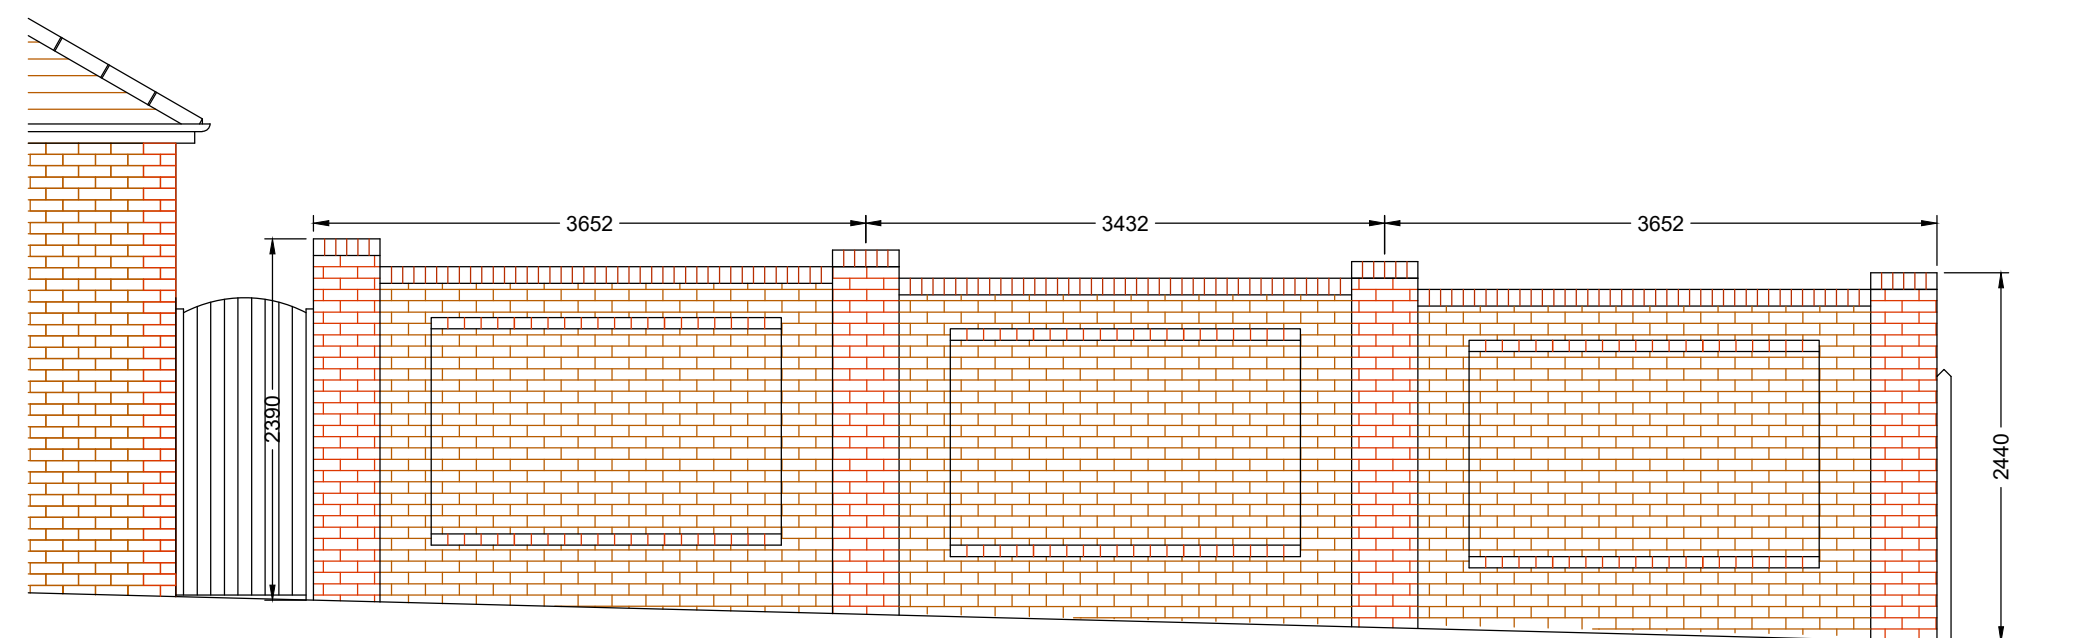


Proposed Elevation
(1:50)

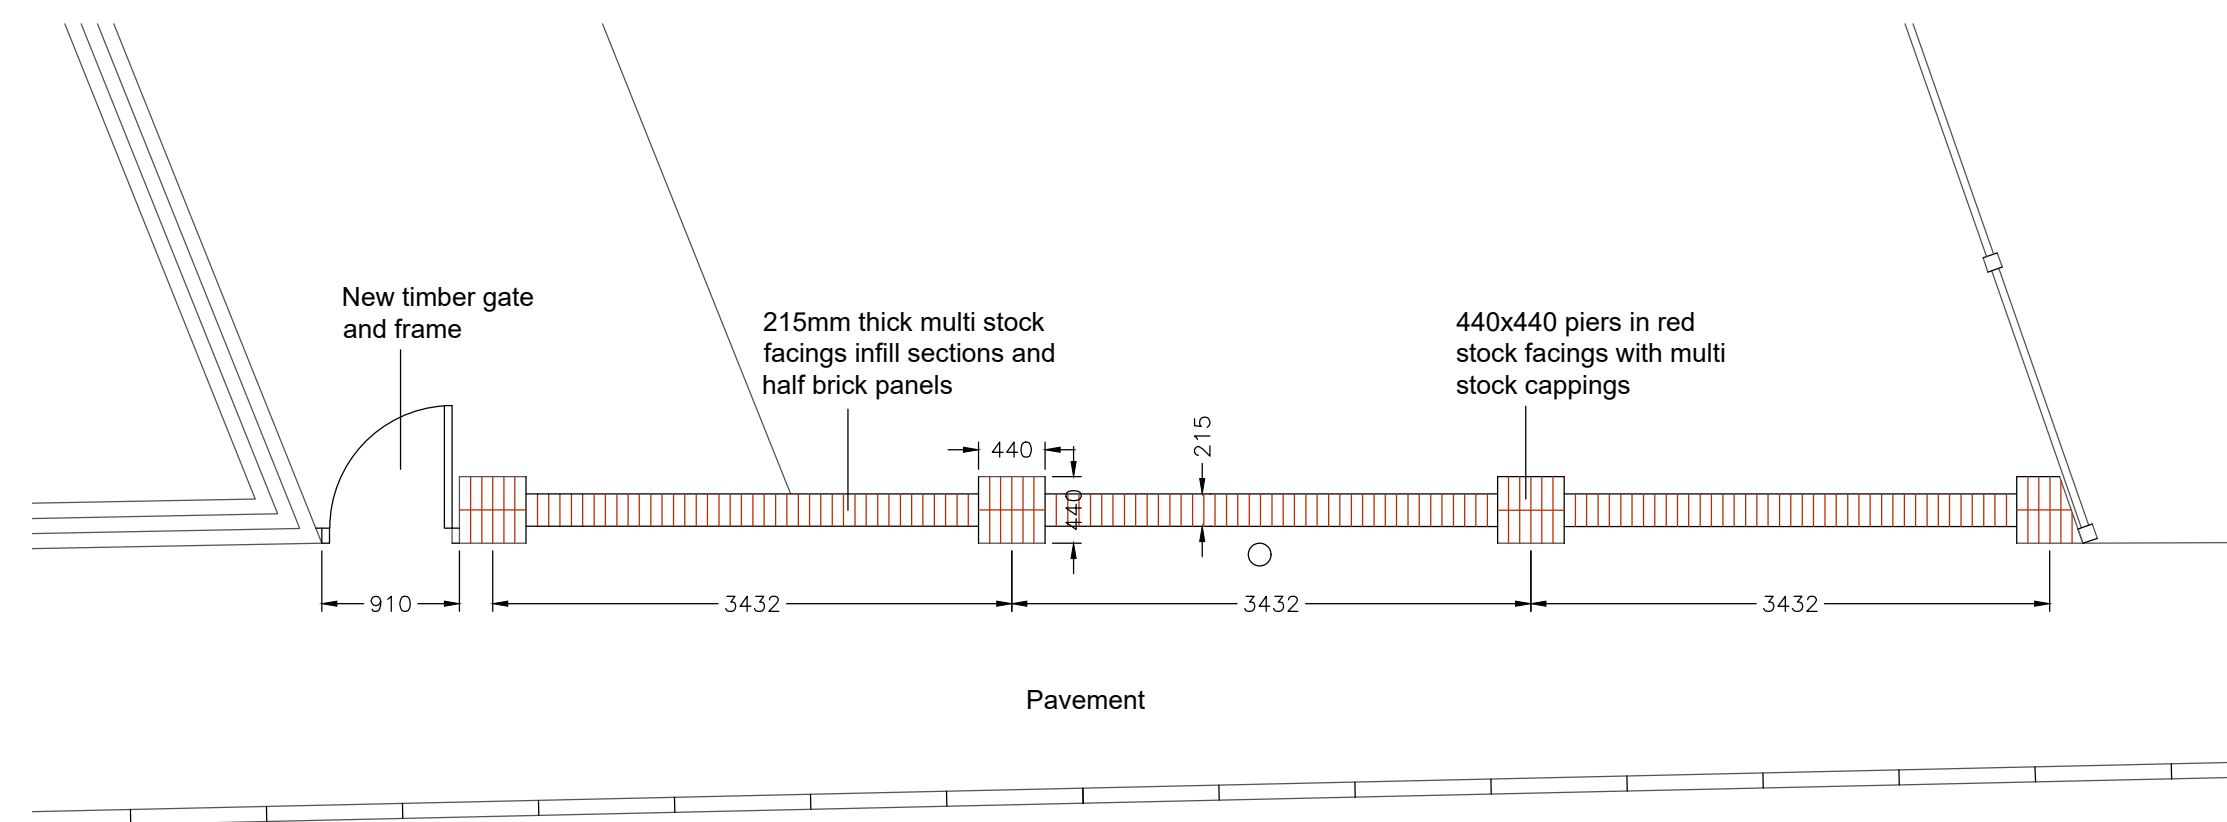

Proposed Plan
(1:50)

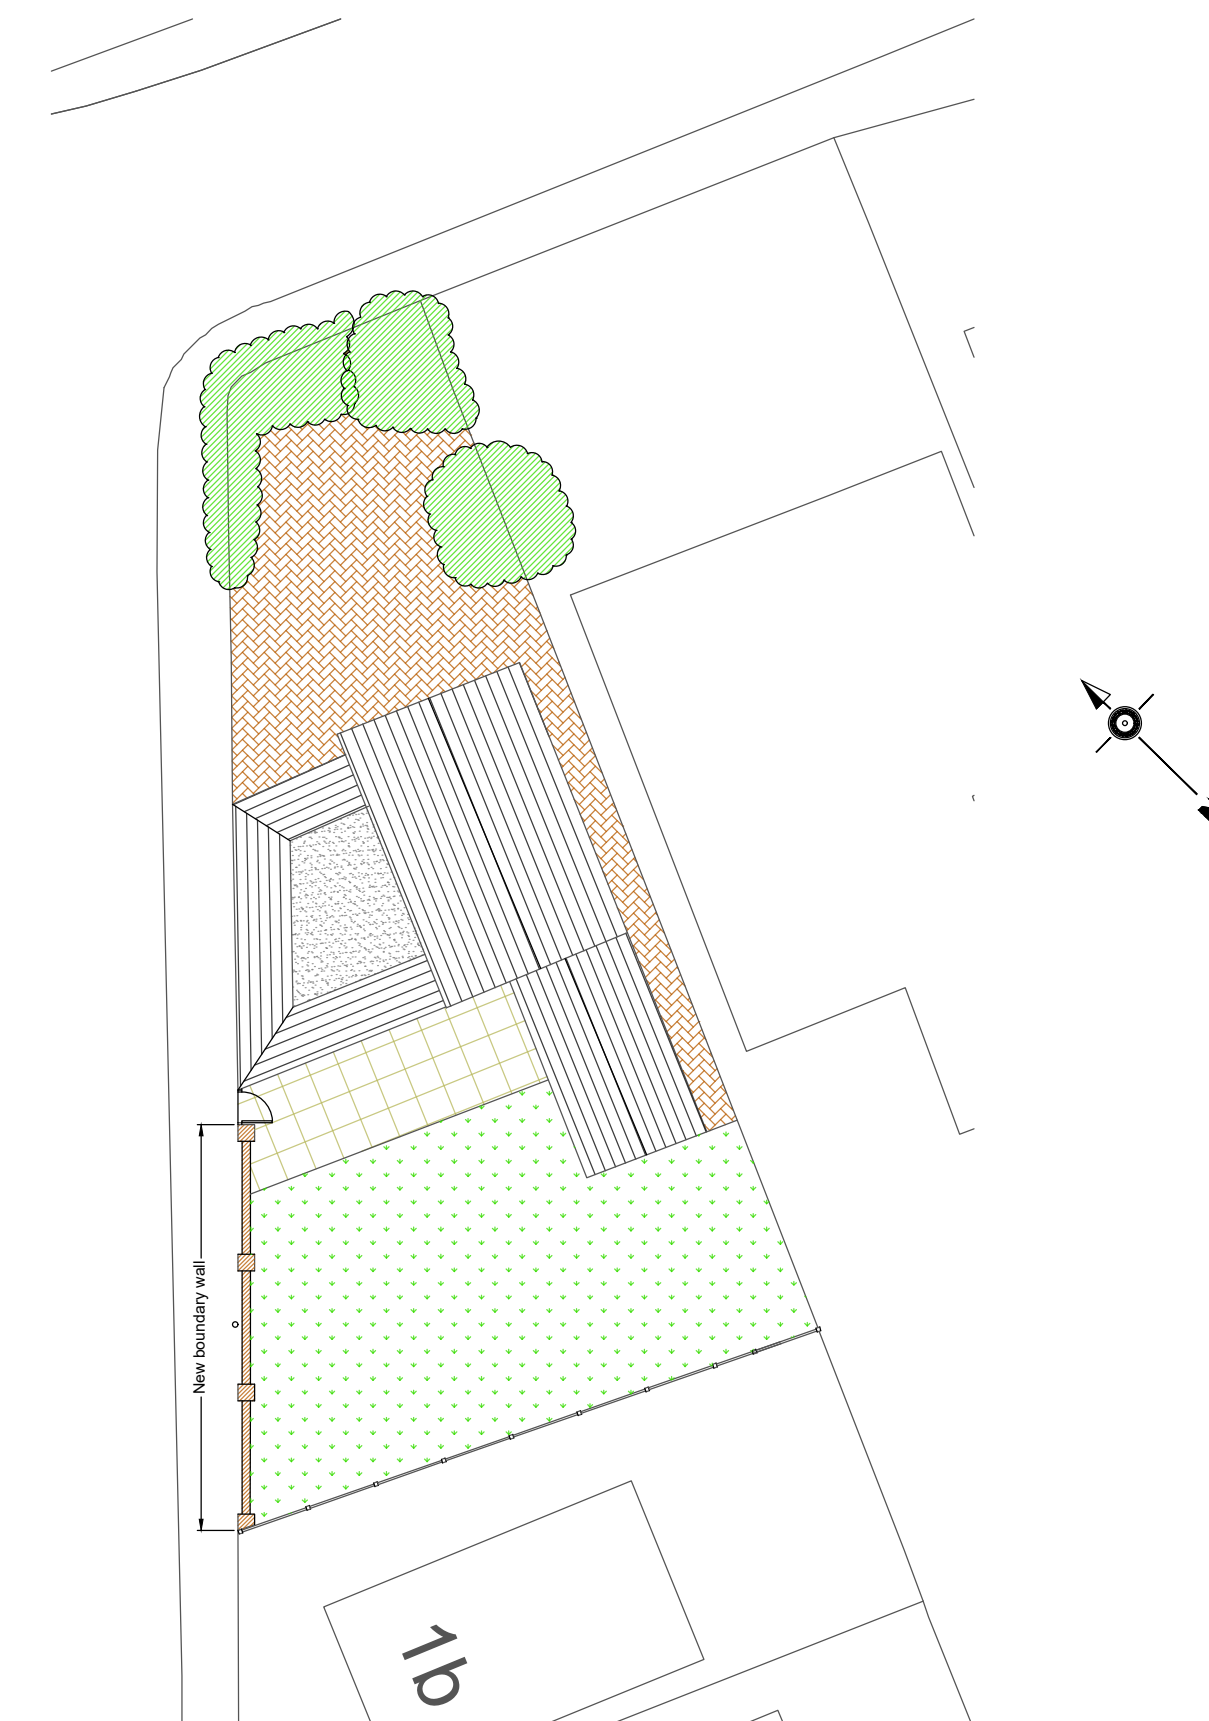

Proposed Site Plan
(1:200)

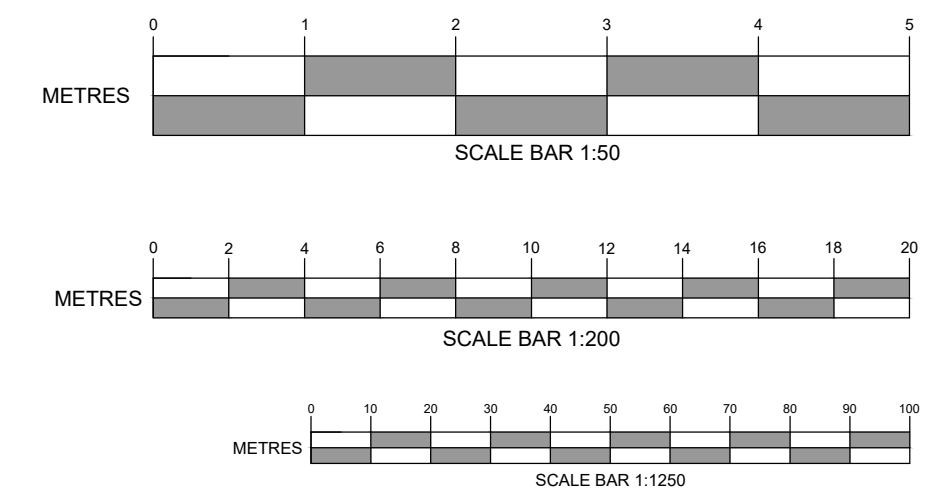

Purpose		
PLANNING APPLICATION		
Amendment		Date
P2	LOCATION PLAN AND SITE PLAN ADDED	08/08/2025
Client R. JENKINS 35 JUBILEE ROAD WATERLOOVILLE HAMPSHIRE PO7 7RD		
Project NEW BOUNDARY WALL 35 JUBILEE ROAD WATERLOOVILLE HAMPSHIRE PO7 7RD		
Title PROPOSED PLANS & ELEVATIONS		
Scale 1:50 @ A1		Date 02.05.2025
Drawing No. 25/047/001		Revision P2
<div>   </div>		