



NOTES
 ERRORS AND OMISSIONS TO BE REPORTED TO THE
 ARCHITECT.
 THIS DRAWING IS COPYRIGHT.

REVISIONS

A	Issue for Planning	05/08/2025
---	--------------------	------------


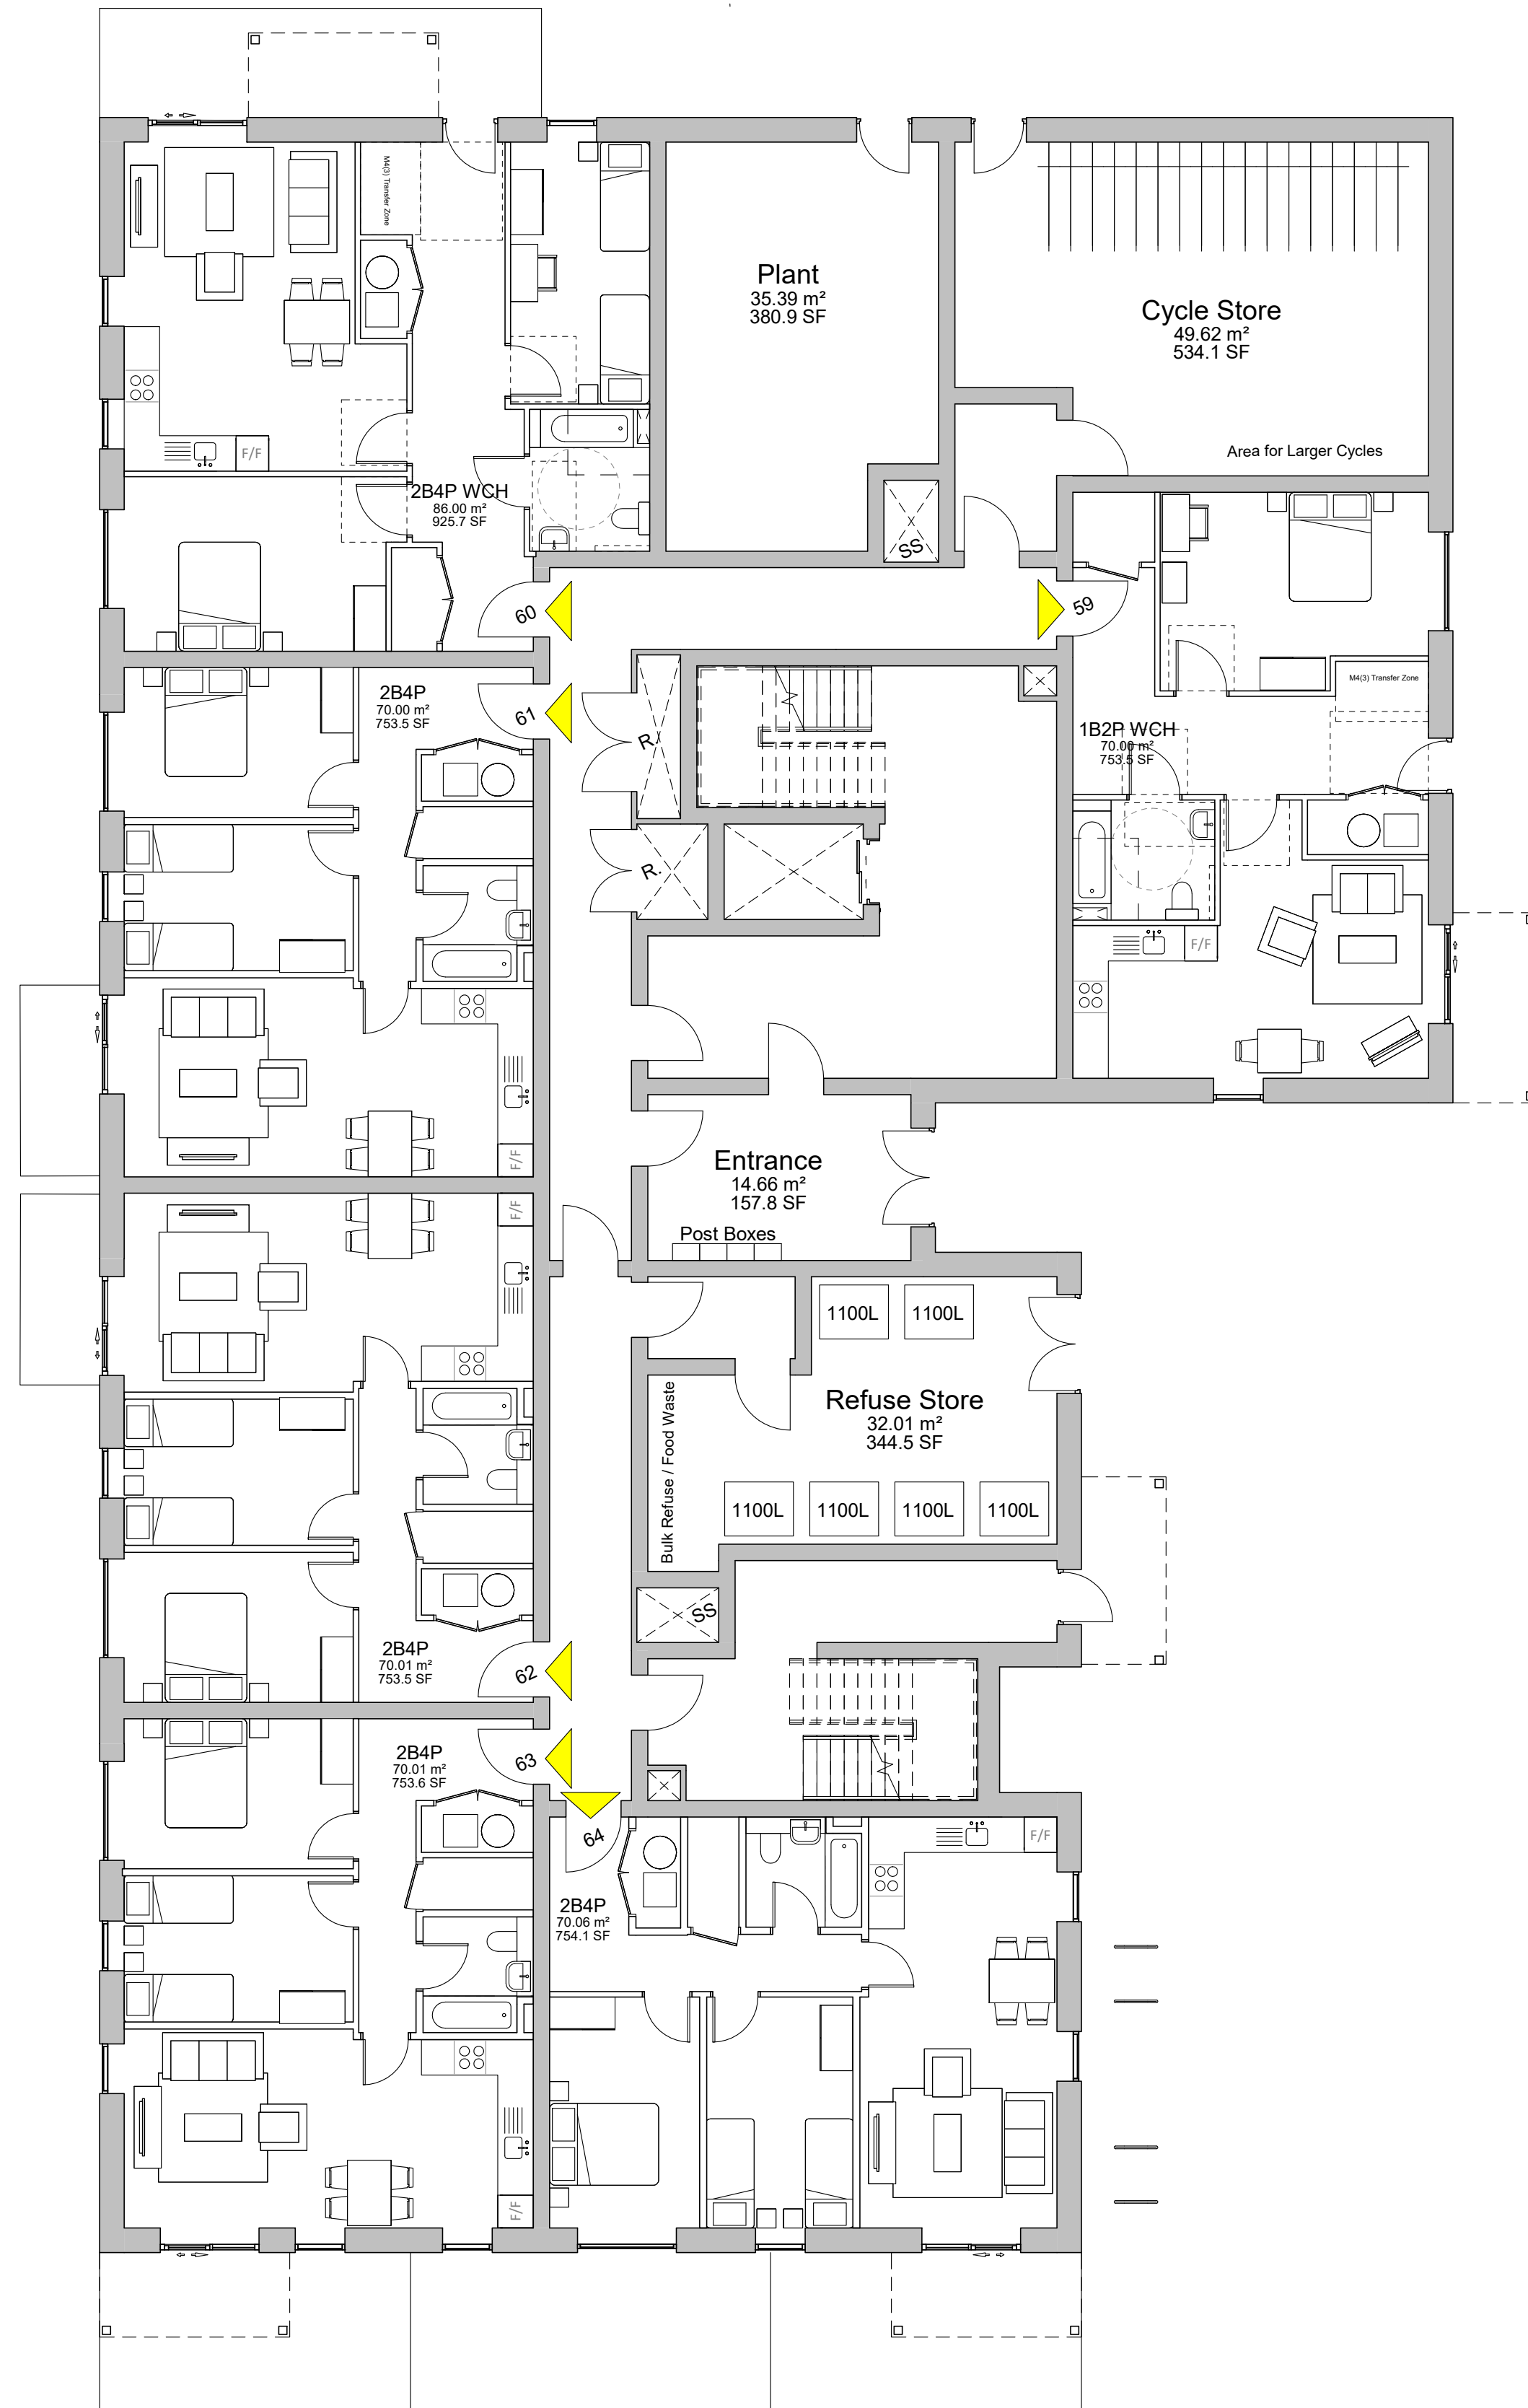


Ground Floor Plan

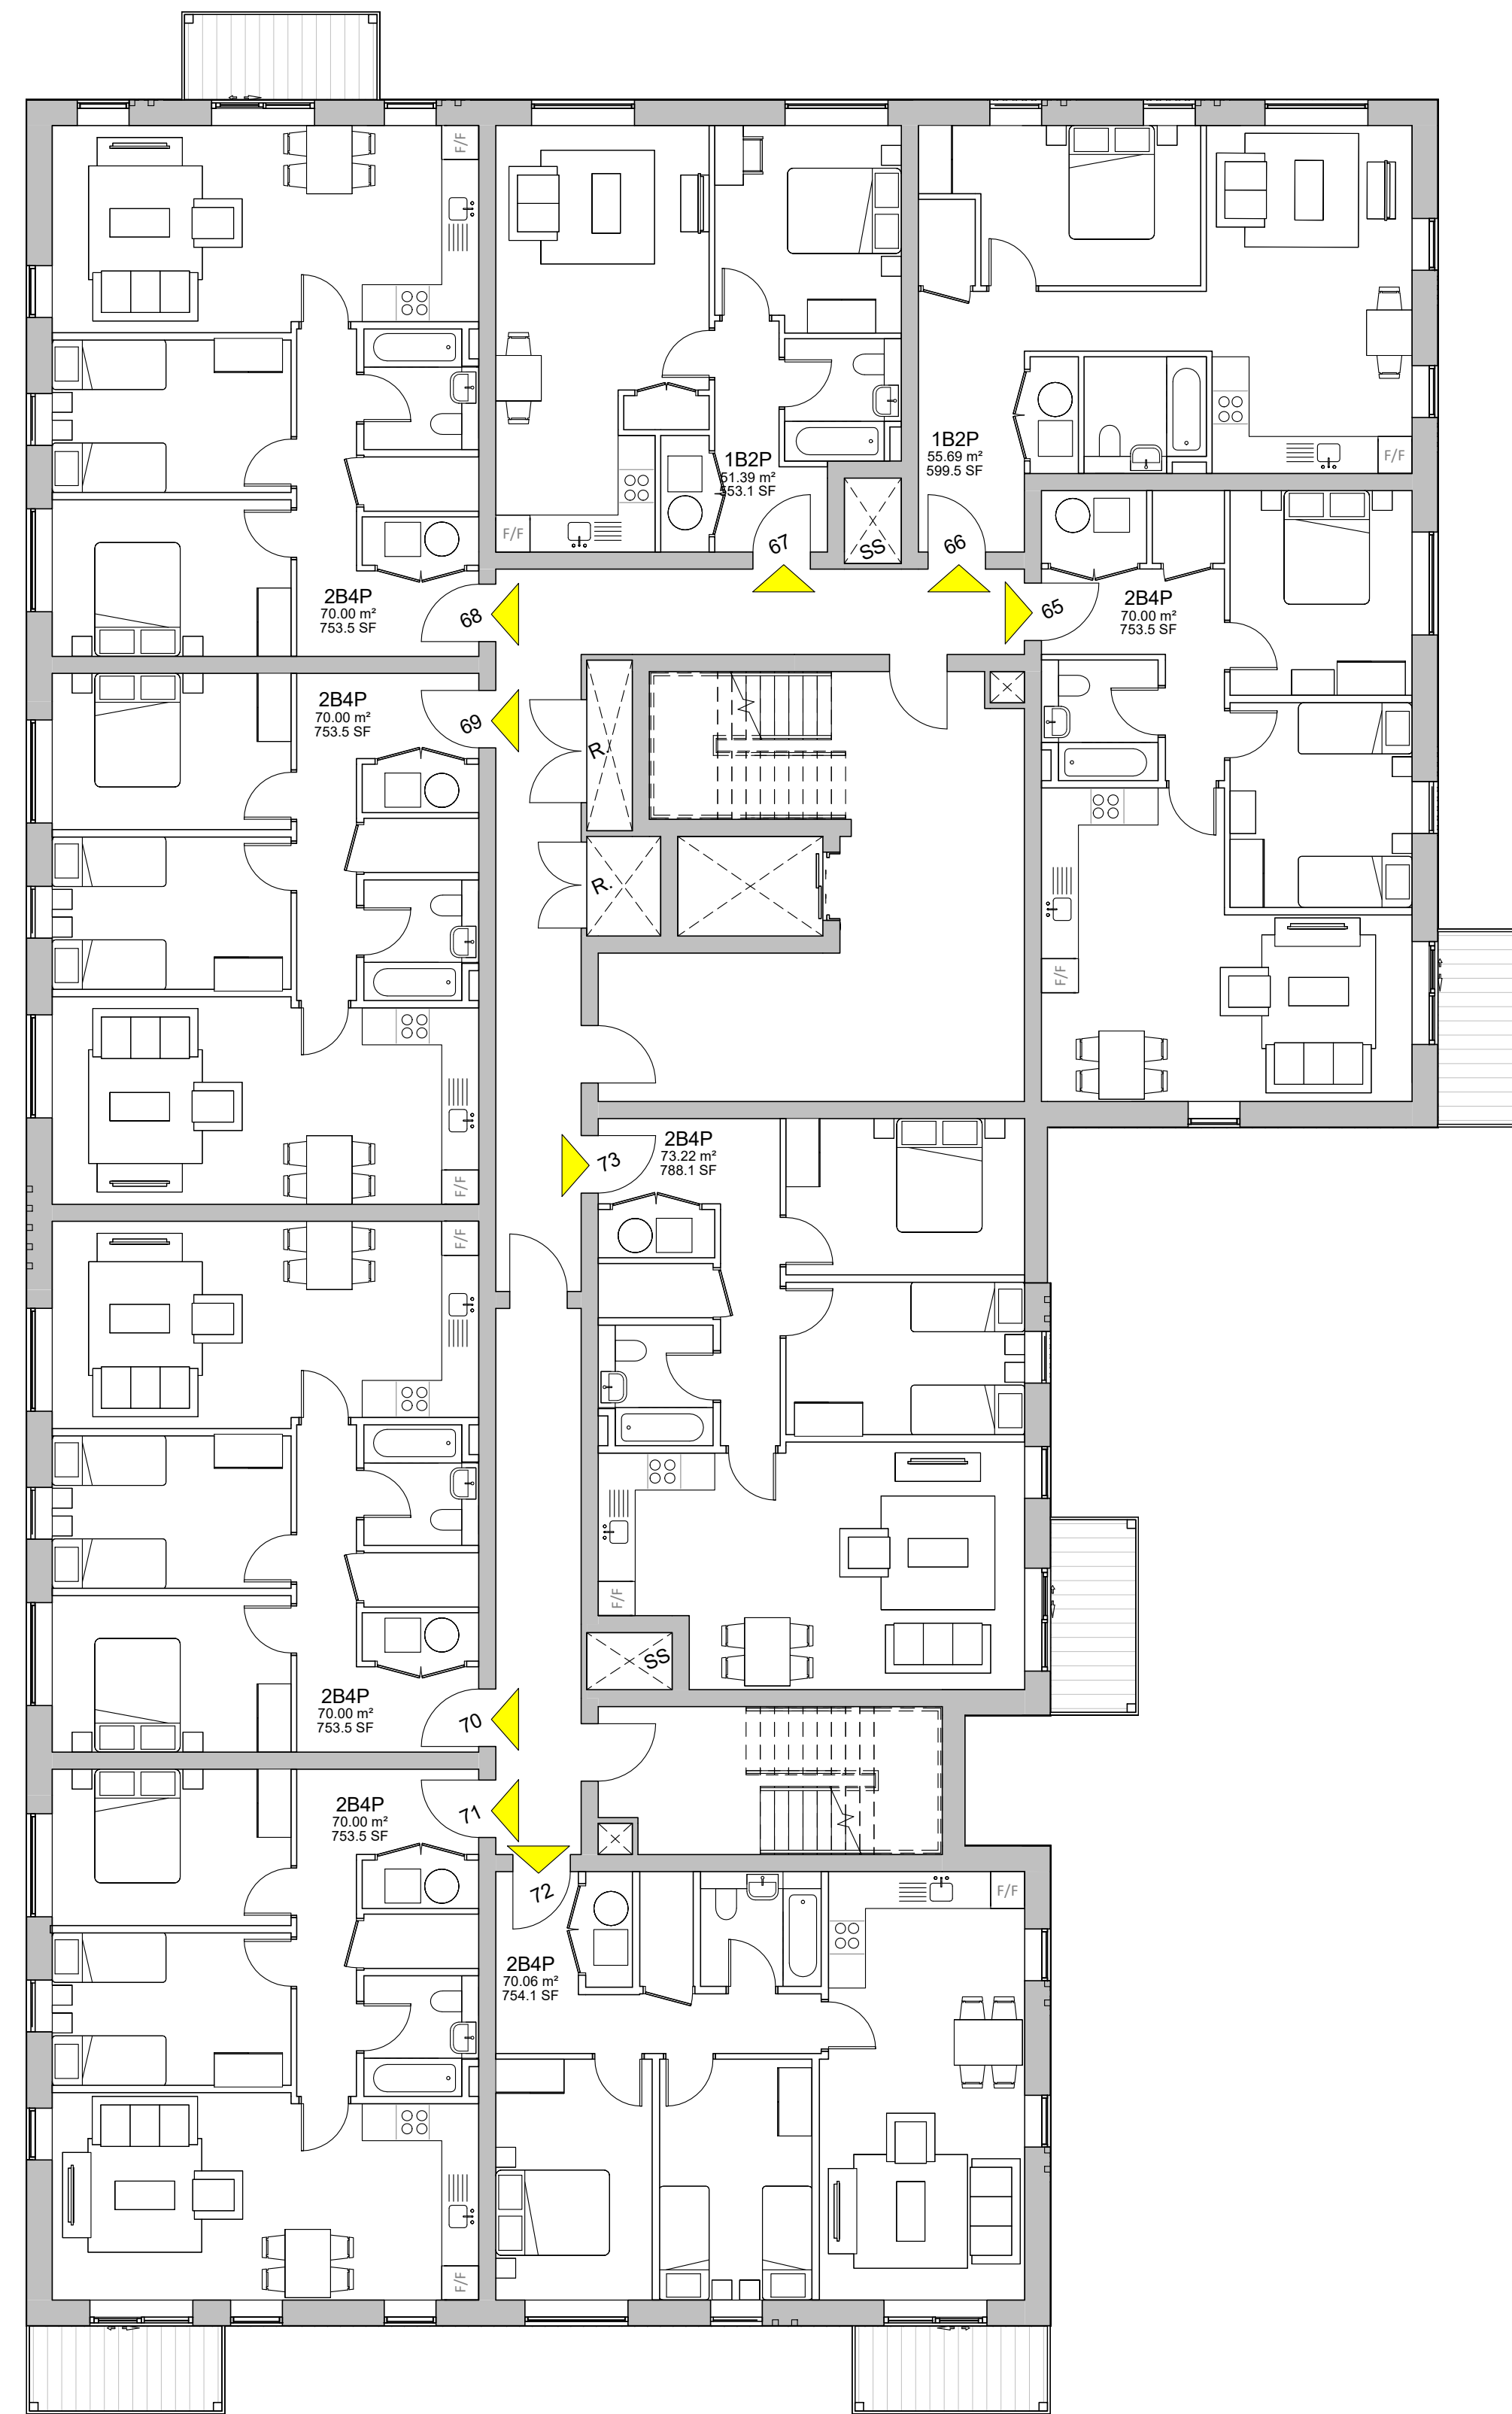

First Floor Plan

Area Schedule		
Unit	Type	Area
59	1B2P WCH	70.00m ²
60	2B4P WCH	86.00m ²
61	2B4P	70.00m ²
62	2B4P	70.00m ²
63	2B4P	70.00m ²
64	2B4P	70.06m ²
65	2B4P	70.00m ²
66	1B2P	55.69m ²
67	1B2P	51.39m ²
68	2B4P	70.00m ²
69	2B4P	70.00m ²
70	2B4P	70.00m ²
71	2B4P	70.00m ²
72	2B4P	70.06m ²
73	2B4P	73.22m ²

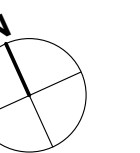 

SCALE 1:100 @ A1

EDGINGTONS
ARCHITECTS

meridian house | 2 russell street | windsor | berkshire | SL4 1HQ
t: +44 (0)1753 857092 | e: mail@edgingtons.co.uk
web: <http://www.edgingtons.co.uk>

Stonebond Properties (Guildford) Limited

Former SSE Offices

Bartons Road, Havant

Apartment Ground and First Floor

Layout Plans

PROJECT STATUS	Planning
----------------	----------

SCALE (A1) 1 : 100

DATE 03/08.2025 DRAWN AG

JOB No.	6087	DWG No.	1220	REV.	A
---------	------	---------	------	------	---