




EXISTING SOUTH ELEVATION

EXTG.
PORCH




EXISTING EAST ELEVATION

EXTG.
PORCH

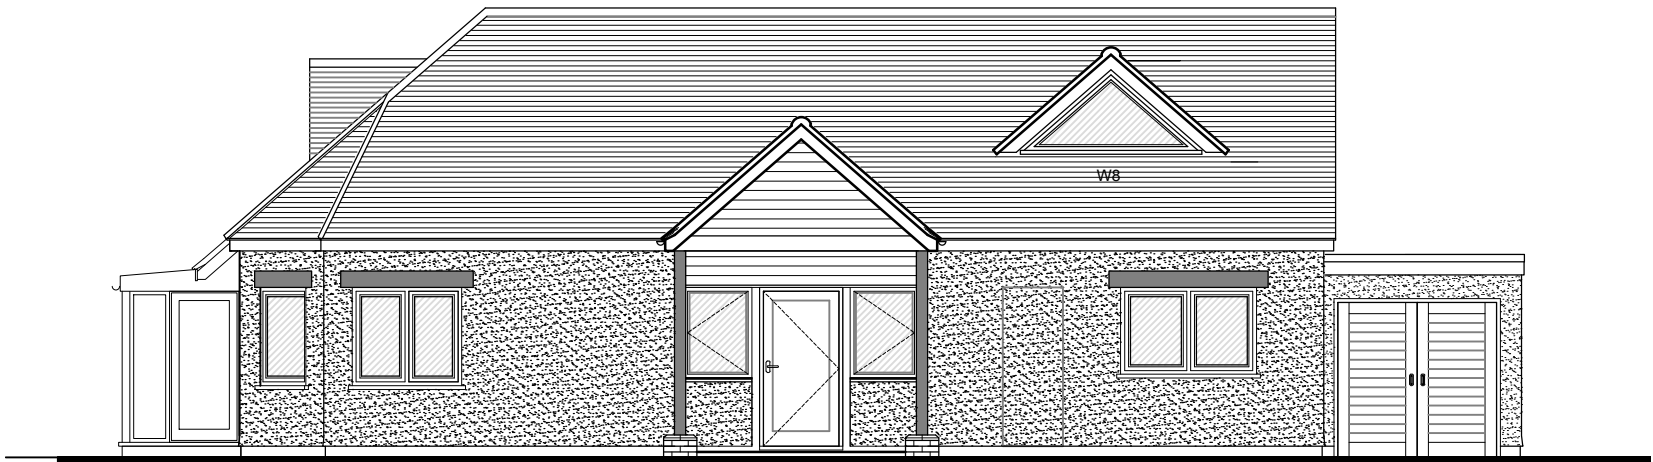

EXISTING NORTH ELEVATION

EXTG.
PORCH

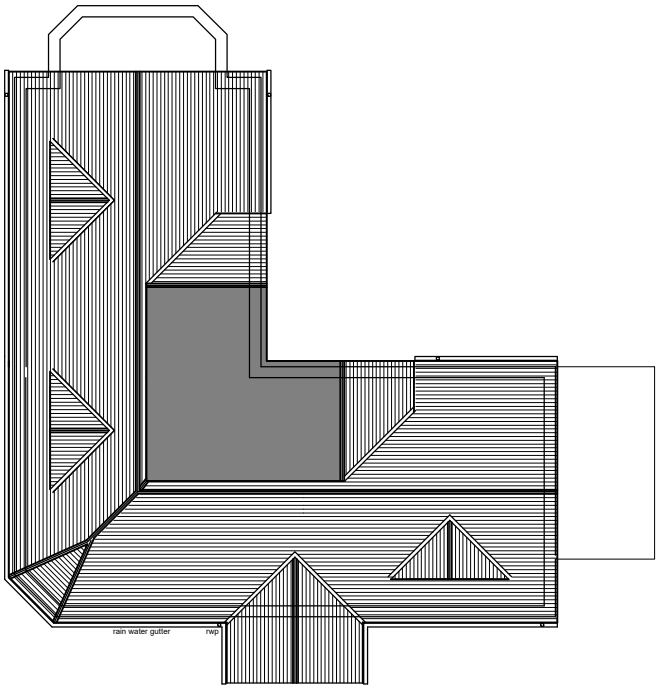

EXISTING ROOF PLAN
Scale 1:200 @ A3

notes: SCALE 1:100 @ A3
0 1 2 3 4 5m

revisions:

revisions:



NOTE: The contractor is responsible for checking all site dimensions and levels. These should be checked prior to the ordering of any components and before the commencement of the works. All discrepancies should be brought to the attention of the Contract Administrator.

Mr Newman
Porch Extension
Pound Croft Cottage, Hayling Island
drawing information title : Existing Elevations



PWP Architects Ltd 61 South Street, Havant, Hampshire PO9 1BZ
t: 02392 482494 f: 02392 481152

status : Information
date : July 25
scale : 1:100 @ A3
drawn : SD
checked : SL

job: 6084 dwg: 1101 rev: /