



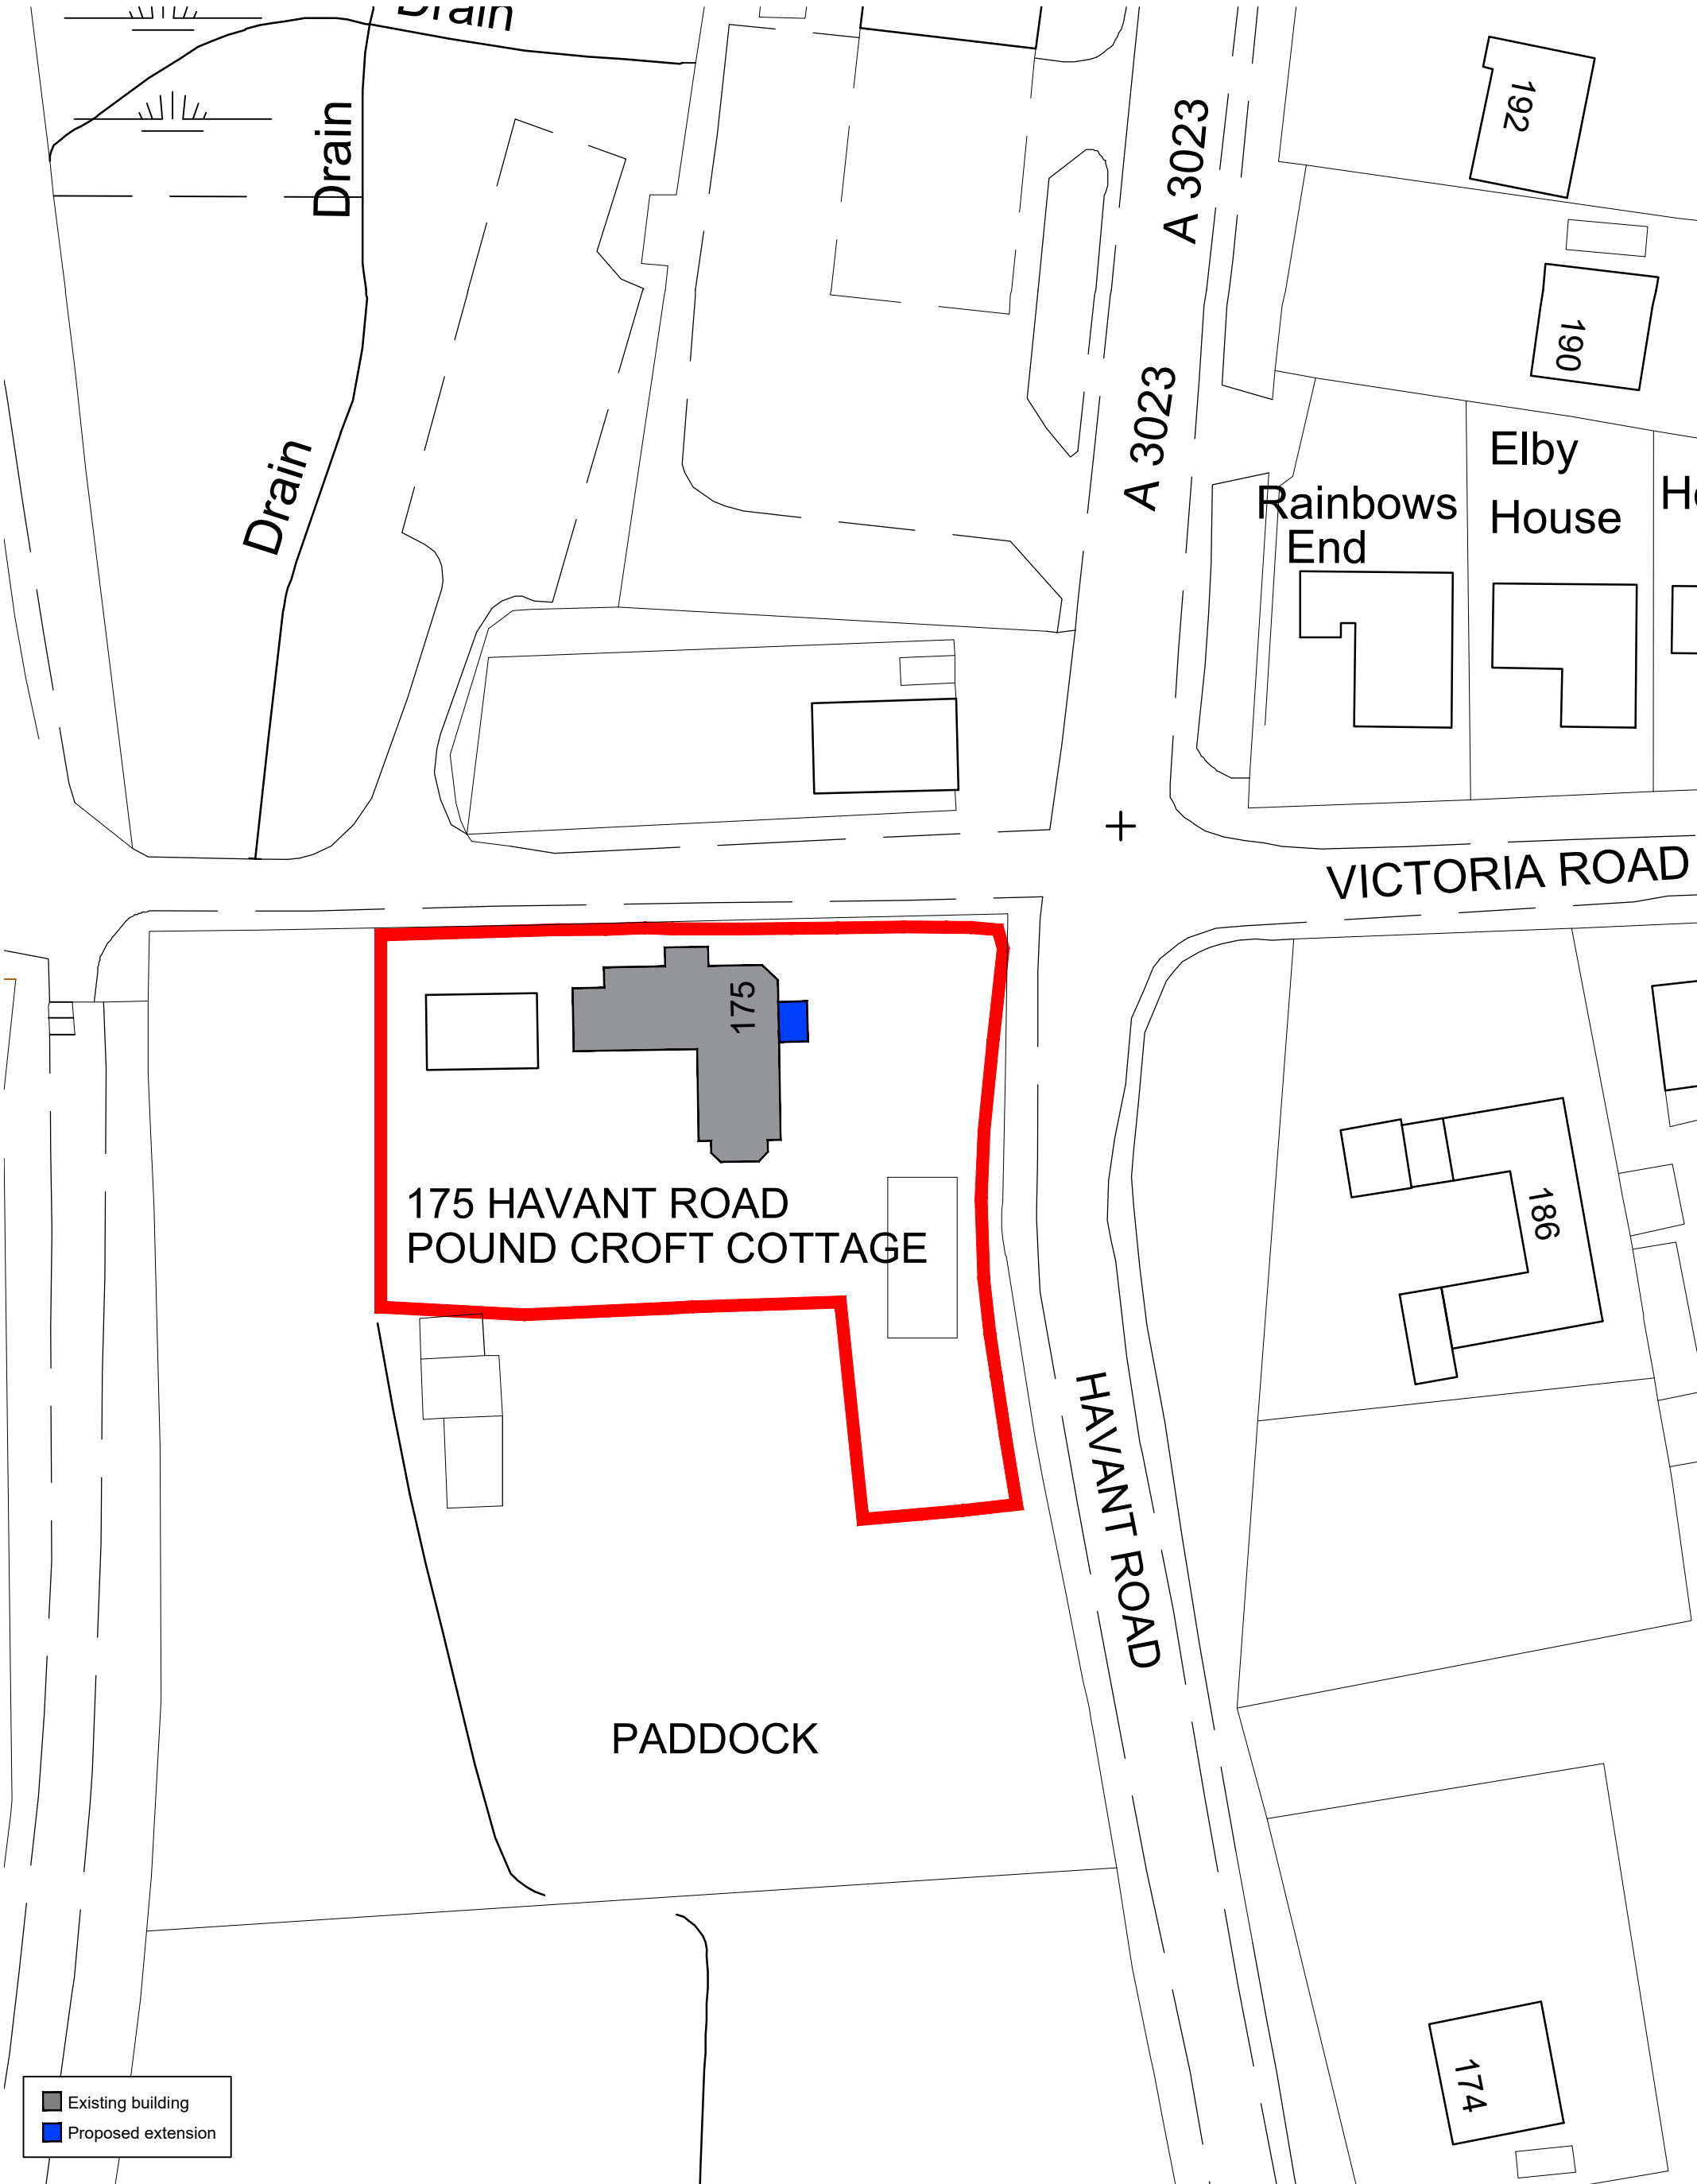

Existing building

Proposed extension

Ordance Survey Licence Number 100022432

 

revisions:



NOTE: The contractor is responsible for checking all site dimensions and levels. These should be checked prior to the ordering of any components and before the commencement of the works. All discrepancies should be brought to the attention of the Contract Administrator.

Mr Newman
Porch Extension
Pound Croft Cottage, Hayling Island
drawing information title : Proposed Site Plan



PWP Architects Ltd 61 South Street, Havant, Hampshire PO9 1BZ
t: 02392 482494 f: 02392 481152
e: design@pwp-architects.com
w: www.pwp-architects.com

status :	Information	job:	6084	dwg:	1001	rev:	/
date :	August 25						
scale :	1:500 @ A3						
drawn :	SL						
checked :	SD						