





Front Elevation

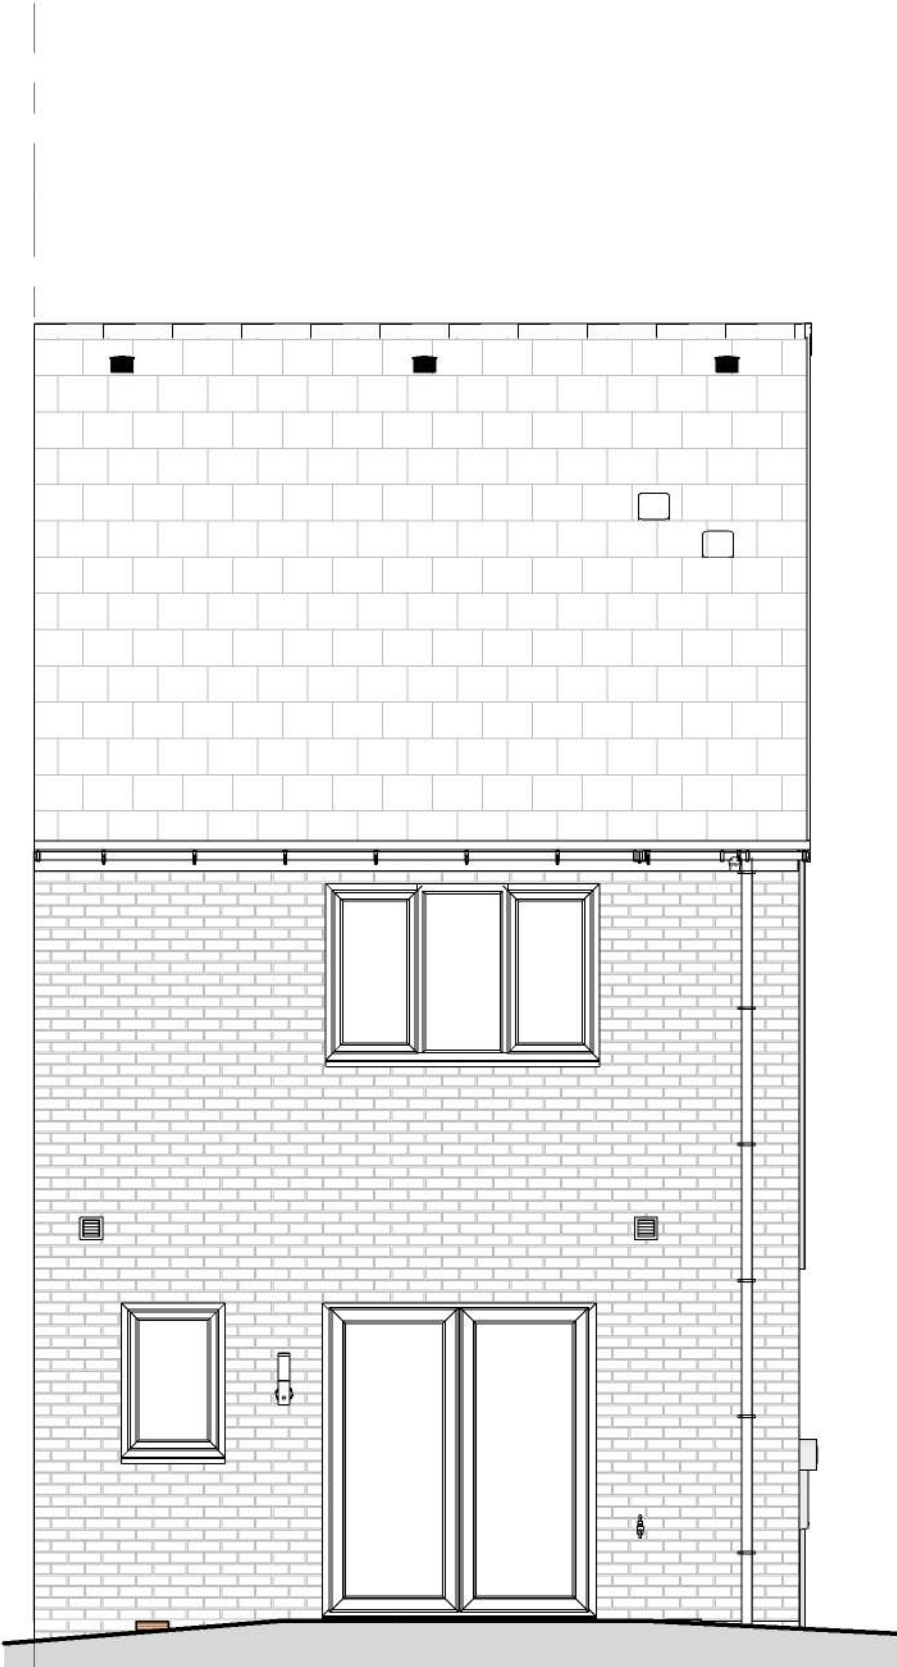


Rear Elevation




Side Elevation

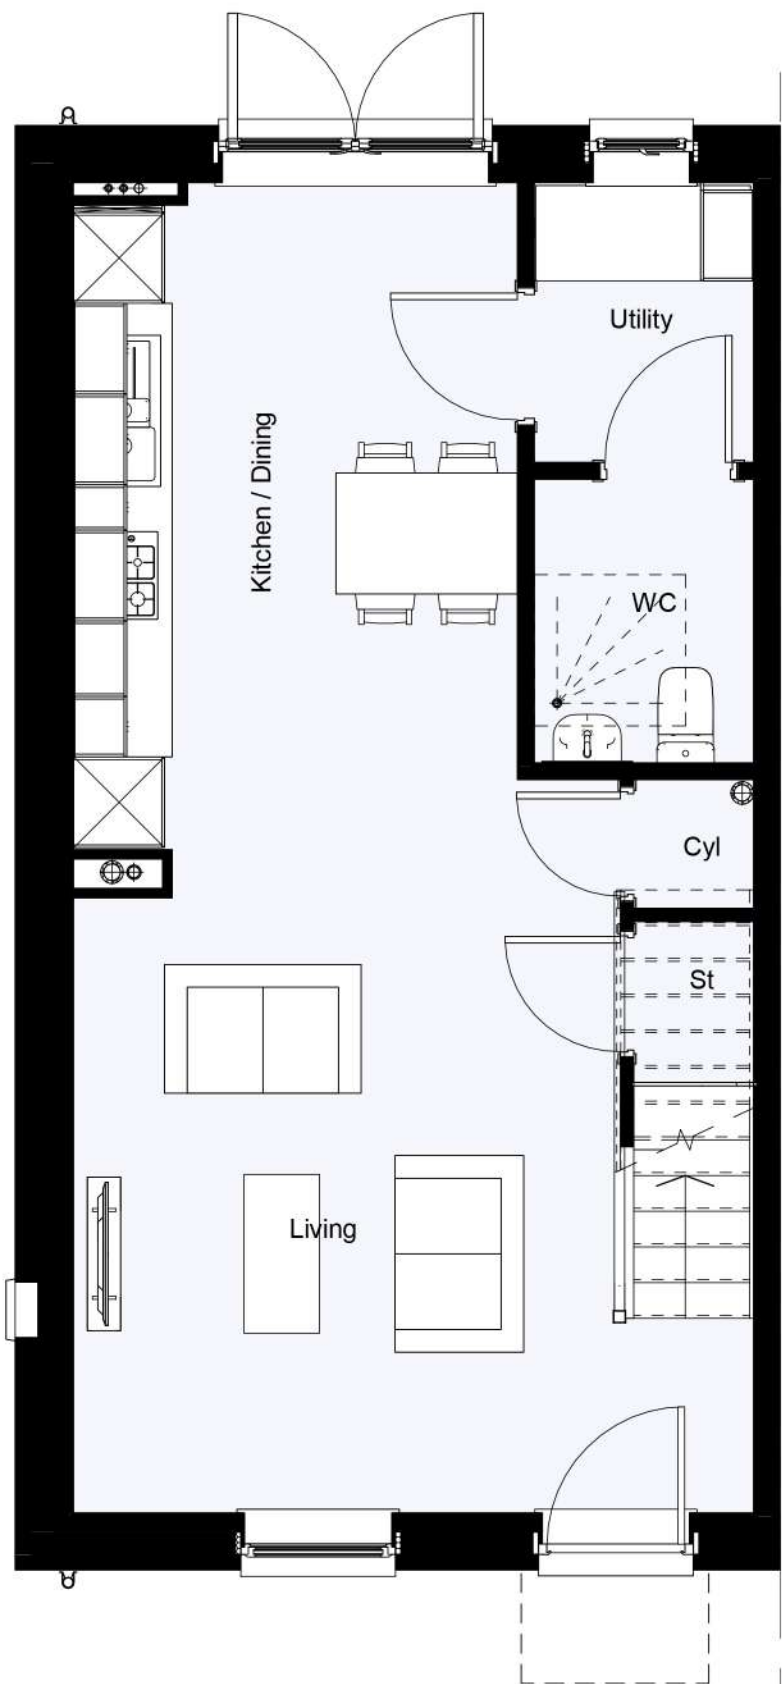

Ground Floor Plan

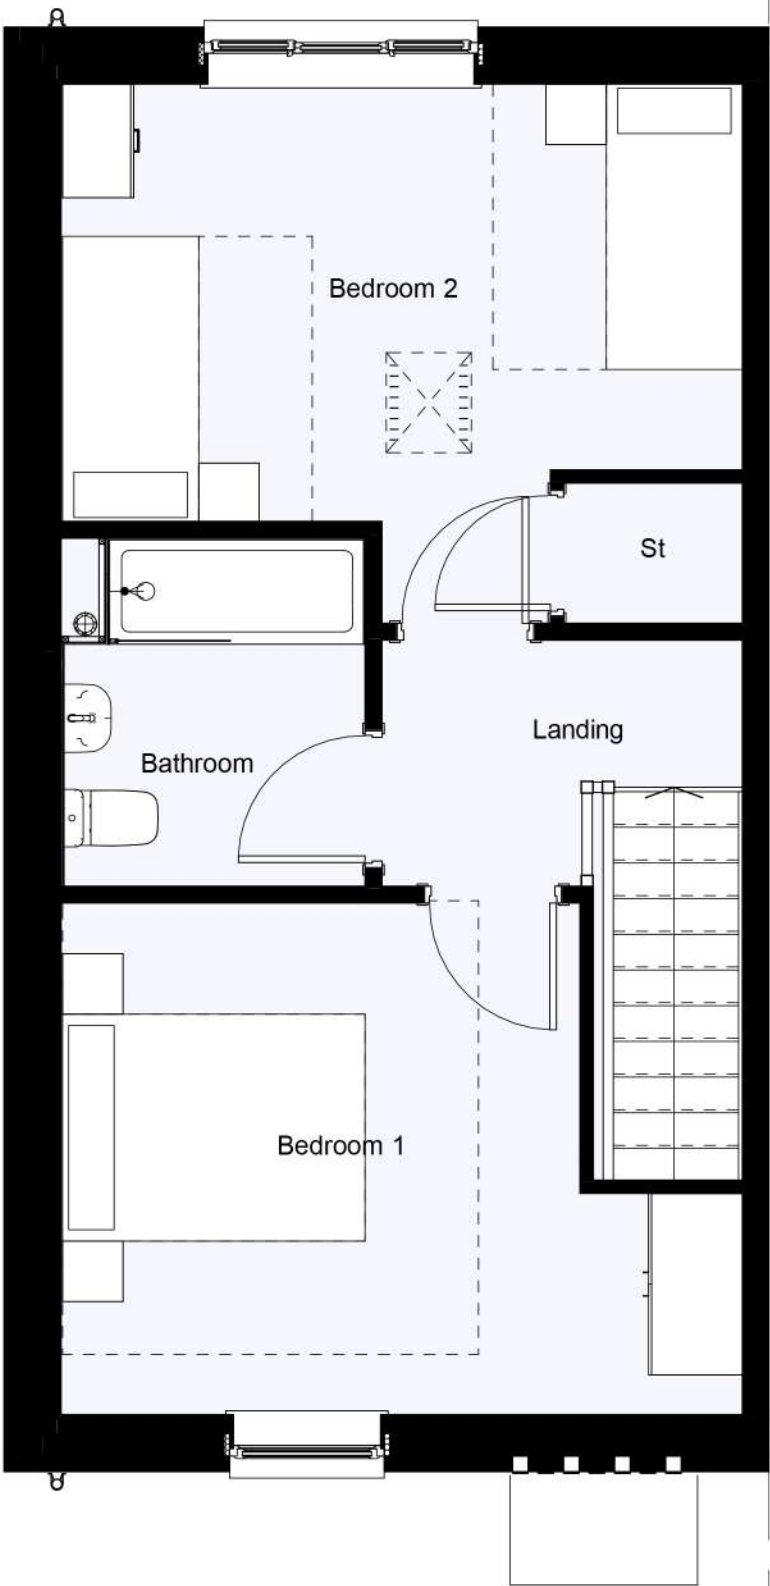

First Floor Plan

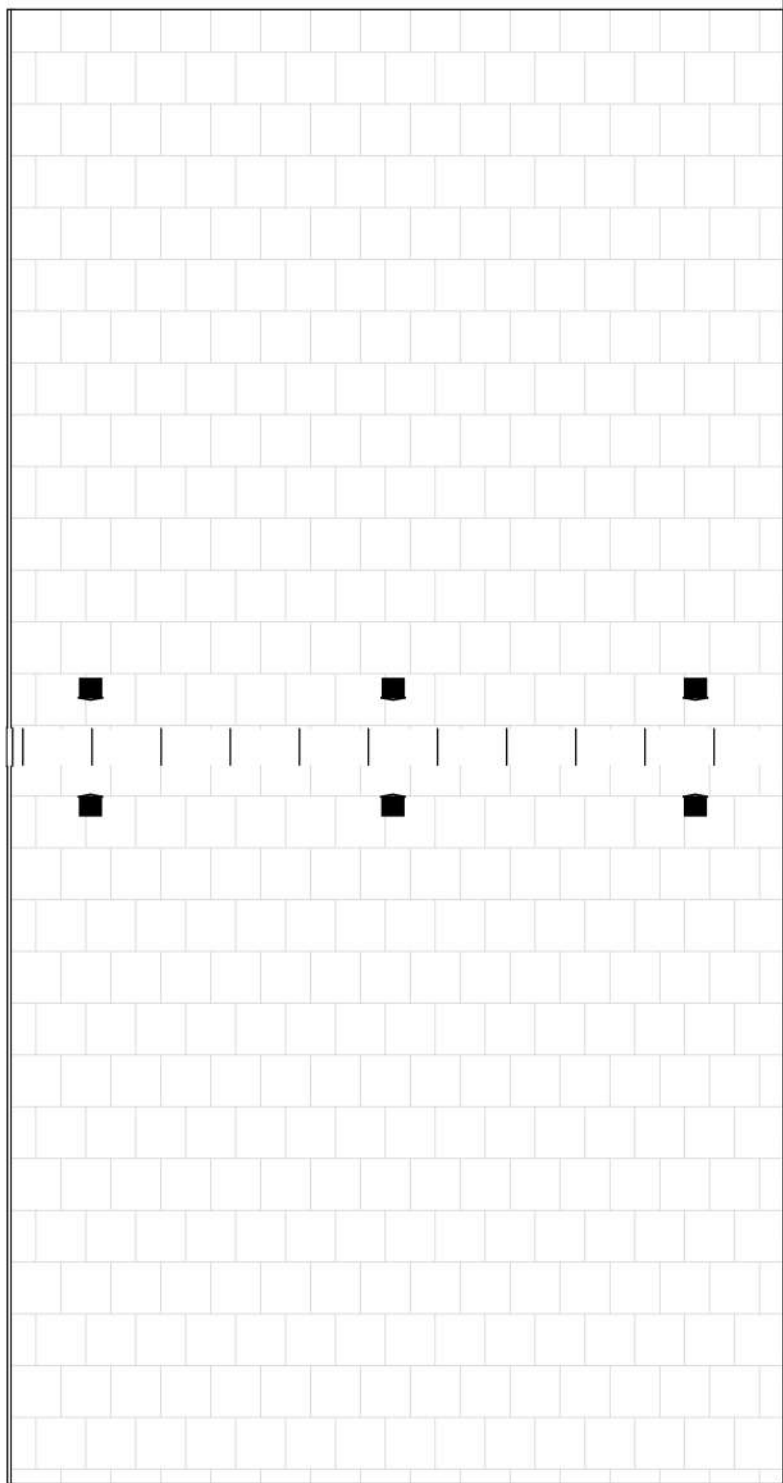

Roof Plan

NOTES
ERRORS AND OMISSIONS TO BE REPORTED TO THE ARCHITECT.
THIS DRAWING IS COPYRIGHT.

REVISIONS		
A	Planning Issue	31/07/2025


Note: Coloured elevations are indicative only. For detailed material specification, please refer to dwelling materials layout 6087-1150.

PLOT No.	
As Drawn	8, 11, 13, 27, 58
Handed	10, 12, 56, 57

Level	Area sqm	Area sqft
Ground Floor GIA	40	434
First Floor GIA	40	434
Total GIA	81	868

Ground Floor NIA	40	427
First Floor NIA	40	427
Total NIA	79	853

NDSS Storage:	2.03m²
---------------	--------

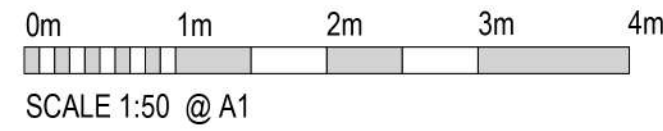

EDGINGTONS
ARCHITECTS

meridian house | 2 russell street | windsor | berkshire | SL4 1HQ
t: +44 (0)1753 857092 | e: mail@edgingtons.co.uk
web: http://www.edgingtons.co.uk

Stonebond Properties (Guildford) Limited
Former SSE Offices
Bartons Road, Havant

House Type M2.9 - Option 2
Floor Plans and Elevations

PROJECT STATUS Planning

SCALE (A1) 1 : 50

DATE 09/07/25 DRAWN AG

JOB No. 6087 DWG No.1251 REV. A