


Pressed metal (to match entrance door colours).

Recessed brick detail.

Facing brickwork.


Engineering brick below DPC suitable for frost conditions.

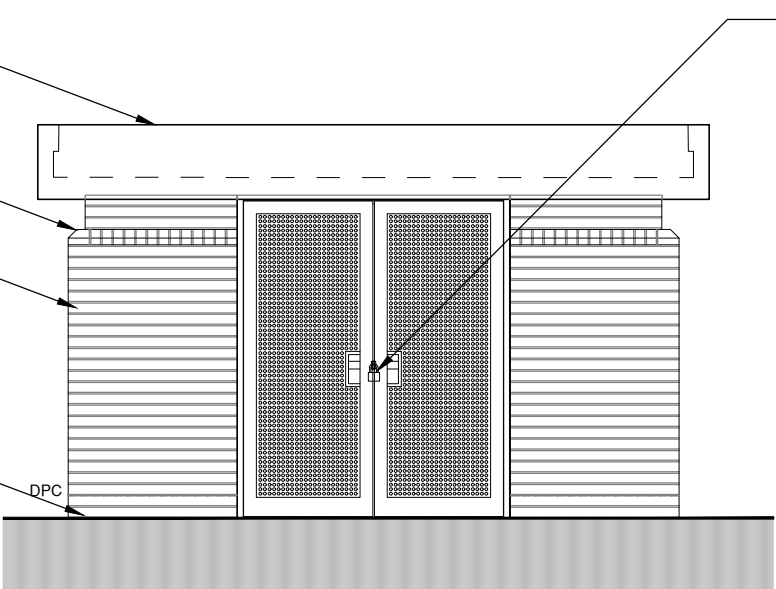

FRONT ELEVATION
SCALE 1:50


Metail perforated doors, lockable with padlock for bin men (powder coated to match entrance door colours).

Block name perforated screen

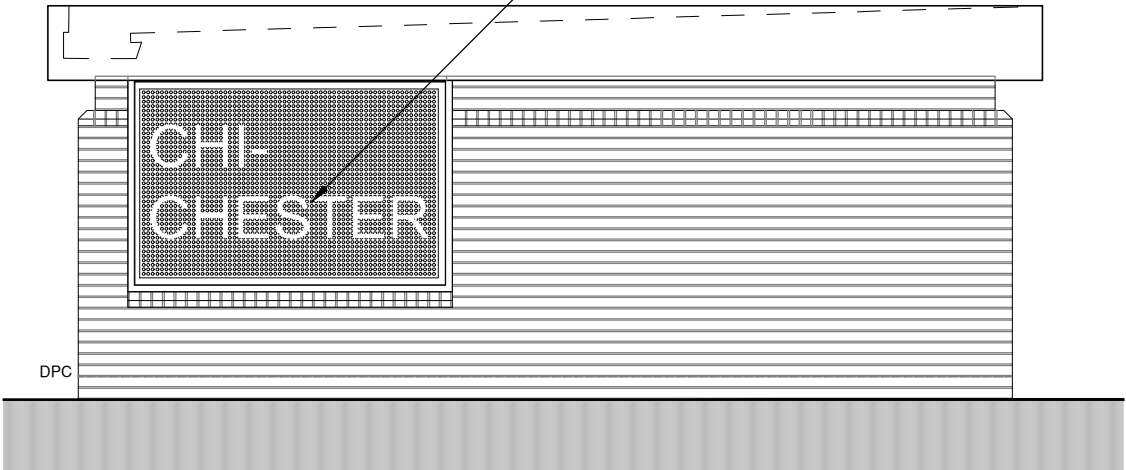


SIDE ELEVATION
SCALE 1:50

Metal perforated doors & side screen, with door control system (Power for door control). Powder coated to match entrance door colours.

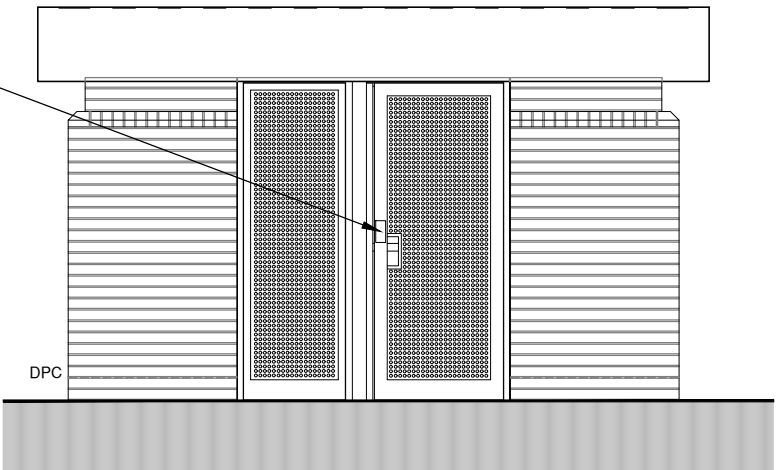


REAR ELEVATION
SCALE 1:50

Guinness partnership logo perforated screen.

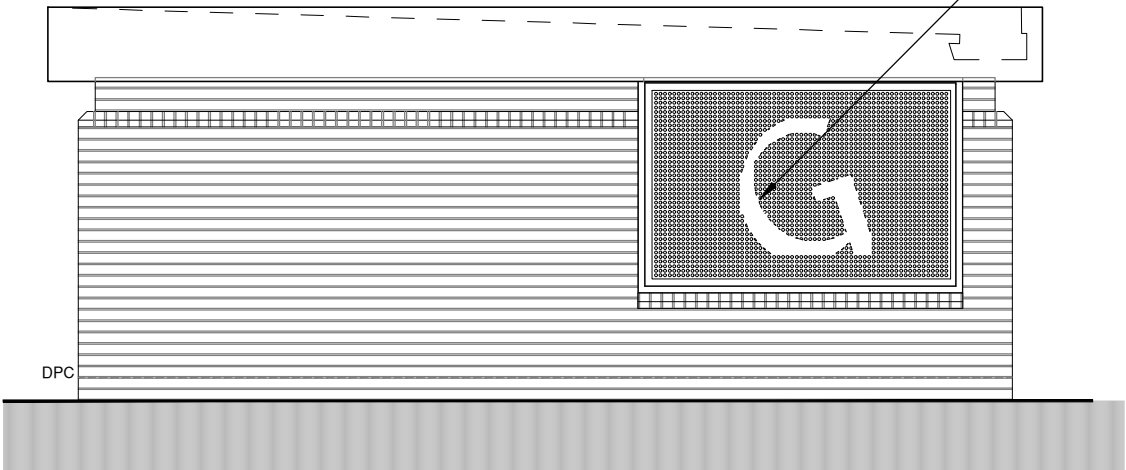

SIDE ELEVATION
SCALE 1:50

SCALE 1:50

 

ALL DIMENSIONS, LEVELS AND CLEARANCES TO BE CHECKED ON SITE PRIOR TO WORKS COMMENCING							<div>BRINGING IDEAS TO LIFE</div>	<div><div><div><div></div><div></div></div><div>FRANKHAM</div><div>Frankham Consultancy Group Limited</div><div>E: enquire@frankham.com</div><div>www.frankham.com</div></div></div>				Client:				Project Title:				Drawing Title:			
THIS DRAWING SHOULD BE READ IN CONJUNCTION WITH ALL OTHER PROJECT RELATED DRAWINGS, SPECIFICATIONS AND DOCUMENTS AS PART OF A SINGLE PROJECT PACKAGE.												Morgan Sindall				Havant Tower Bin Stores				Proposed Bin Store Elevation Chichester House			
												Drawn By: OA				Designed By: OA		Checked By: MG		Approved By: PM		Original Issue Date: 25/07/2025	
ANY DISCREPANCY BETWEEN THIS DRAWING, OTHER DRAWINGS FORMING PART OF THIS CONTRACT, OR THE SPECIFICATION / BILLS OF QUANTITIES MUST BE CLARIFIED BEFORE COMMENCEMENT OF ANY WORK OR ORDERING OF ANY MATERIALS.								LONDON OFFICE				STEVENAGE OFFICE				Project Number-Originator-Zone-Level-Type-Discipline-Number-Suitability-Revision							
PLEASE CONSULT THE AUTHOR OR PROJECT MANAGER SHOULD THE READER REQUIRE CLARIFICATION ON ANY PART OF THIS DRAWING.								First Floor Bridge House 181 Queen Victoria Street London EC4V 4EG T: 020 7651 0790				Suite 201, Second Floor Kings Court Business Centre London Road, Stevenage Hertfordshire SG1 2NG T: 020 3714 7063				442032 - FCG - CH - EL - DR - B - 2203 - S4 - P01							
THE COPYRIGHT OF THE DRAWING AND DESIGN IS THE PROPERTY OF THE COMPANY. THIS INFORMATION HAS BEEN ISSUED UNDER SPECIFIC TERMS FOR THIS PROJECT AND MAY ONLY BE USED AND REPRODUCED ACCORDINGLY.								SIDCUP OFFICE				OXFORD OFFICE											
P01 25.07.25 OA MG PM For planning							Irene House Five Arches Business Park Maidstone Road Sidcup, Kent DA14 5AE T: 020 8309 7777				Citibase Oxford New Barclay House 234 Botley Road Oxford, OX2 0HP T: 01865 322500												
Rev Date By Chk Apr Comment																							