


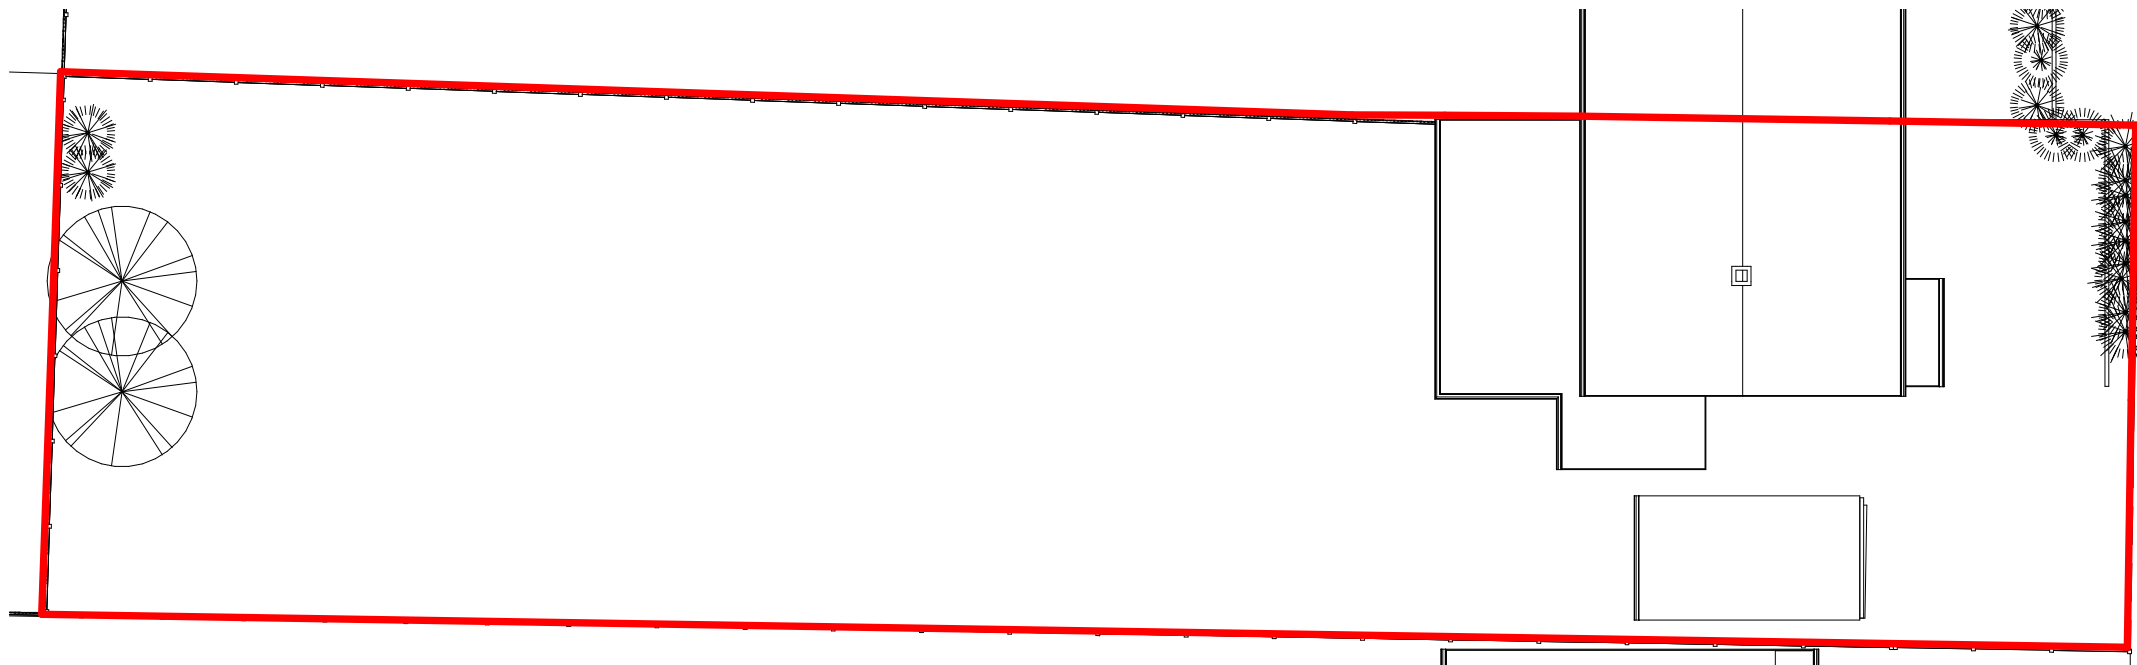

2 Site Plan

1 : 200

0 1 2 3 4 5 10 Metres
1 / 200 scale bar

Levels

The construction area of the site is level
hence no level survey has been provided

Flood Risk

This site does not fall in a flood risk area
hence no flood risk assessment has been
provided

Tree Survey


This proposal has no impact on trees

Parking Provision

This site retains two parking spaces and a
garage no increased occupancy is
proposed

Boundary Treatment

The boundaries are made up of hedging
and approximately 1.8 m fences which will
be unchanged

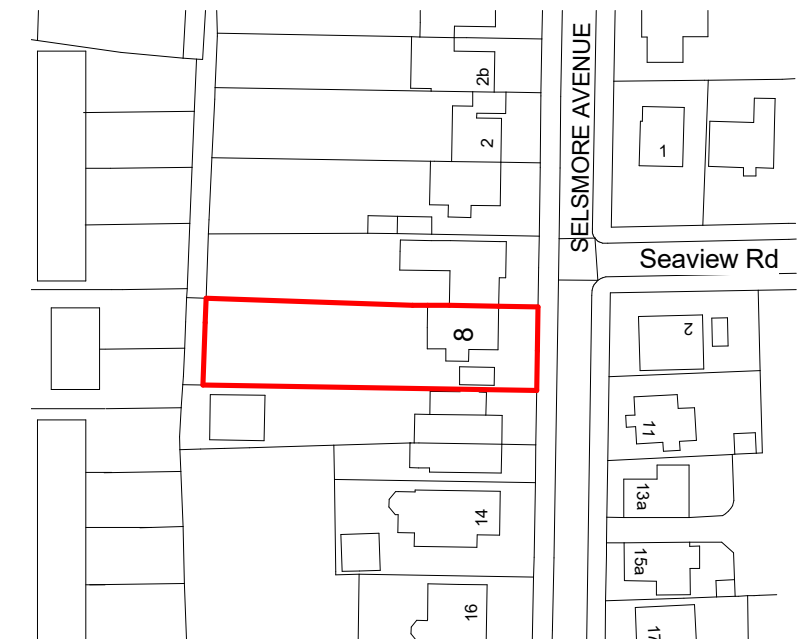

1 Location Plan

1 : 1250

0 10 20 30 40 50 Metres
1 / 1250 scale bar

This map was purchased from
emapsite.com and is subject
to the following © Crown copyright and
database rights
Ordnance Survey 0100031673



IJ Murray
Associates Ltd



CIAT
REGISTERED PRACTICE

www.ijma.co.uk

I J Murray Associates
Ltd
200 Seafront
Hayling Island
Hampshire
PO11 9HR
Phone 07779 246915

These drawings are for planning and building regulation
purposes only and are not for construction. All dimensions
should be checked on site before work commences

These drawings are the
property of IJ Murray
Associates Ltd and should
not be reproduced or used
in any way without the
permission of a Director of
IJ Murray Associates Ltd

Mr & Mrs Griffiths
8 Selsmore Ave HI
Existing

Site and Location Plan

Project number	Project Number	A101
Date	Issue Date	
Drawn by	Author	
Checked by	Checker	Scale
		As indicated