




**PROPOSED SITE PLAN
(1:100)**

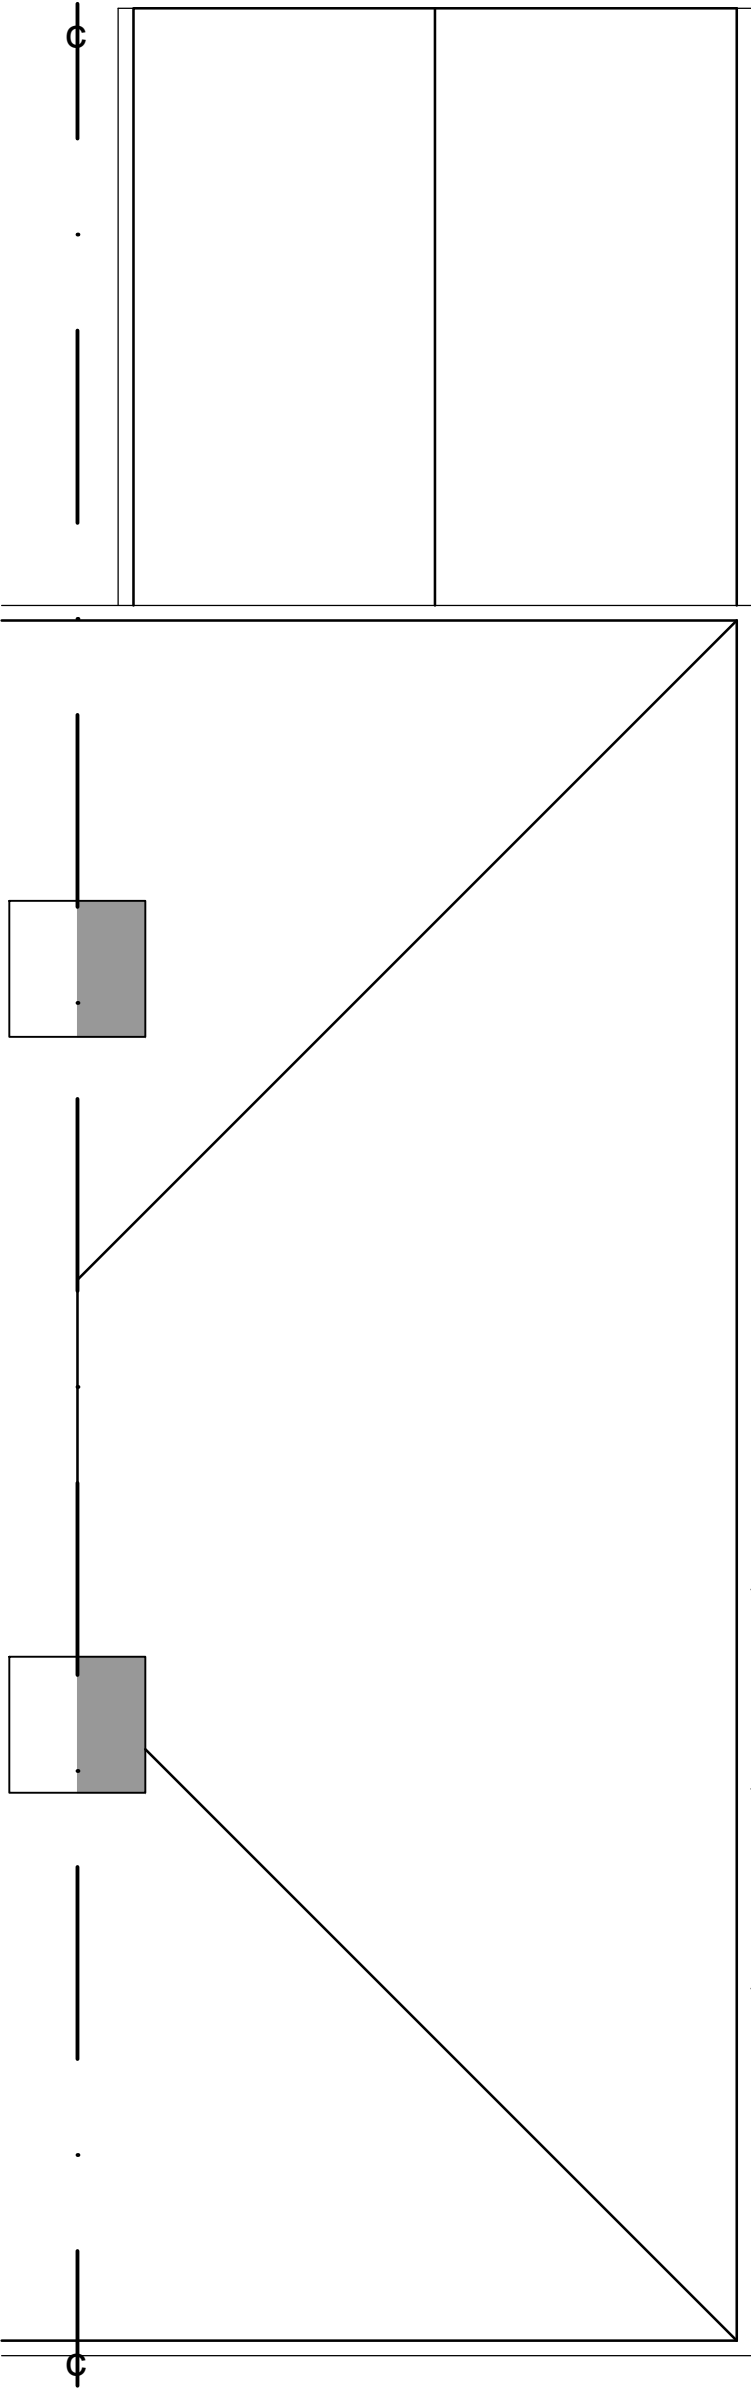

**PROPOSED ROOF PLAN
(1:50)**

Notes

THIS DRAWING IS THE COPYRIGHT OF VIVID DESIGN STUDIO LTD AND MUST NOT BE COPIED, ALTERED OR REPRODUCED IN ANY WAY NEITHER PASSED TO A THIRD PARTY WITHOUT THEIR WRITTEN PERMISSION.

DIMENSIONS TO BE CHECKED ON SITE BEFORE COMMENCING WORK AND ANY DISCREPANCIES SHALL BE REPORTED TO THE DESIGNER. FIGURED DIMENSIONS MUST BE TAKEN IN PREFERENCE TO SCALED DIMENSIONS.

Rev:-	Description:-	Date:-	Chkd by:-
A	Client amendments	21/04/25	PJD
B	Updated Public Foul Sewer location	05/08/25	



The Barn, Calcot Mount Business Park, Calcot Lane,
Curdridge, Southampton, Hampshire, SO32 2BN
Tel: 01489 786670
Email: info@vividdesignstudio.co.uk
Website: www.vividdesignstudio.co.uk

Project:-
**Proposed Extensions & Alterations
2 Pook Lane
Havant
Hampshire**

Title:-
Proposed Site Plan & Roof Plan

Client:-
Mr Andy Standen

Scale:-
1:50, 1:100 (@A1)

Drawn By:- **PJD** Checked By:- **PJD**

Date:- **14/04/25** Date:- **14/04/25**

Job.No:- **130068** Drg.No:- **301** Rev:- **B**