





Front Elevation




Rear Elevation

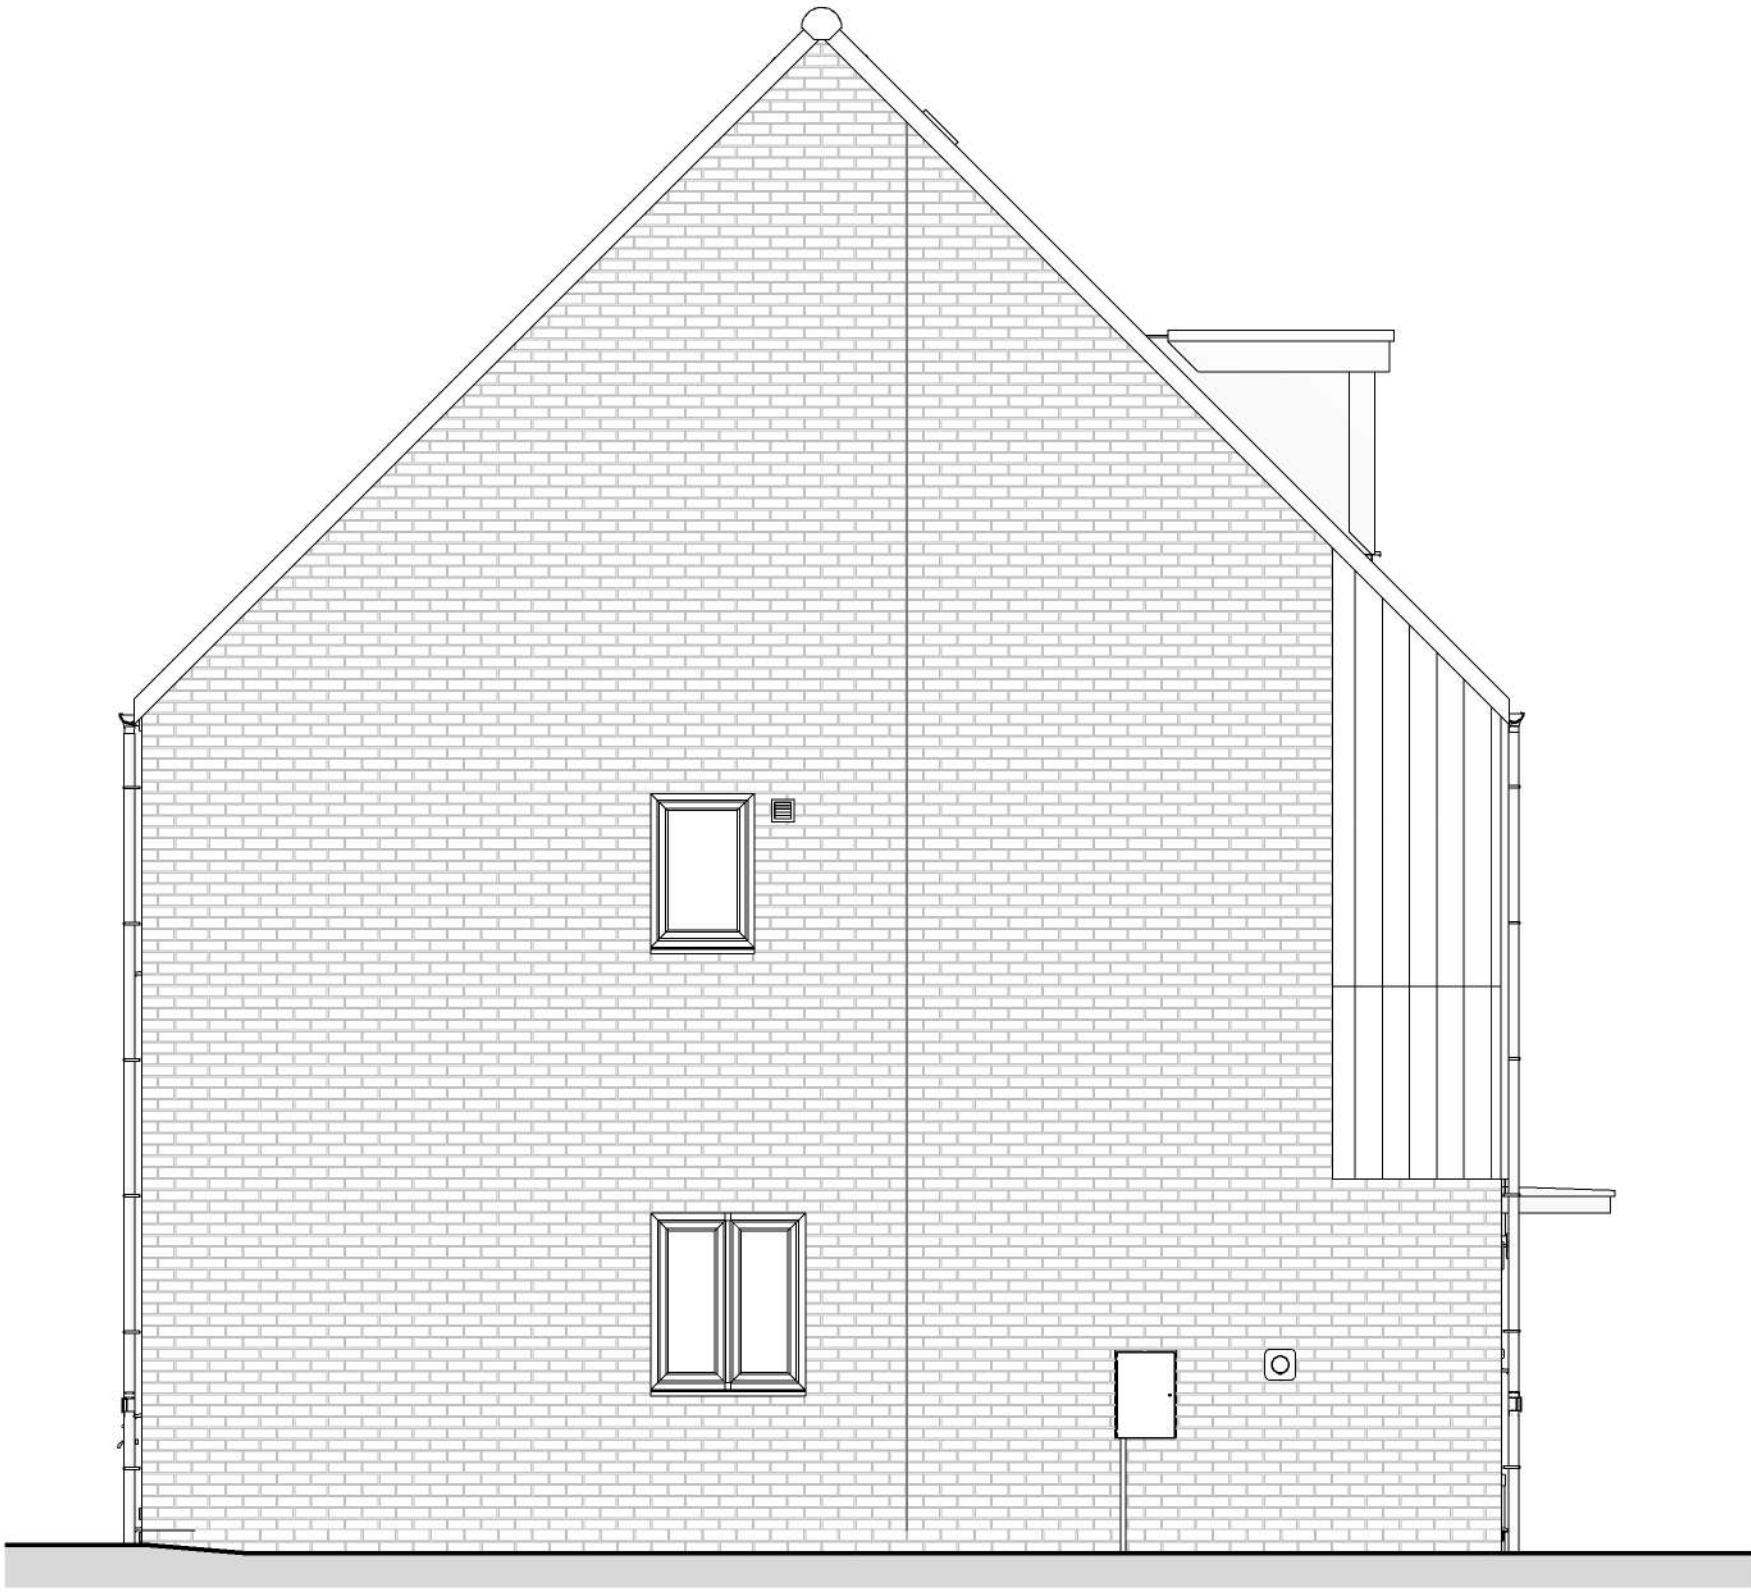


Side Elevation

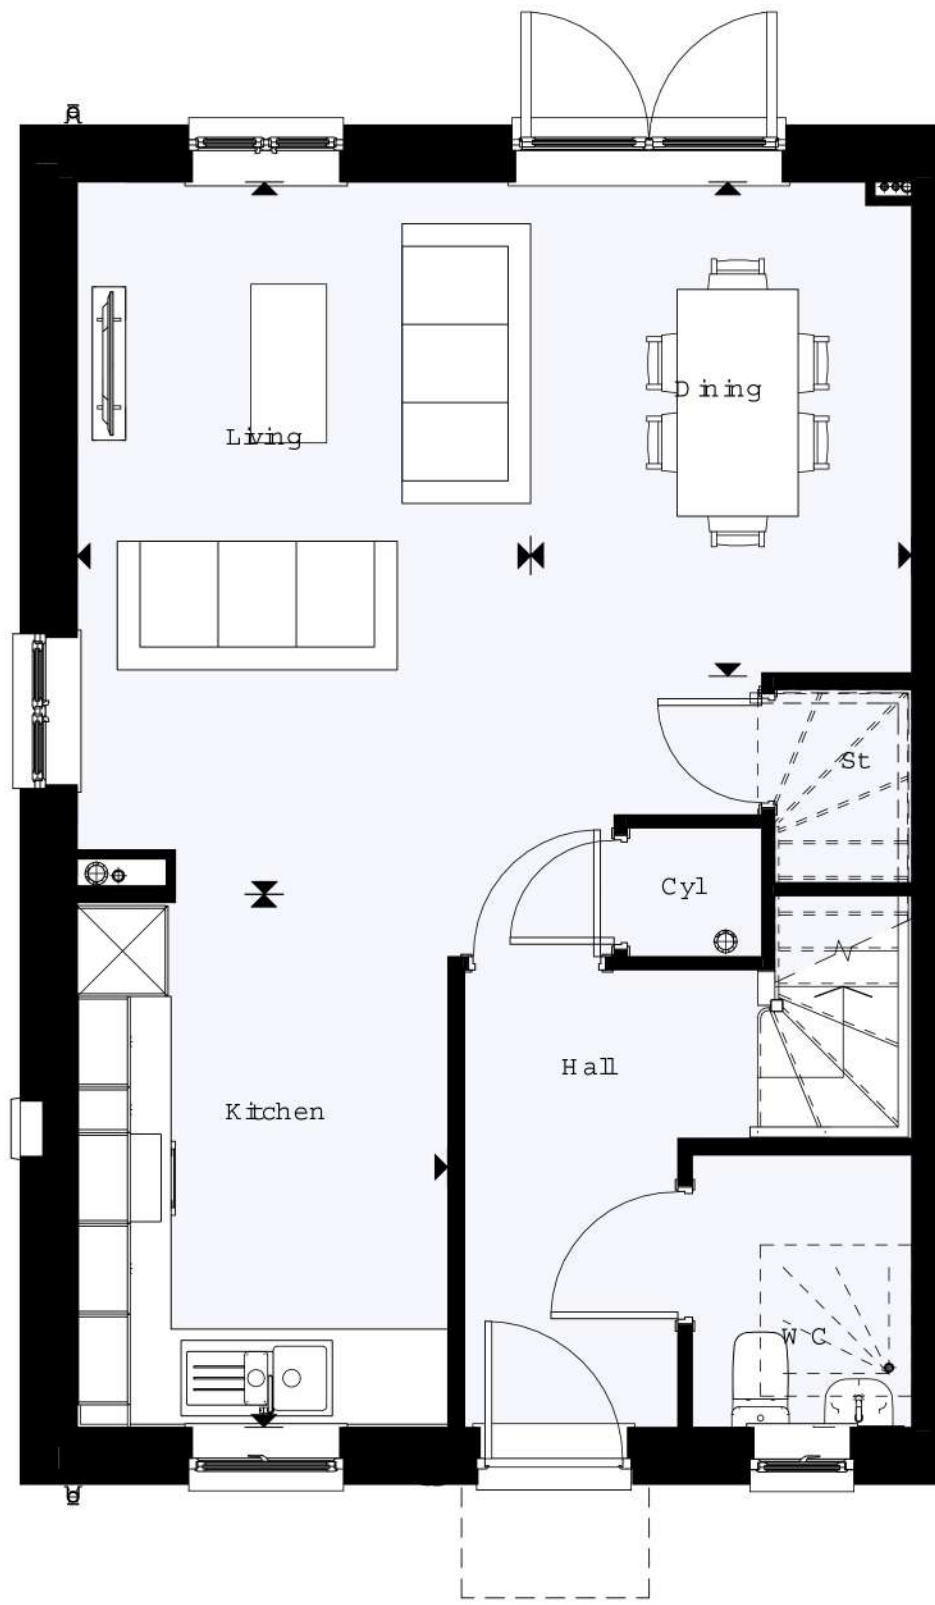


Ground Floor Plan

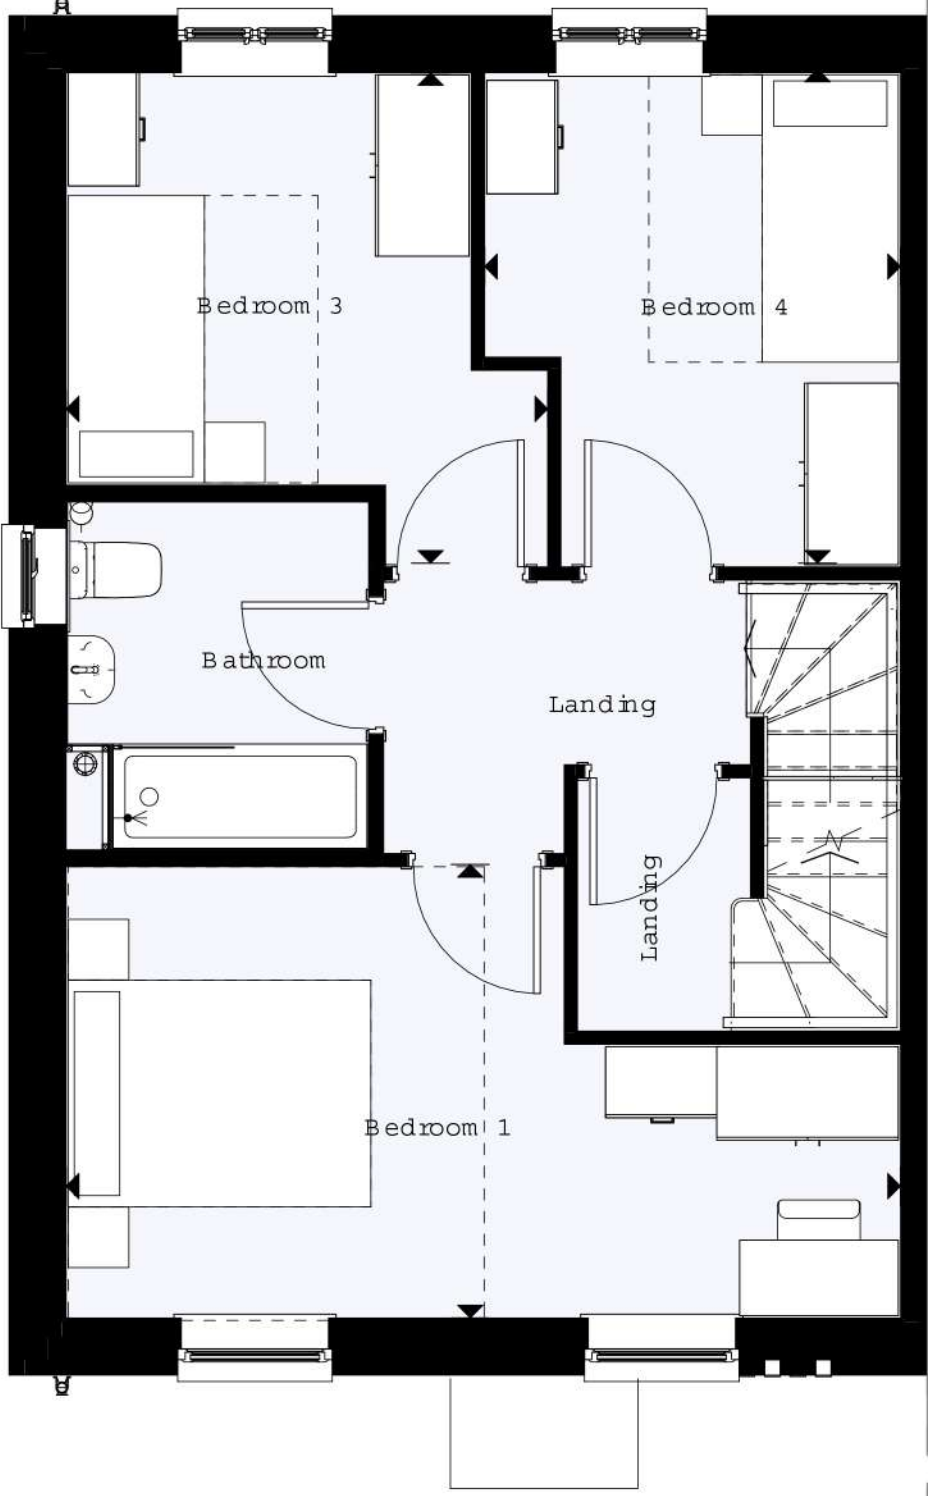

First Floor Plan

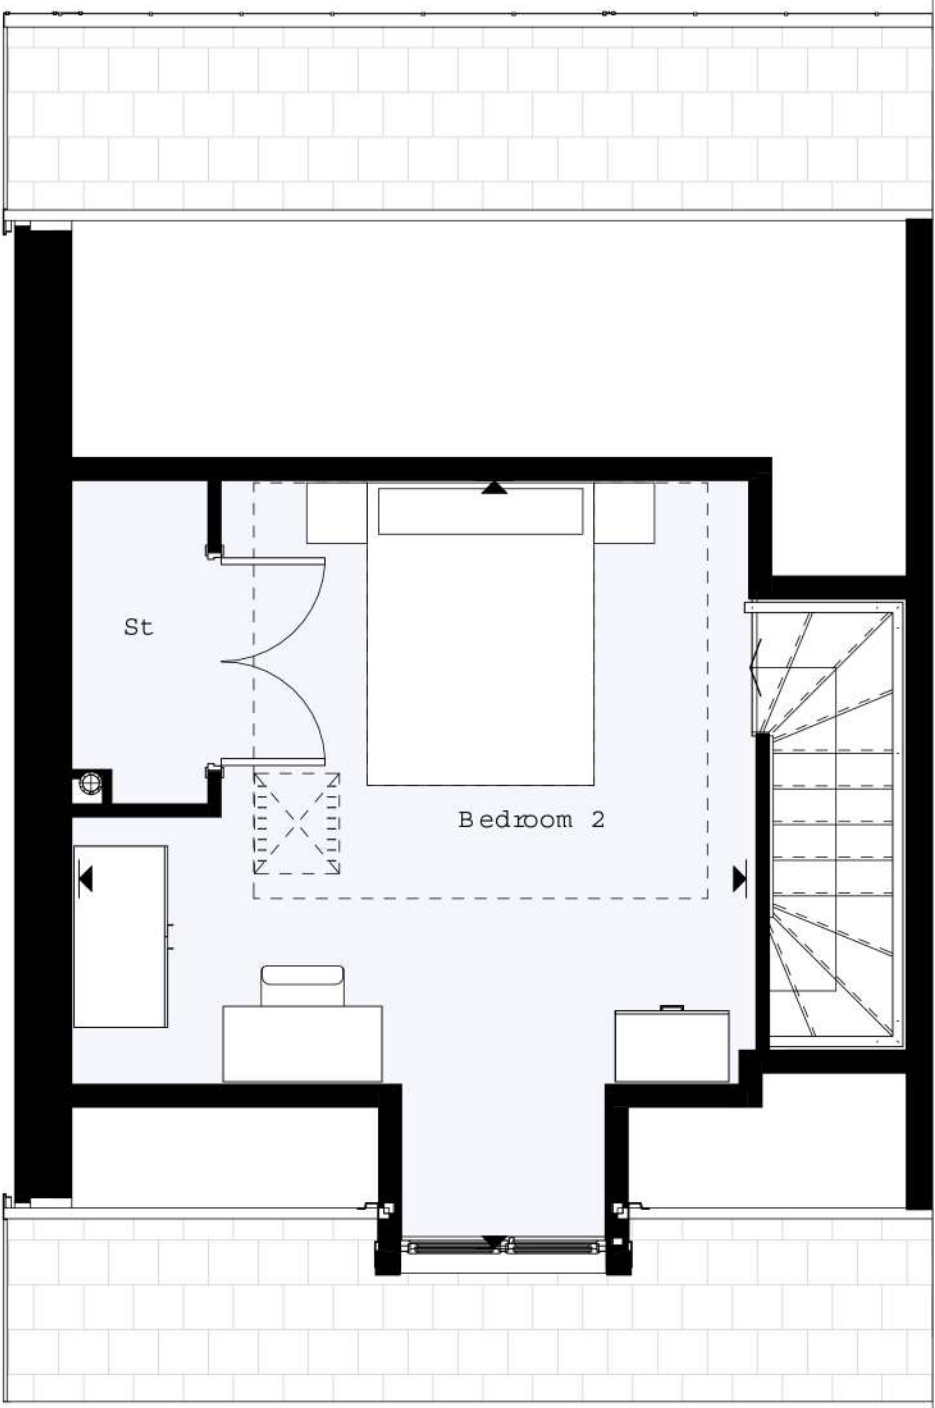

Second Floor Plan

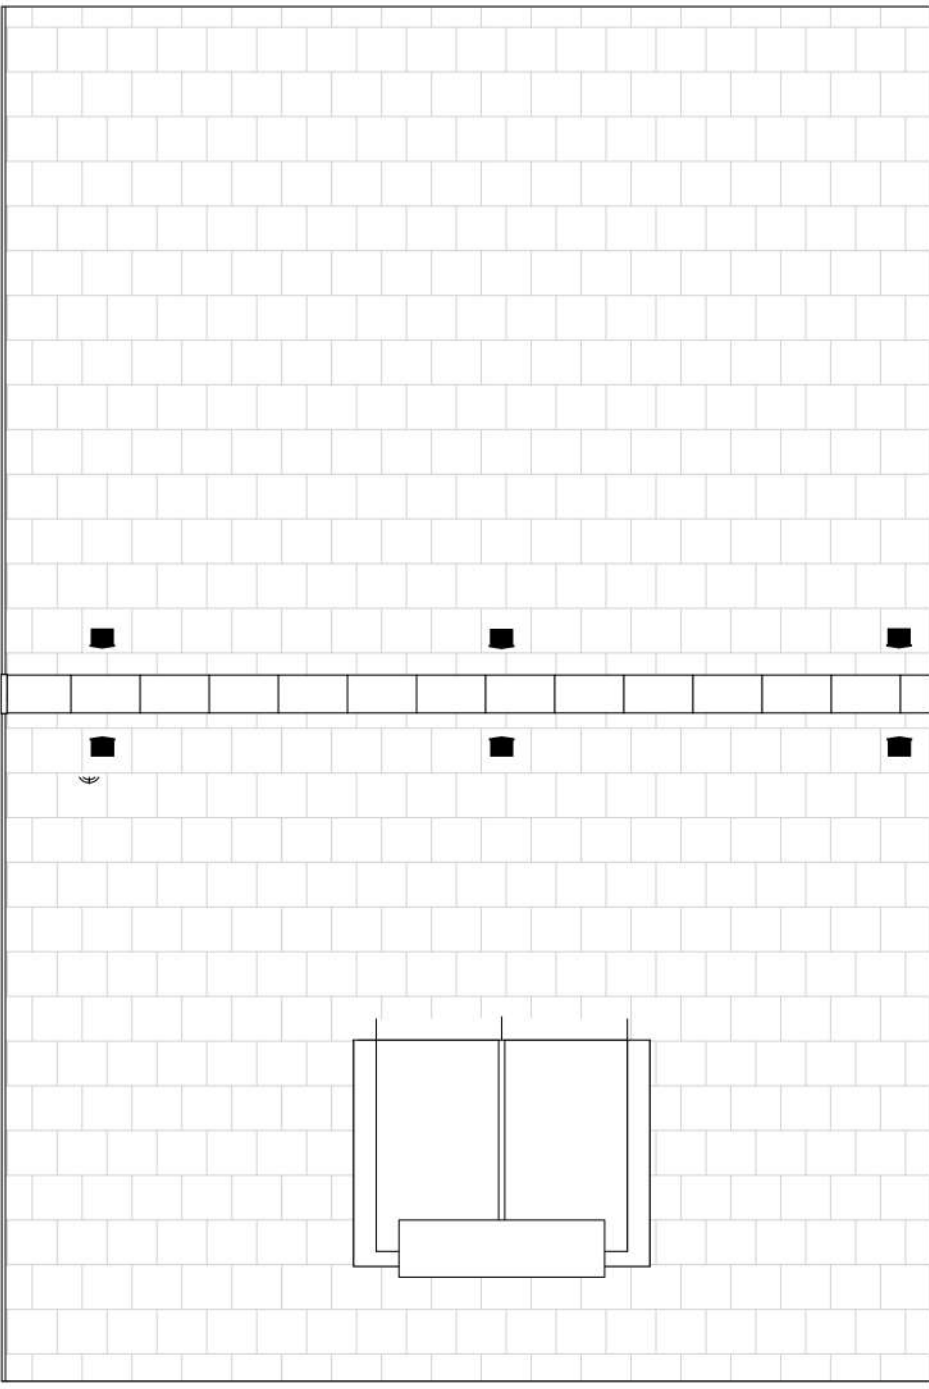

Roof Plan

NOTES
ERRORS AND OMISSIONS TO BE REPORTED TO THE ARCHITECT.
THIS DRAWING IS COPYRIGHT.

REVISIONS

A	Issue for Planning	31/07/25
---	--------------------	----------

PLOT No.	
As Drawn	6, 15, 16, 22, 44, 52
Handed	5, 14, 17, 23, 43, 51

Level	Area sqm	Area sqft
Ground Floor GIA	46	497
First Floor GIA	46	497
Second Floor GIA	22	241
Total GIA	115	1234

Ground Floor NIA	45	489
First Floor NIA	45	489
Second Floor NIA	22	238
Total NIA	113	1216

NDSS Storage:	3.02m²
---------------	--------

0m	1m	2m	3m	4m
SCALE 1:50 @ A1				

EDGINGTONS
ARCHITECTS

meridian house | 2 russell street | windsor | berkshire | SL4 1HQ
t: +44 (0)1753 857092 | e: mail@edgingtons.co.uk
web: http://www.edgingtons.co.uk

Stonebond Properties (Guildford) Limited
Former SSE Offices
Bartons Road, Havant

House Type M4.11 - Option 2

Floor Plans and Elevations

PROJECT STATUS Planning

SCALE (A1) 1 : 50

DATE 09/07/25 DRAWN AG

JOB No. 6087 DWG No. 1259 REV. A