



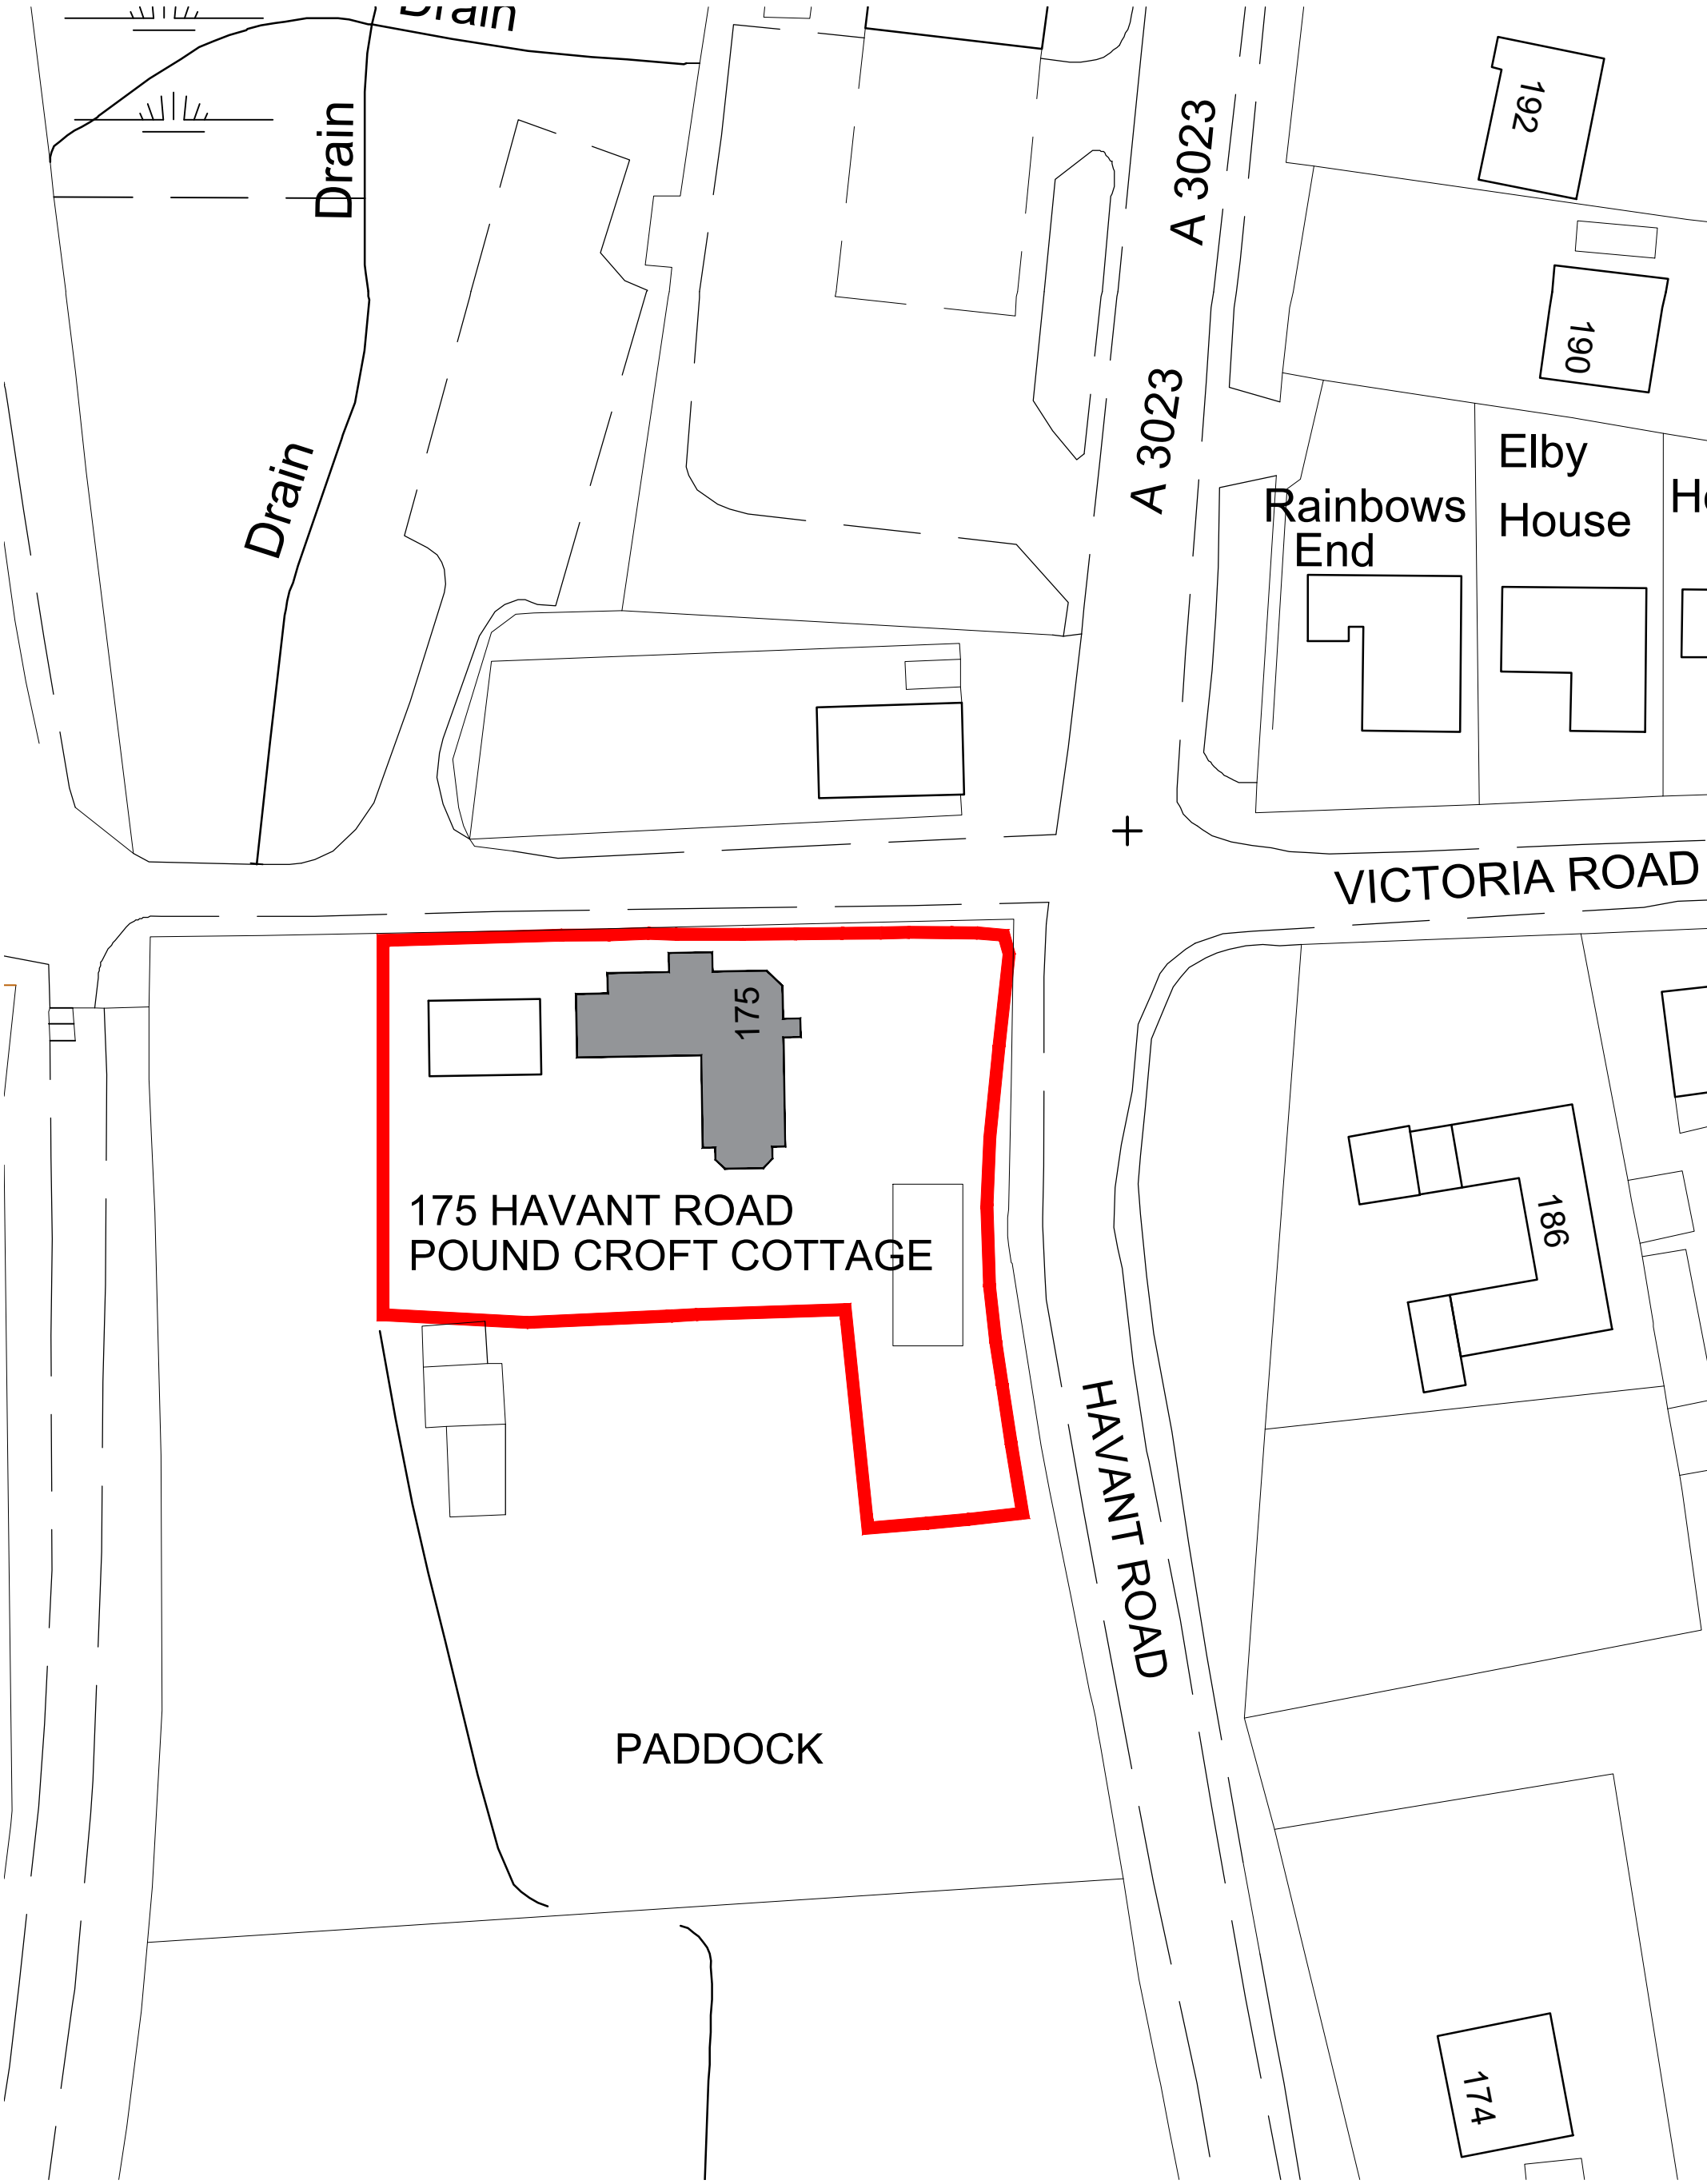

Ordnance Survey Licence Number 100022432

 

NOTE: The contractor is responsible for checking all site dimensions and levels. These should be checked prior to the ordering of any components and before the commencement of the works. All discrepancies should be brought to the attention of the Contract Administrator.

revisions:

Mr Newman
Porch Extension
Pound Croft Cottage, Hayling Island
drawing information title : **Existing Site Plan**



PWP Architects Ltd 61 South Street, Havant, Hampshire PO9 1BZ
t: 02392 482494 f: 02392 481152

status :	Information	e: design@pwp-architects.com	job:	6084	dwg:	1000	rev:	/
date :	August 25	w: www.pwp-architects.com						
scale :	1:500 @ A3							
drawn :	SL							
checked :	SD							