



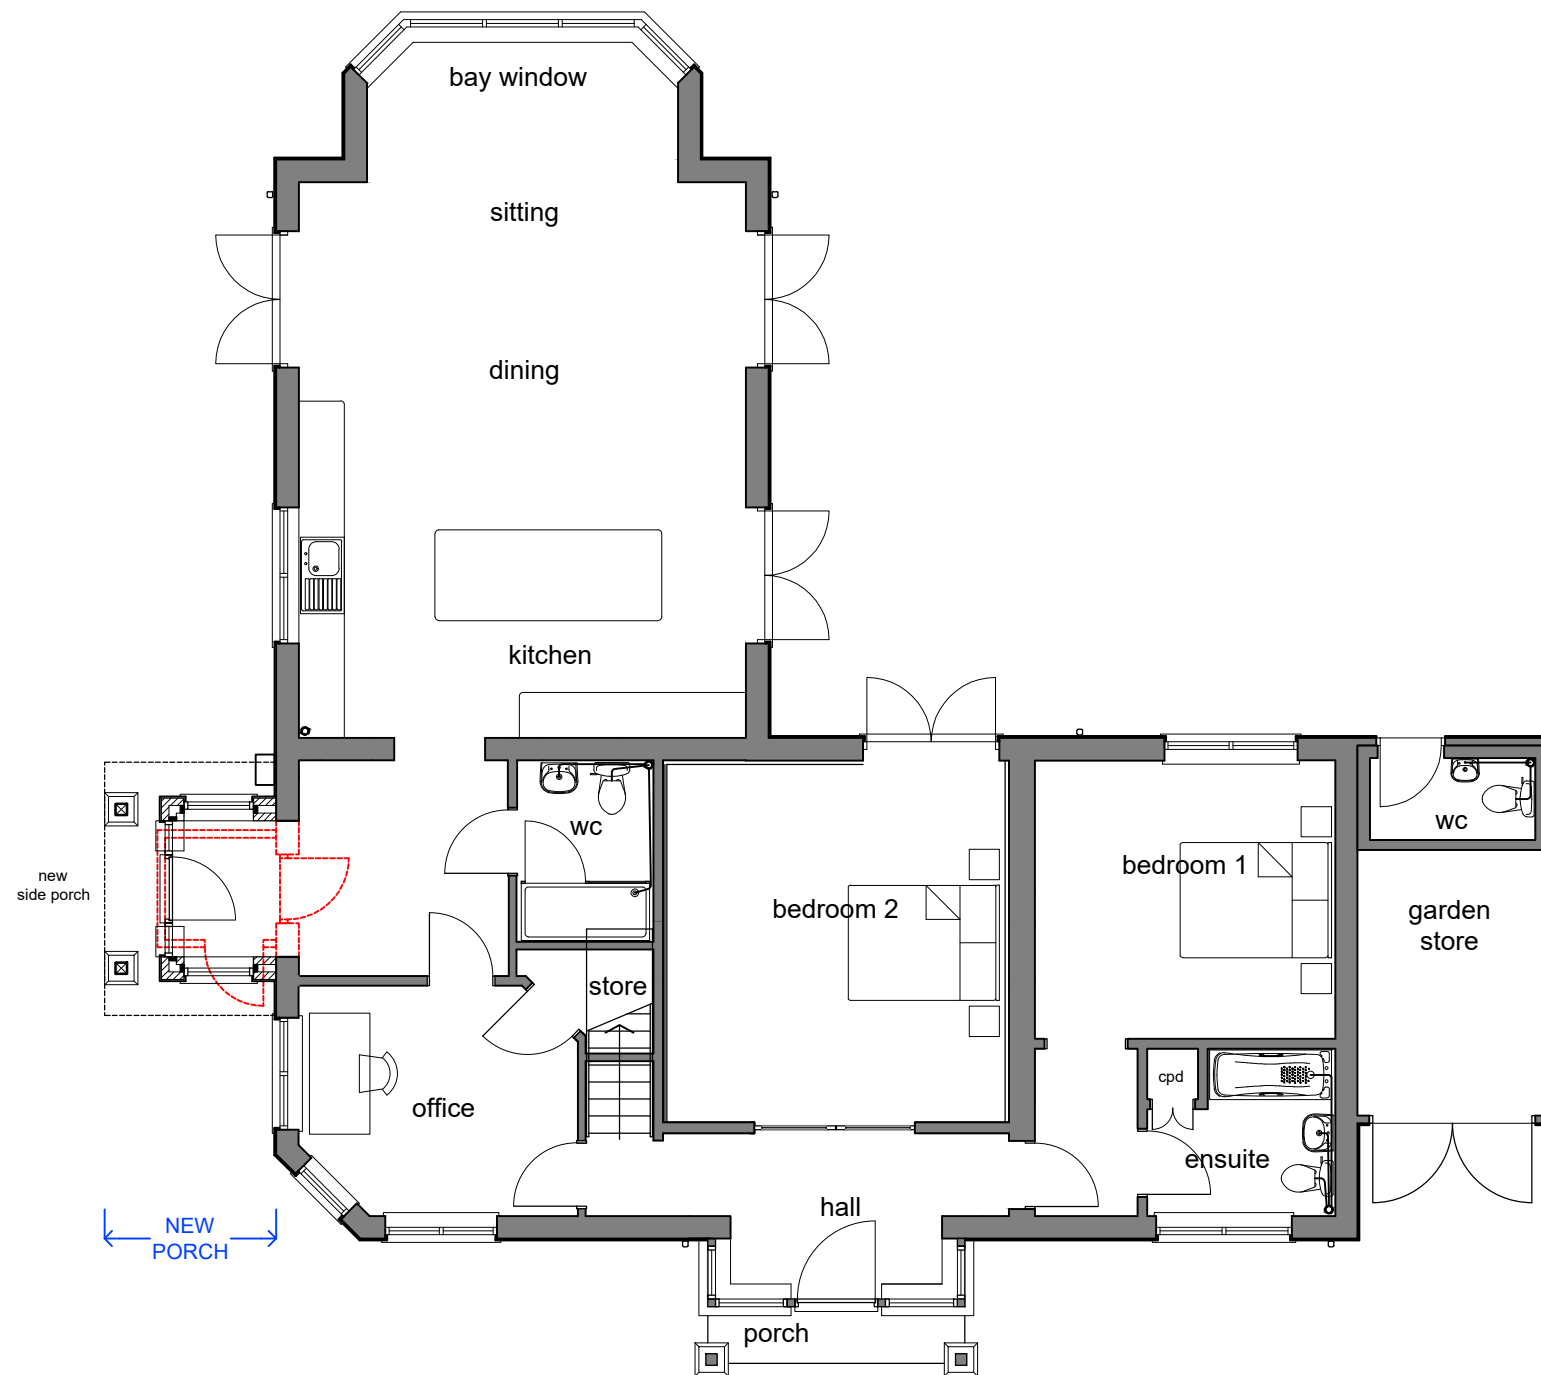

PROPOSED GROUND FLOOR PLAN

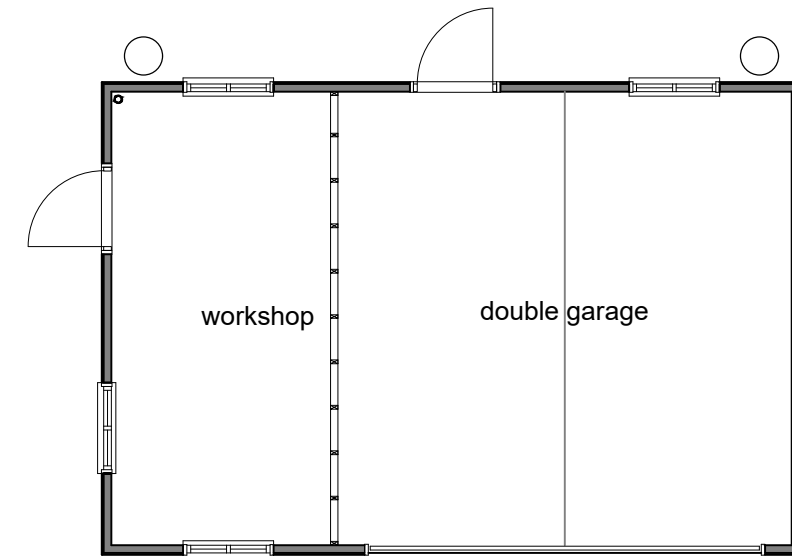

- Existing building
- To be demolished
- Proposed

notes: SCALE 1:100 @ A3

0 1 2 3 4 5m

revisions:

revisions:



NOTE: The contractor is responsible for checking all site dimensions and levels. These should be checked prior to the ordering of any components and before the commencement of the works. All discrepancies should be brought to the attention of the Contract Administrator.

Mr Newman
Porch Extension
Pound Croft Cottage, Hayling Island

drawing information title : **Proposed Ground Floor Plan**

status : Information
date : July 25
scale : 1:100 @ A3
drawn : SD
checked : SL



PWP Architects Ltd 61 South Street, Havant, Hampshire PO9 1BZ
t: 02392 482494 f: 02392 481152
e: design@pwp-architects.com
w: www.pwp-architects.com

job: 6084 dwg: 1200 rev: /