




PROPOSED SOUTH ELEVATION



PROPOSED EAST ELEVATION



PROPOSED NORTH ELEVATION

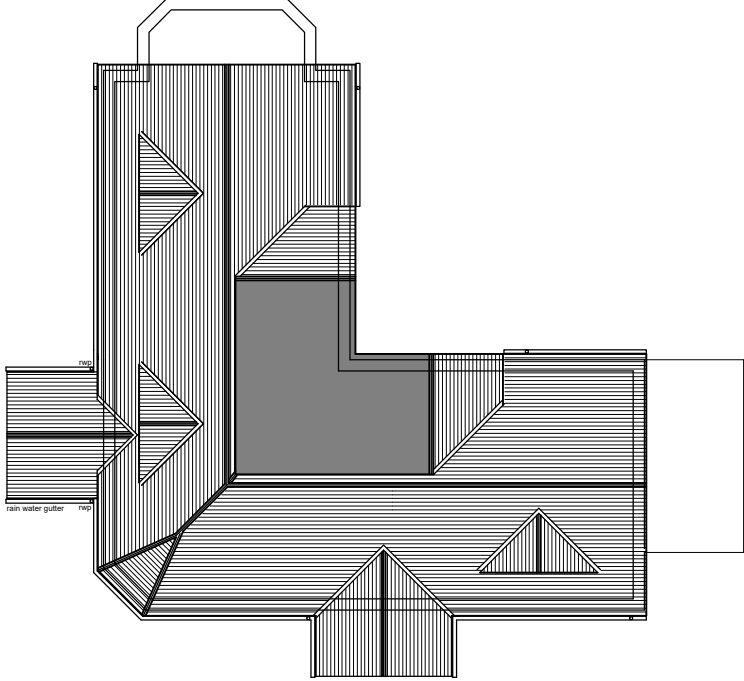

PROPOSED ROOF PLAN
Scale 1:200 @ A3

notes: SCALE 1:100 @ A3

revisions:

revisions:

Mr Newman
Porch Extension
Pound Croft Cottage, Hayling Island
drawing information title Proposed Elevations



PWP Architects Ltd 61 South Street, Havant, Hampshire PO9 1BZ
t: 02392 482494 f: 02392 481152

e: design@pwp-architects.com
w: www.pwp-architects.com

job: 6084 dwg: 1201 rev: /

status : Information
date : July 25
scale : 1:100 @ A3
drawn : SD
checked : SL



NOTE: The contractor is responsible for checking all site dimensions and levels. These should be checked prior to the ordering of any components and before the commencement of the works. All discrepancies should be brought to the attention of the Contract Administrator