



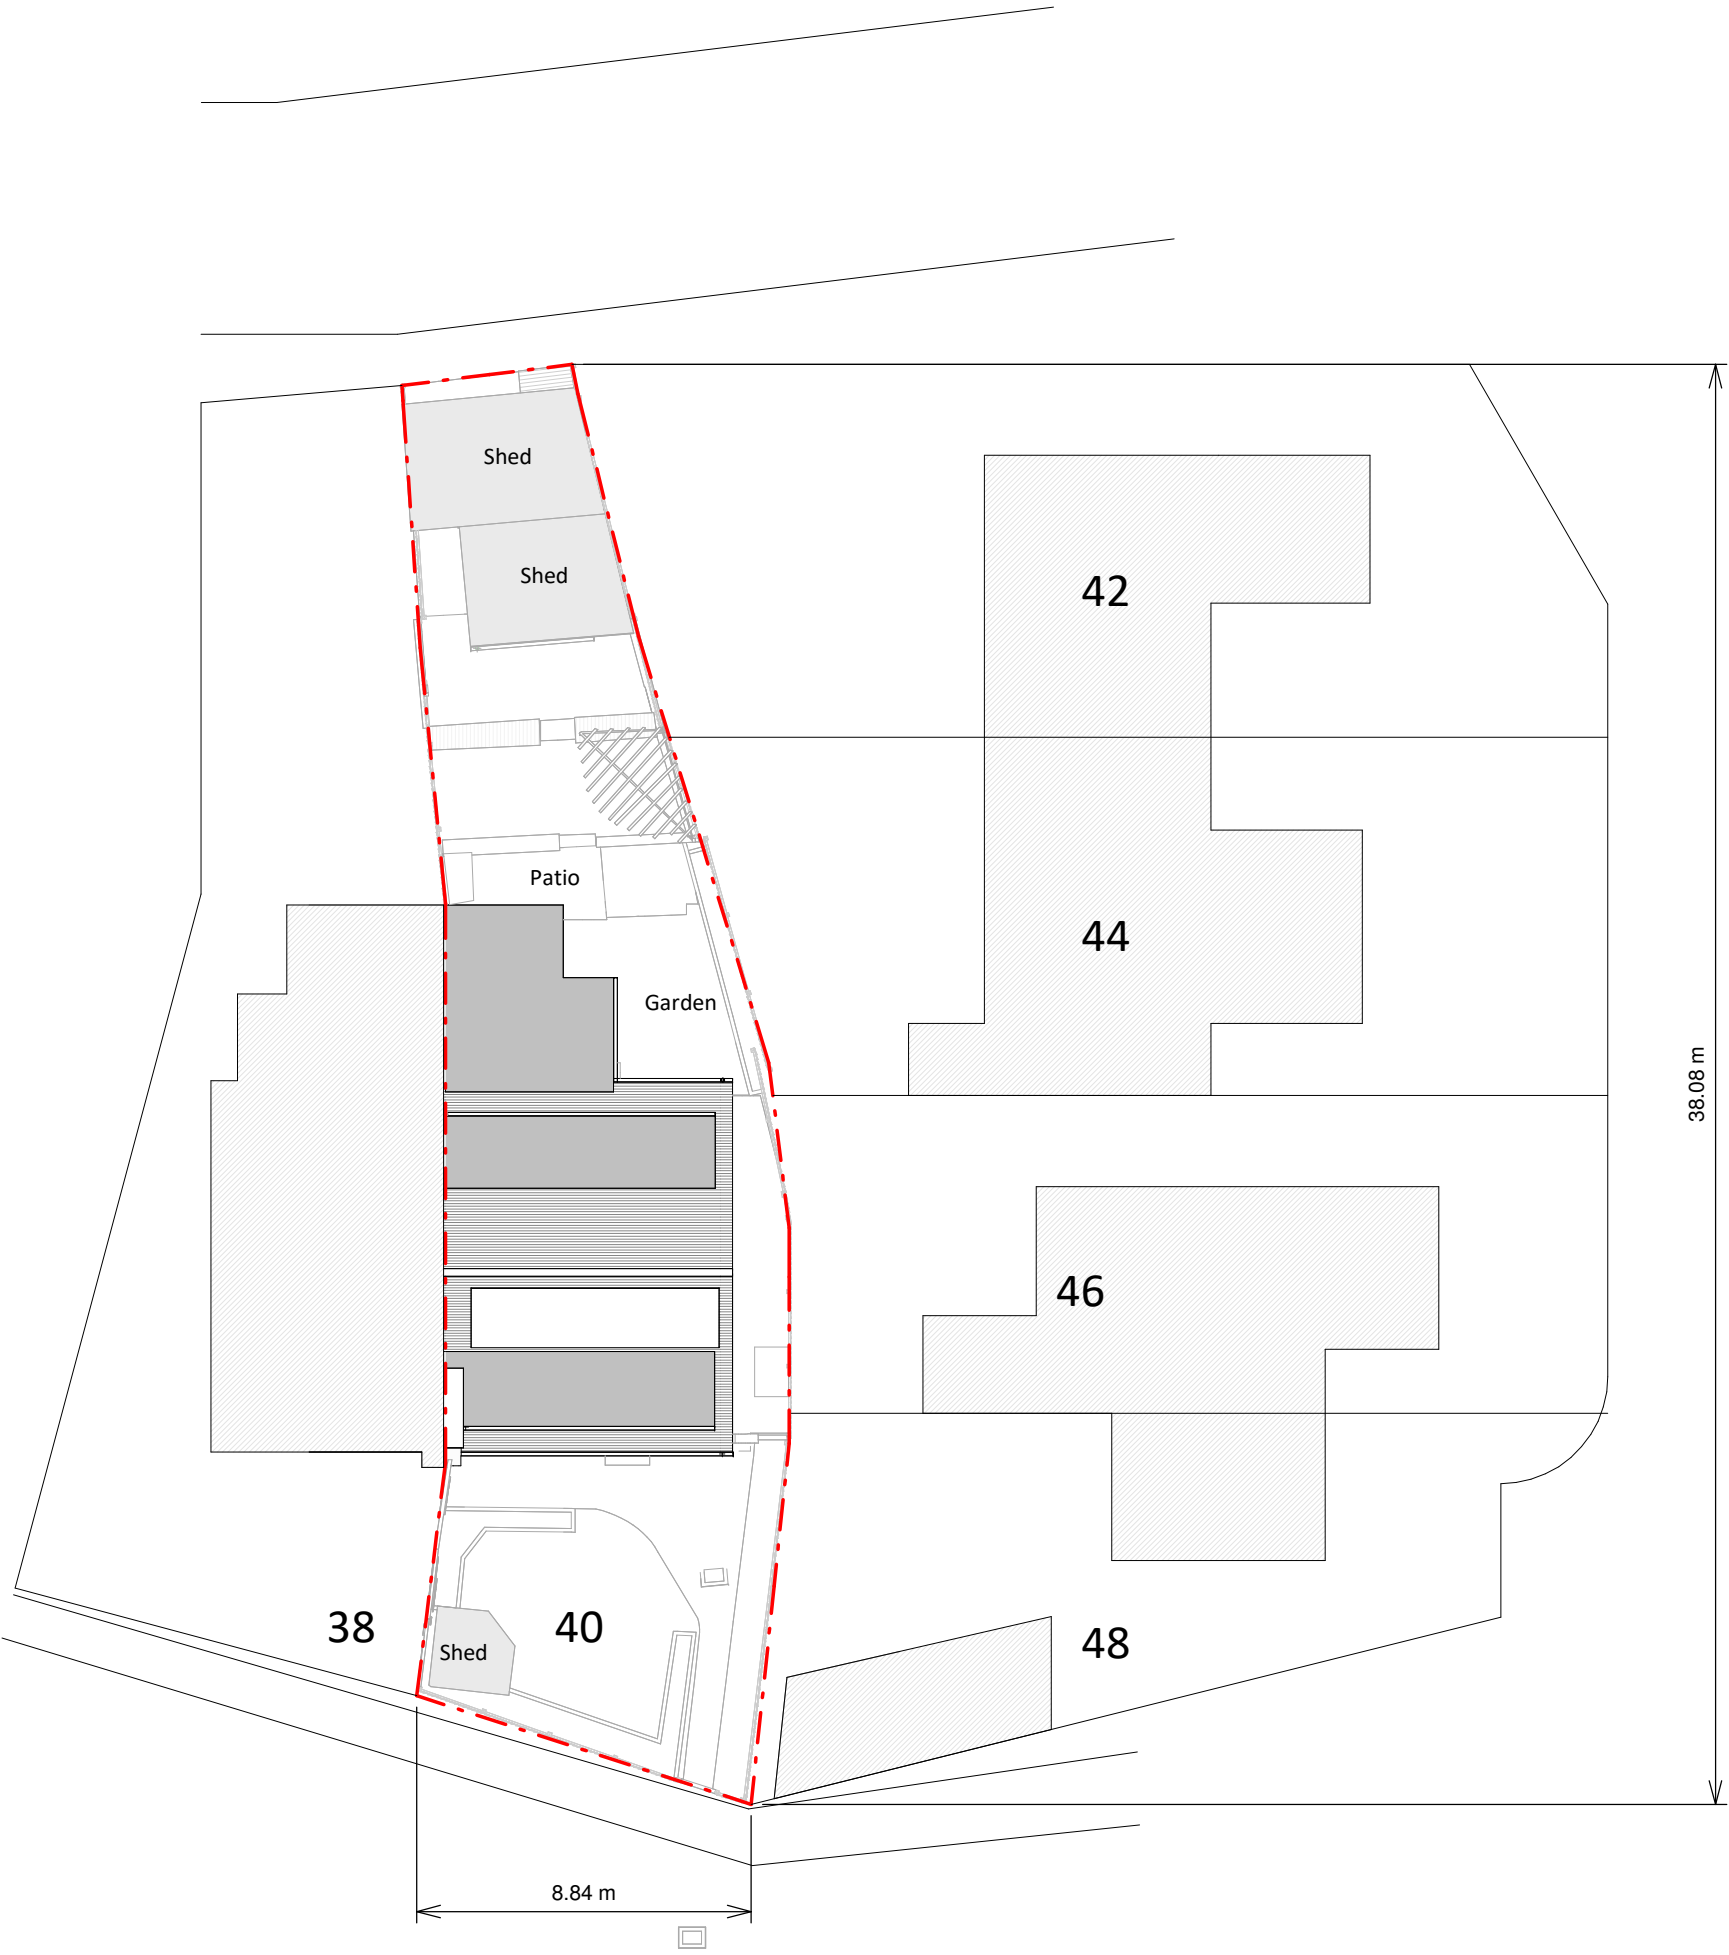

Existing Block Plan

 

Copyright in the design and this drawing is the property of RESI. Reproduction in whole or in part is forbidden without written sanction of RESI. This drawing must be read in conjunction with all other relevant documentation and drawings.

RESI accepts no liability for any expense, loss or damage of whatever nature and however arising from any variation which has not been referred to them and their approval obtained.

Print out to actual scale. Do not scale, except unless for Planning purposes. All dimensions to be cross-checked on-site prior to manufacture and construction. Any discrepancies to be reported to RESI immediately.

NOTES

KEY

- Neighbouring context
- Boundary line



Revision		
Rev	Notes	Date
A	Planning Issue	12/08/2025




Job Title
Proposed ground floor wraparound extension, floor plan redesign and all associated works at 40 Great Copse Drive, PO9 5DA

Drawing Status
Planning Drawings


Client
Paul Kerry

Drawing Title
Existing Block Plan

Scale 1 : 200 @ A3	Drawn AR
Date Aug 2025	Checked MS
Drawing No. B323430-1000	REV A

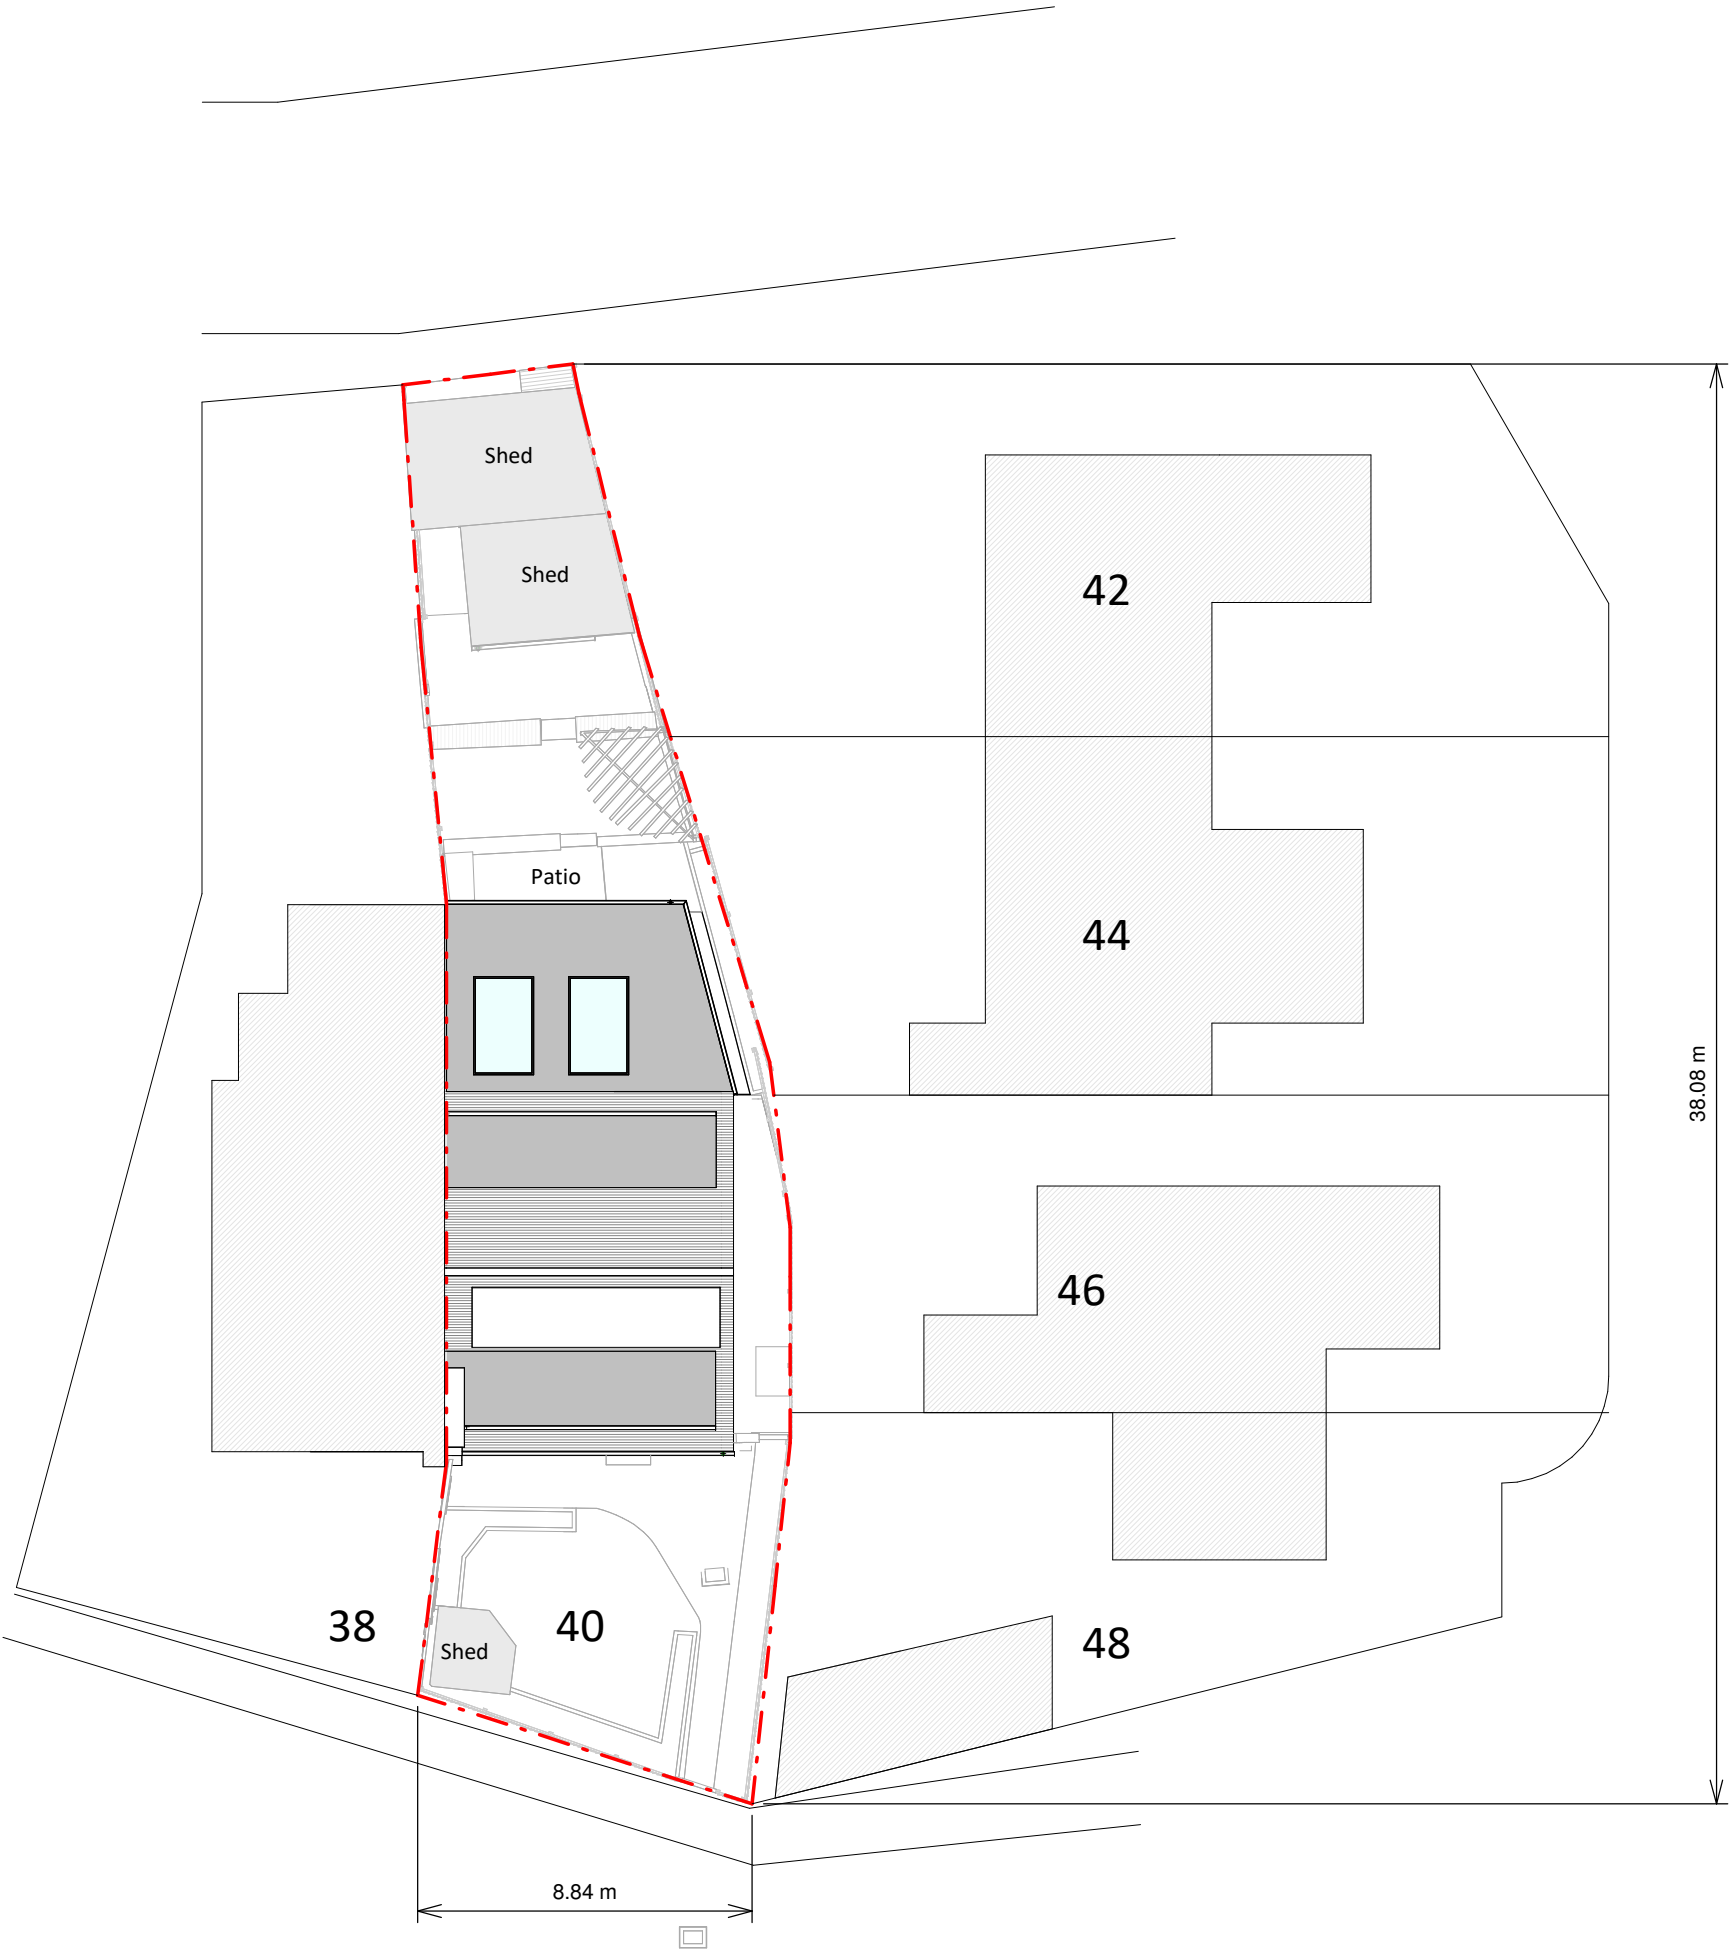

Proposed Block Plan

 

Copyright in the design and this drawing is the property of RESI. Reproduction in whole or in part is forbidden without written sanction of RESI. This drawing must be read in conjunction with all other relevant documentation and drawings.

RESI accepts no liability for any expense, loss or damage of whatever nature and however arising from any variation which has not been referred to them and their approval obtained.

Print out to actual scale. Do not scale, except unless for Planning purposes. All dimensions to be cross-checked on-site prior to manufacture and construction. Any discrepancies to be reported to RESI immediately.

NOTES

KEY

- Neighbouring context
- Boundary line



Revision		
Rev	Notes	Date
A	Planning Issue	12/08/2025



Job Title
Proposed ground floor wraparound extension, floorplan redesign and all associated works at 40 Great Copse Drive, PO9 5DA

Drawing Status
Planning Drawings

Client
Paul Kerry

Drawing Title
Proposed Block Plan

Scale 1 : 200 @ A3	Drawn AR
Date Aug 2025	Checked DS
Drawing No. B323430-3000	REV A