




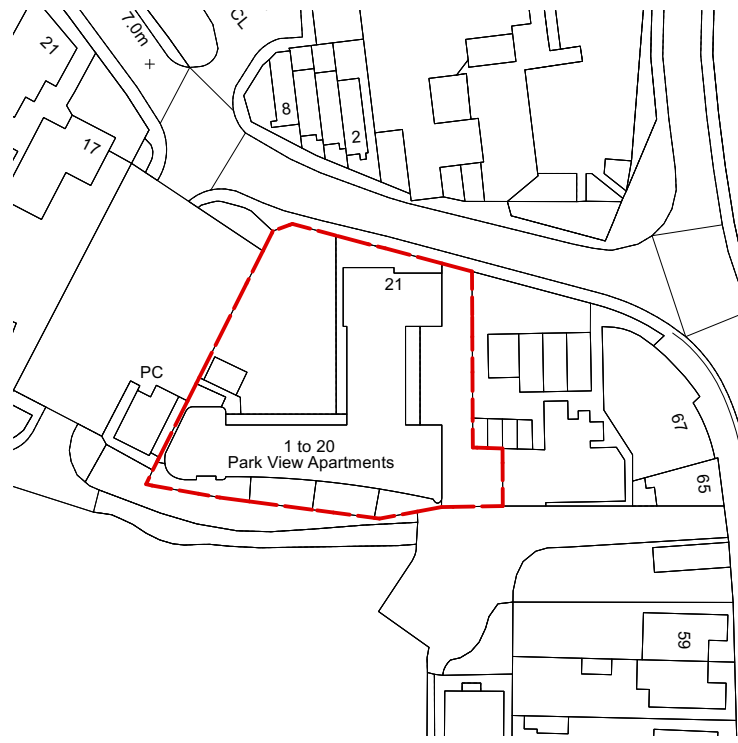


Location Plan 1:1250
Licence Number: 100047474

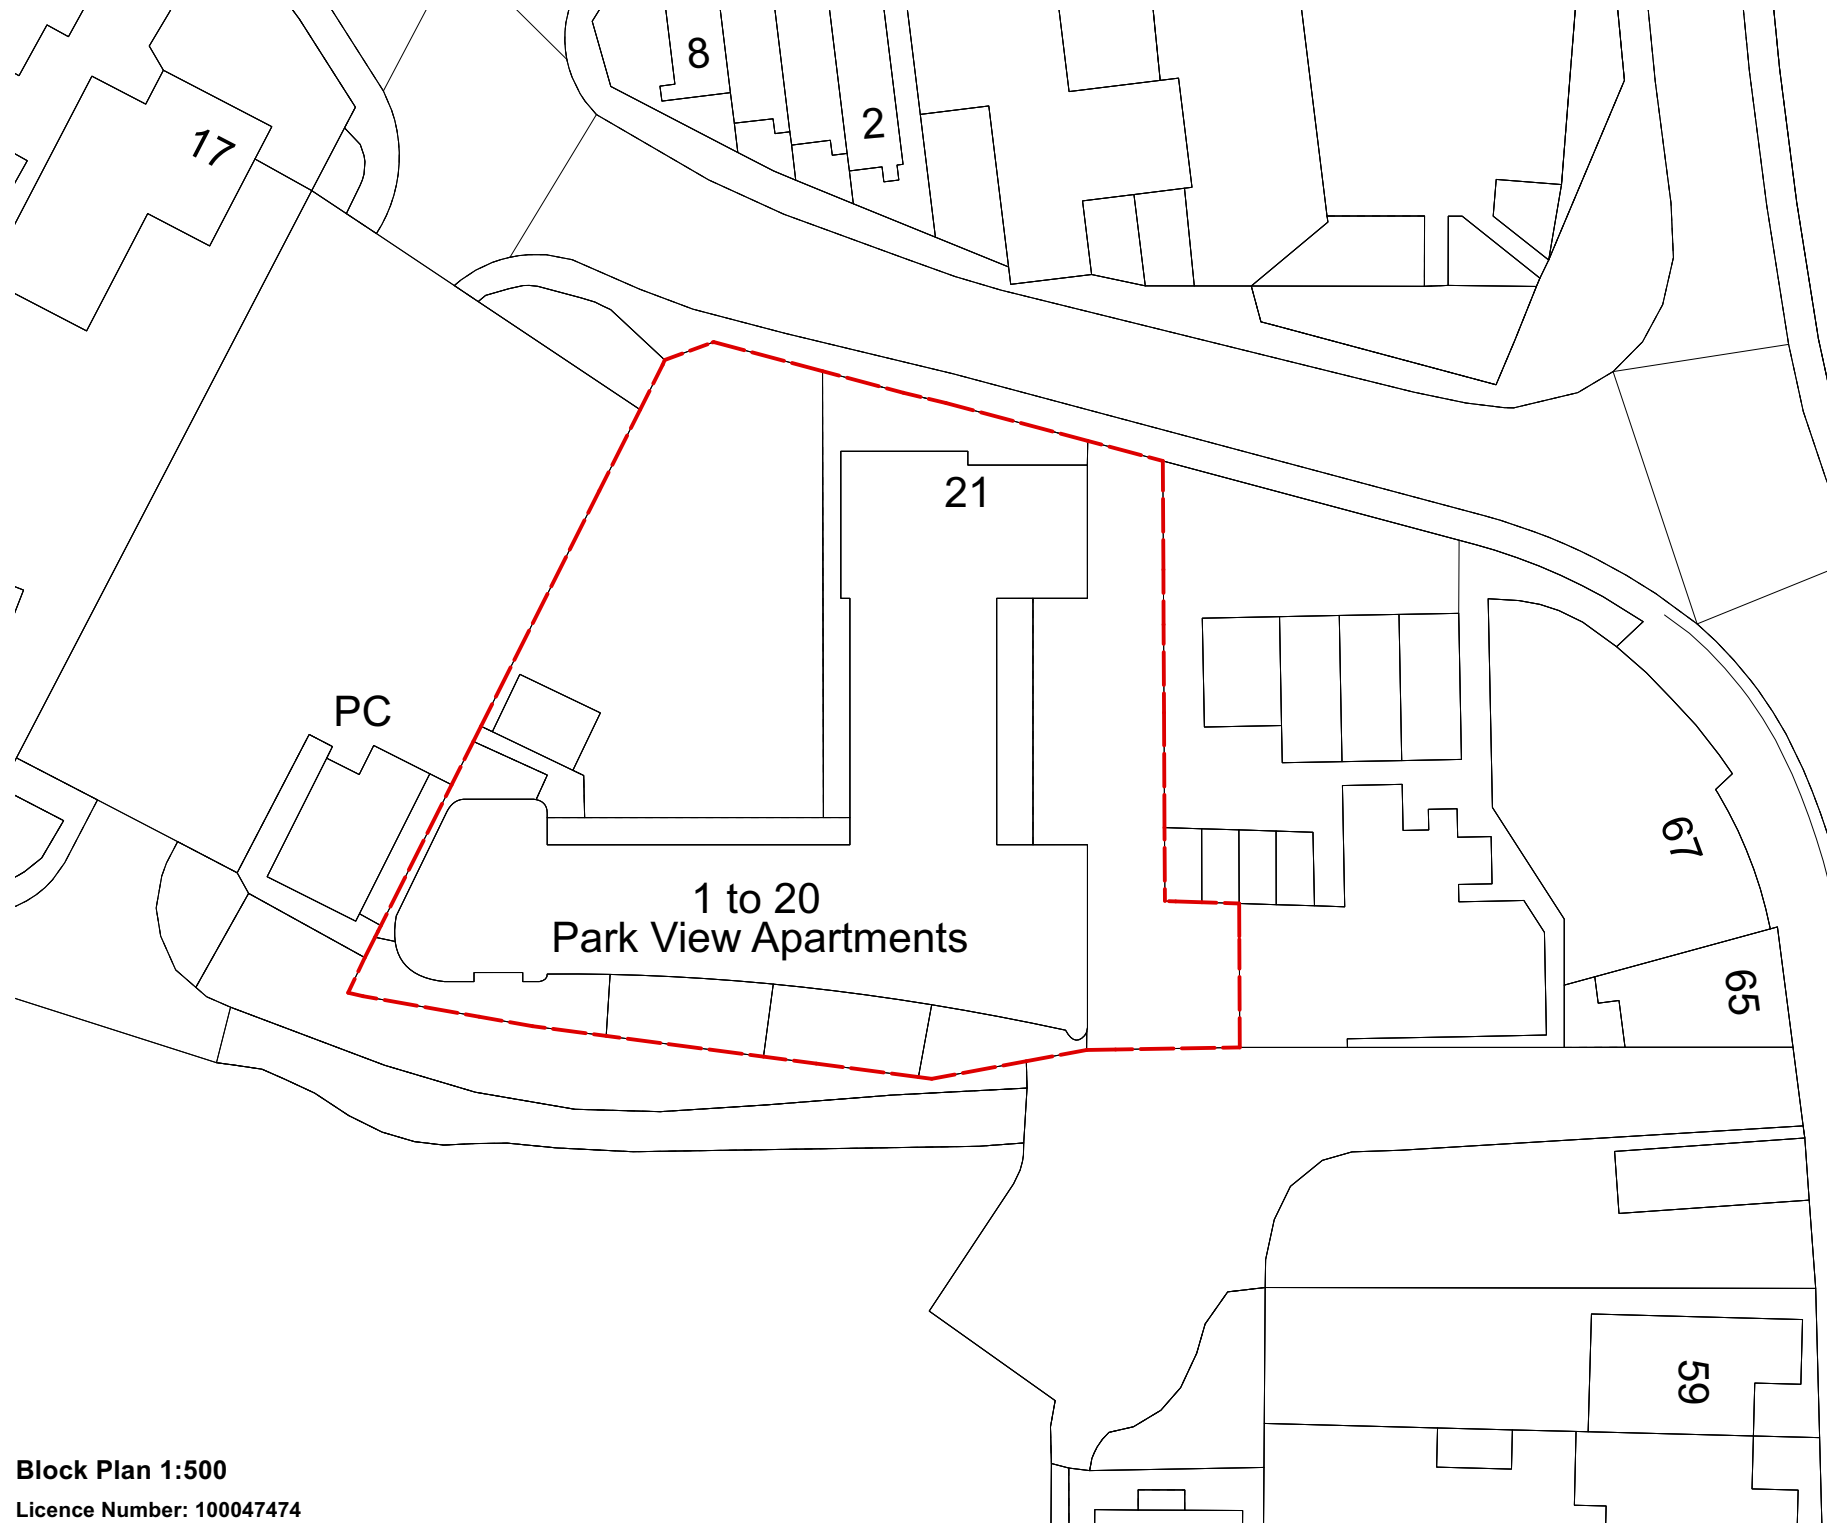


Block Plan 1:500
Licence Number: 100047474

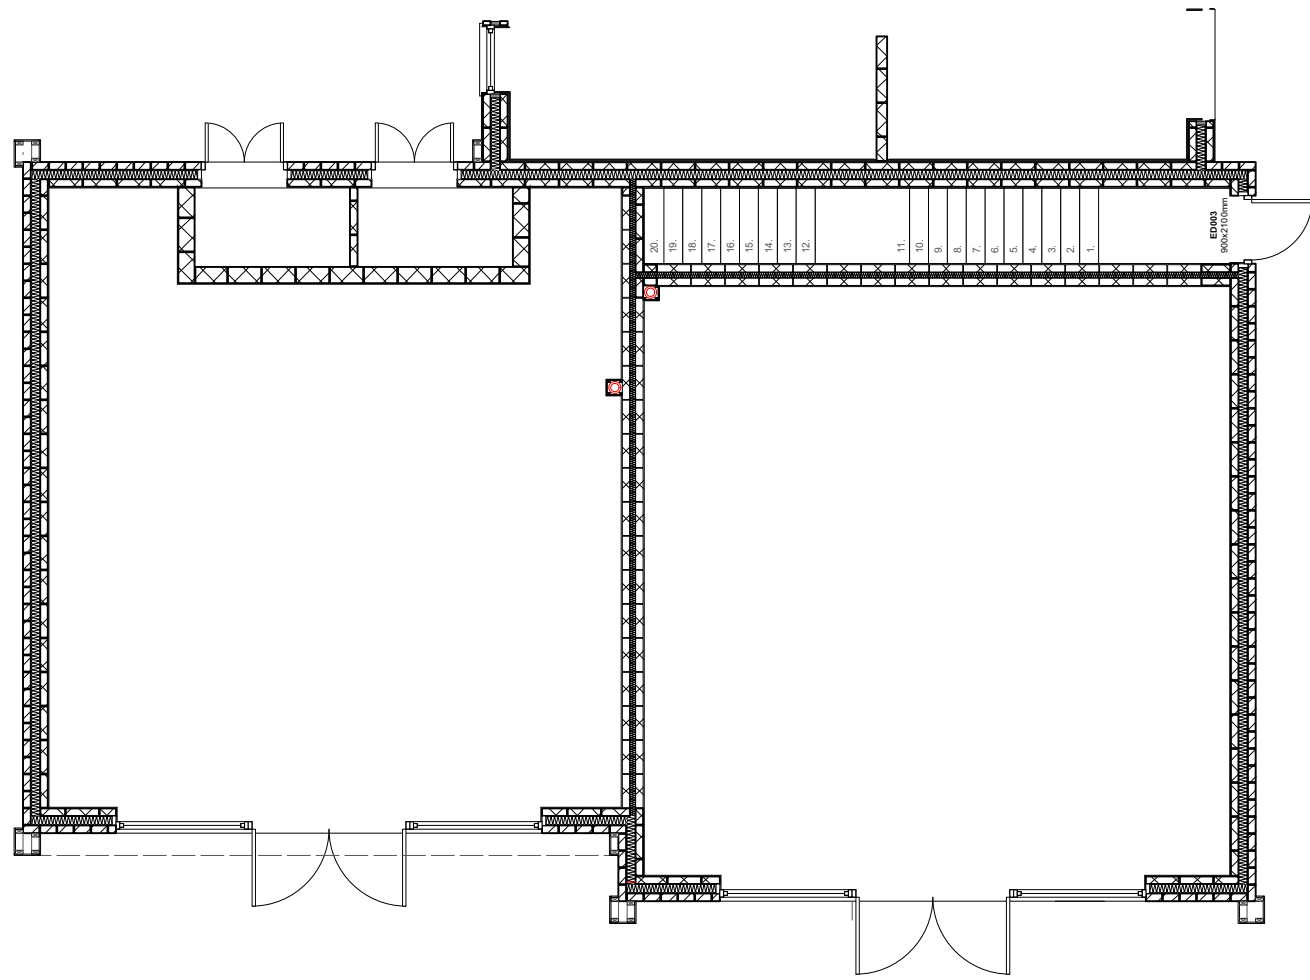


Existing Elevation 1:50

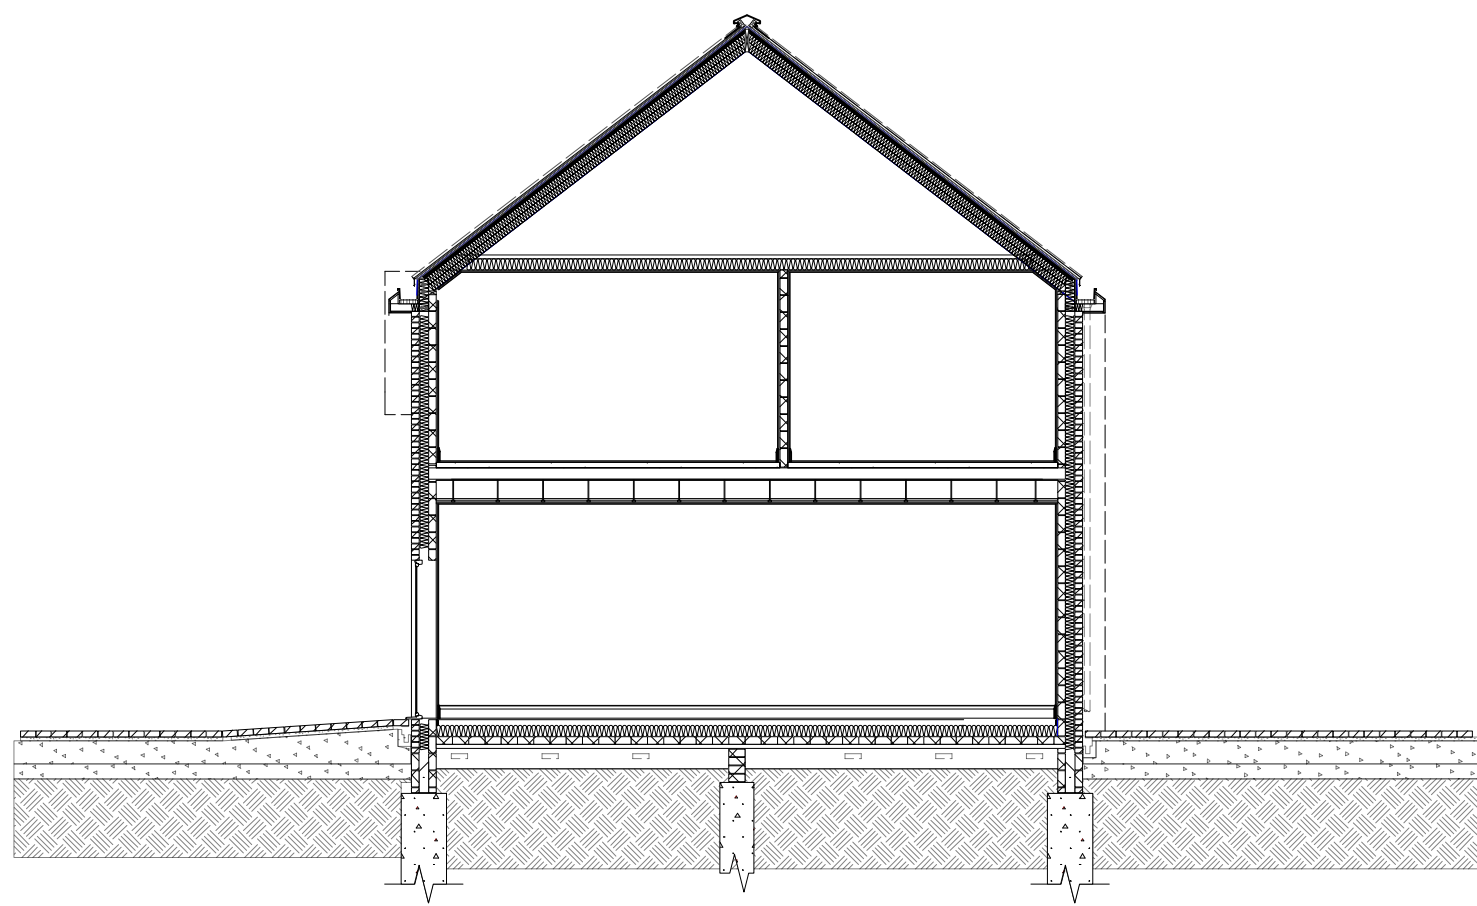


Existing Section 1:50

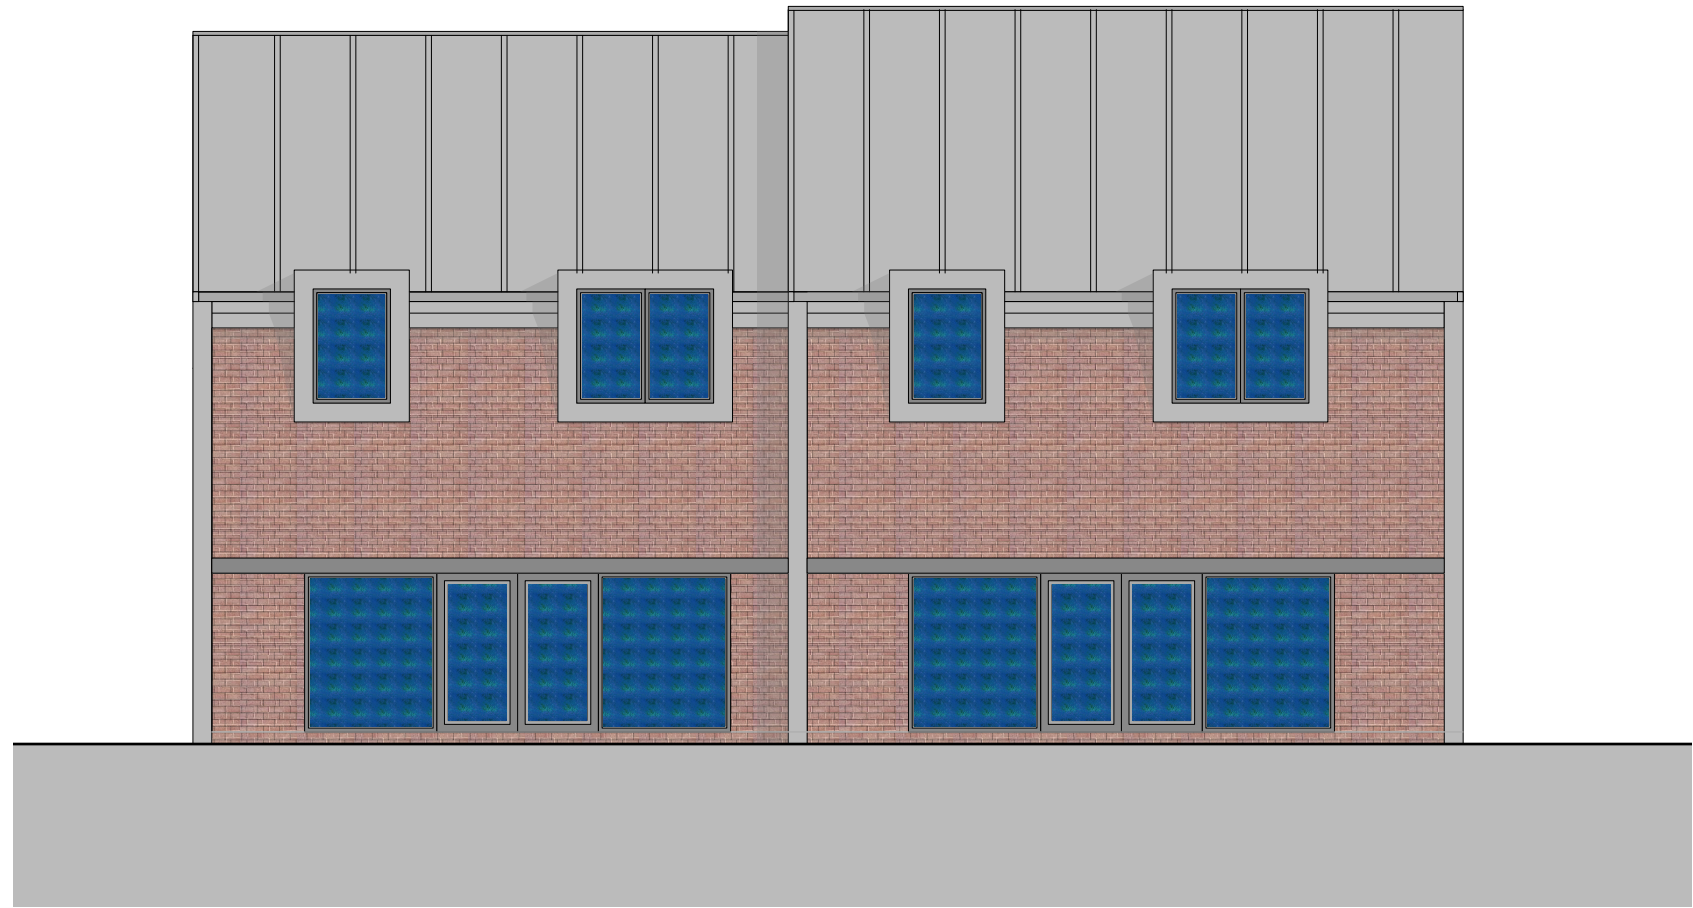

Existing Elevation 1:50

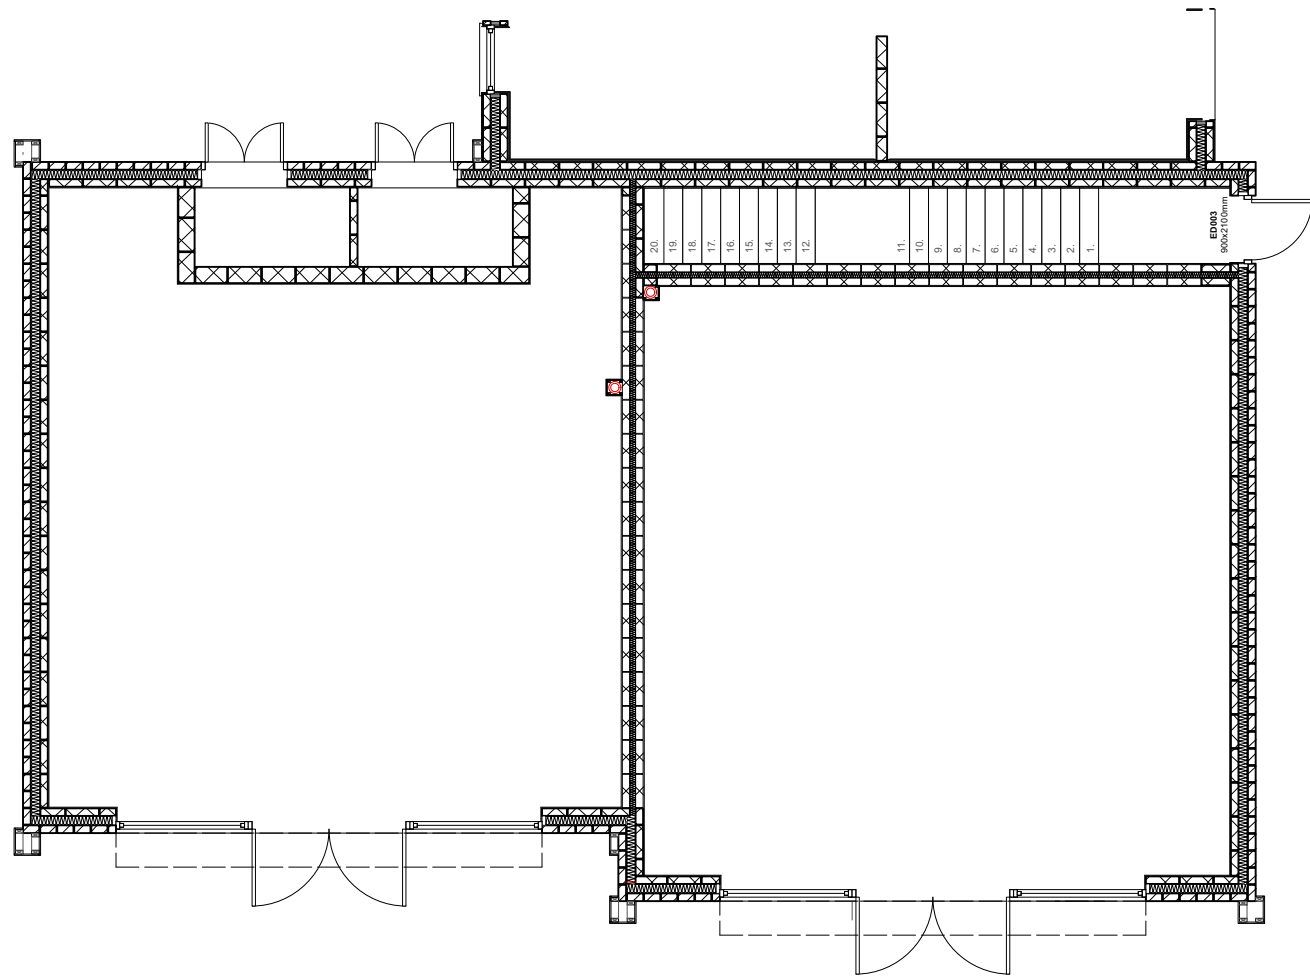

Proposed Floor Plan 1:100

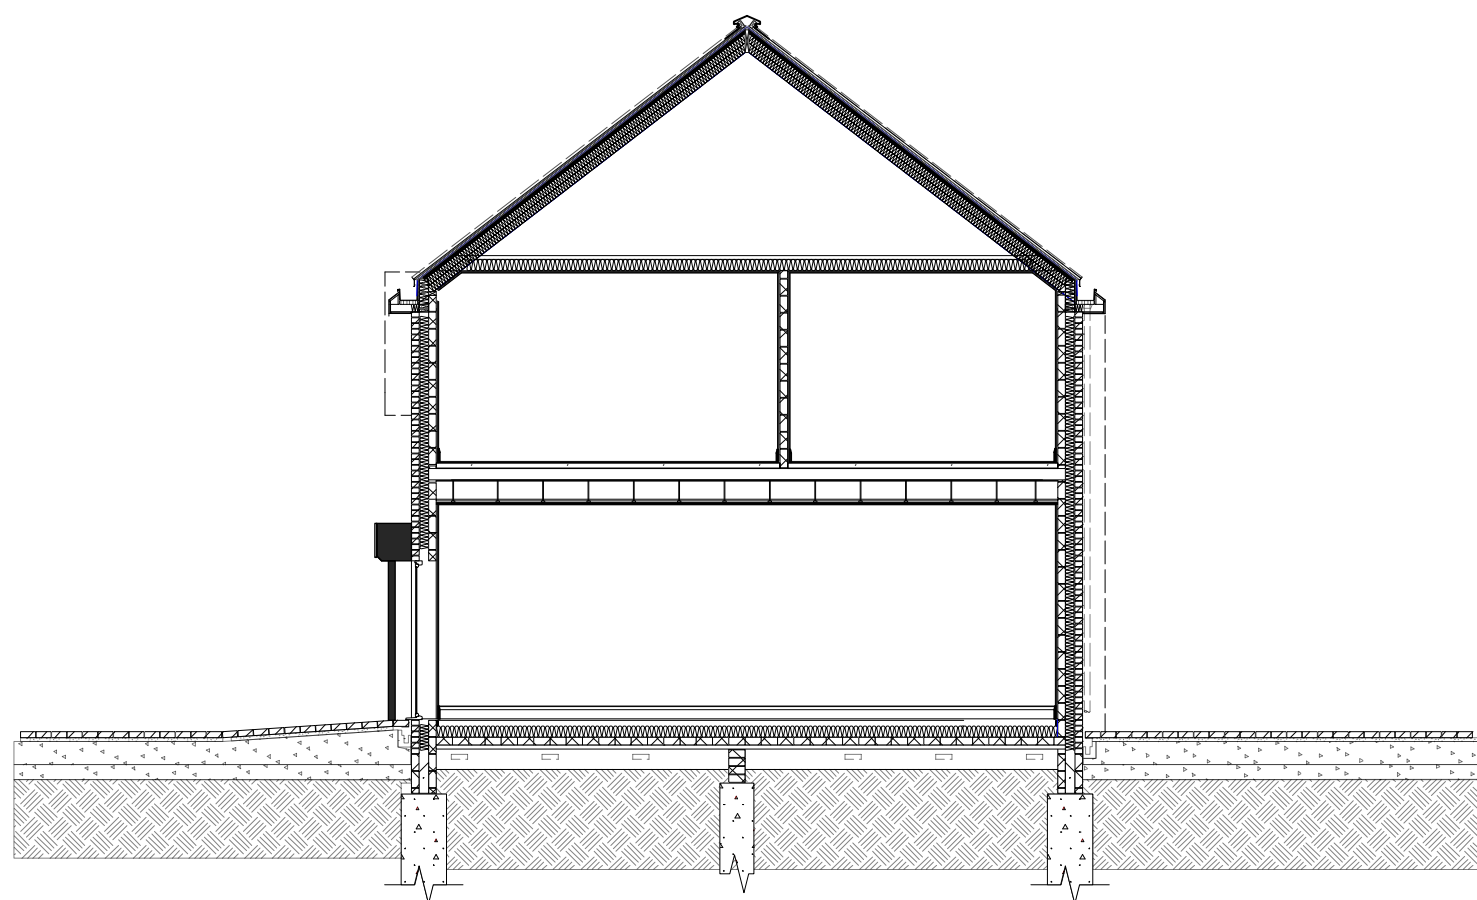

Proposed Section 1:100



Proposed Elevation 1:100

A			
B			
C			
Job Title: 5-7 Station Road			
Existing & Proposed Drawings: Existing & Proposed Elevations & Sections			
Scale: As Shown @ A1			
Drg.No: WATD-001-P			
Drawn by: LMW			
Issued to: Havant Borough Council			
Status: Planning			
Date: 24.08.2025			
WATDESIGN RIBA ARCHITECT			
WAT DESIGN Building Technology			