


All dimensions to be checked on site prior to commencement of any construction works. Figured dimensions are to be used in preference to scaled dimensions.


## Proposed Elevations

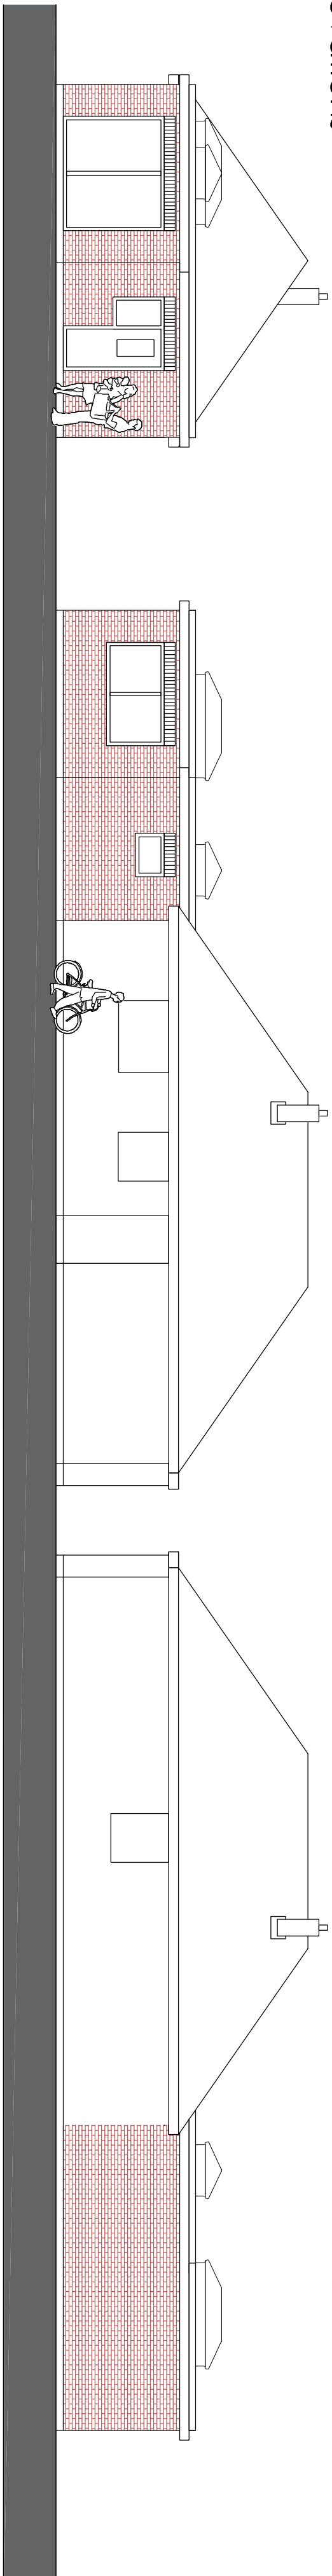

North Elevation

West Elevation


East Elevation

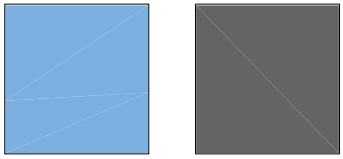

### Existing walls

### Proposed new walls




## Existing Elevations

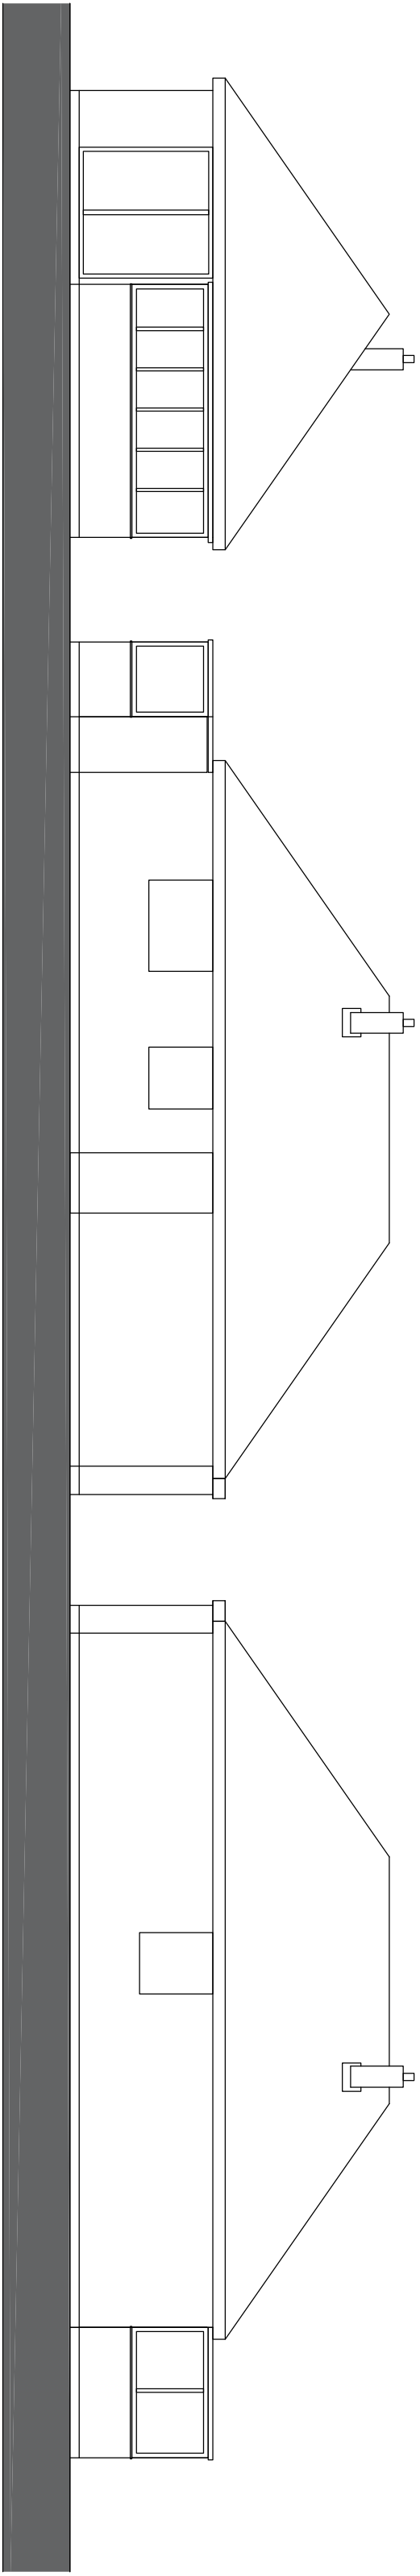


North Elevation

West Elevation


East Elevation

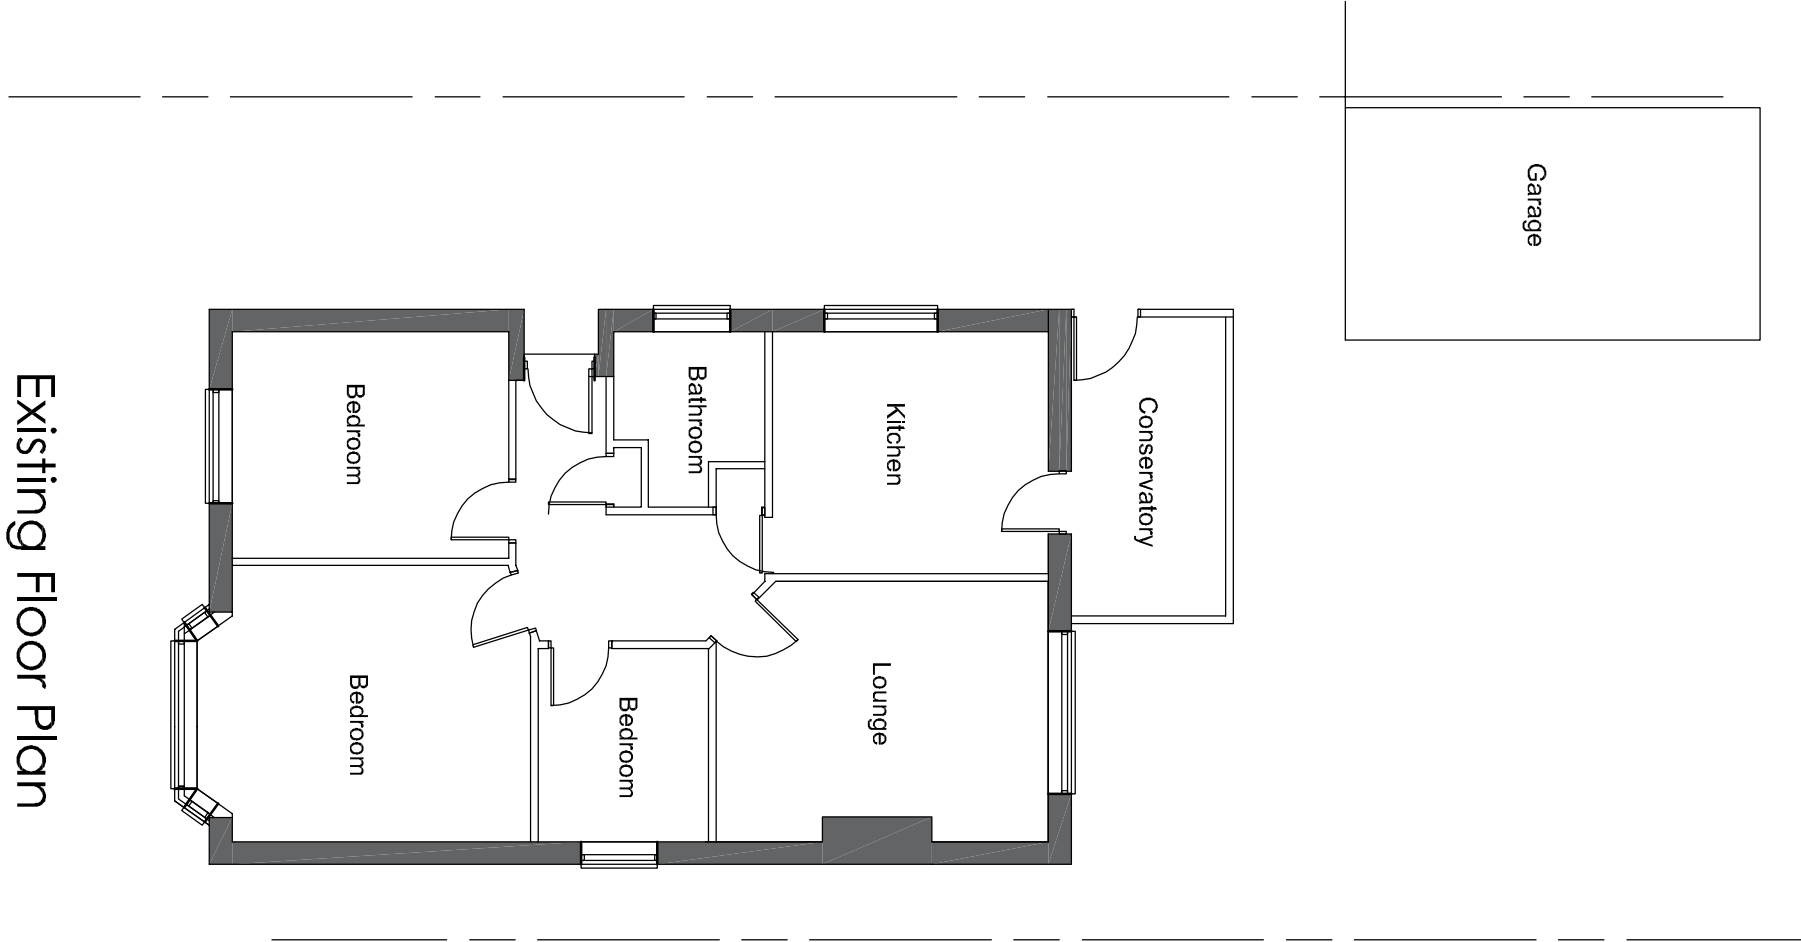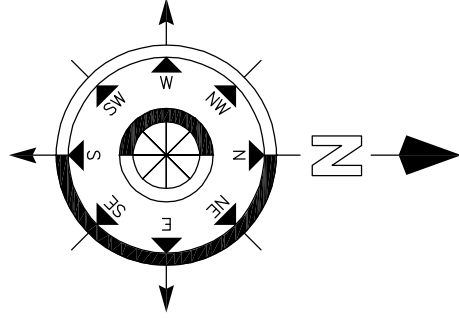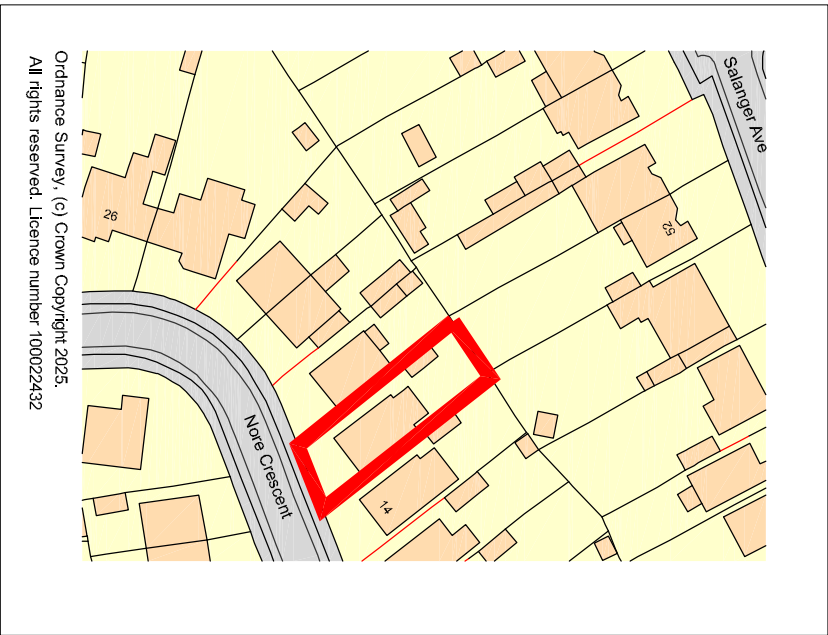

## Existing Floor Plan

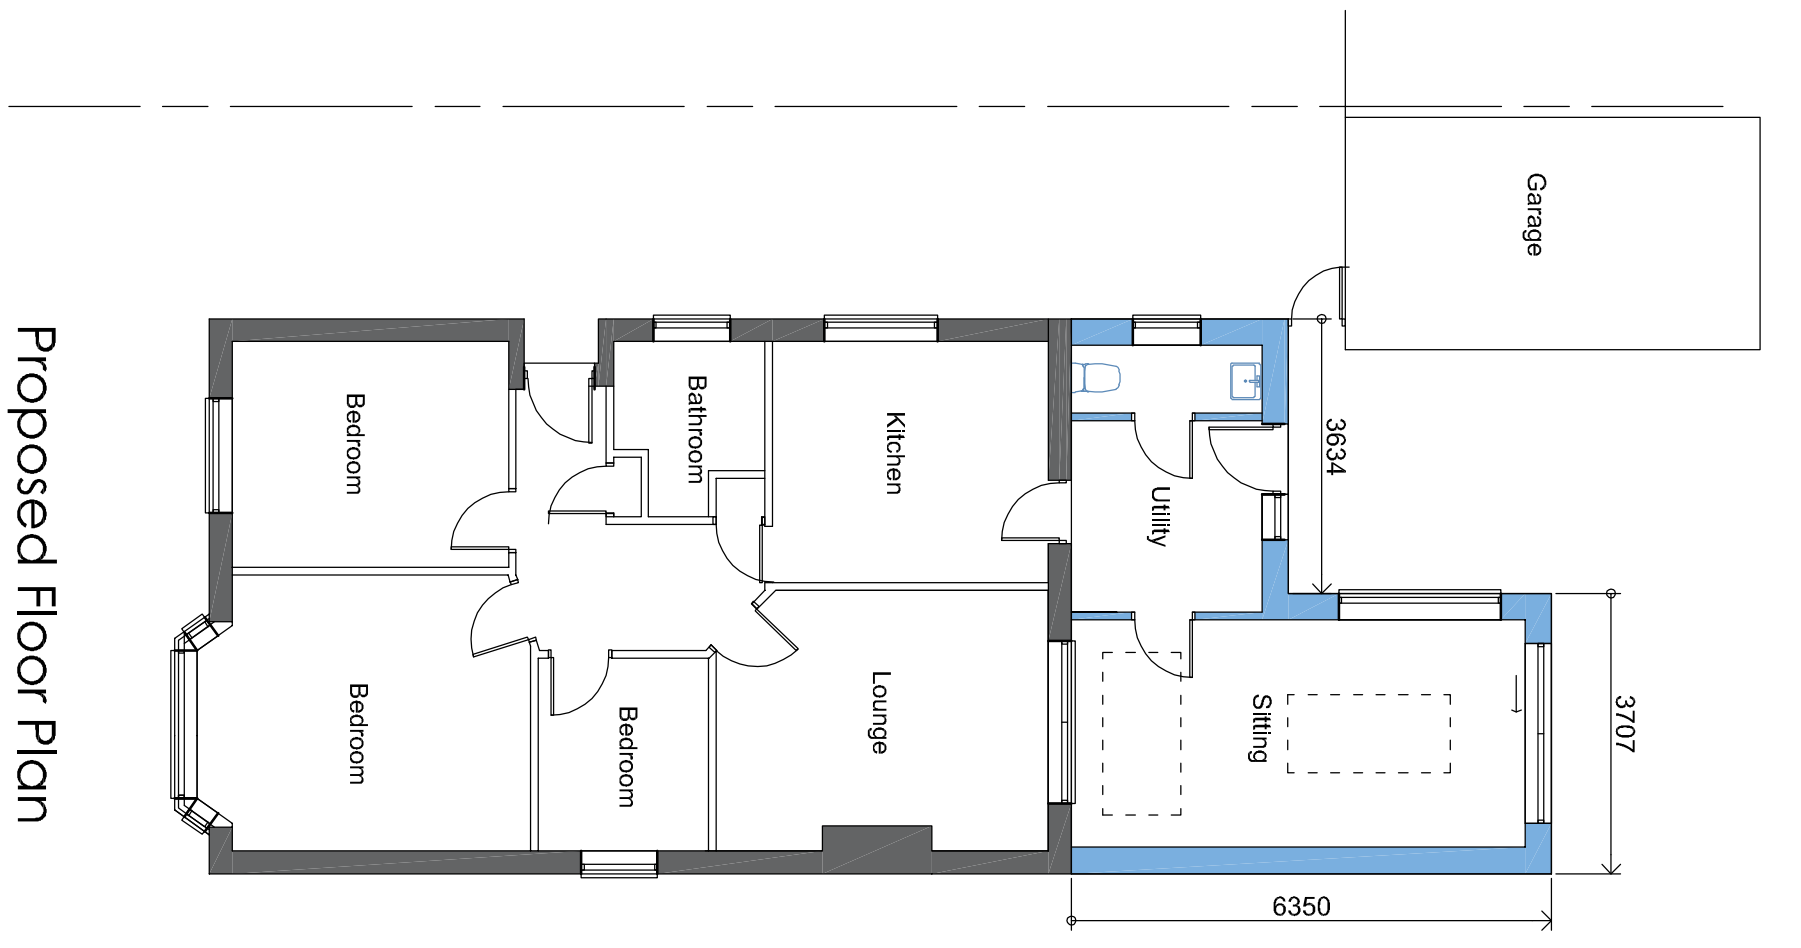

## Proposed Floor Plan

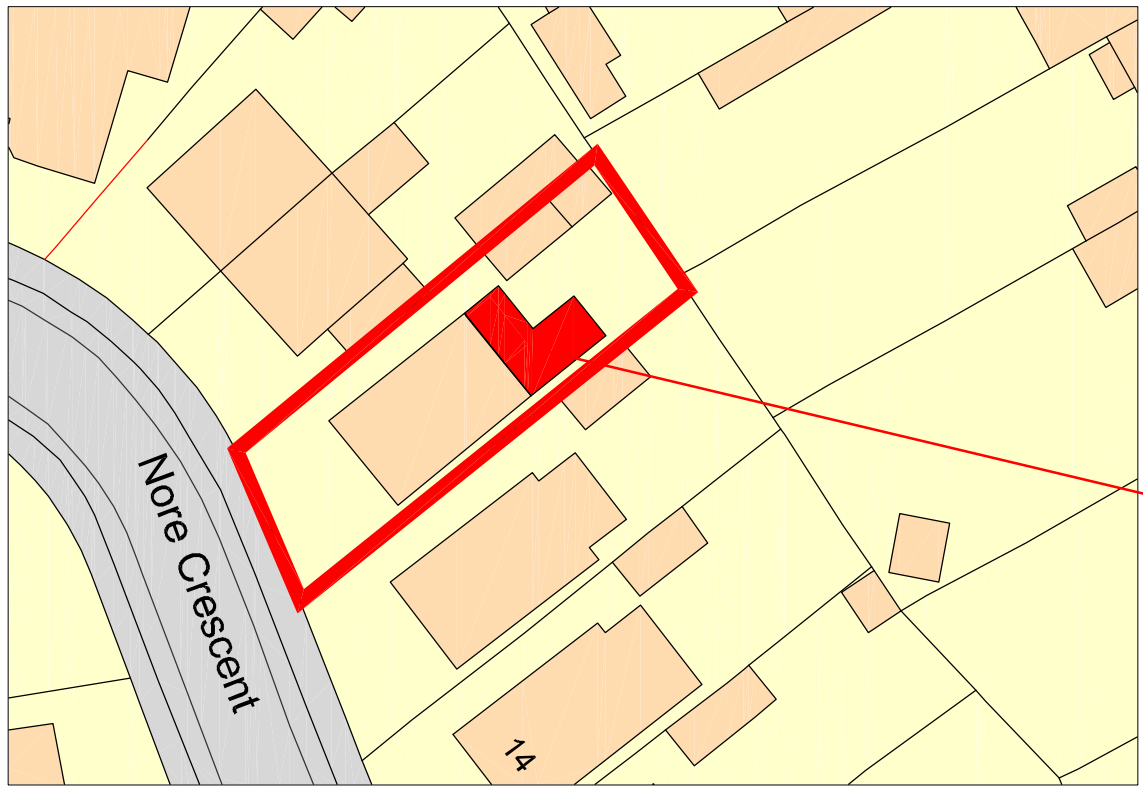

### Proposed Single Rear Extension

|          |                    |        |       |  |
|----------|--------------------|--------|-------|--|
| Revision | Description        | Date   | Drawn |  |
| 02       | Block plan amended | 8/8/25 | CRF   |  |

Mr & Mrs Buller  
18 Nore Crescent  
Emsworth  
Hampshire

Log File:

## Proposed Single Rear Extension

Chris Flint Associates Ltd

CHARTERED SURVEYORS - PROJECT MANAGERS

DEVELOPMENT CONSULTANTS

|          |          |            |             |      |
|----------|----------|------------|-------------|------|
| Drawn By | Date     | SHEET SIZE | Approved By | Date |
| CF       | 15/05/25 | A1         |             |      |

| CFA | FULL | 01 |
|-----|------|----|
|-----|------|----|

02 | 1-100

# PLANNING

**BEECHWOOD - 20 QUEENS ROAD - WATERLOOVILLE - PO7 7SB**

E-mail: [christina@sociatesa@gmail.com](mailto:christina@sociatesa@gmail.com)  
tel: 023 92 432484 fax: 023 92 33853

*Email: [christflintassociates@gmail.com](mailto:christflintassociates@gmail.com)*

