



Proposed
single storey
side extension

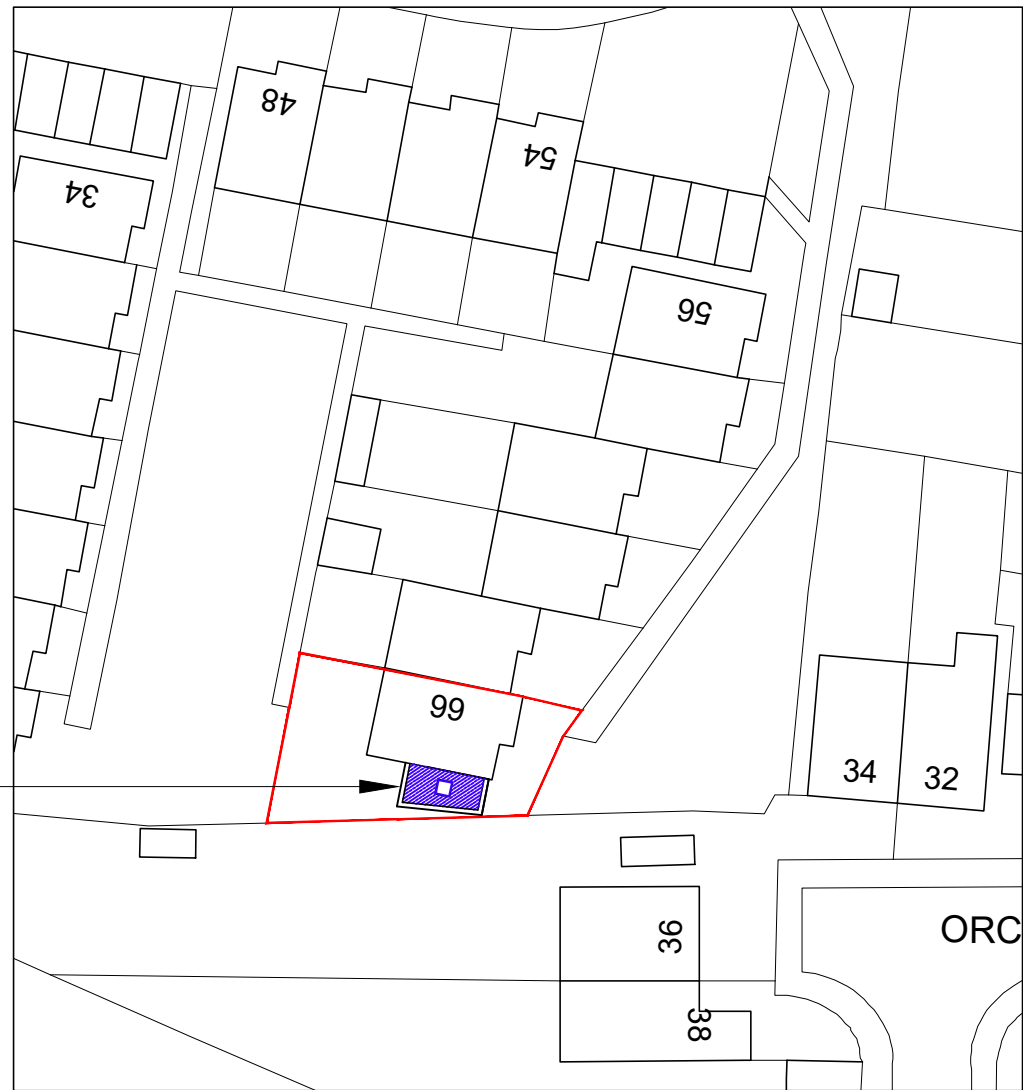


Site plan

scale 1:500

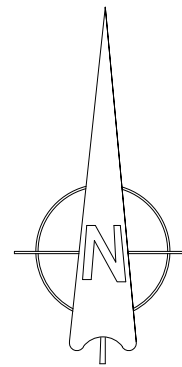


Ordnance Survey, (c) Crown Copyright 2025.
All rights reserved. Licence number 100022432

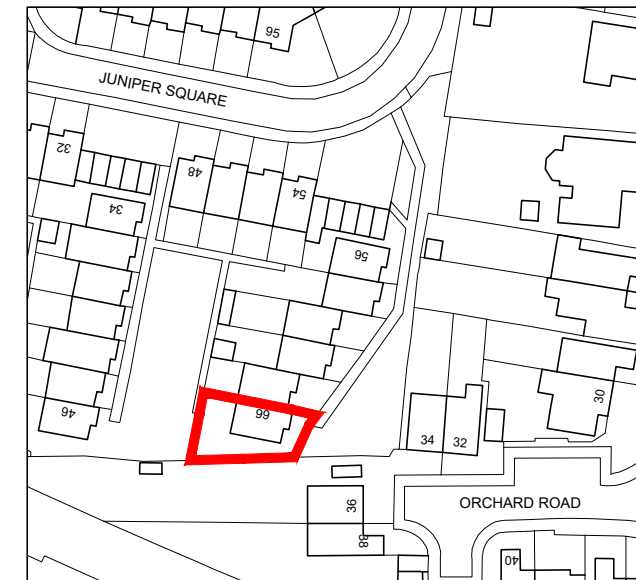

Location plan

scale 1:1250

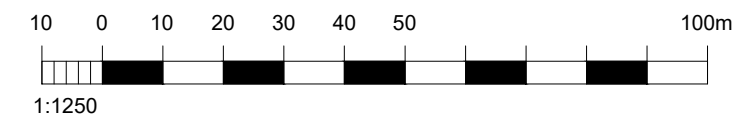

For MR & MRS MANSBRIDGE	Title SITE & LOCATION PLANS	Office Tel: 01243 933732
Project PROPOSED SIDE EXTENSION AT 66 JUNIPER SQUARE, HAVANT, PO9 1JA.	Date AUG 2025	Email: admin@jb-architecturedesign.com
	Drawn JB	Web: www.jb-architecturedesign.com
	Scale As shown @ A3	
	Checked -	
	Job Number PL945.25	
	Drawing Number -01	
	Revision B	

