


1 Bricks to match existing

2 uPVC doors & windows to match existing

3 Single ply flat parapet roof


4 Weatherboard cladding to match existing

5 Roof lantern

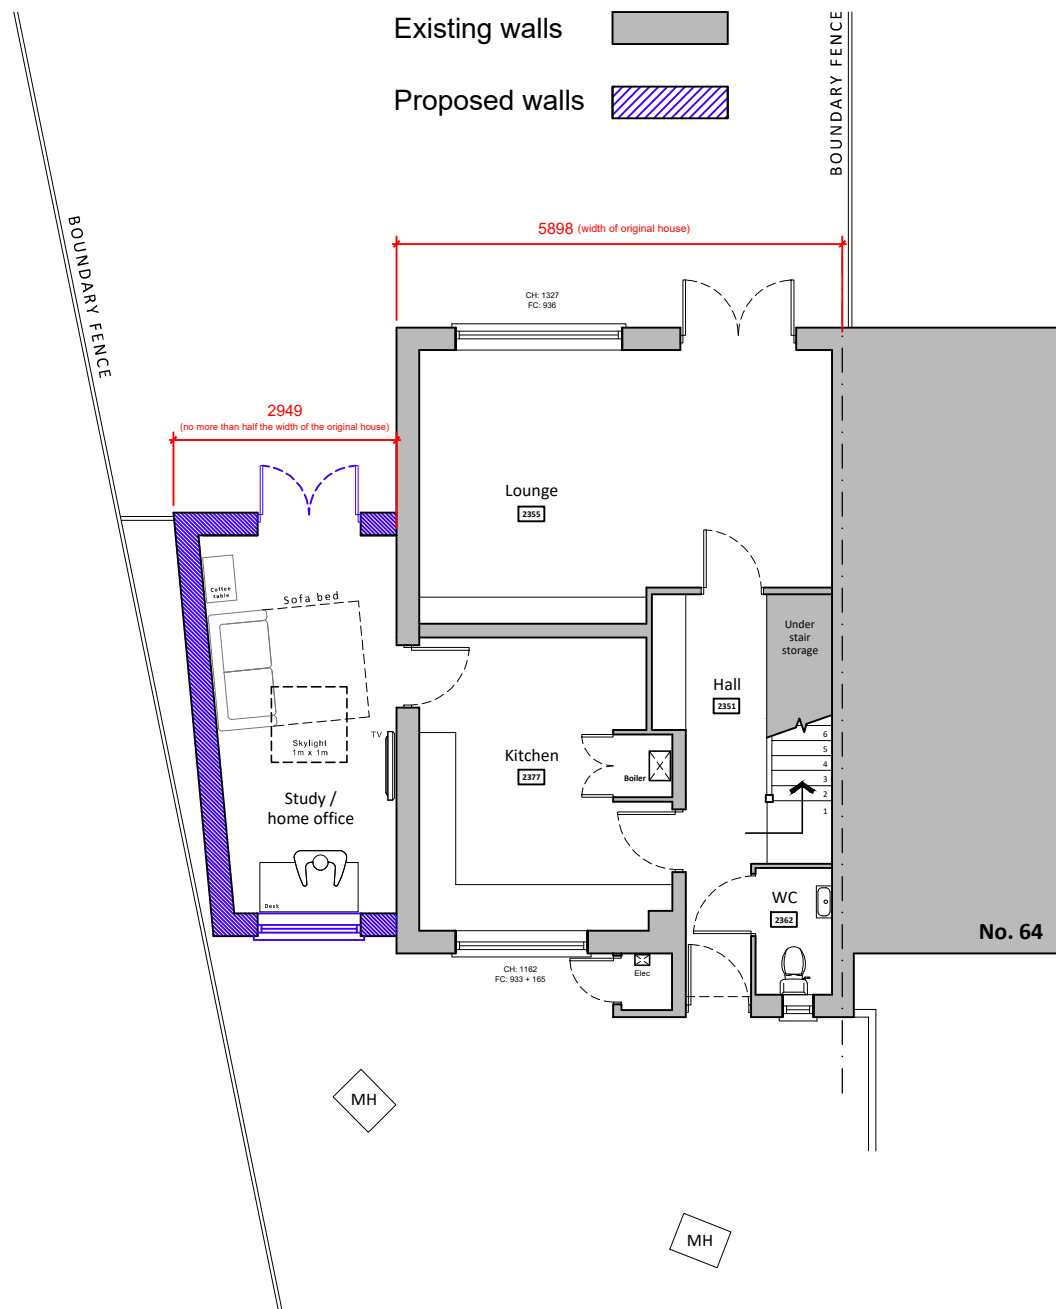


Ground floor plan
(first floor unchanged in new proposal)


Proposed floor plans & elevations scale 1:100

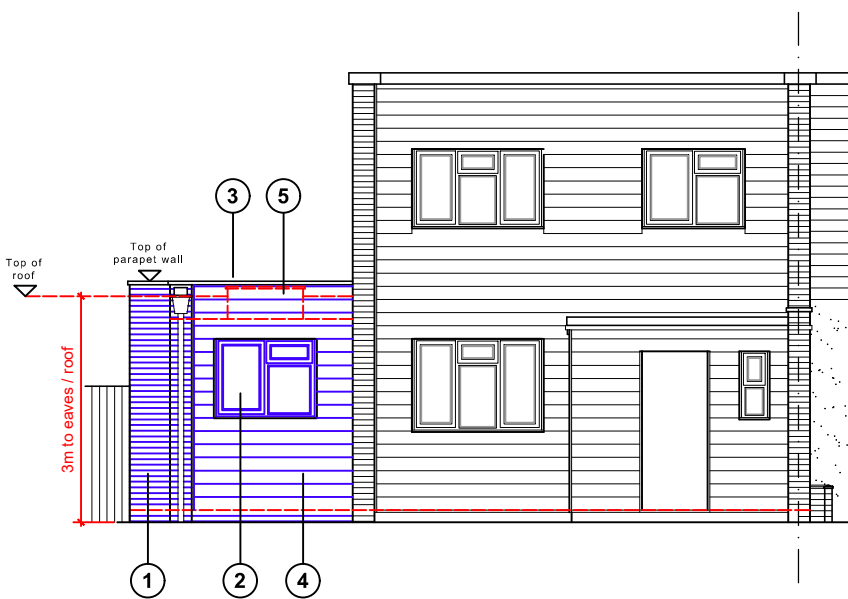

Front (east) elevation

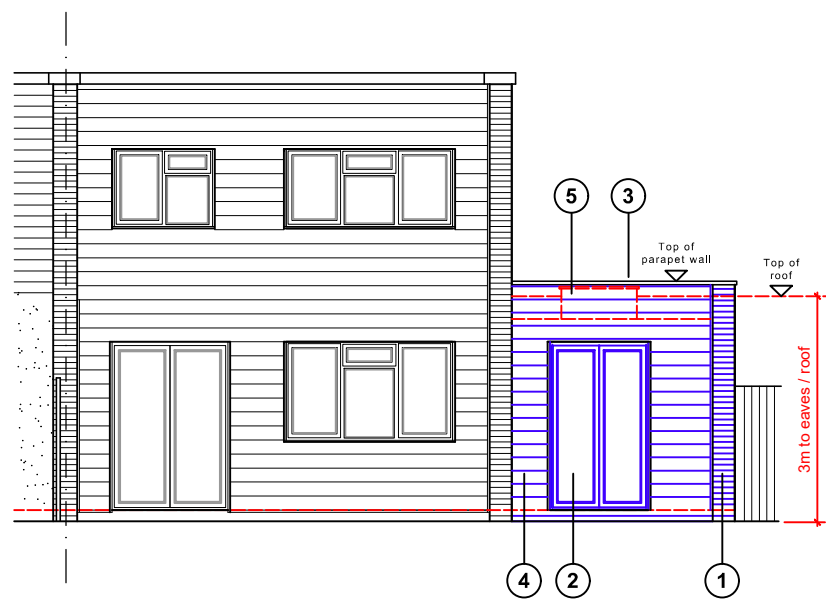

Rear (west) elevation

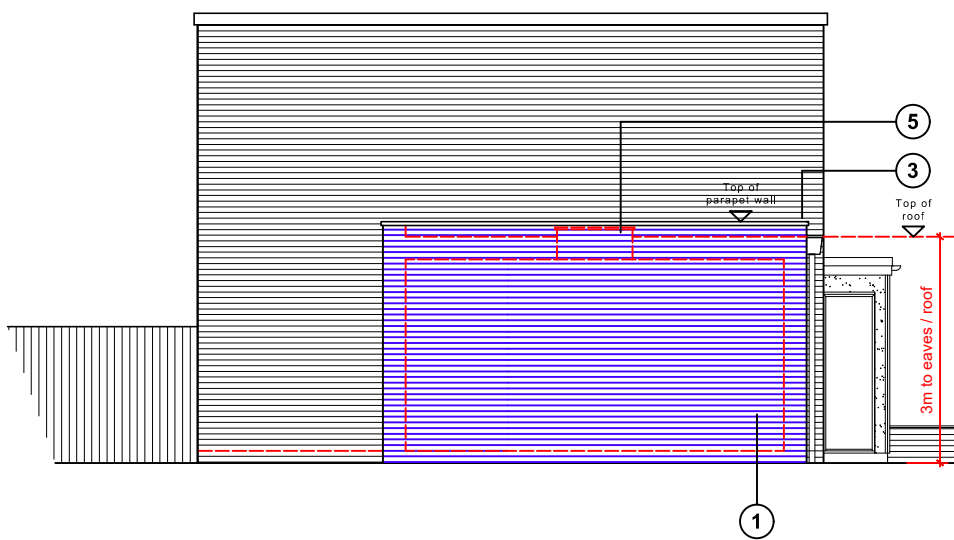

South (side) elevation

For MR & MRS MANSBRIDGE	Title PROPOSED FLOOR PLANS & ELEVATIONS	Office Tel: 01243 933732
Project PROPOSED SIDE EXTENSION AT 66 JUNIPER SQUARE, HAVANT, PO9 1JA.	Date AUG 2025	Email: admin@jb-architecturedesign.com
	Drawn JB	Web: www.jb-architecturedesign.com
	Scale 1:100 @ A3	
	Checked -	
	Job Number PL945.25	Revision B
	Drawing Number -03	

