






Ground floor plan
(first floor unchanged in new proposal)

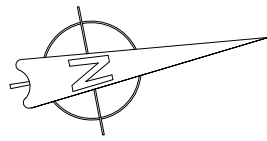

Front (east) elevation

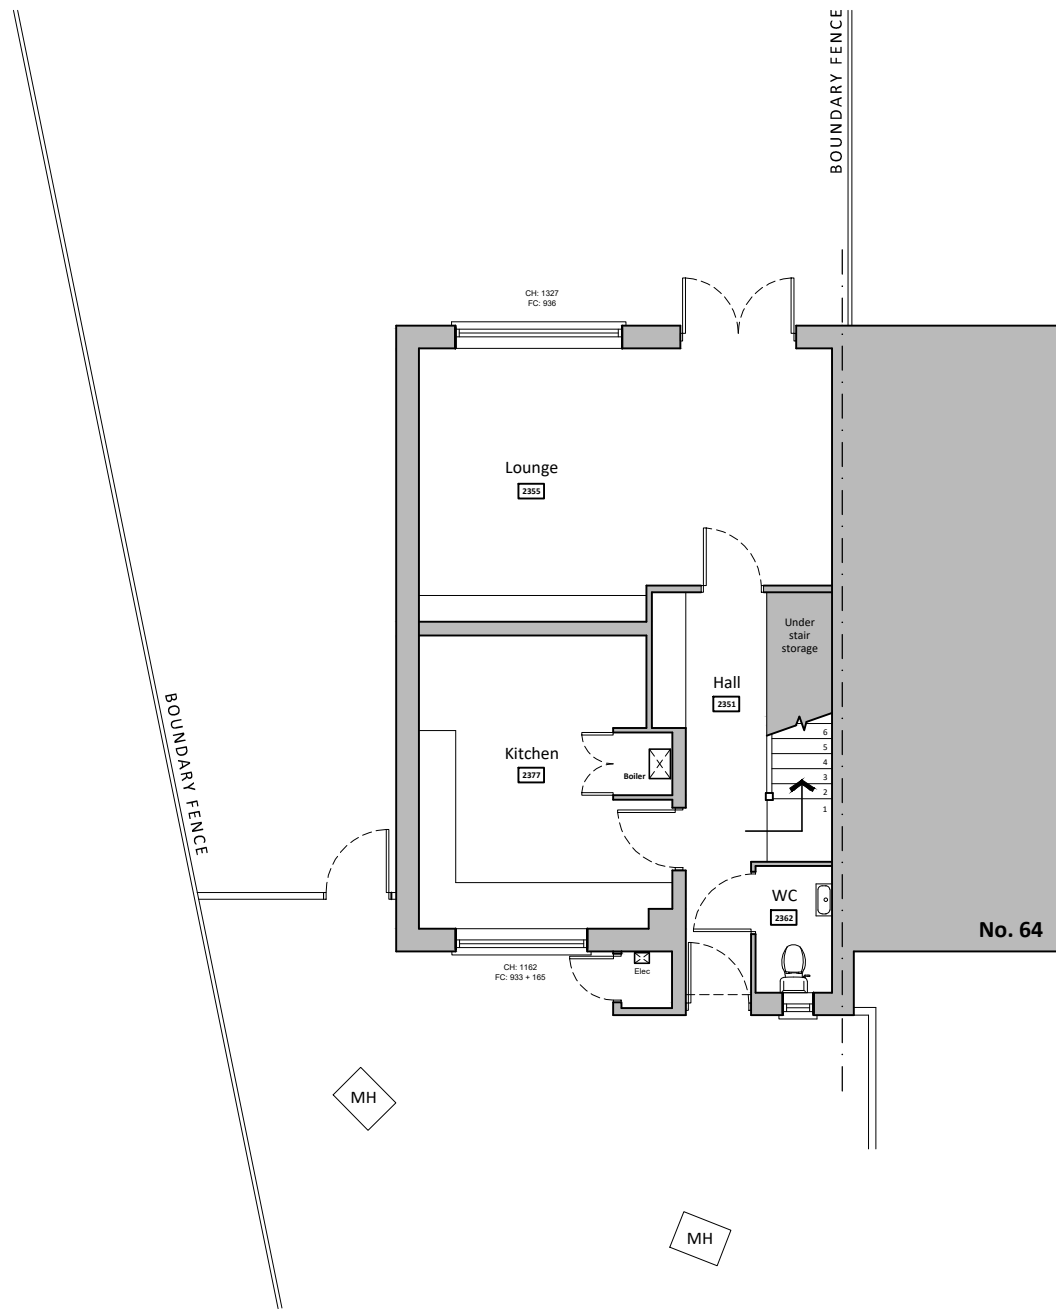

Rear (west) elevation

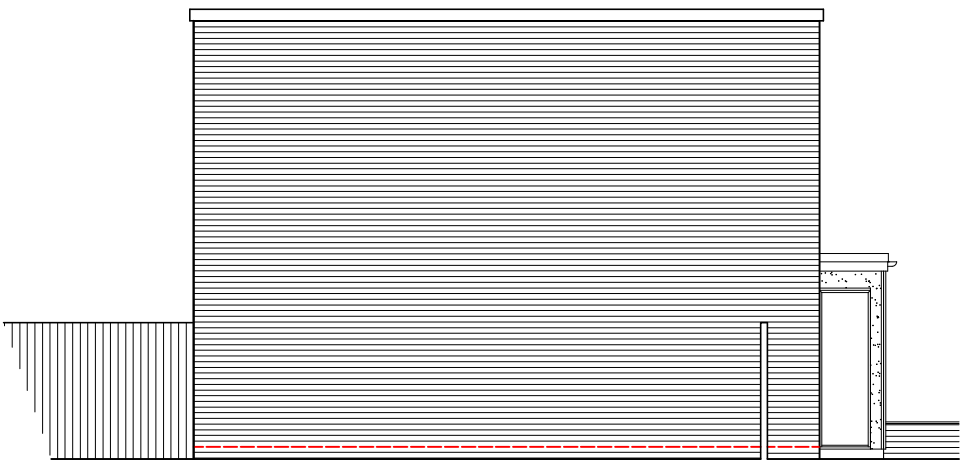

South (side) elevation

Existing floor plans & elevations scale 1:100



For MR & MRS MANSBRIDGE	Title EXISTING FLOOR PLANS & ELEVATIONS			Office Tel: 01243 933732	
	Project PROPOSED SIDE EXTENSION AT 66 JUNIPER SQUARE, HAVANT, PO9 1JA.			Email: admin@jb-architecturedesign.com	
	Date AUG 2025	Drawn JB	Scale 1:100 @ A3	Checked -	Web: www.jb-architecturedesign.com
Job Number PL945.25		Drawing Number -02		Revision	



JB
architecture
JB ARCHITECTURE