



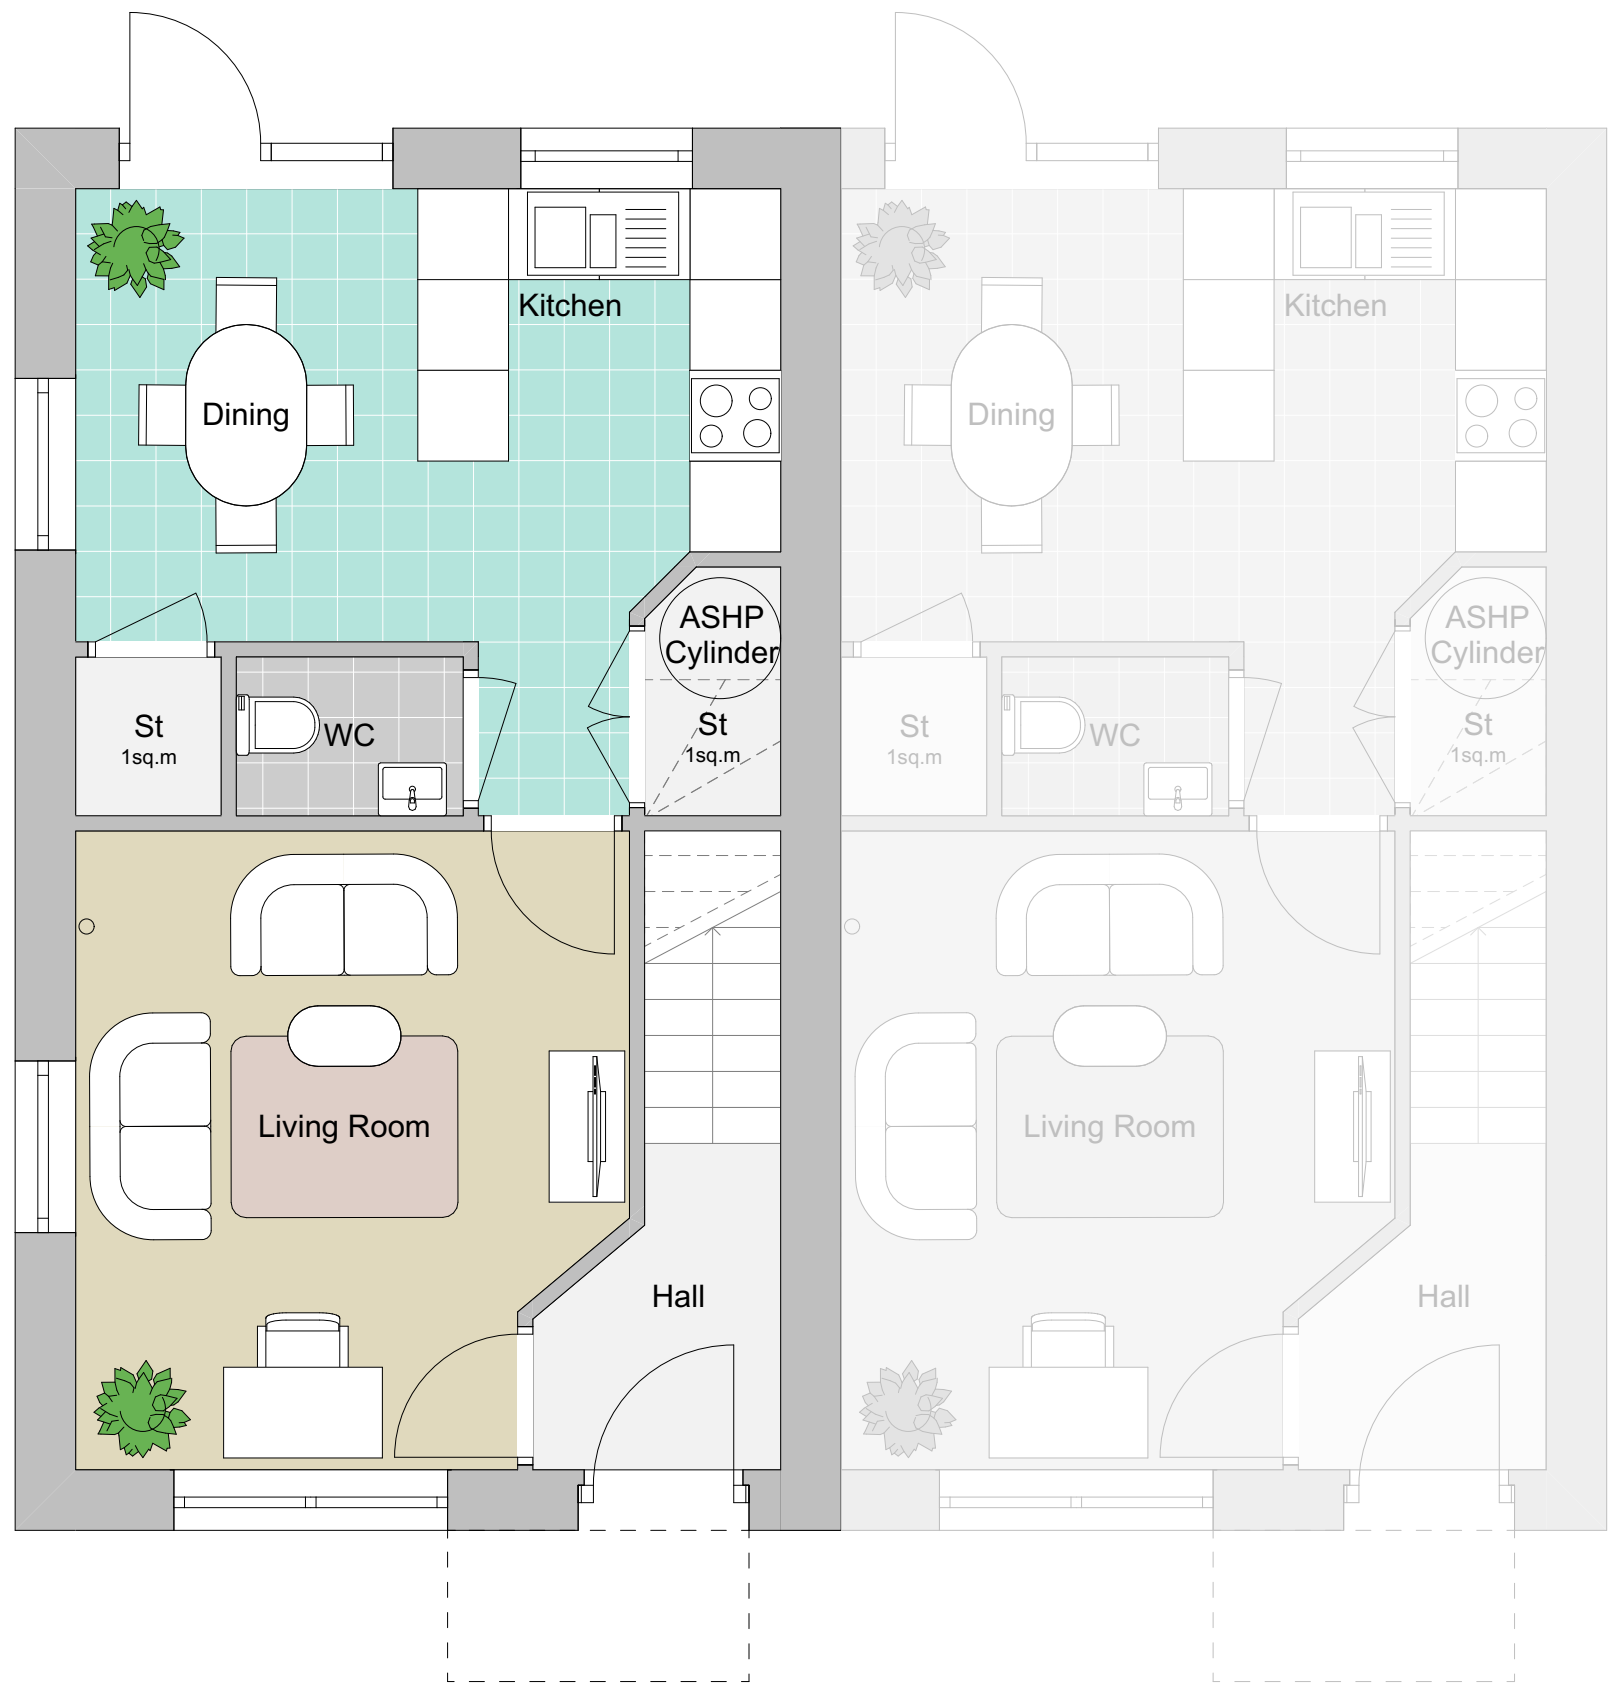

Ground Floor Plan



Front Elevation

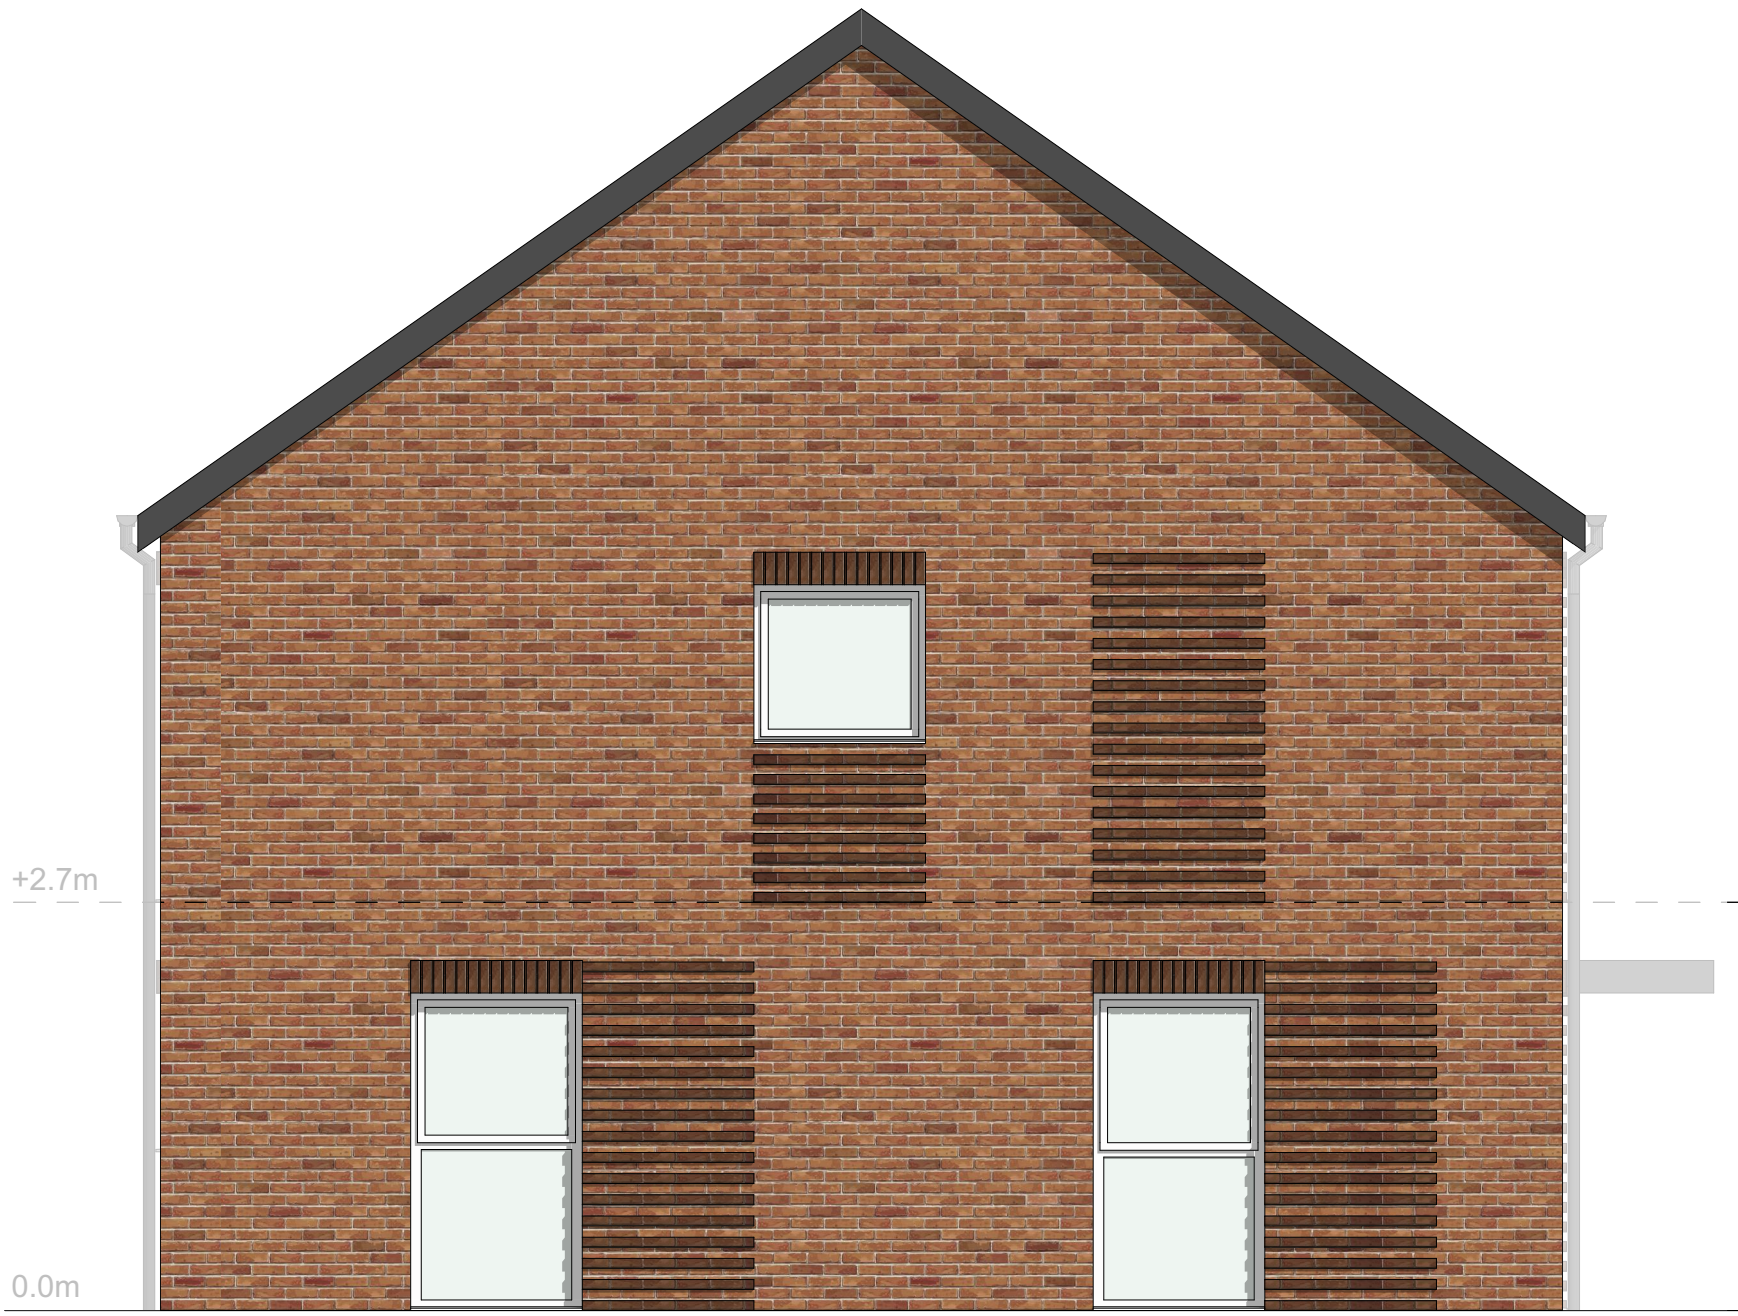

Side Elevation


* Side window and detail to plot 18 only




First Floor Plan



Rear Elevation

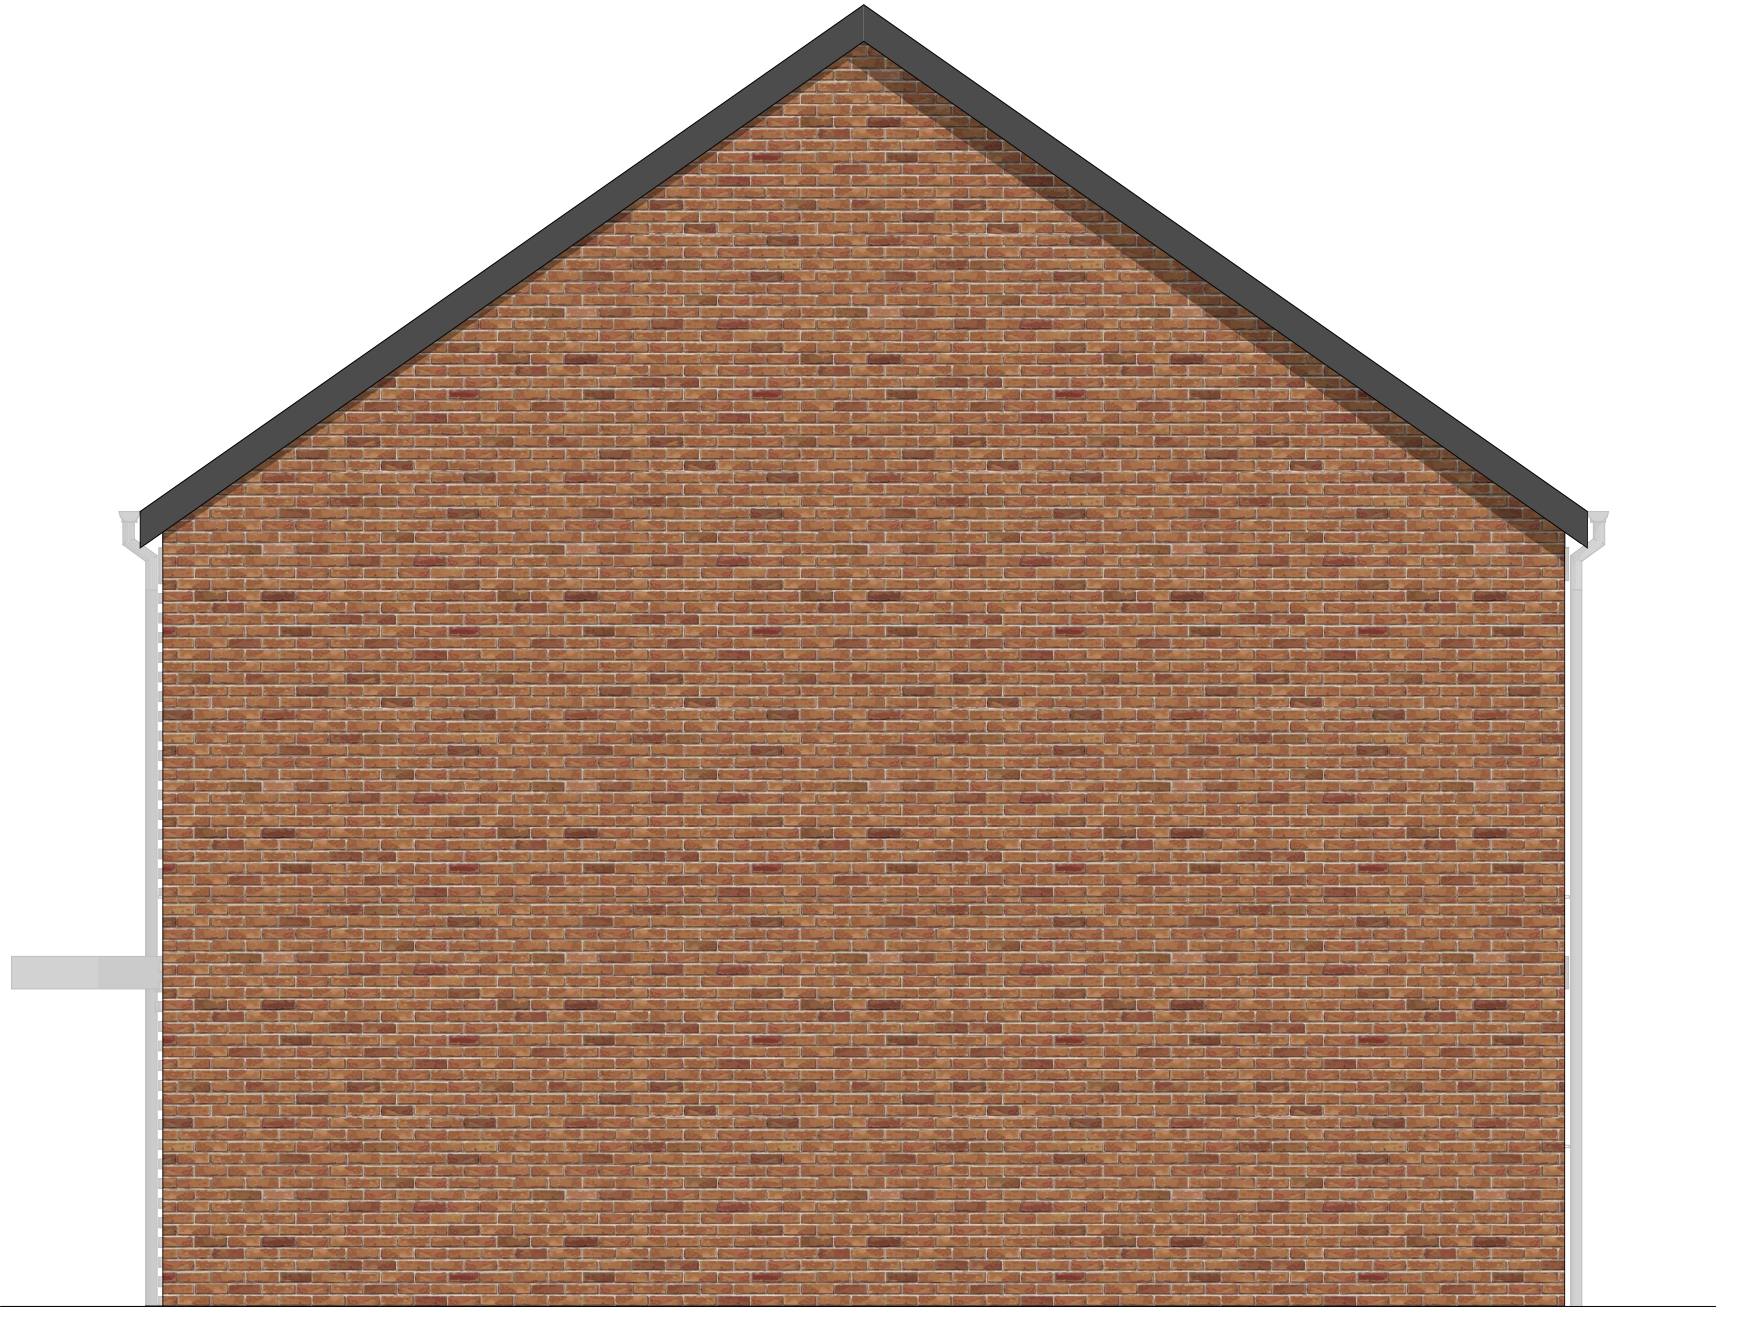


Side Elevation

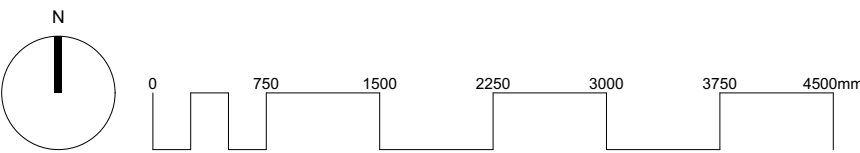

Please Note:
This drawing can only be scaled for planning purposes. Dimensions to be checked on site and any discrepancies are to be highlighted to the Architect prior to construction.
Topographical / Ordnance Survey information shown has been prepared by a third party, HGP accept no responsibility for accuracy or completeness of the survey.
This drawing is to be read in conjunction with all other project drawings, construction notes and / or project specifications including those by other project consultants and specialists. All discrepancies should be reported immediately.
Design subject to detail development / approval. Measurements and accommodation schedules are subject to amendments following coordinated input by others. Costings cannot be finalised until approval / confirmation by relevant authorities and client

NOTE - For exact material treatment to plots, refer to drawings:
014 - Materials Plan
035 & 036 - Bay Study
018 - Street Scenes

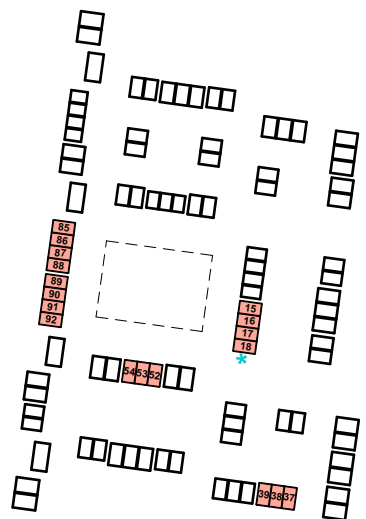

P2 Updated to white UPVC	180625	TIM CK
P1 Issued for Planning	040625	TIM CK
Rev	Description	Date DB CB

Hulbert Road
House Type 2 - 2B4P

PROJECT Hulbert Road, Havant	JOB NO 23.121
SCALE 1/50 @ A1	DATE June 2025
DRAWN BY / CHECKED BY TIM / CK	REVISION P2
DWG# 23.121.021	STATUS For Planning

© HGP Architects Ltd.
Furzehall Farm, Wickham Road,
Fareham, Hampshire, PO16 7JH

01329 283 225
email@hgp-architects.co.uk
hgp-architects.co.uk

hgp