




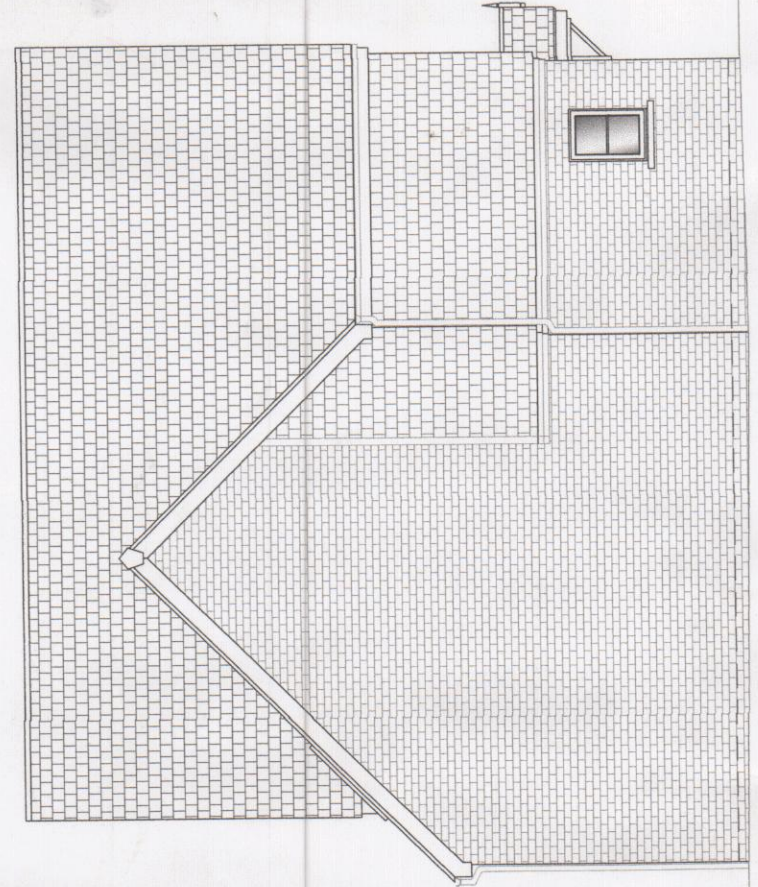


1 EXISTING SIDE ELEVATION
1:100

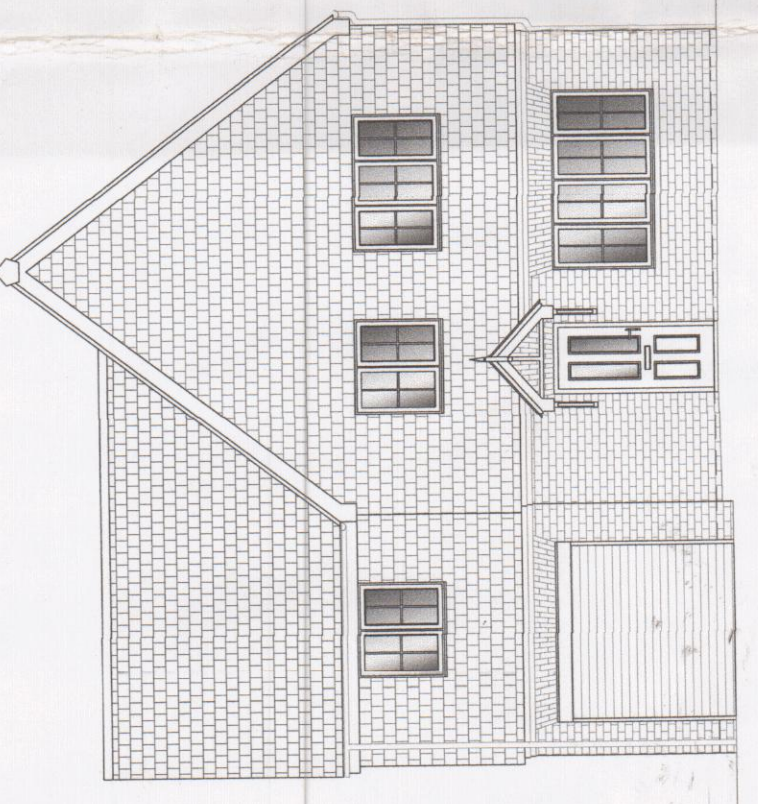


2 EXISTING FRONT ELEVATION
1:100 (NO CHANGE)

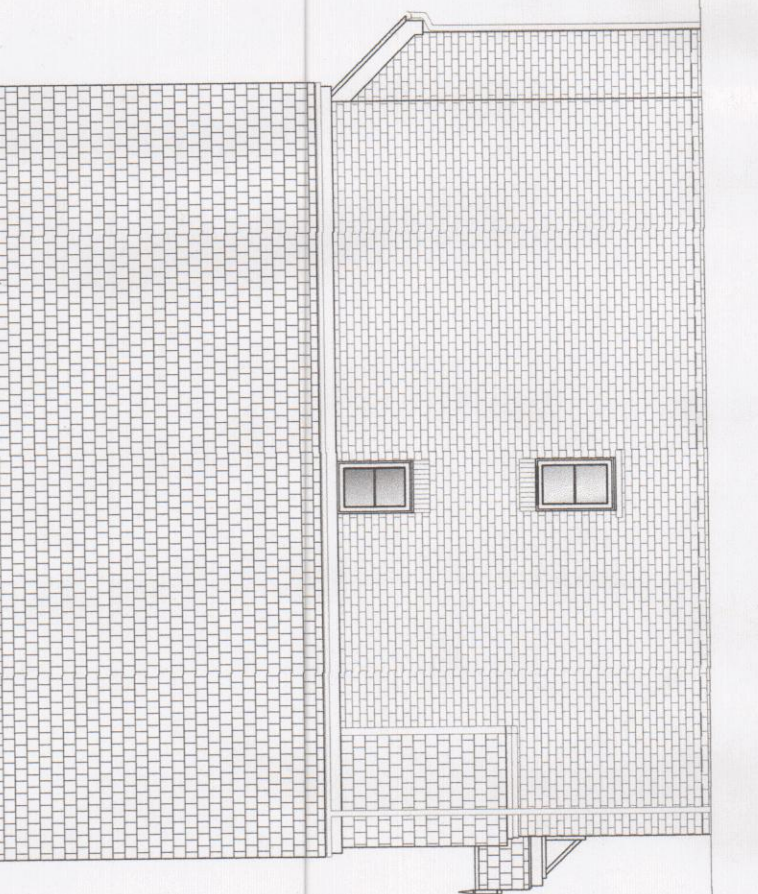


3 EXISTING SIDE ELEVATION
1:100

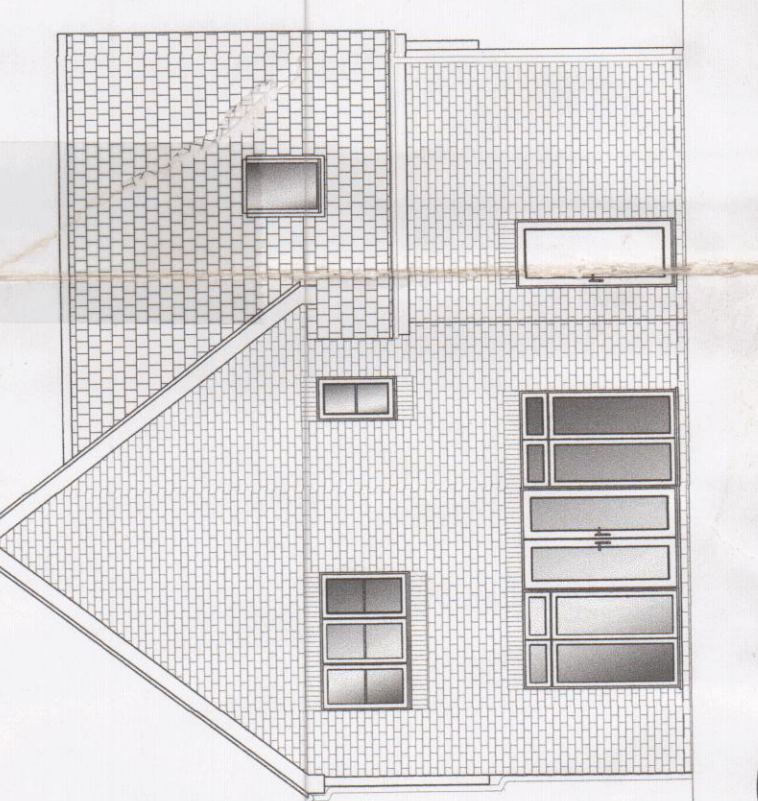


4 EXISTING REAR ELEVATION
1:100

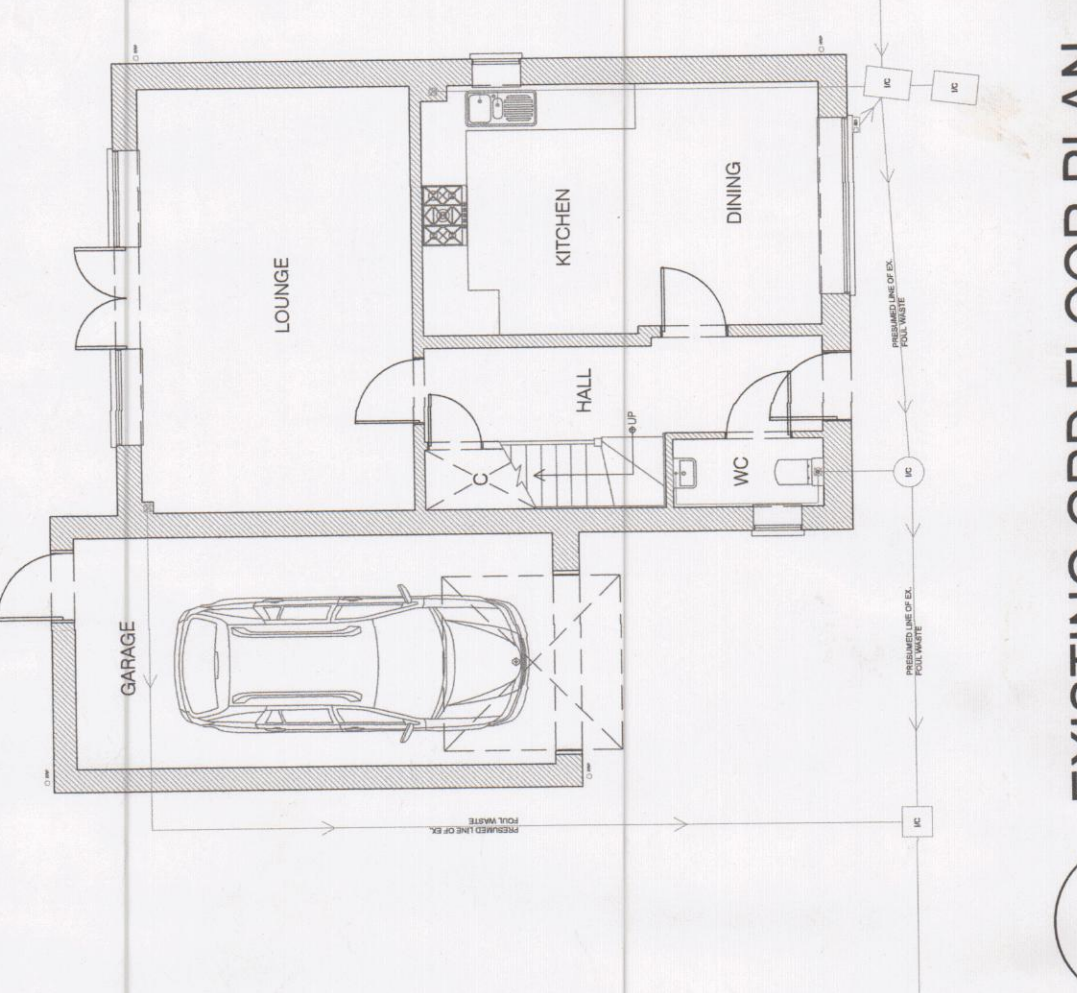


5 EXISTING GRD FLOOR PLAN
1:100

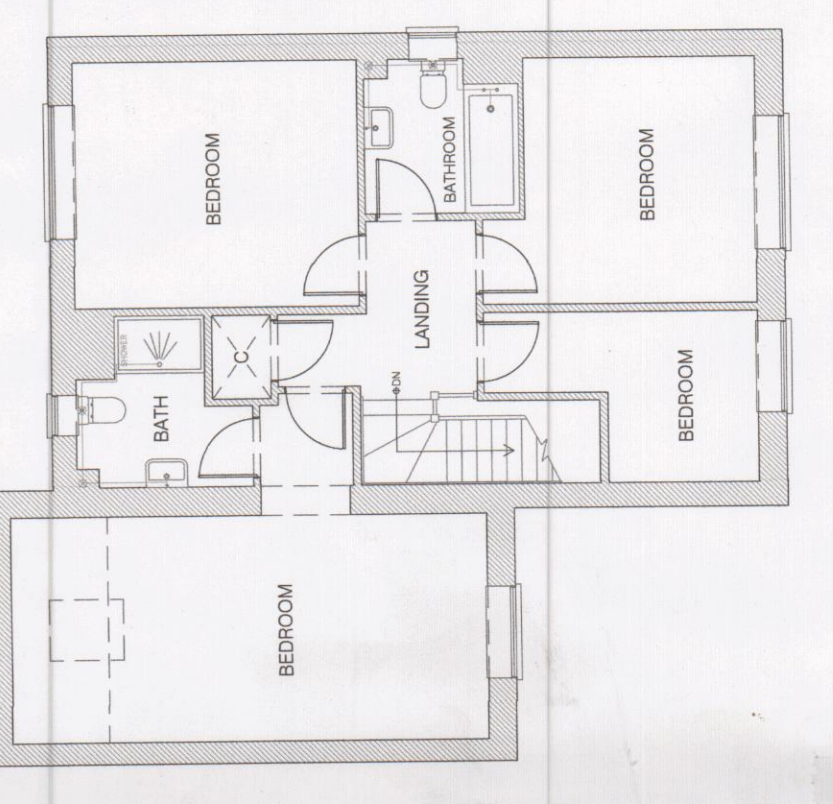


6 EXISTING FIRST FLOOR PLAN
1:100 (NO CHANGE)

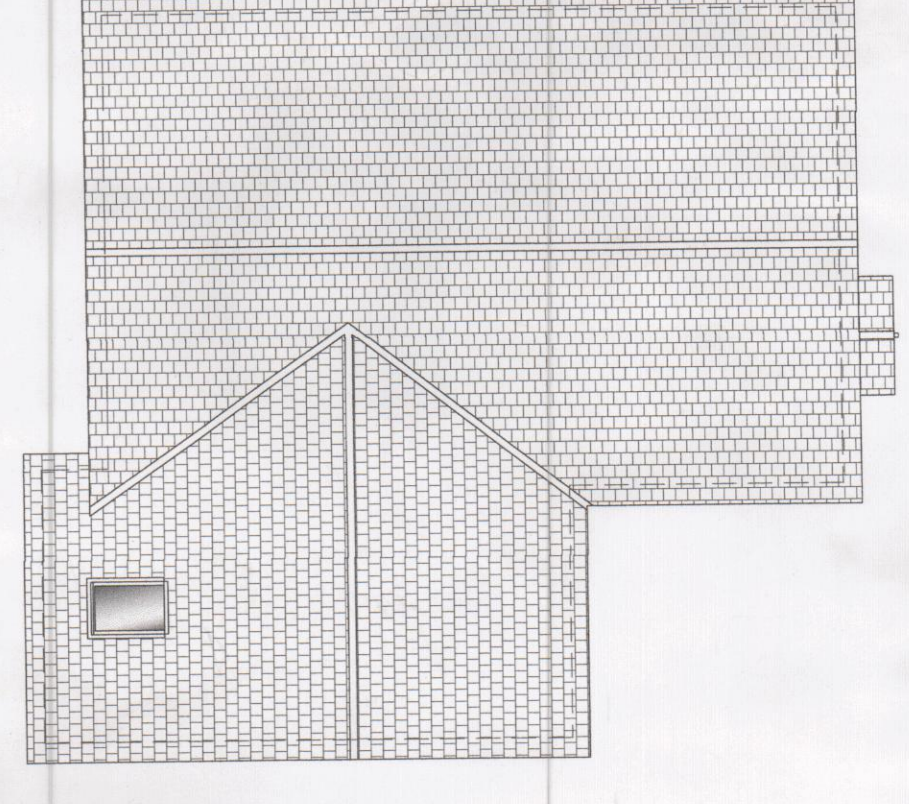


7 EXISTING ROOF PLAN
1:100

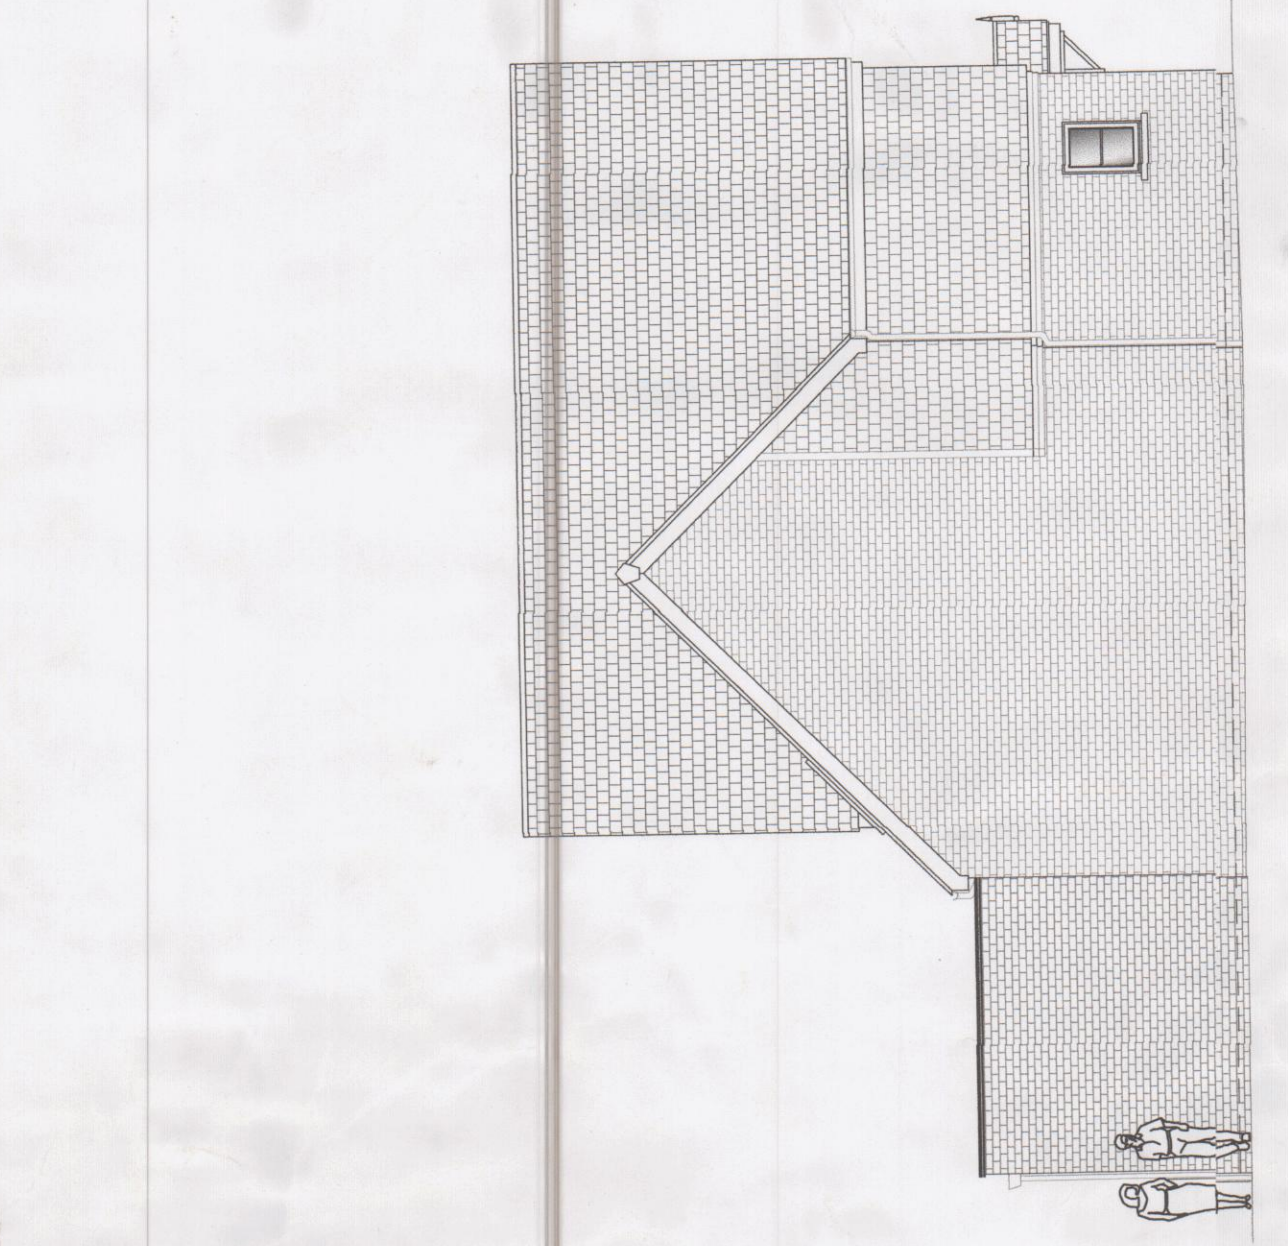


8 PROPOSED SIDE ELEVATION
1:100

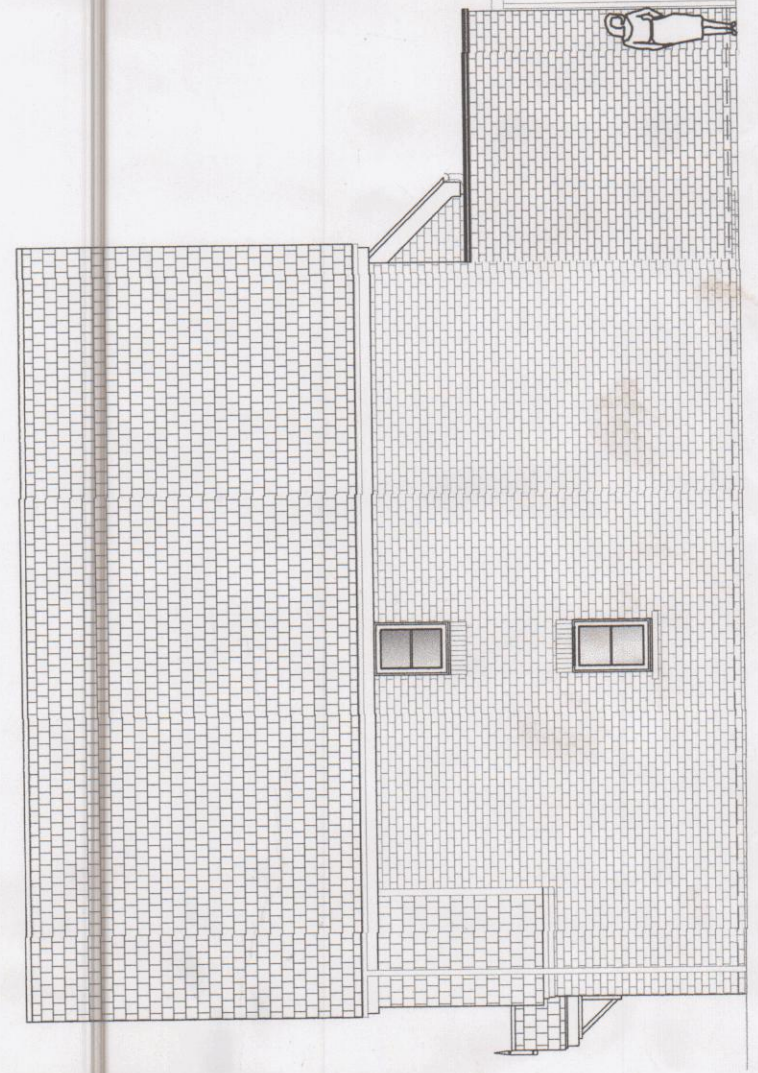


9 PROPOSED SIDE ELEVATION
1:100

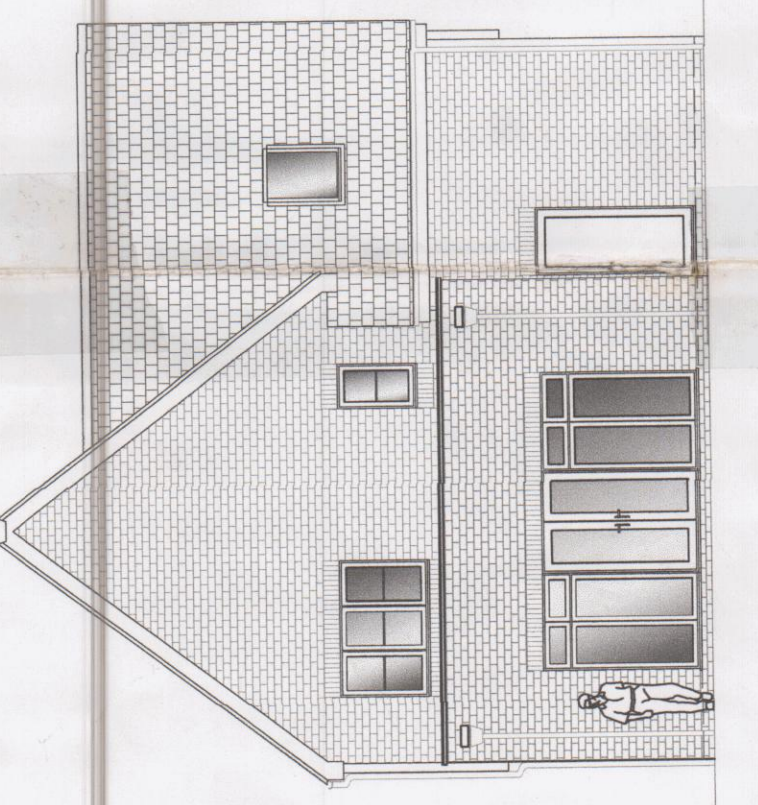


10 PROPOSED REAR ELEVATION
1:100

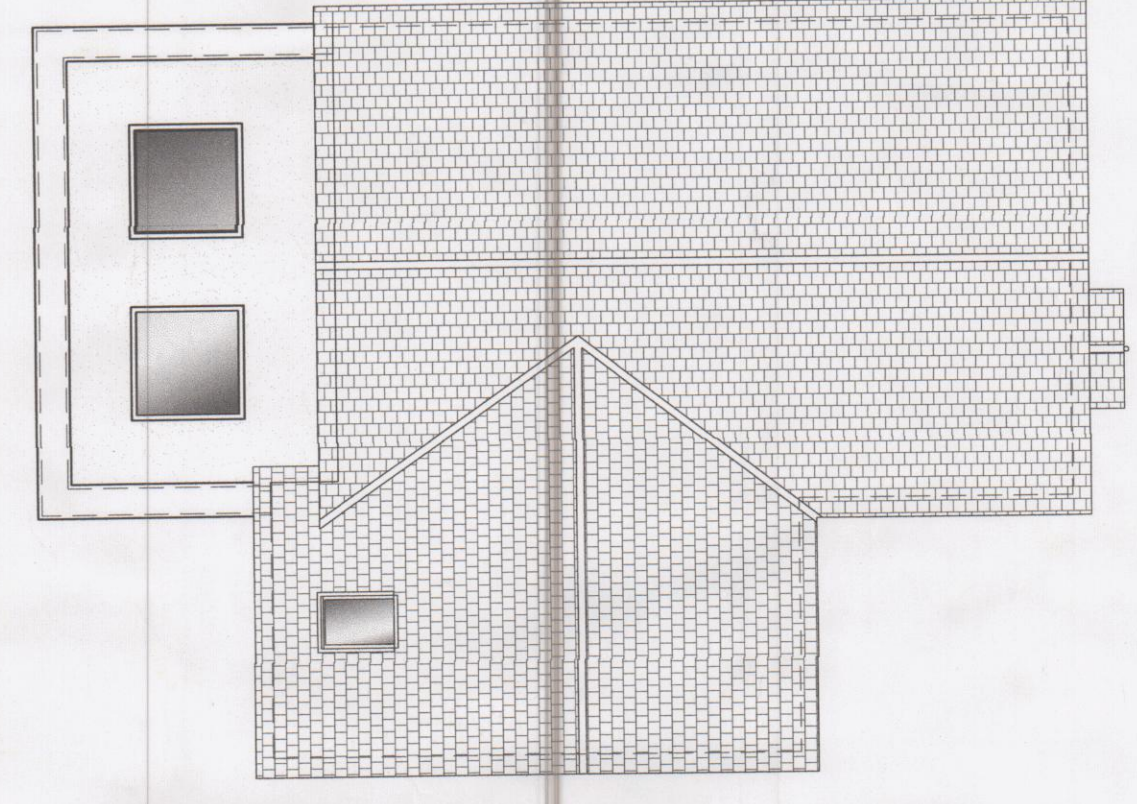


11 PROPOSED ROOF PLAN
1:100

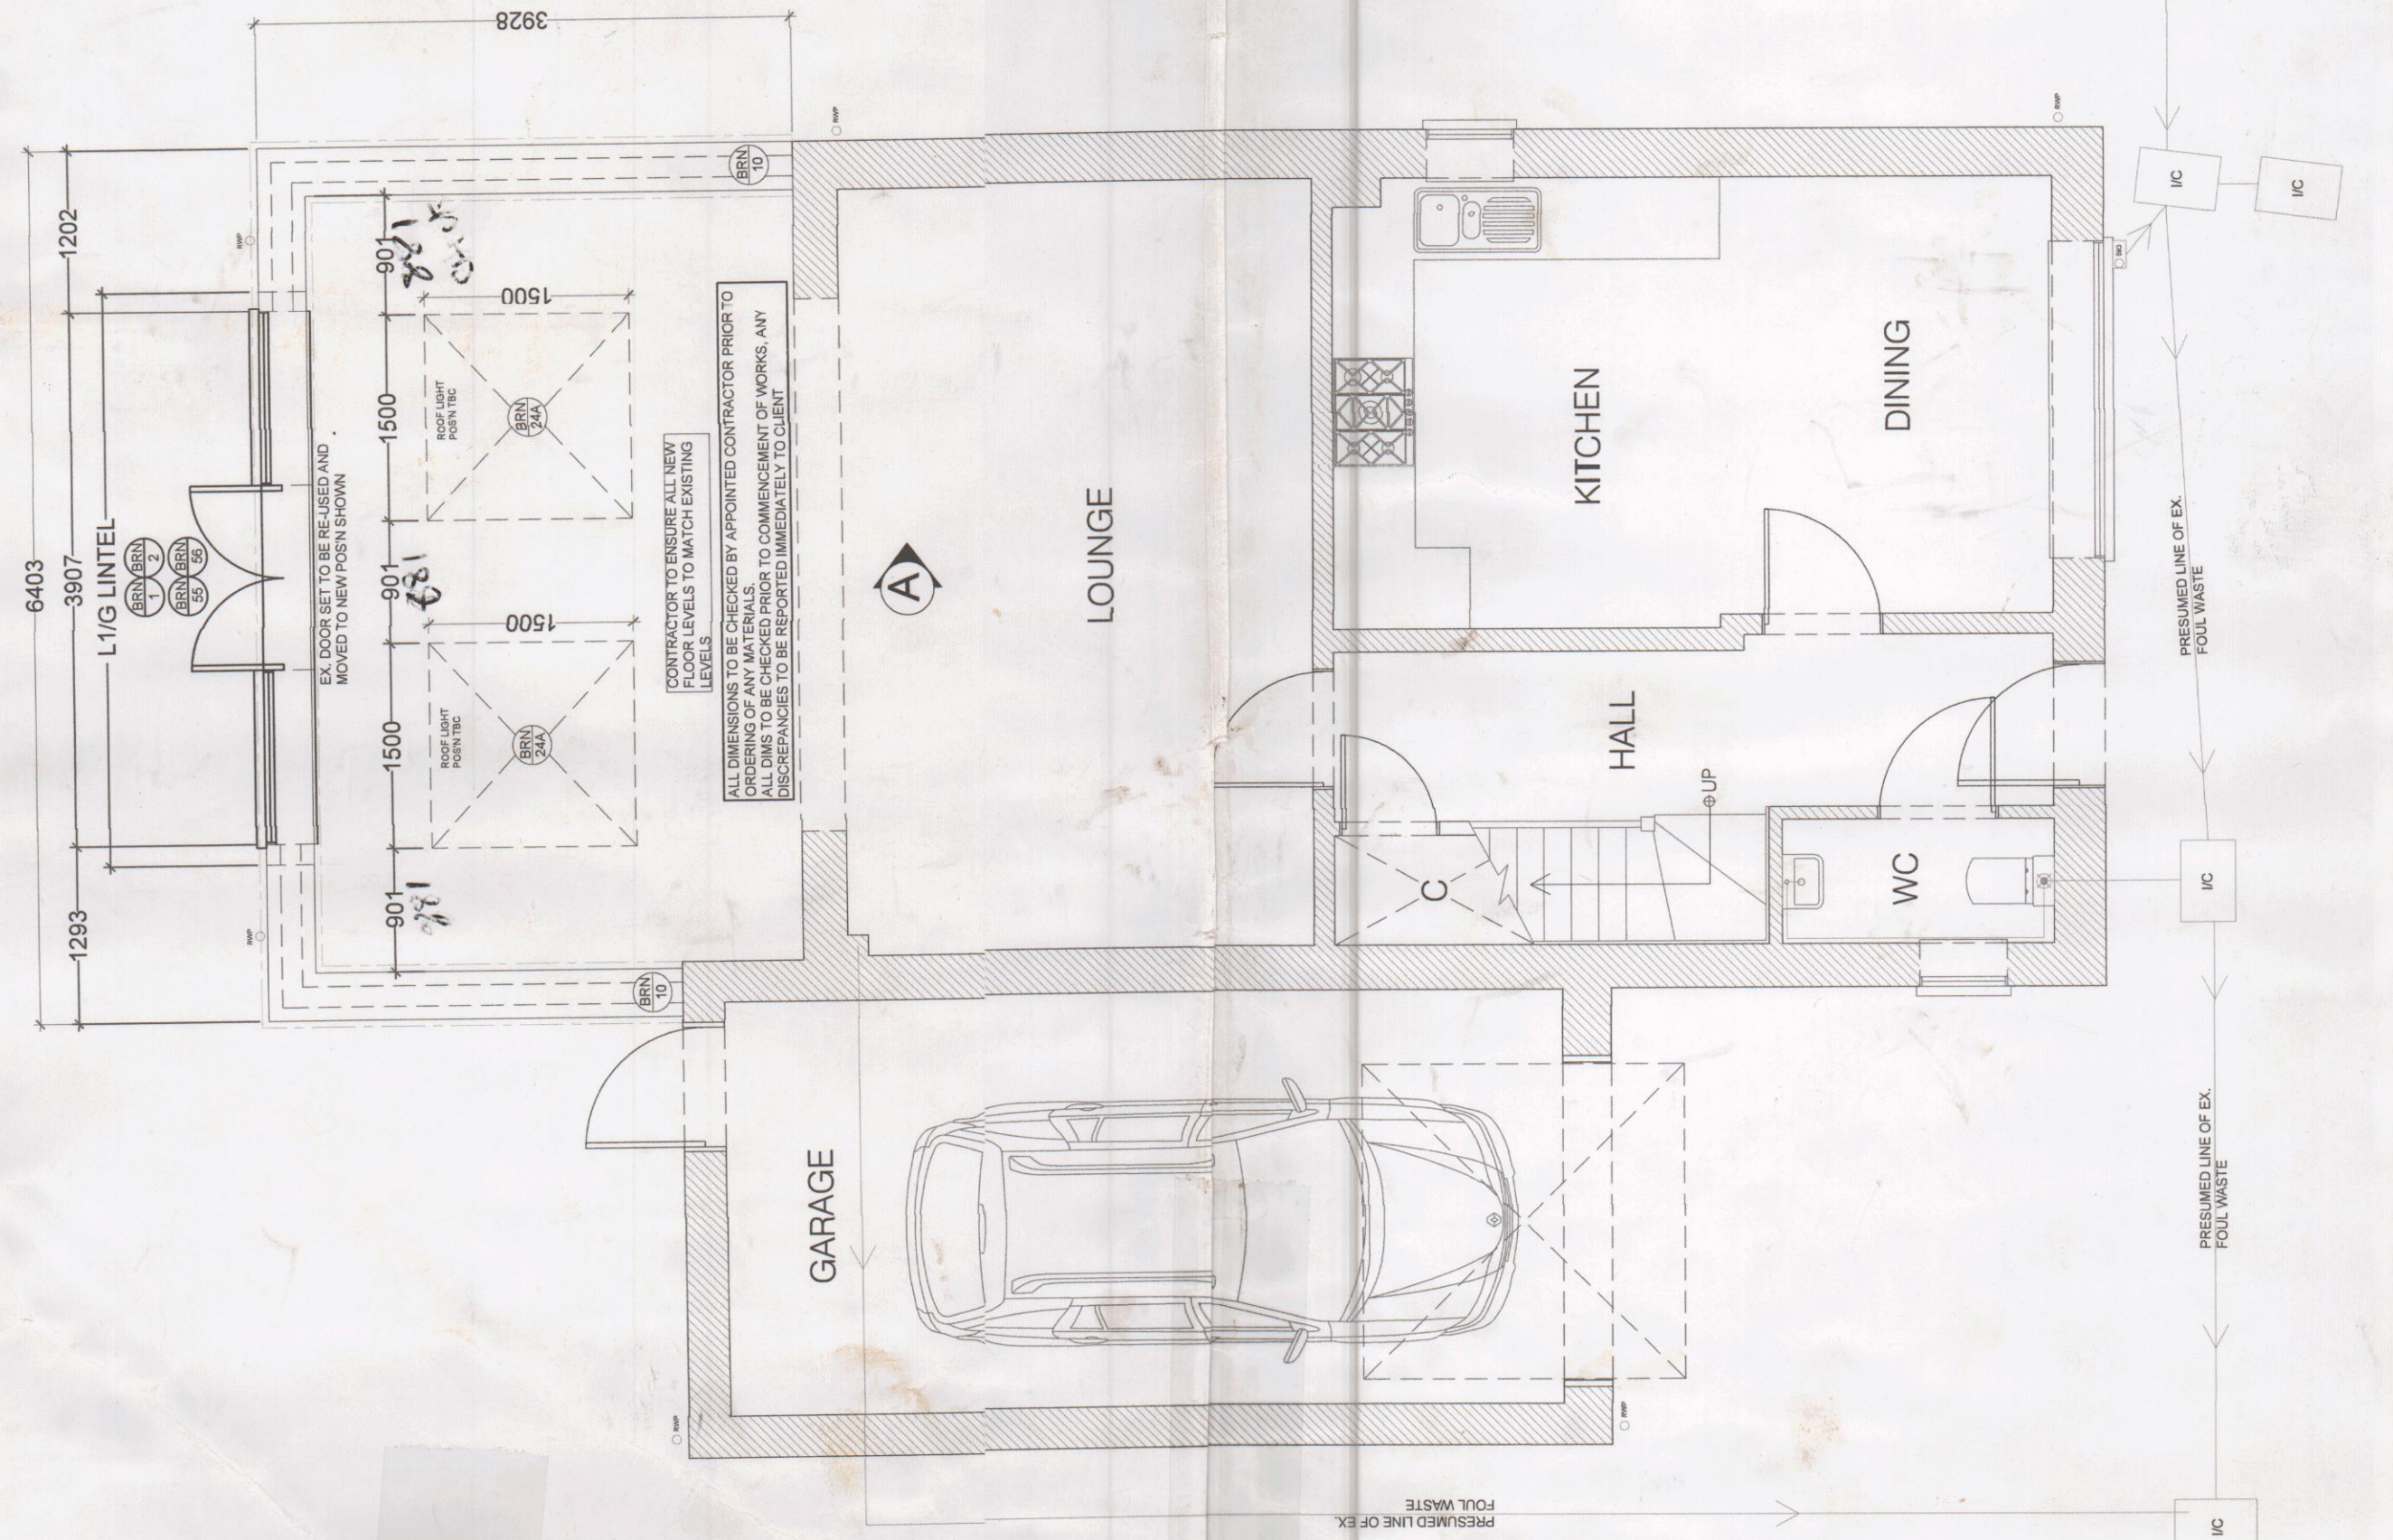


15 PROPOSED GRD FLOOR PLAN
1:50

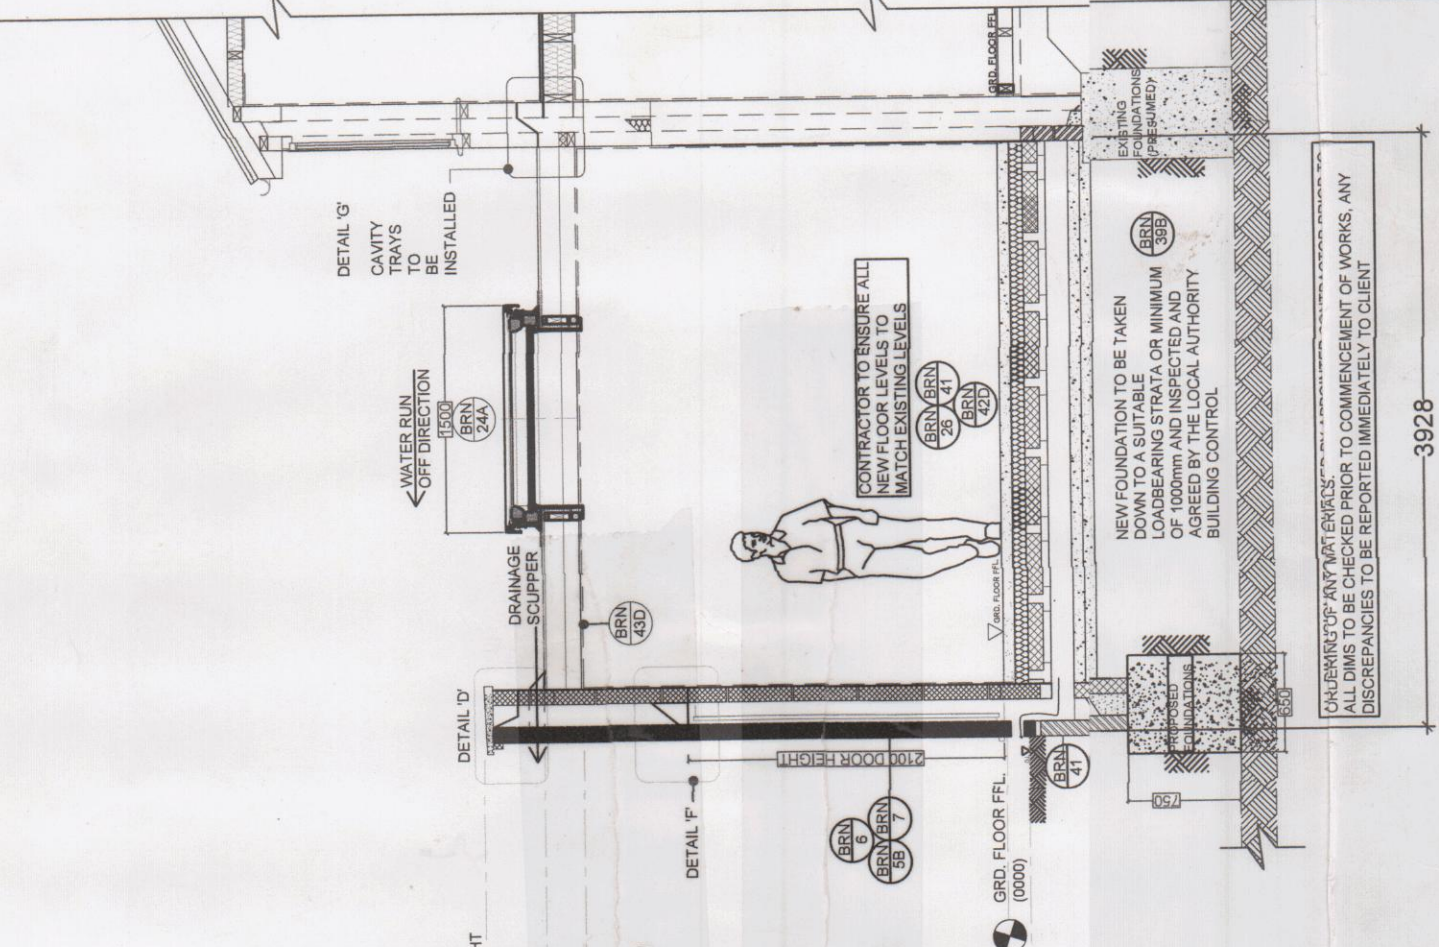


12 PROPOSED SECTION A-A
1:50

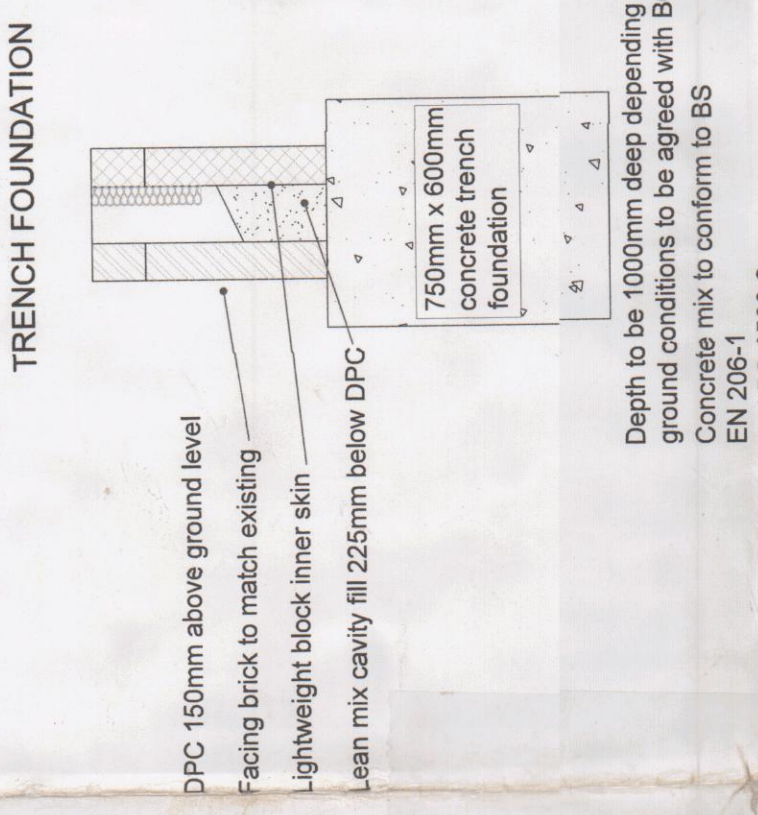


13 PROPOSED FOUNDATION SECTION
1:20

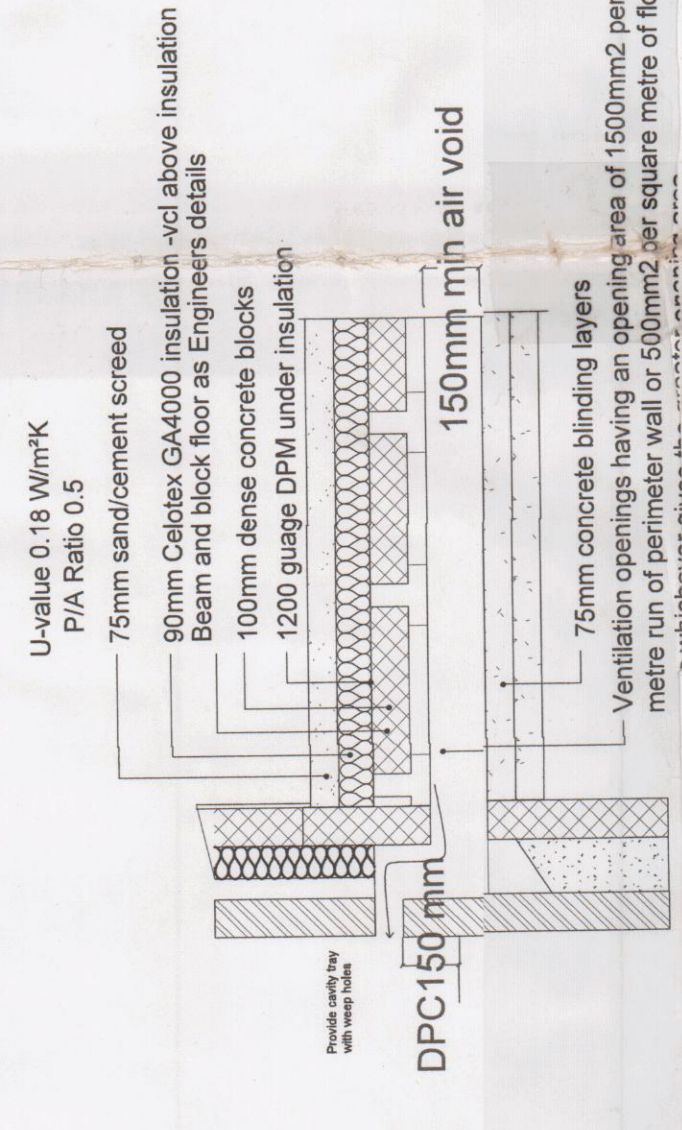


14 PROPOSED FLOOR SECTION
1:20

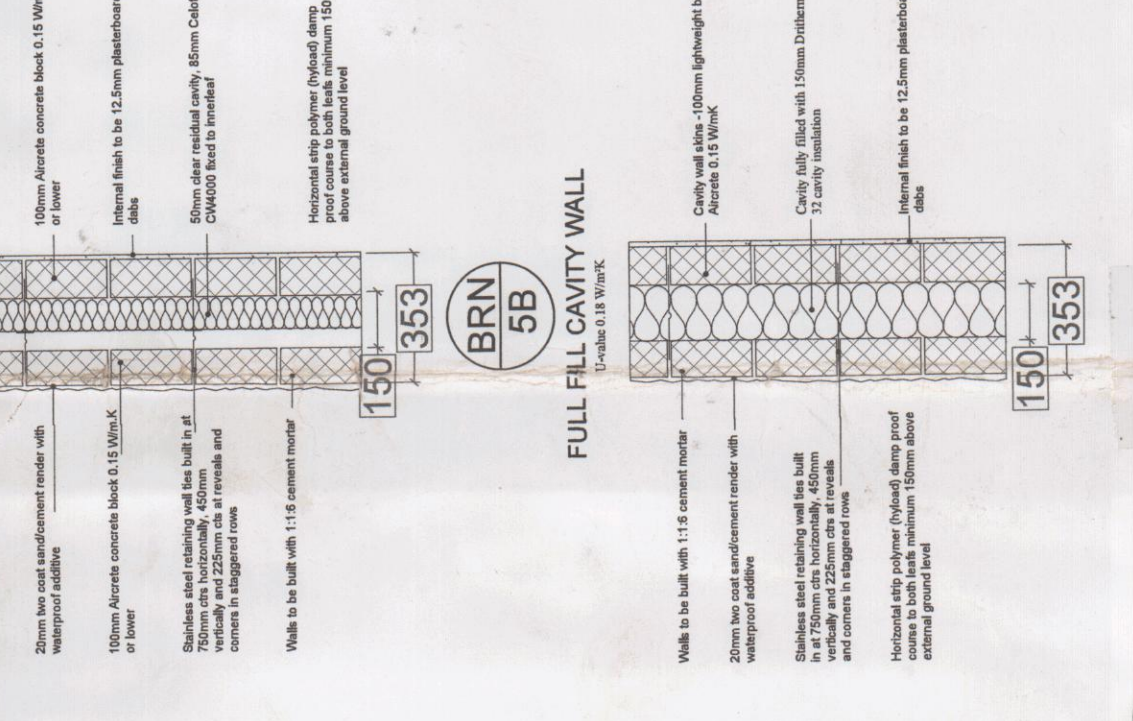


19 PROPOSED WALL SECTION'
1:20

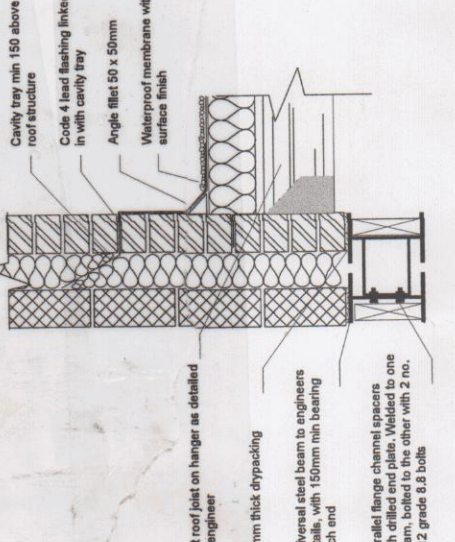


16 FLAT ROOF ABUTMENT
1:20

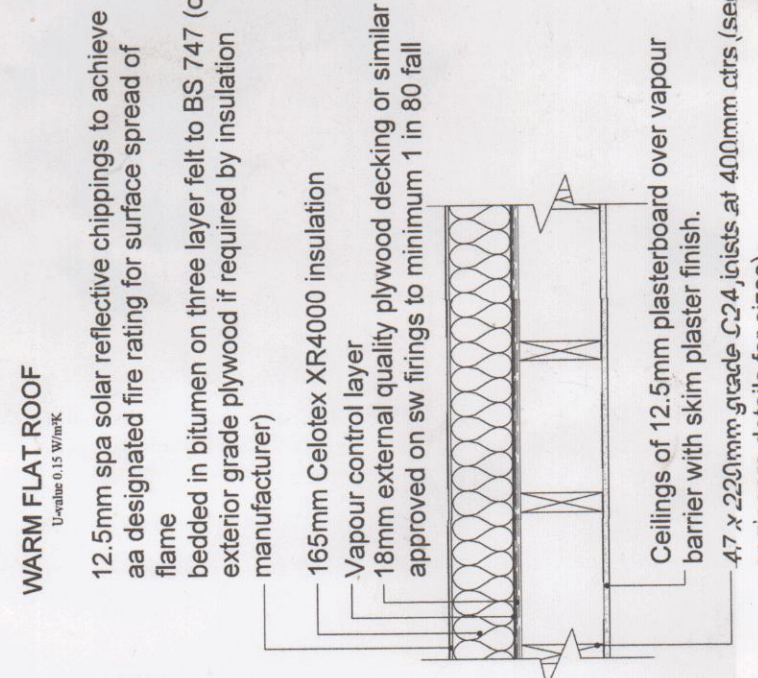

17 PROPOSED ROOF DETAIL
1:20

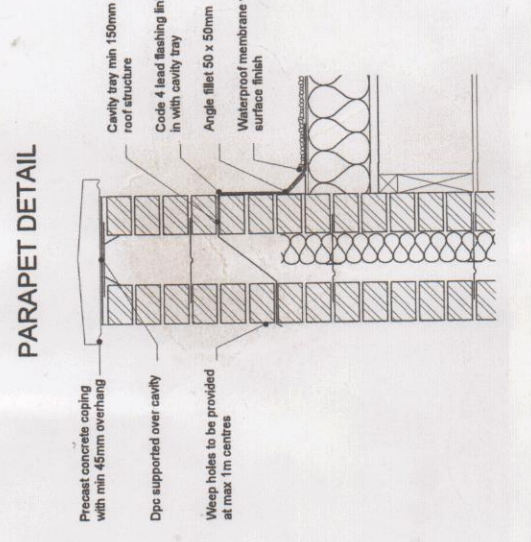


18 PROPOSED PARAPET DETAIL
1:20

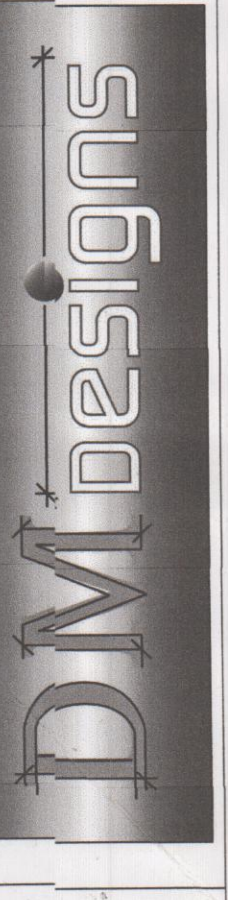

DRAWING NO:	BUCK_01A	1 OF 1
SCALE:		VARIABLES
DATE:	07.01.2025	
REVISION:	A	A0

TITLE	PROPOSED SINGLE STOREY REAR EXTENSION
CUSTOMER	8 CODDINGTON GROVE, WATERLOOVILLE, PO8 9ZE
DRAWN BY:	

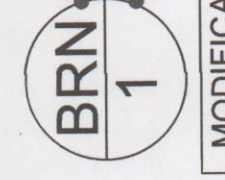

NOTE: DRAWING BUCK 01A TO BE USED IN CONJUNCTION WITH ASSOCIATED BUILDING REGULATIONS NOTES BUICKBRN. DIRECTIONAL NORTH ARROW SHOWN ON BLOCK & LOCATION PLANS BUICKBLP.

DETAILS AND DIMENSIONS OF ALL LEVELS OF PROPOSED PLANS TO BE CHECKED ON SITE BY APPOINTED CONTRACTOR PRIOR TO ANY COMMENCEMENT/ORDERING OF MATERIALS OF WORK. ANY QUERIES, VARIATIONS OR DISCREPANCIES DIRECTED TO CLIENT - DM DESIGNS ACCEPTS NO RESPONSIBILITY IN ANY PART ON DRAWINGS UNLESS OTHERWISE AGREED PRIOR.

BRN 1

MODIFICATIONS

ISSUE

DENOTES ATTACHED BUILDING REGULATION NOTES