




1 East Elevation
1 : 100




2 North Elevation
1 : 100



3 South Elevation
1 : 100

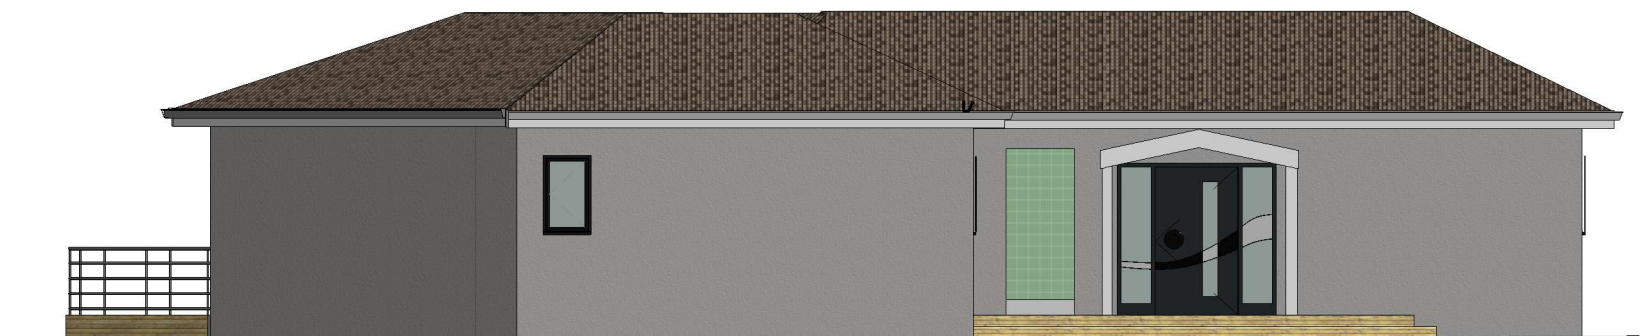

4 West Elevation
1 : 100

 

VISUAL SCALE 1:100 @ A3