

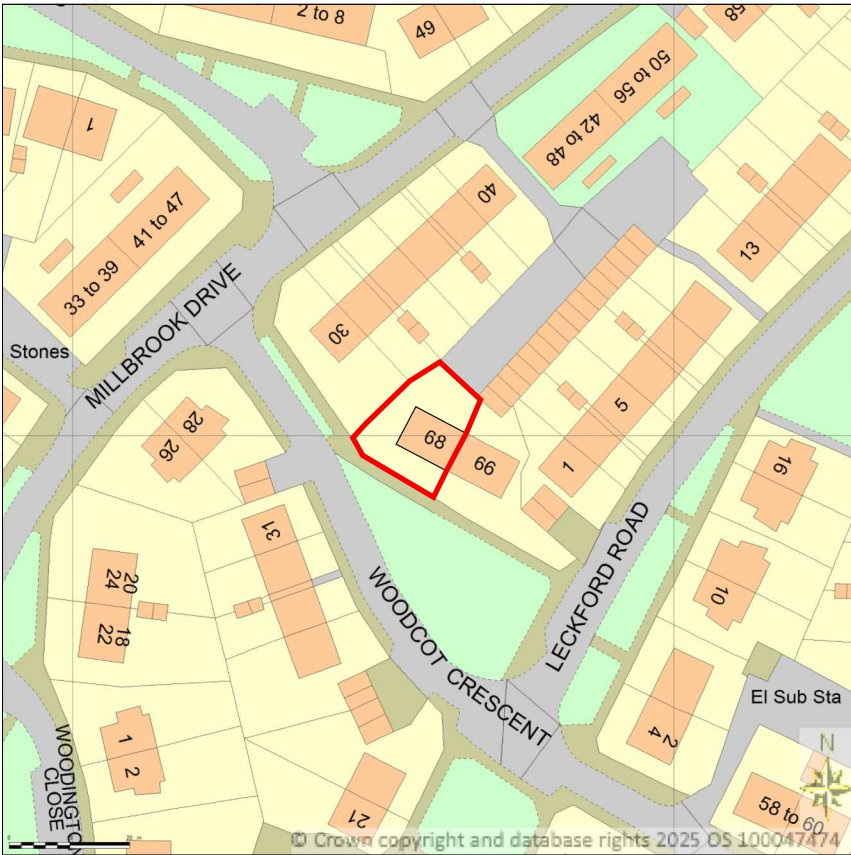





SITE LOCATION PLAN
SCALE 1:1250

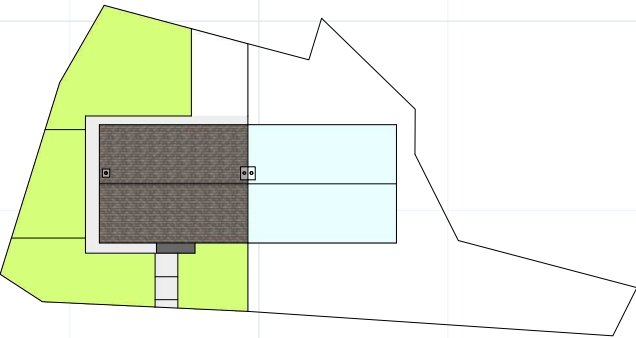

EXISTING BLOCK PLAN
SCALE 1:200

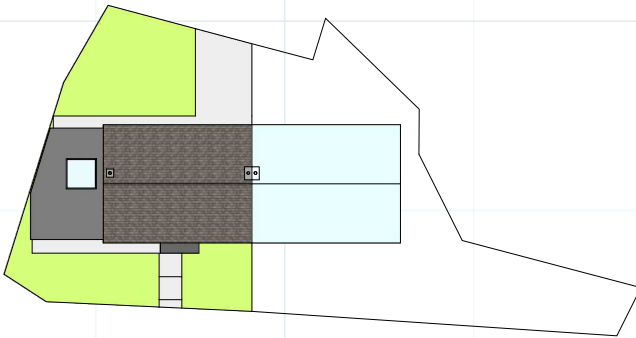

PROPOSED BLOCK PLAN
SCALE 1:200

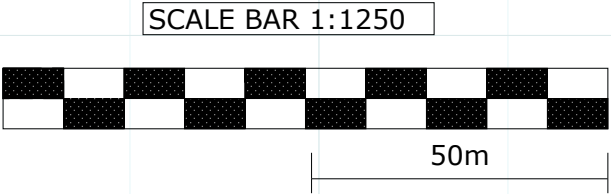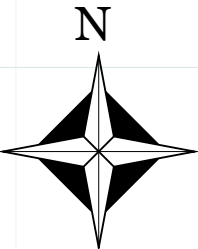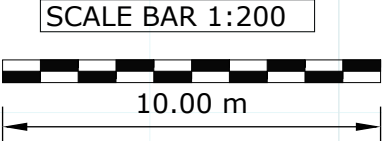


68 WOODCOT CRES HAVANT PO9 5LE	PERMITTED DEVELOPMENT lawful development certificate: SINGLE STOREY SIDE EXTENSION SCALE 1:50/100/200/1250	DATE:10/6/25
--------------------------------------	--	--------------



EXISTING FRONT ELEVATION




EXISTING REAR ELEVATION

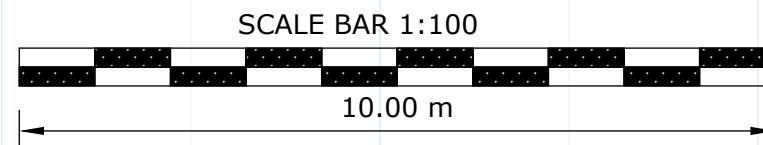

PROPOSED FRONT ELEVATION




PROPOSED REAR ELEVATION

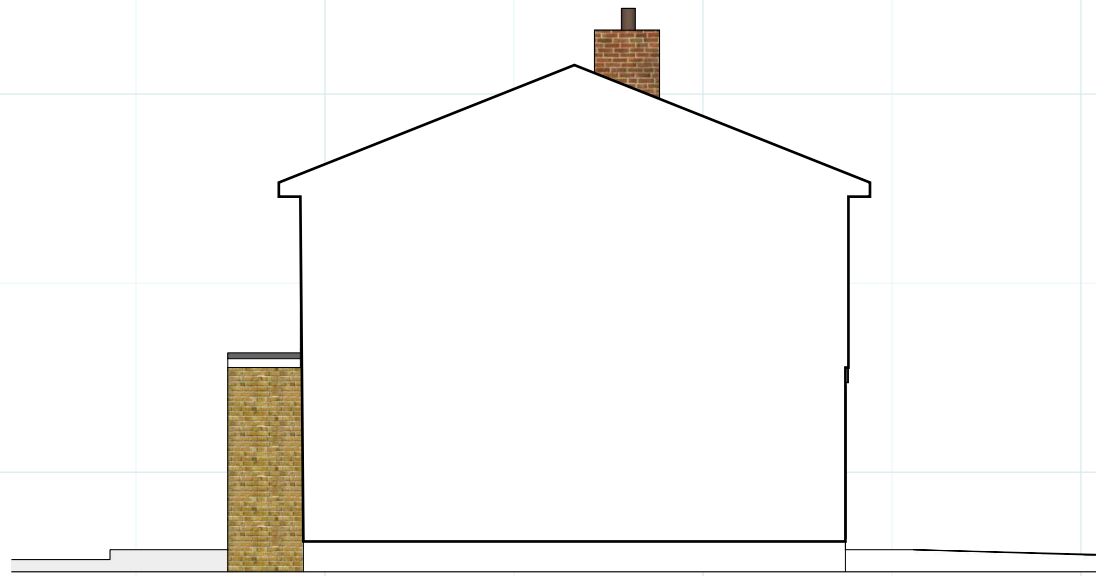

EXISTING SIDE ELEVATION




EXISTING SIDE ELEVATION

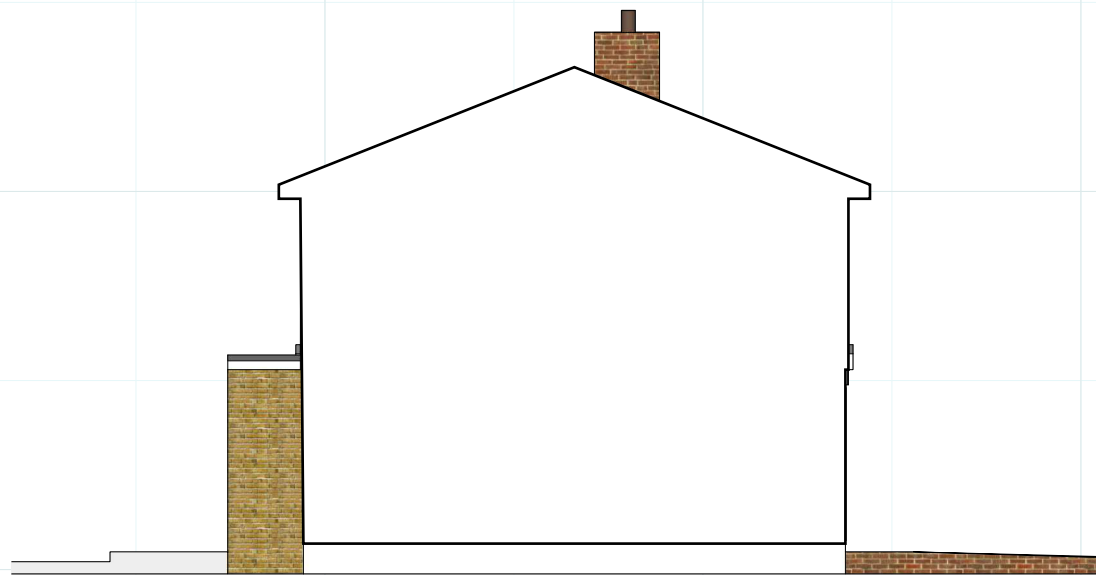


PROPOSED SIDE ELEVATION



PROPOSED SIDE ELEVATION

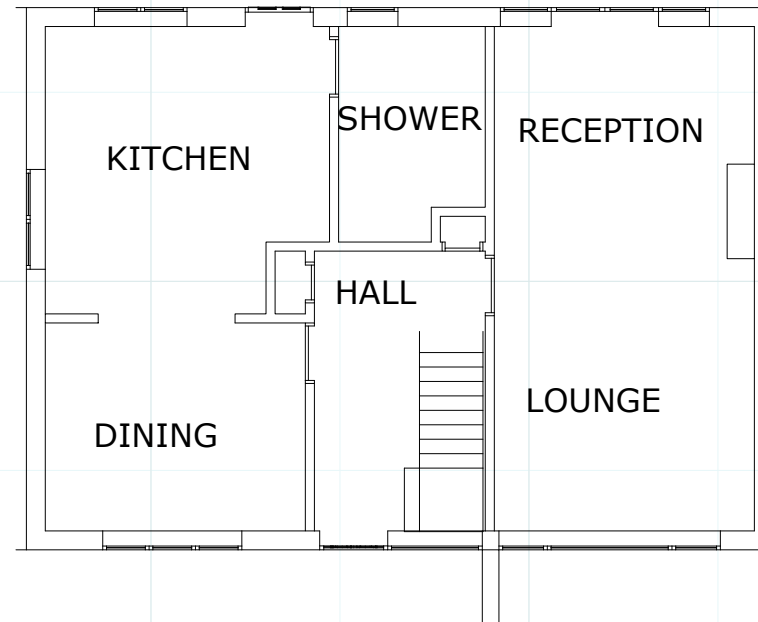


EXISTING GROUND FLOOR PLAN

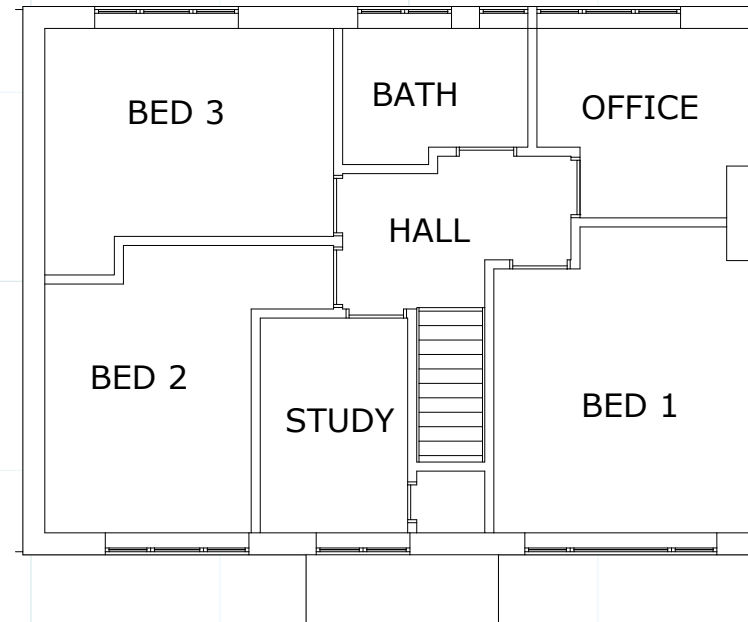


EXISTING FIRST FLOOR PLAN




EXISTING ROOF PLAN

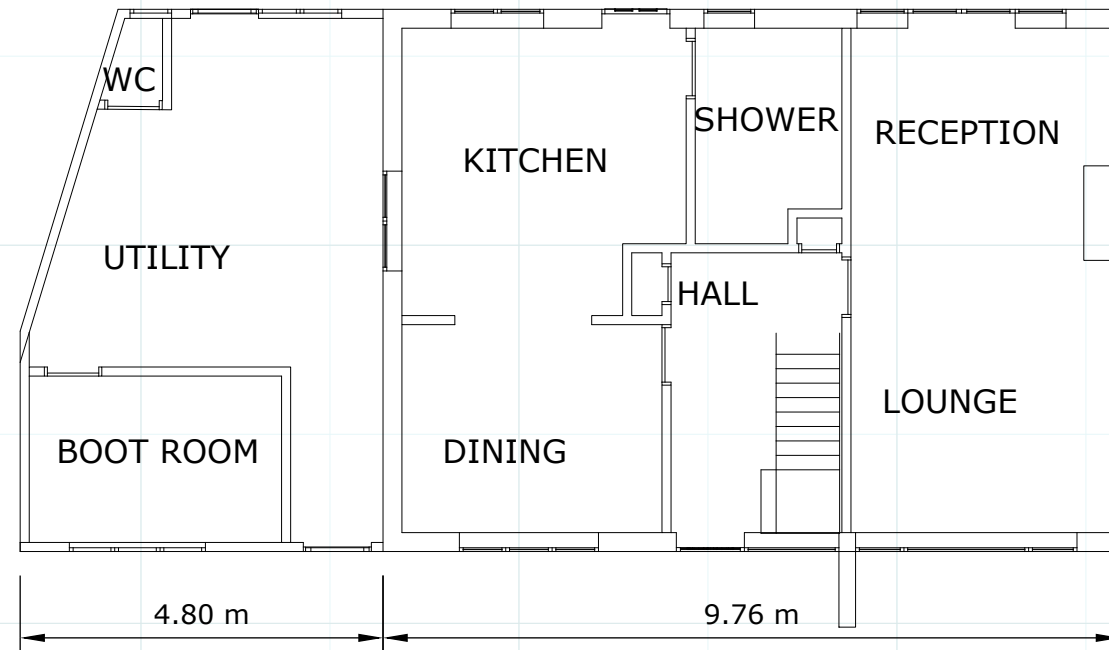





PROPOSED GROUND FLOOR PLAN

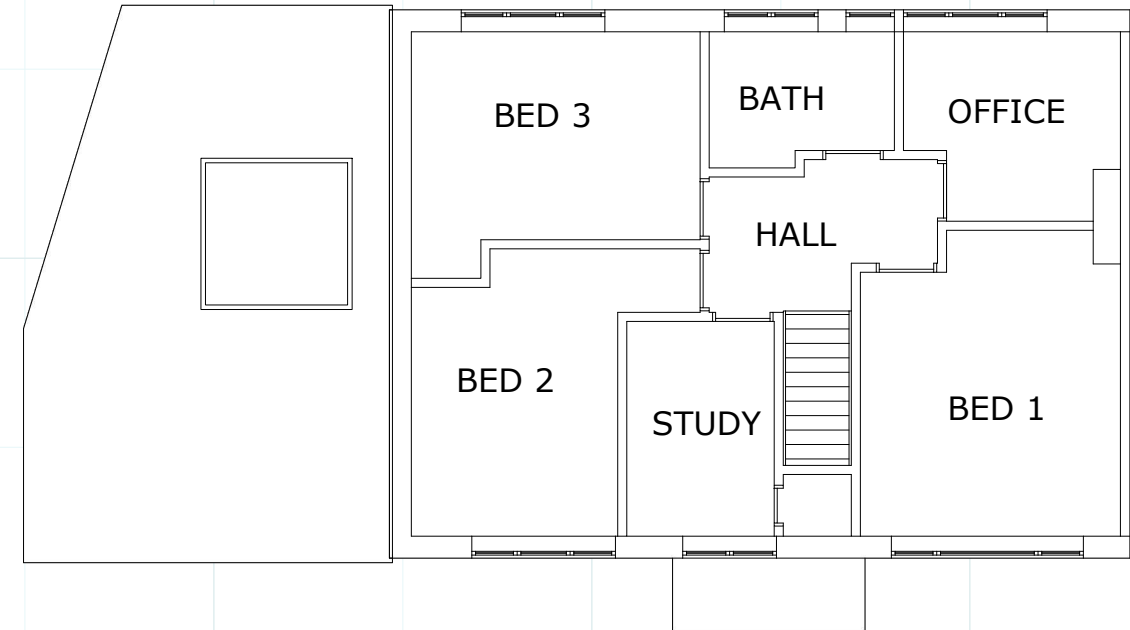


PROPOSED FIRST FLOOR PLAN

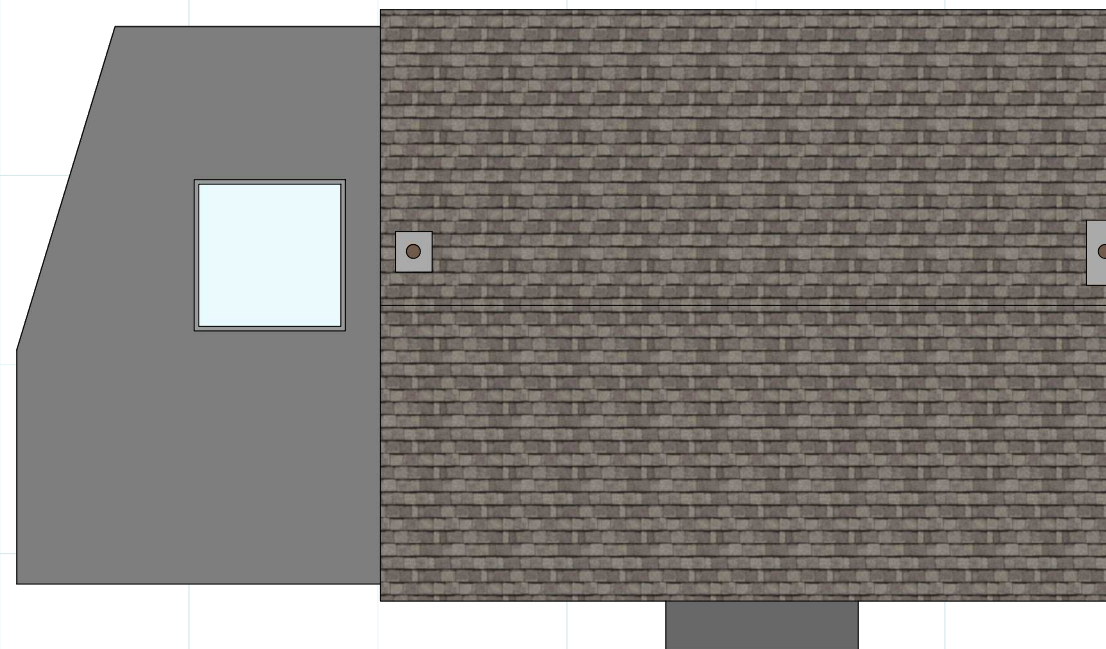


PROPOSED ROOF PLAN

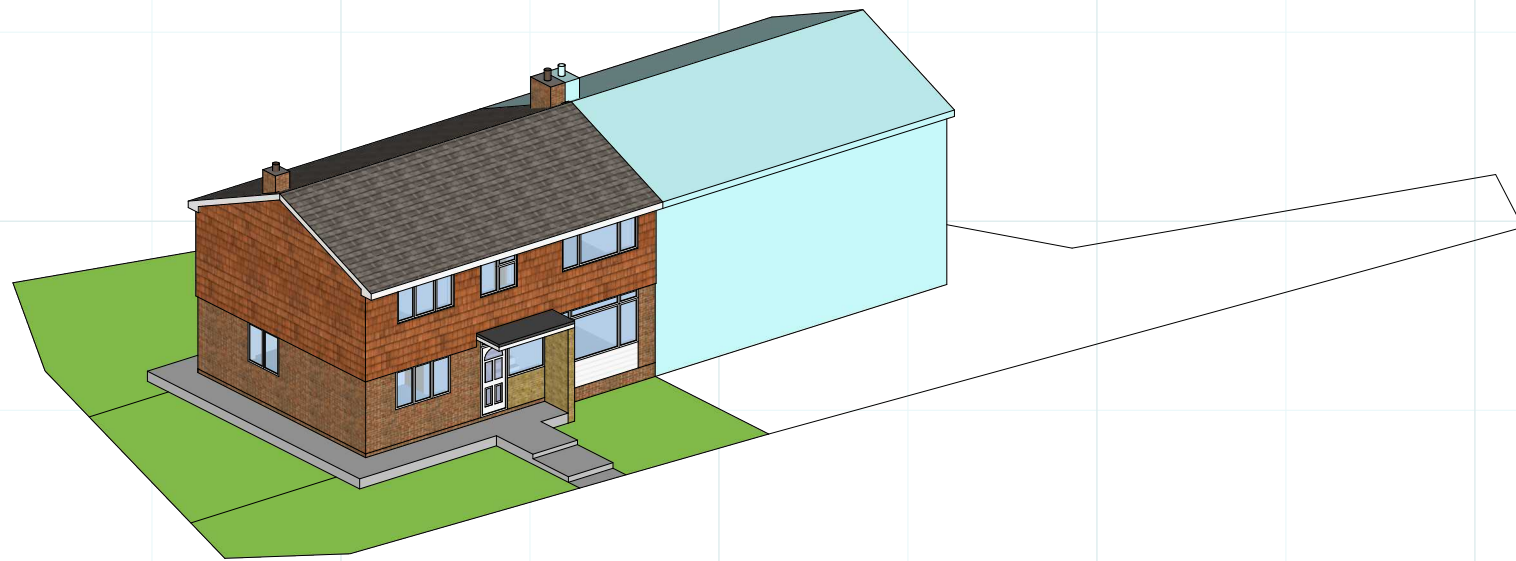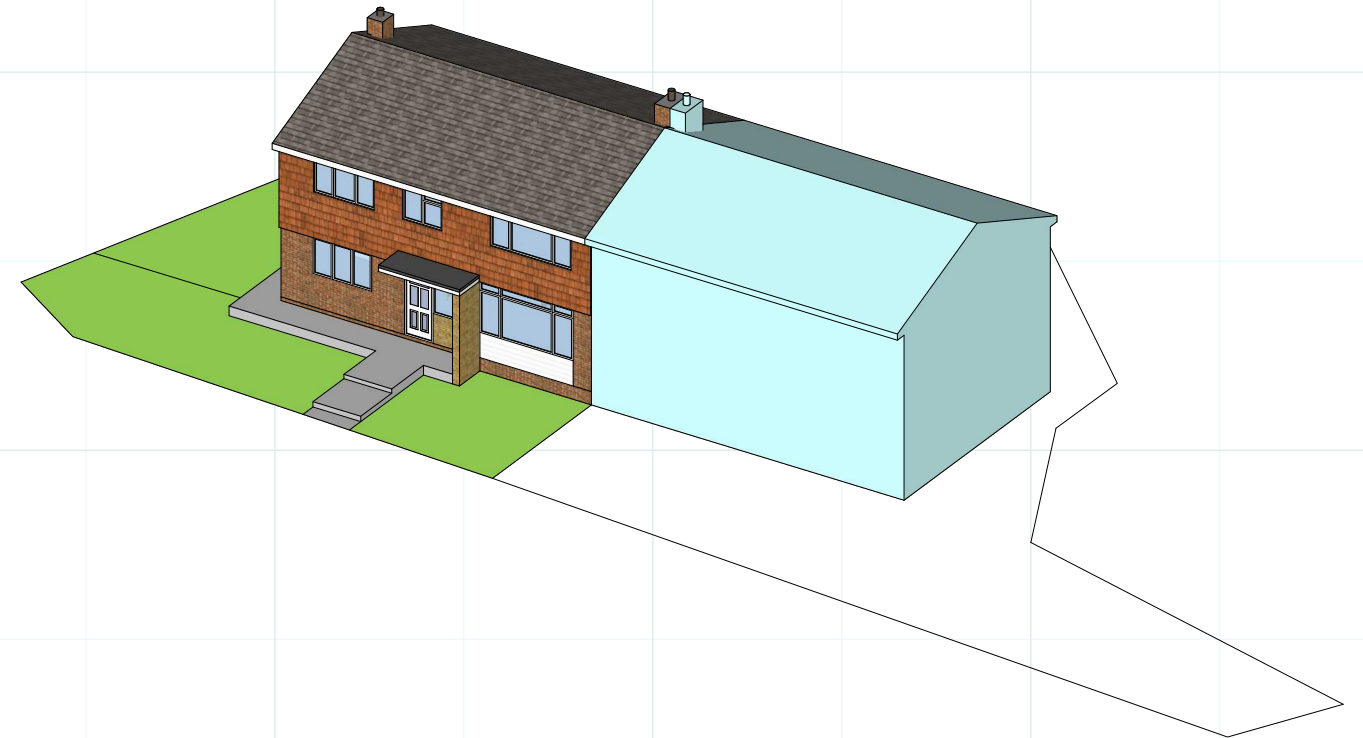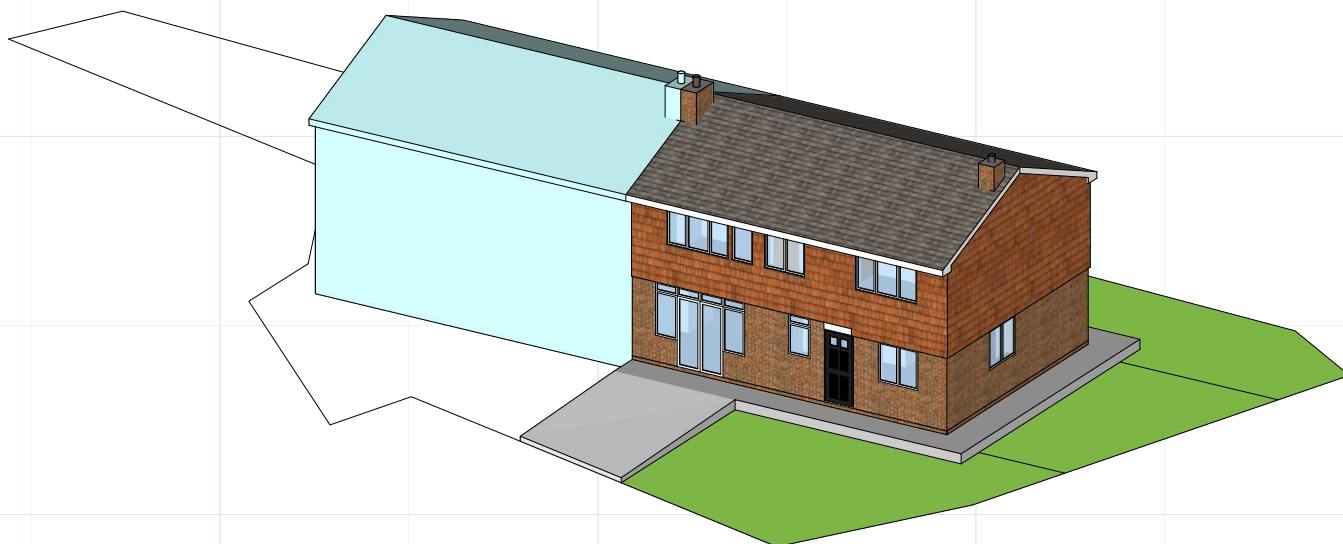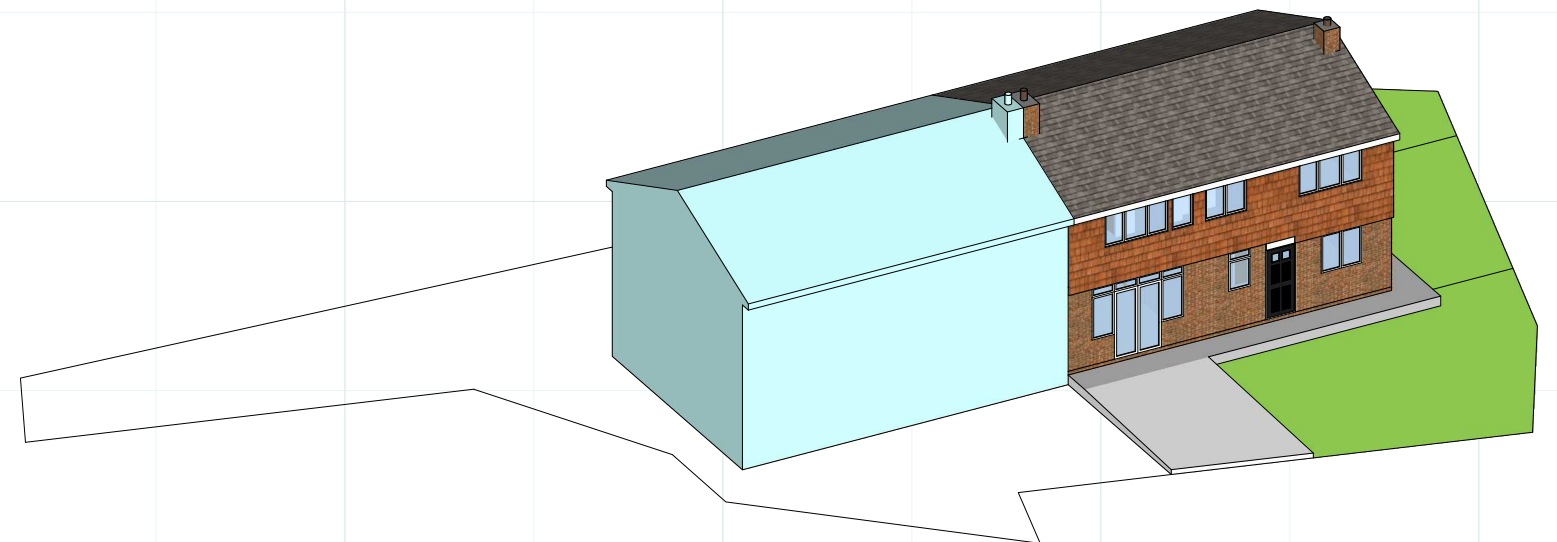


EXISTING PERSPECTIVES

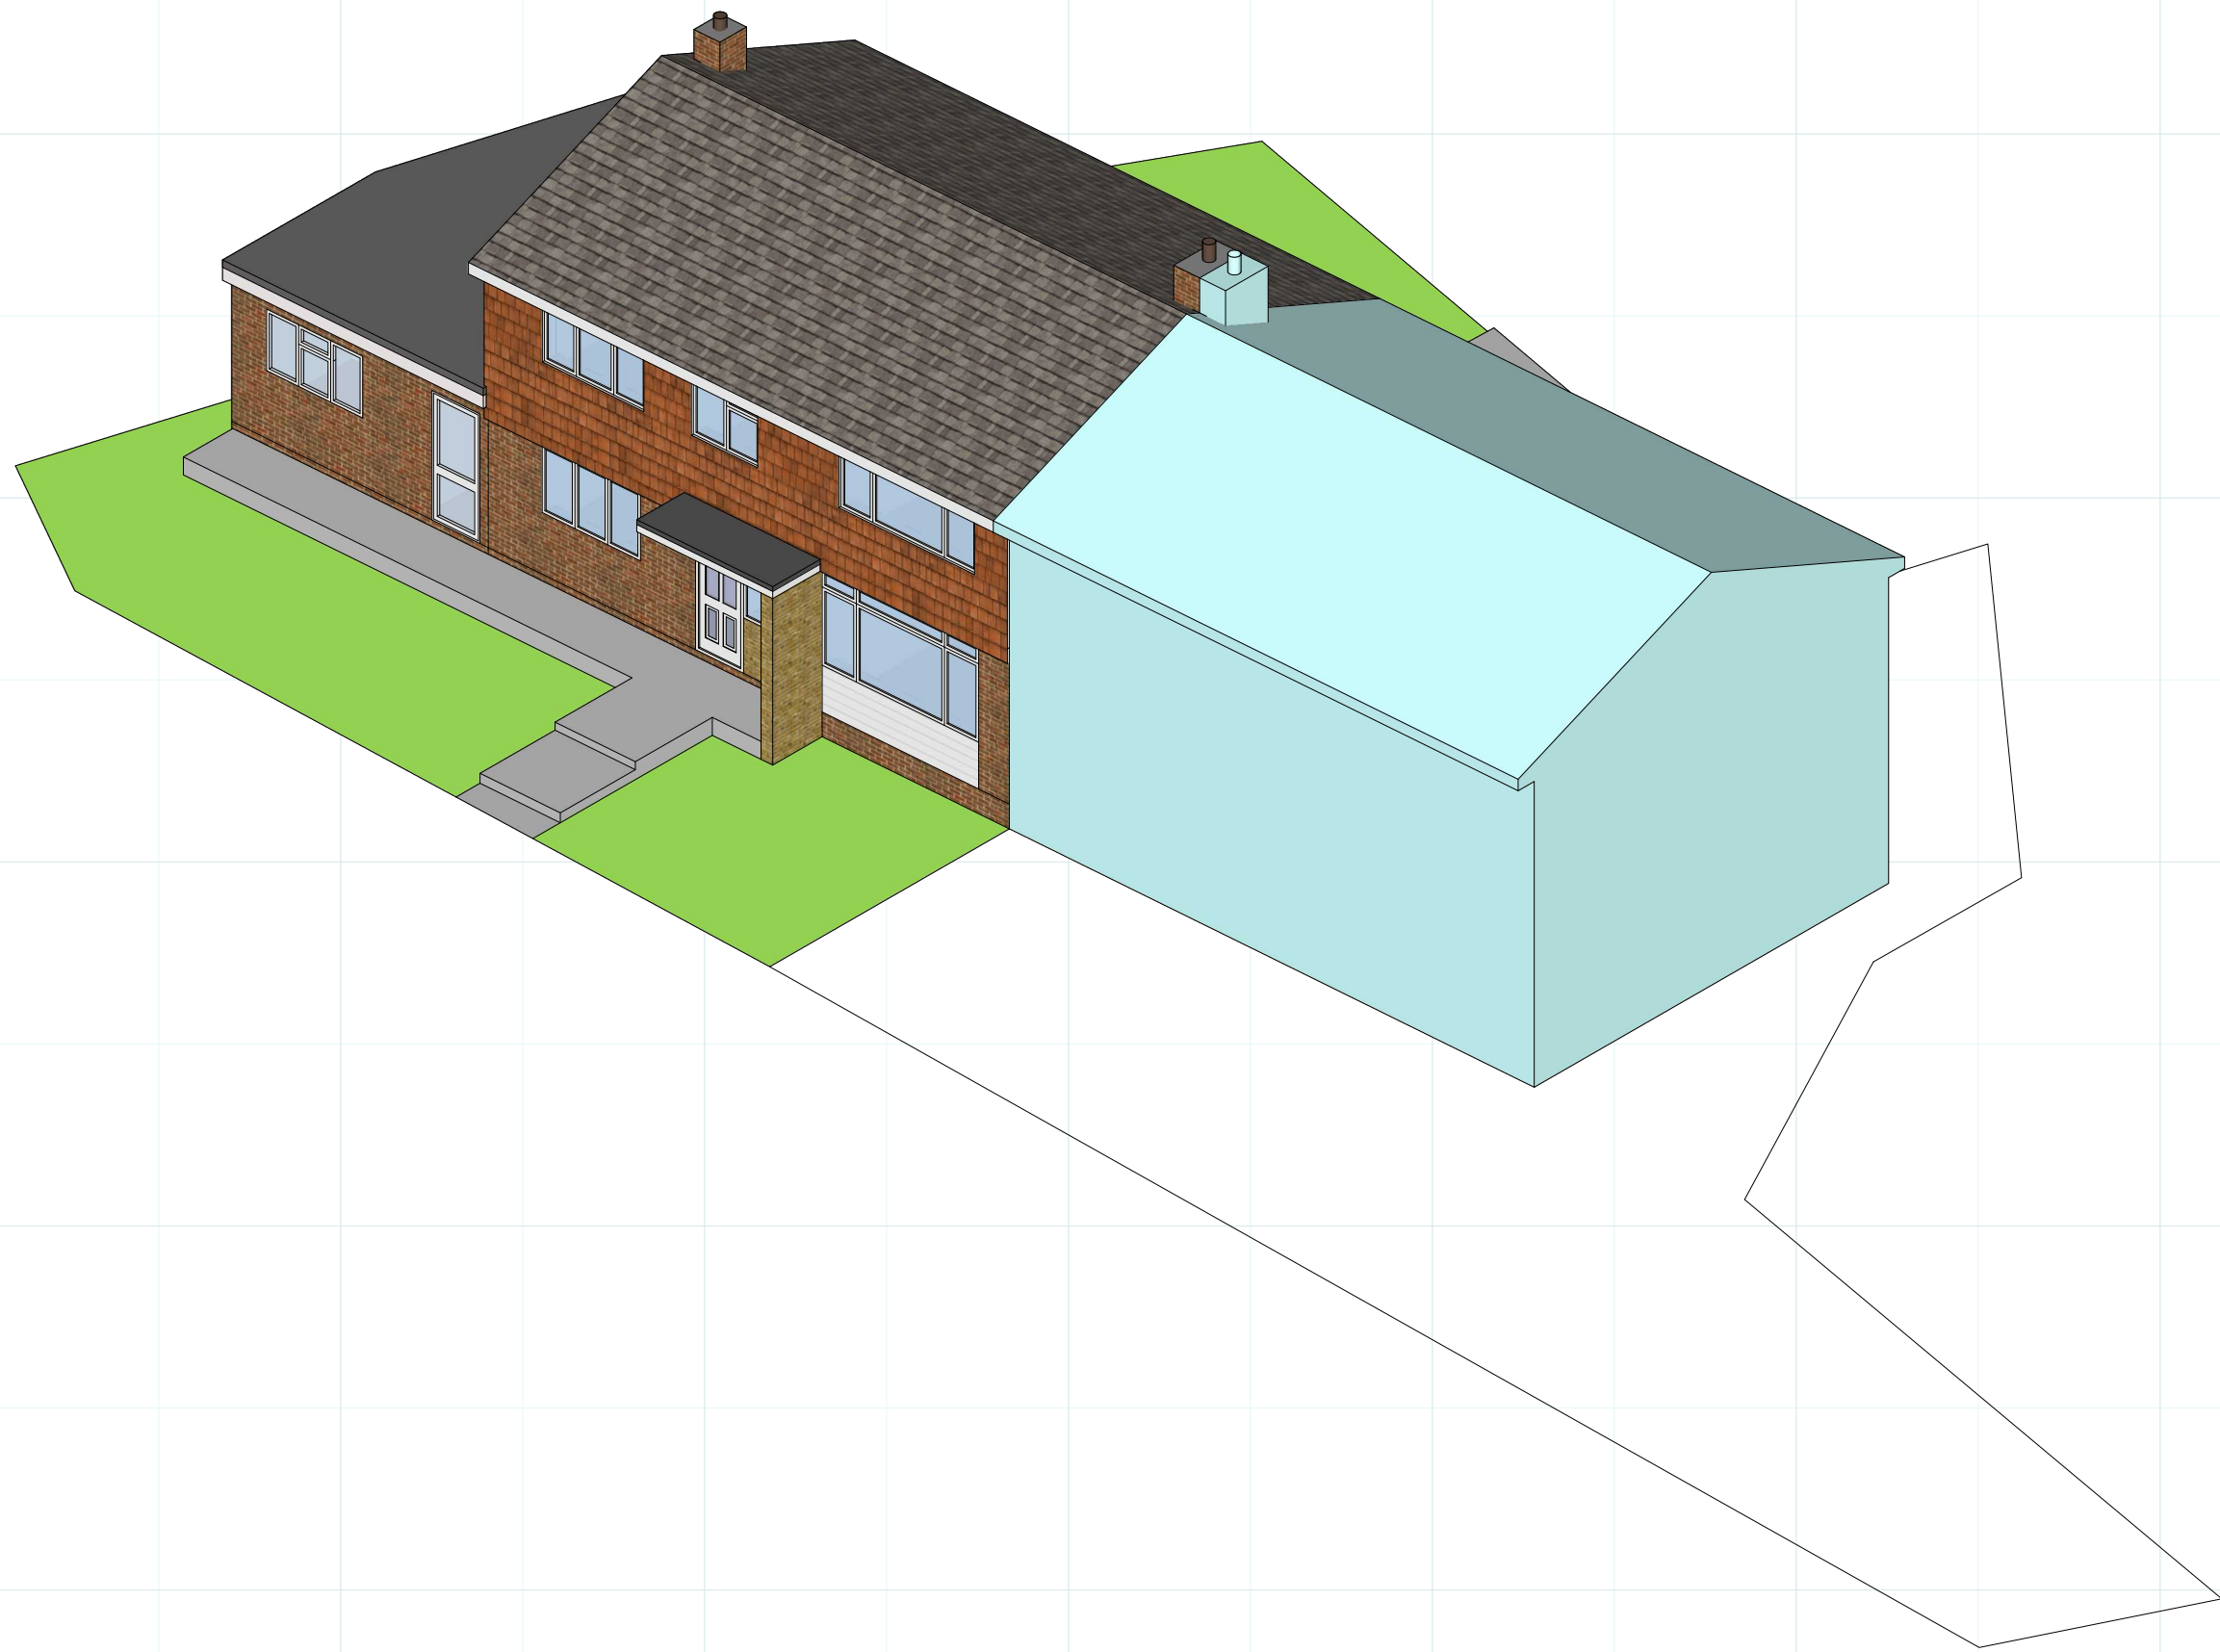


PROPOSED FRONT PERSPECTIVE 1

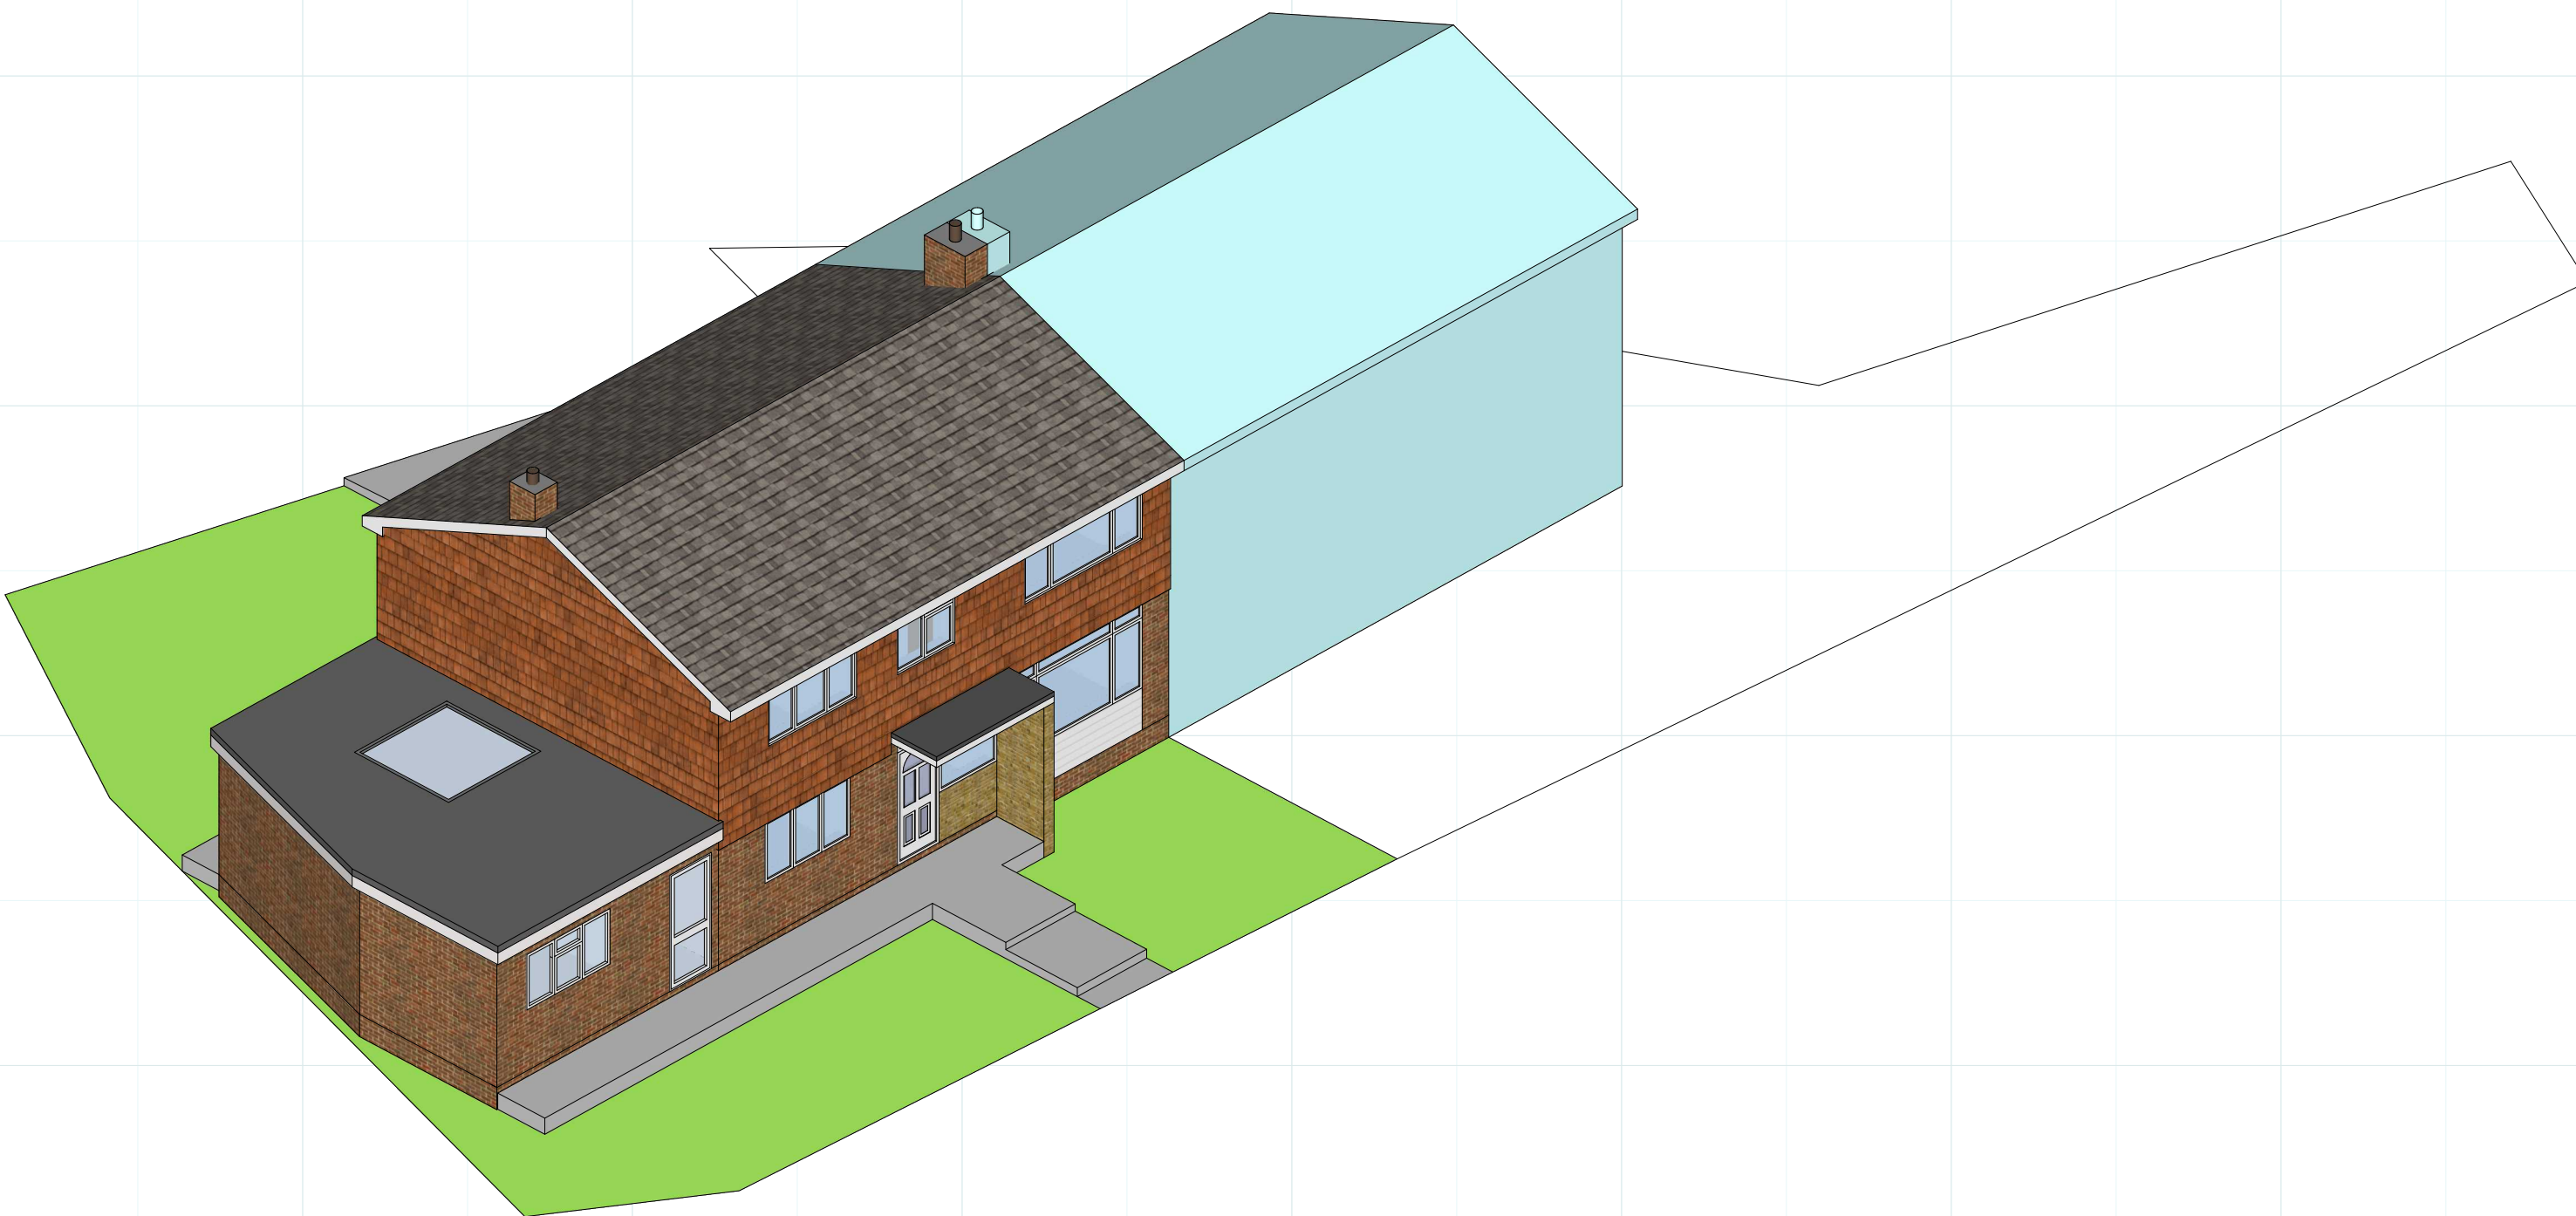

PROPOSED FRONT PERSPECTIVE 2

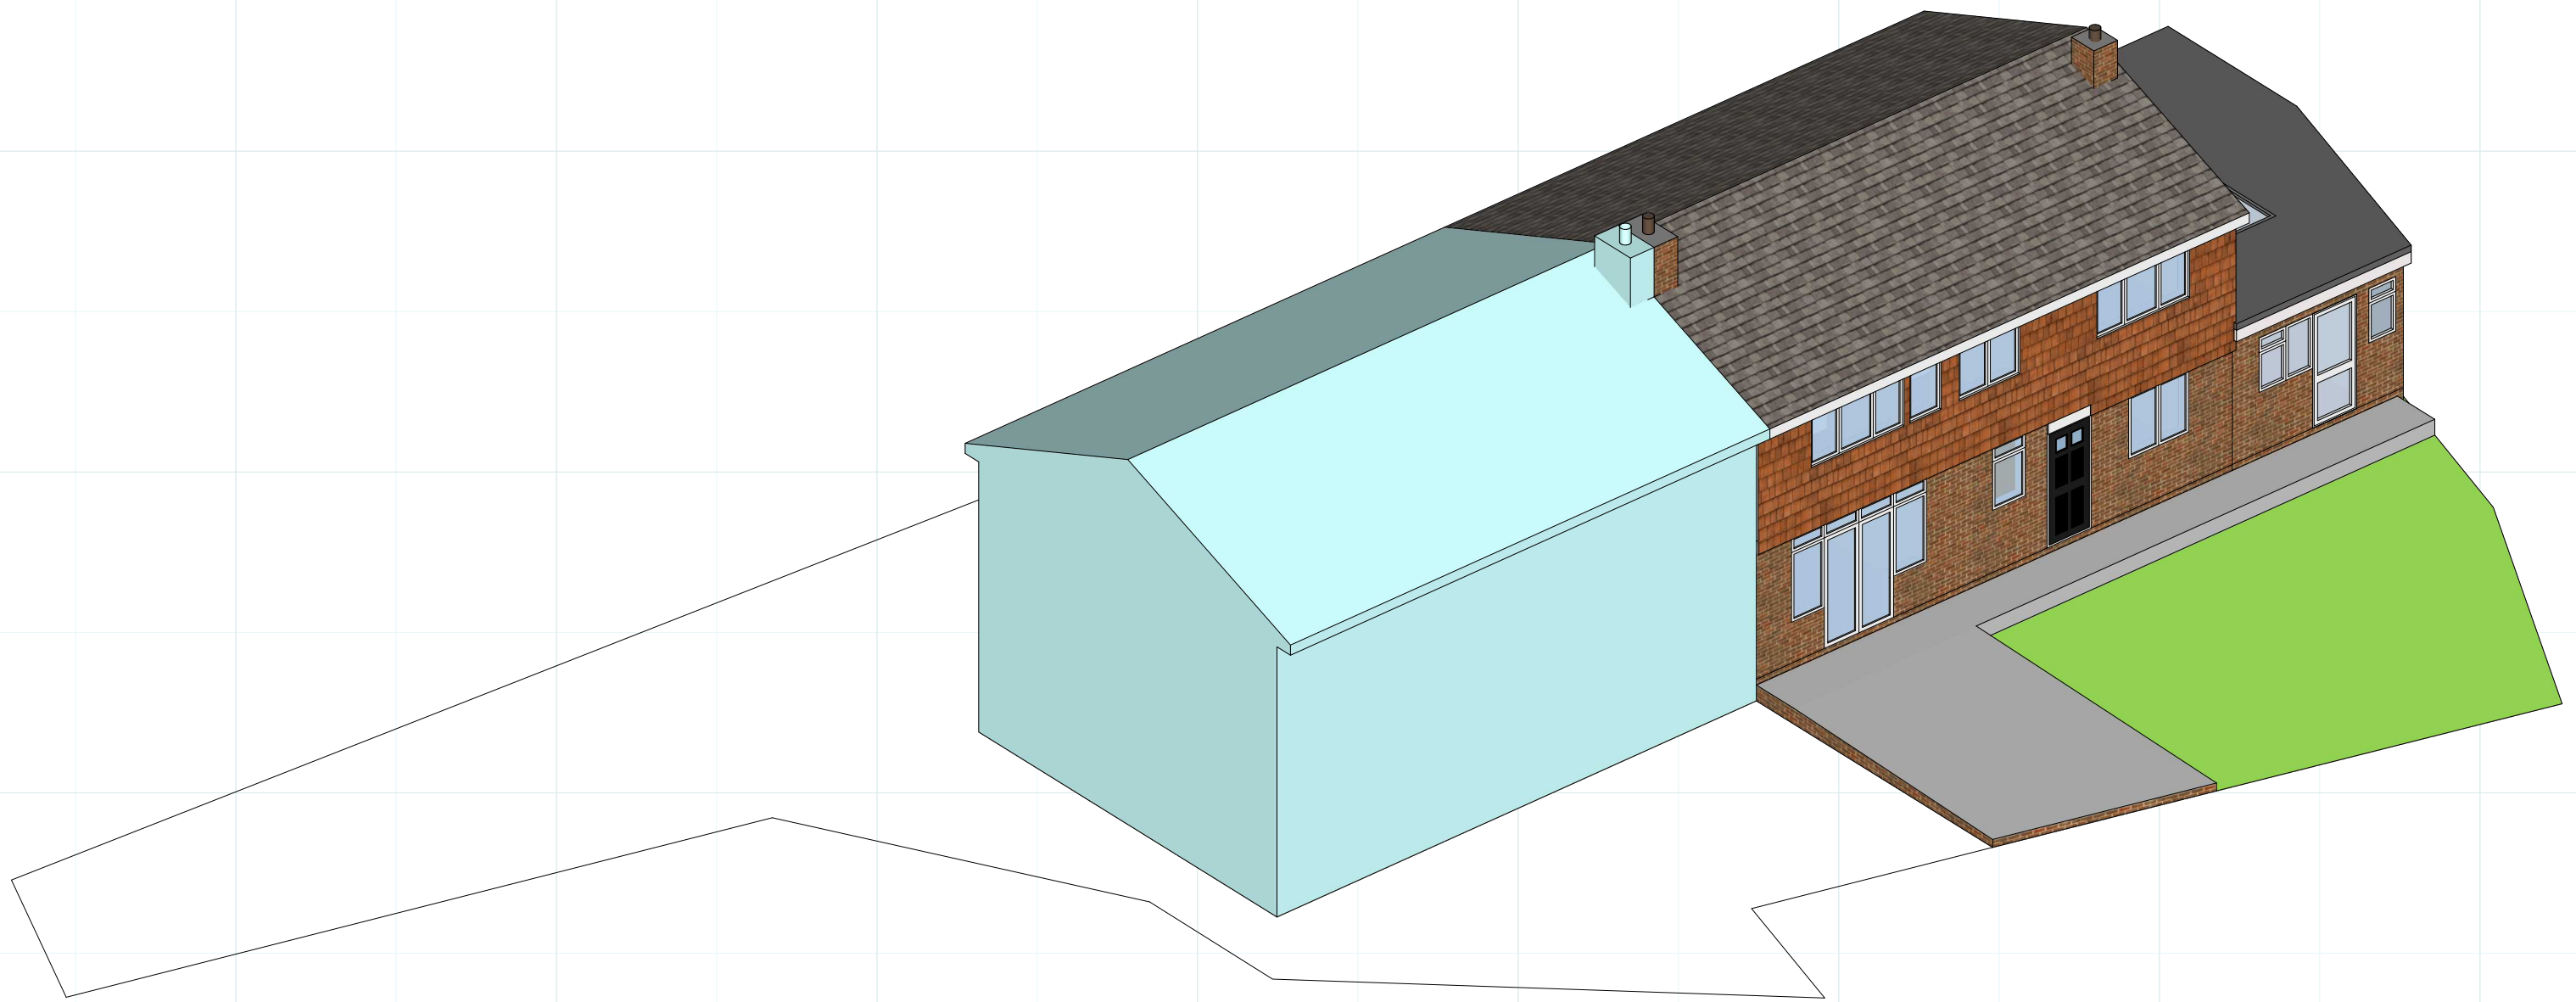

PROPOSED REAR PERSPECTIVE 1

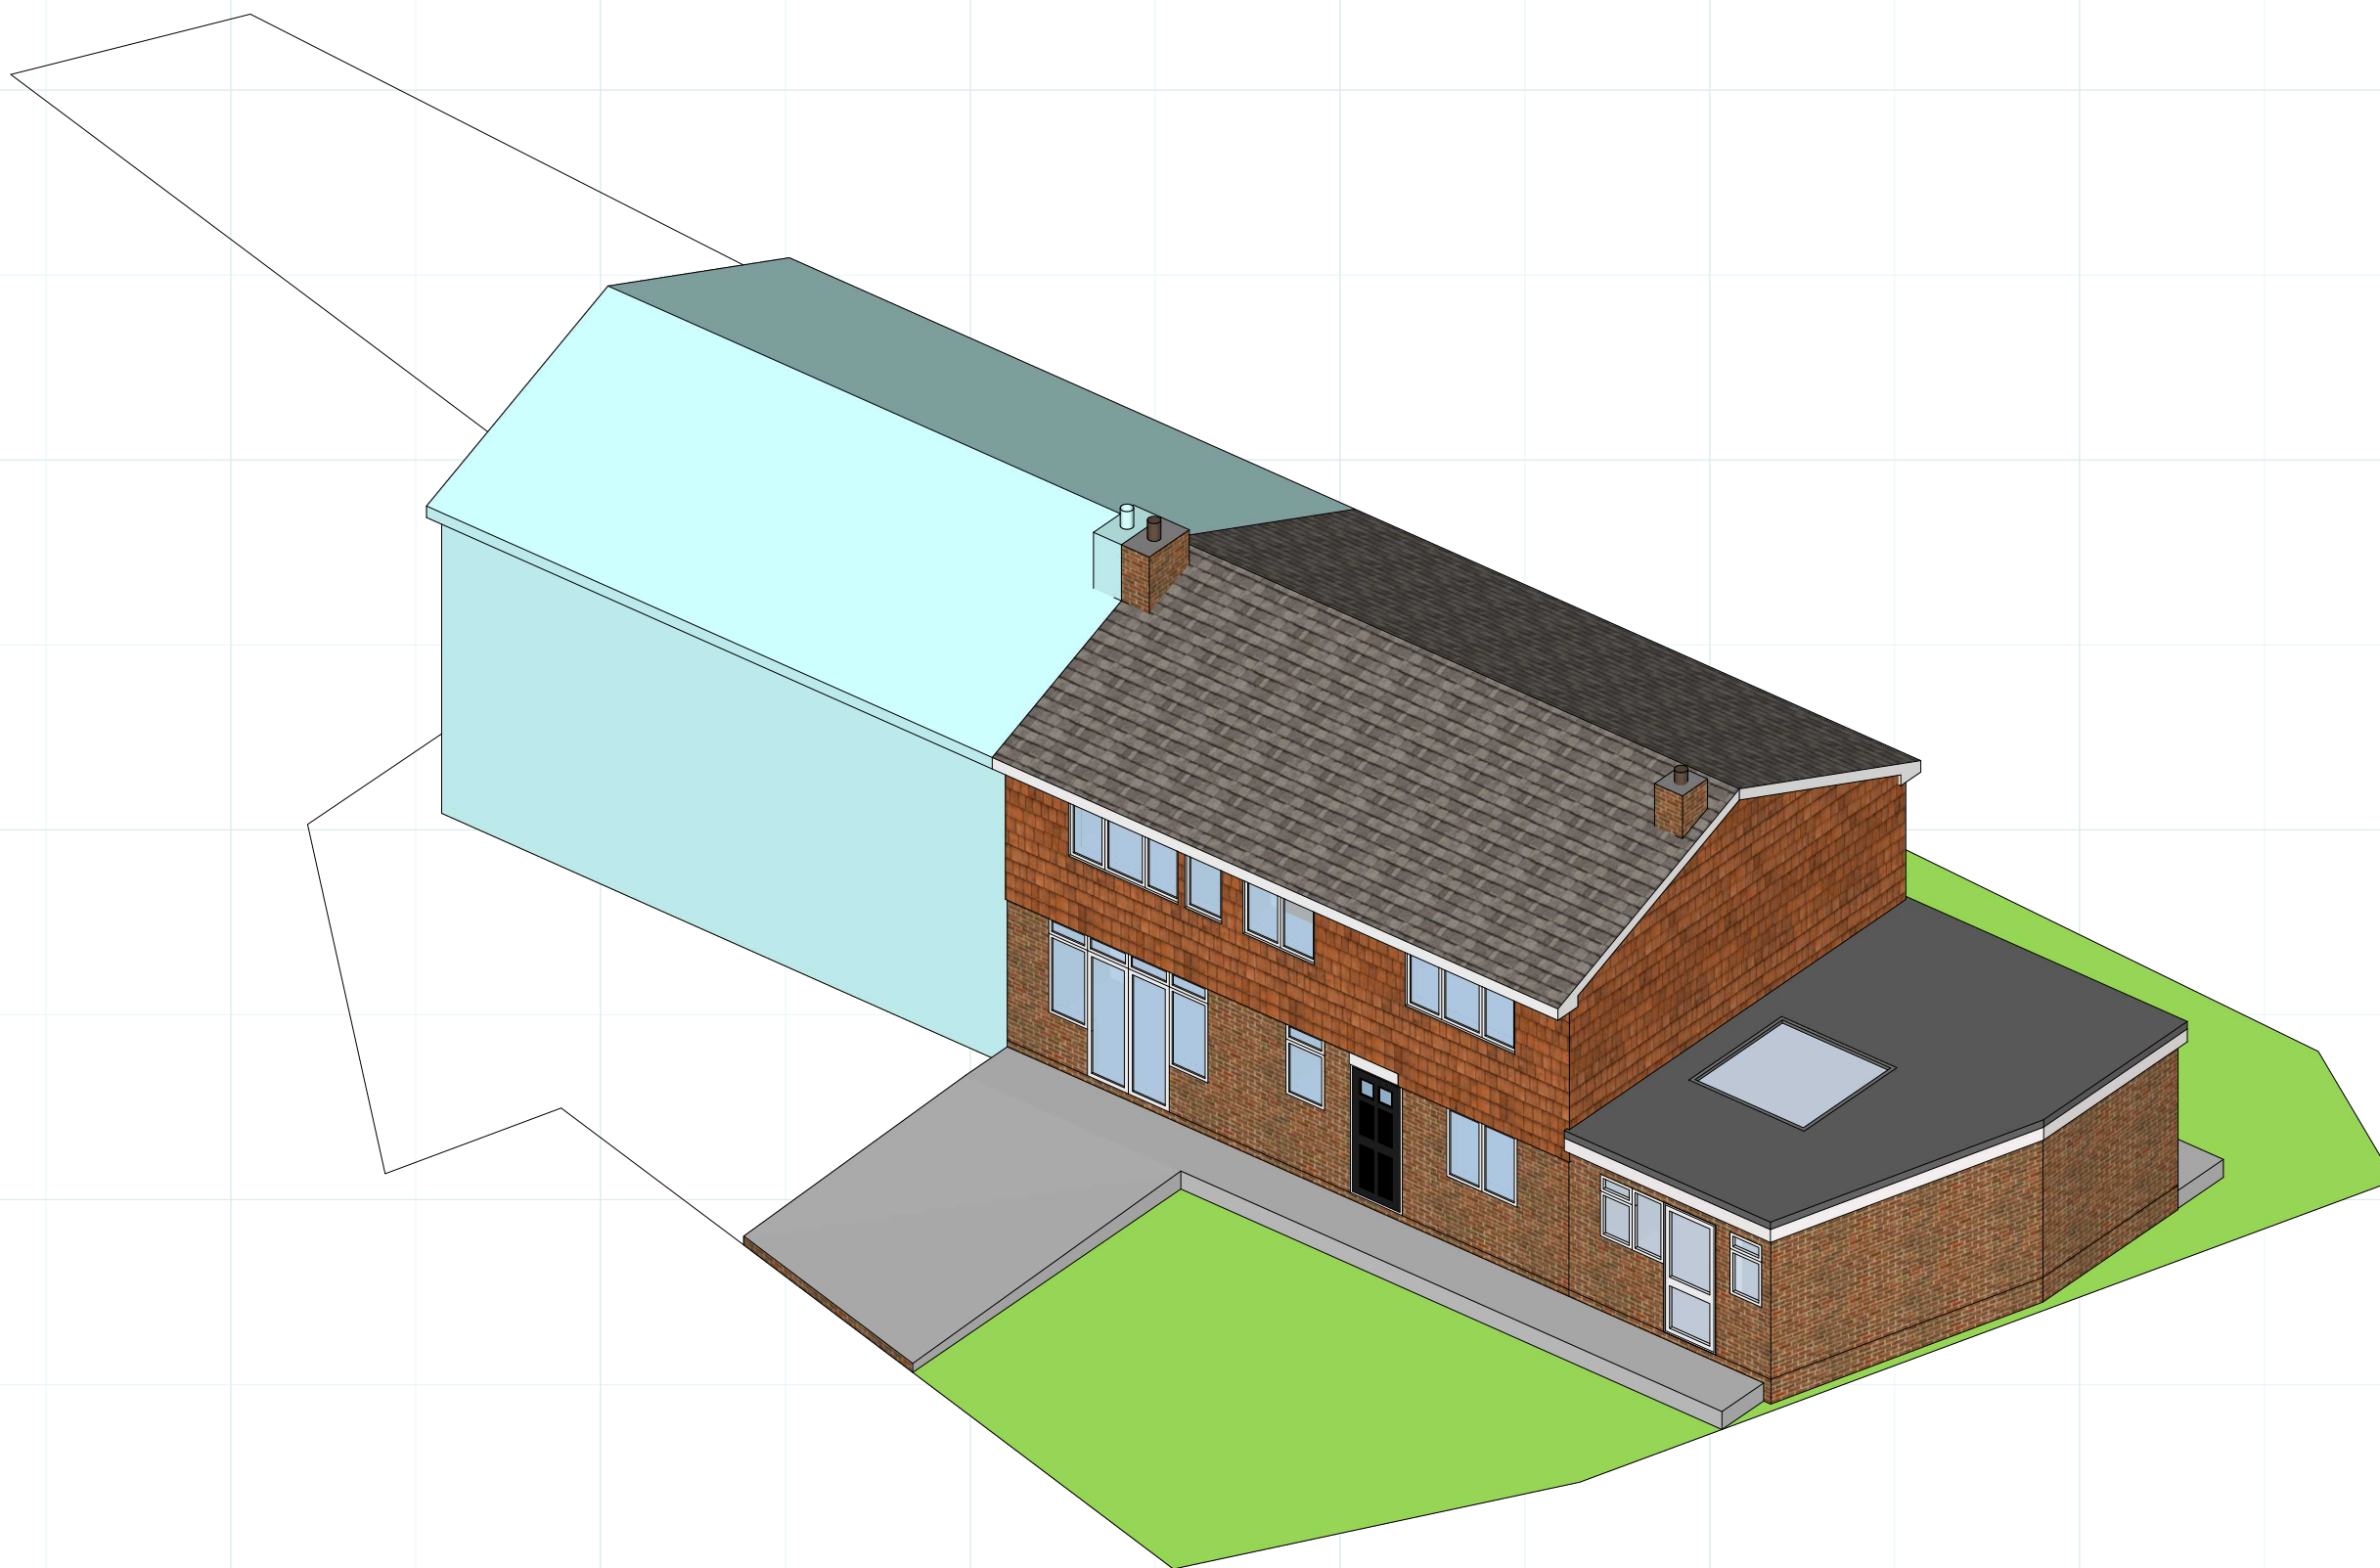

PROPOSED REAR PERSPECTIVE 2