



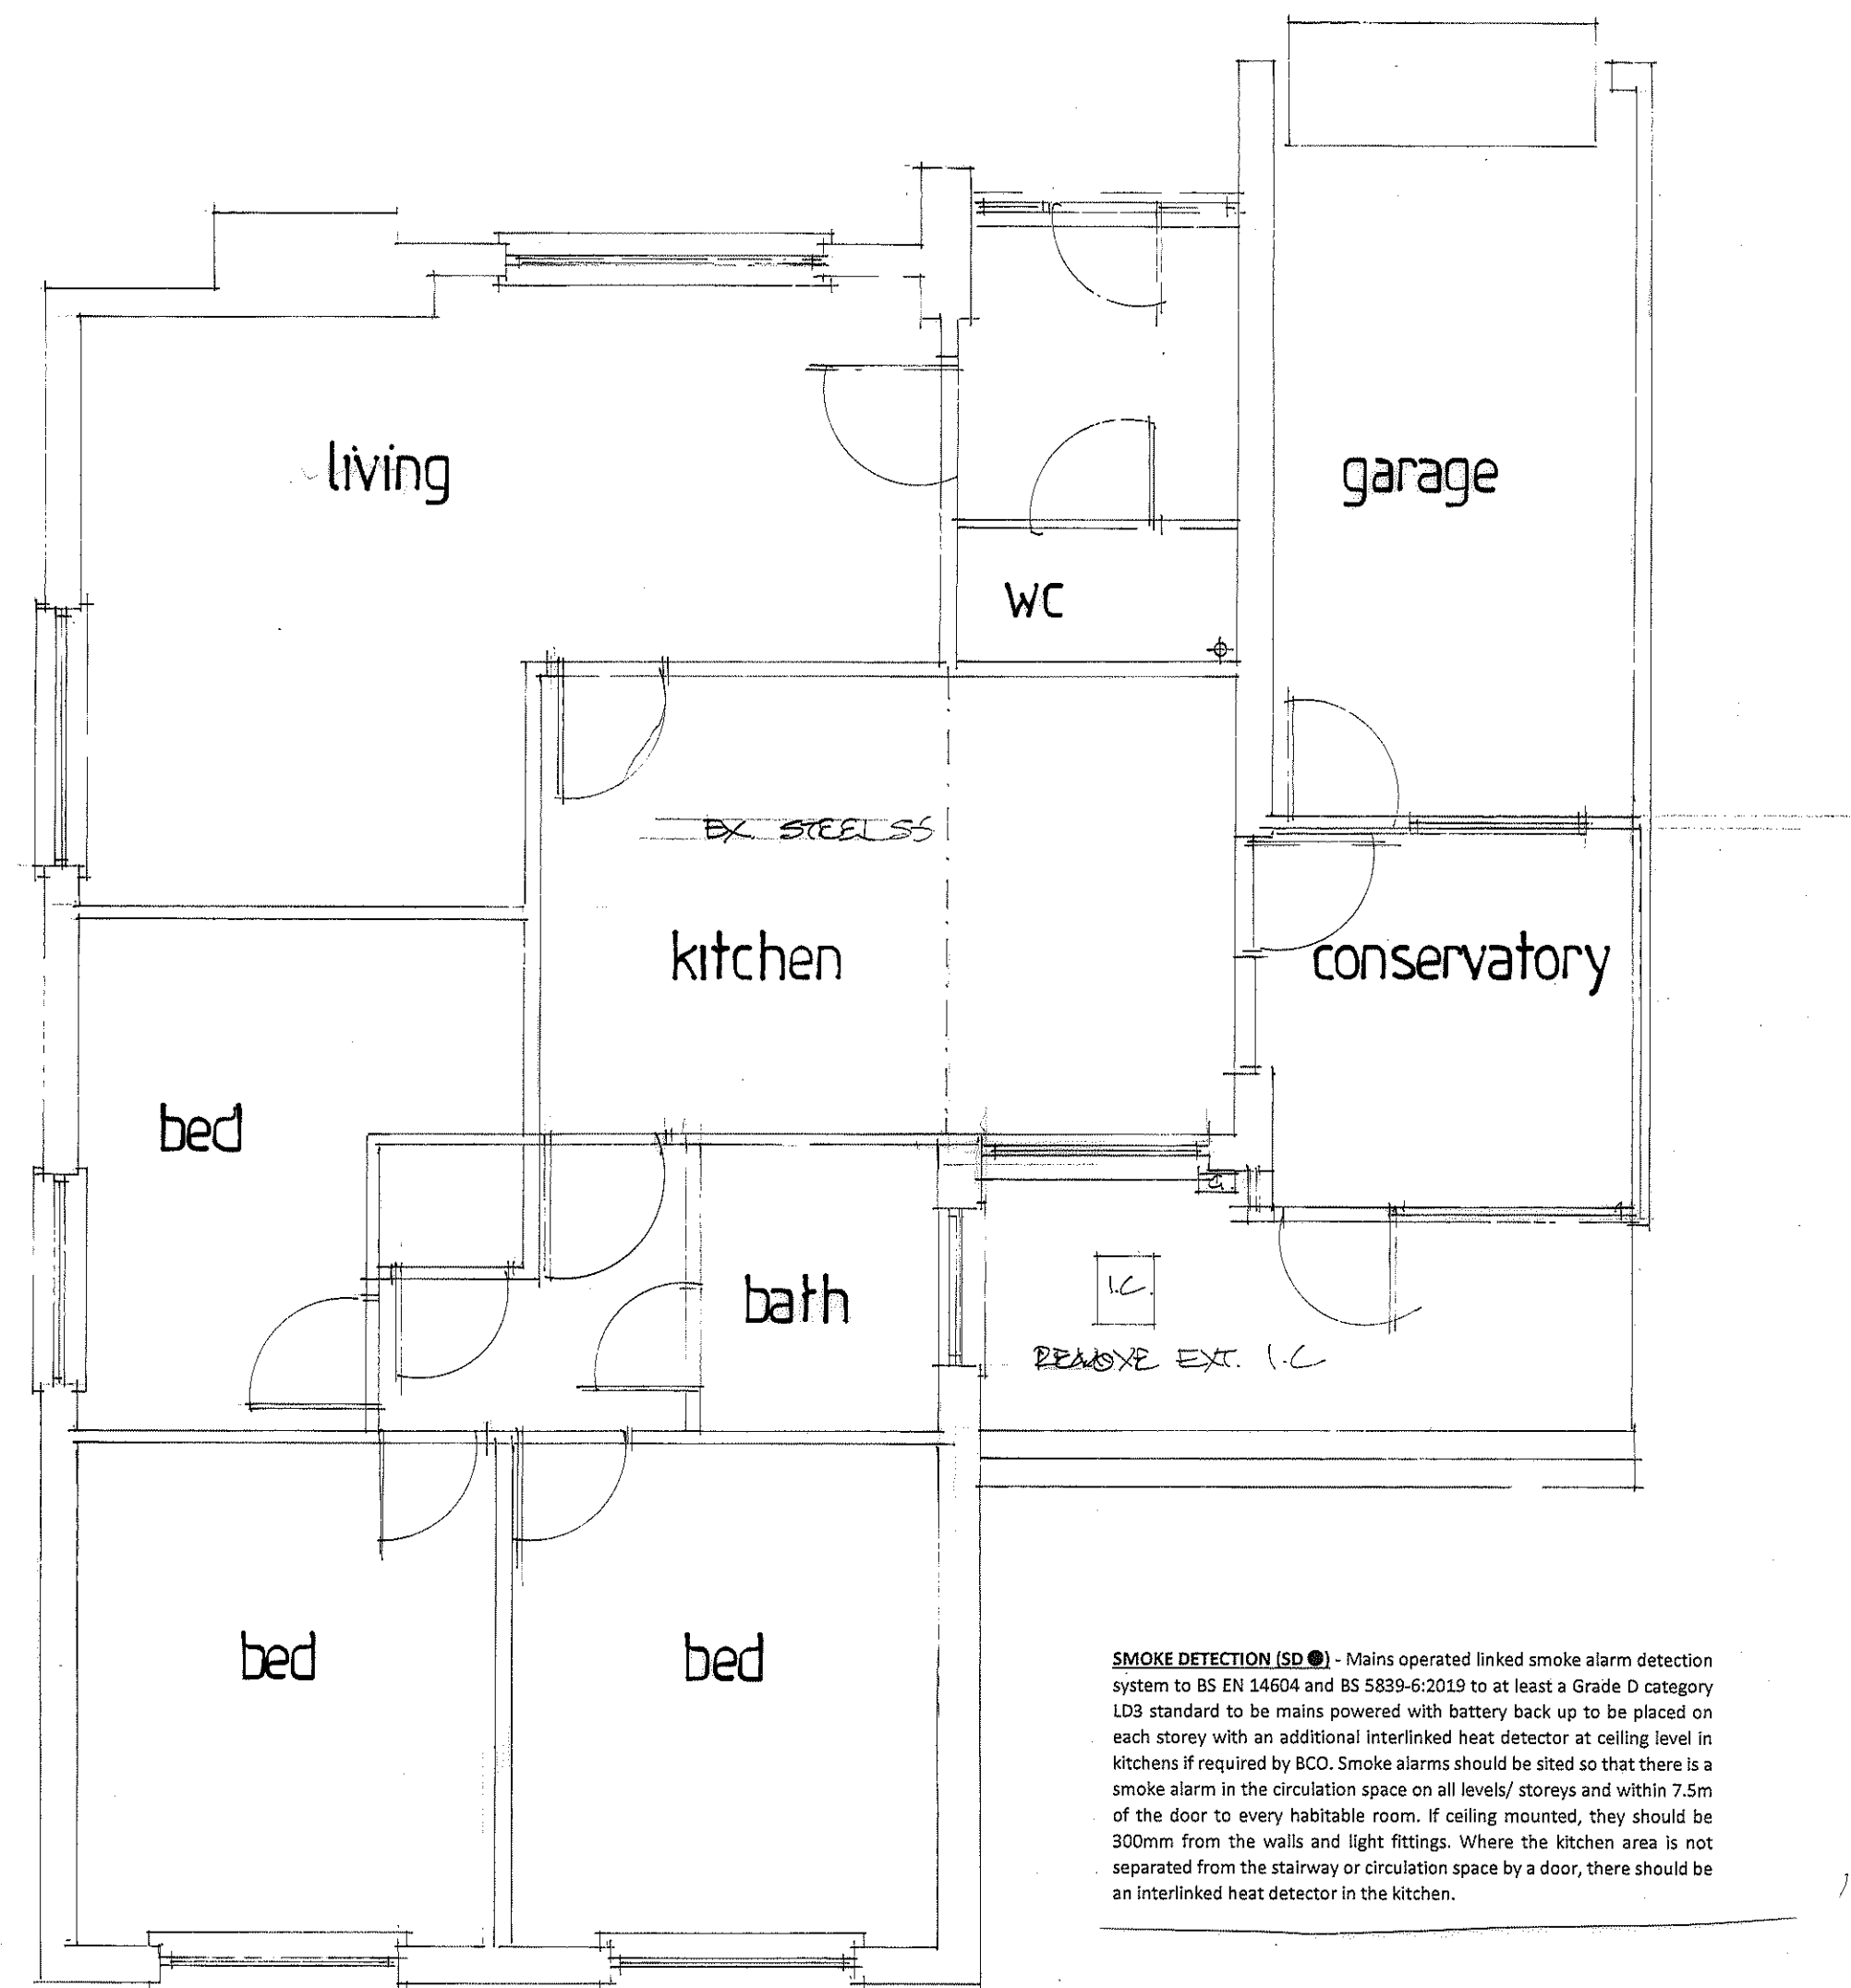


existing floor plan

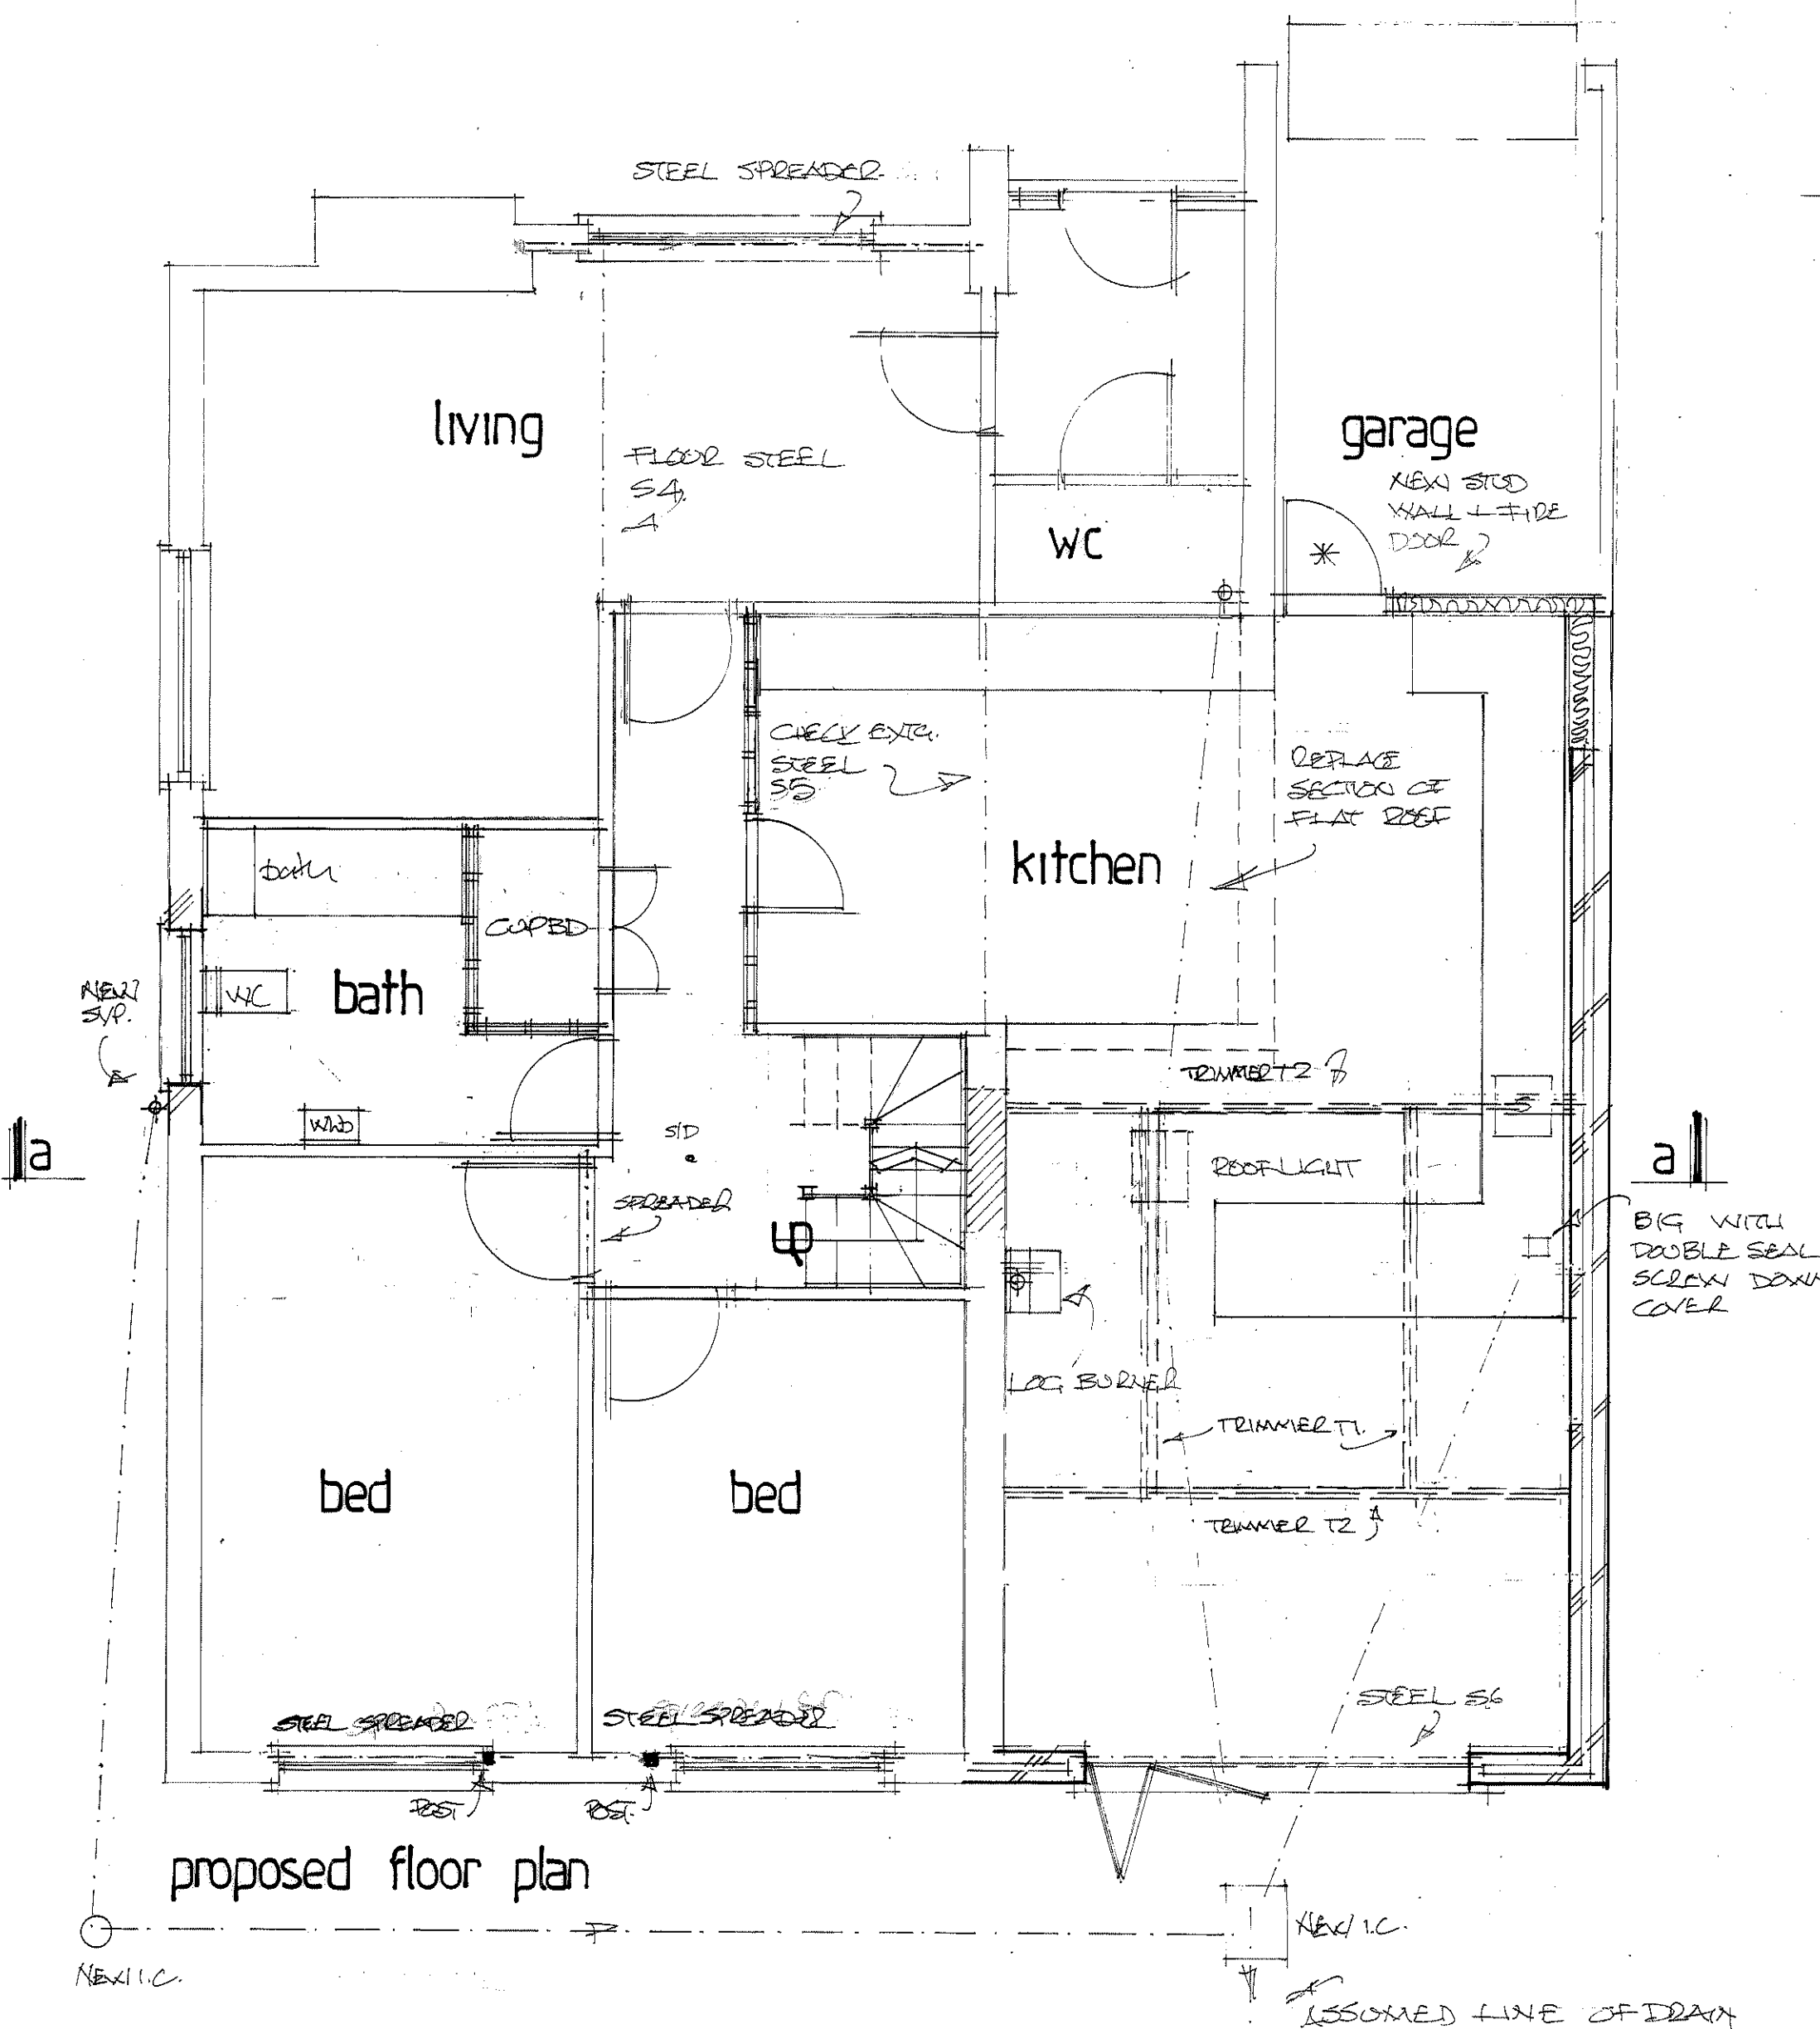


proposed floor plan


0 1 2 3 4 5 scale 1:50 m.
0 2 4 6 8 10 scale 1:100 m.

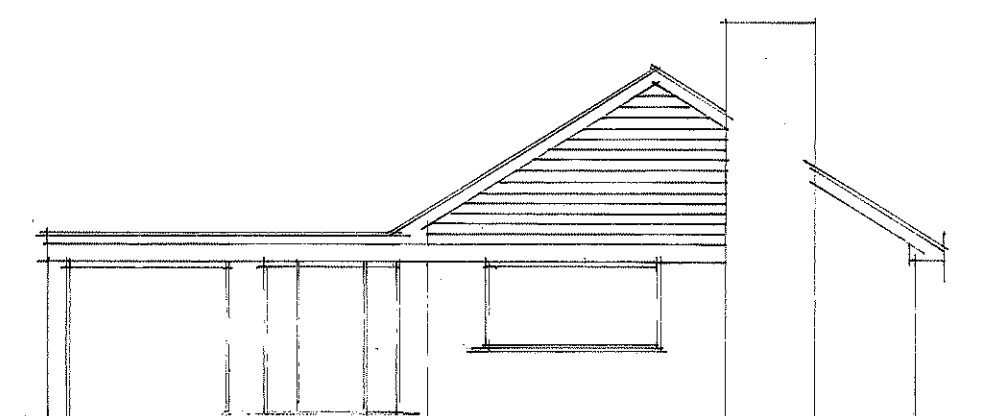


existing front

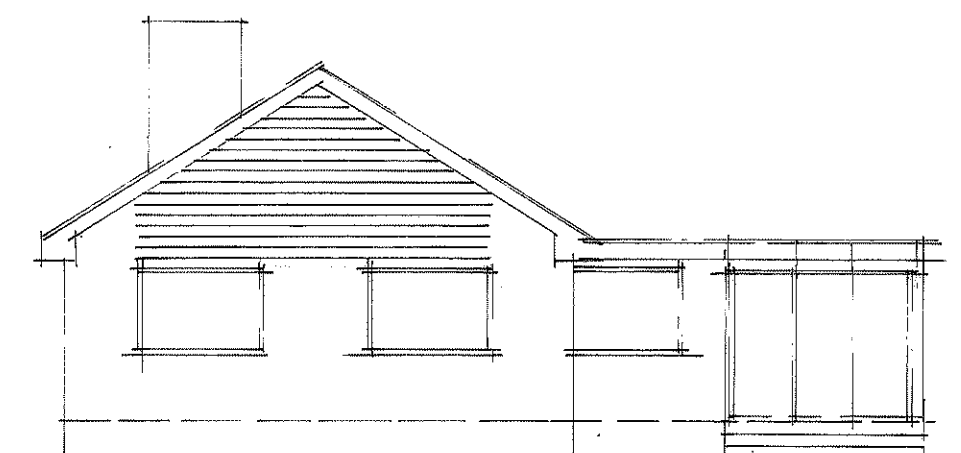


existing rear

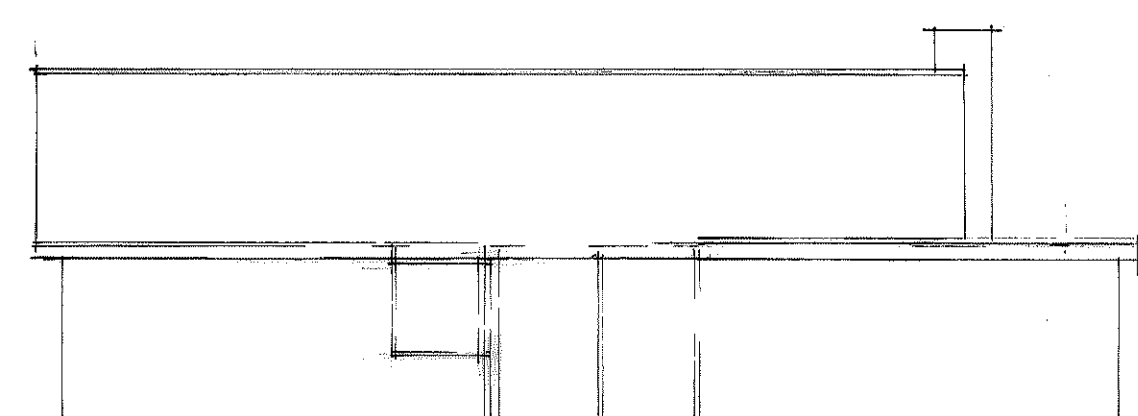


existing side

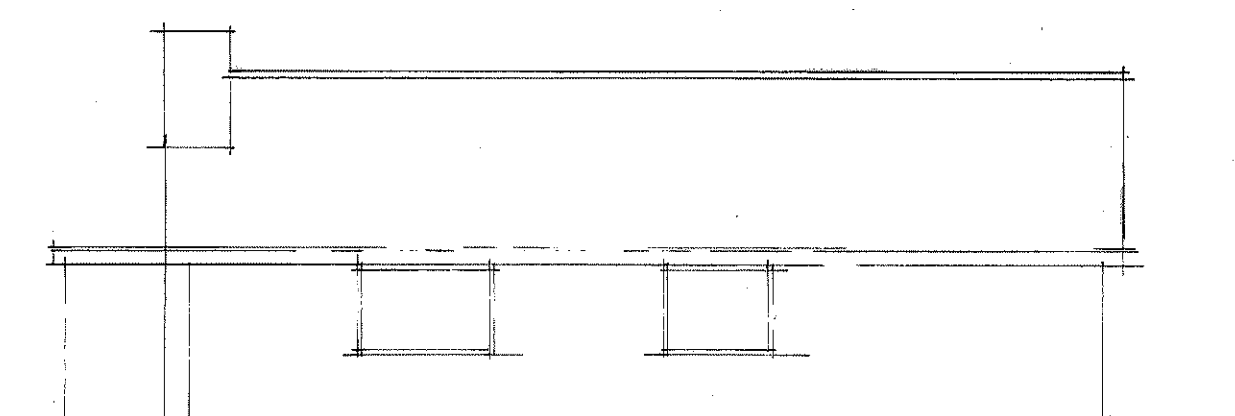


existing side

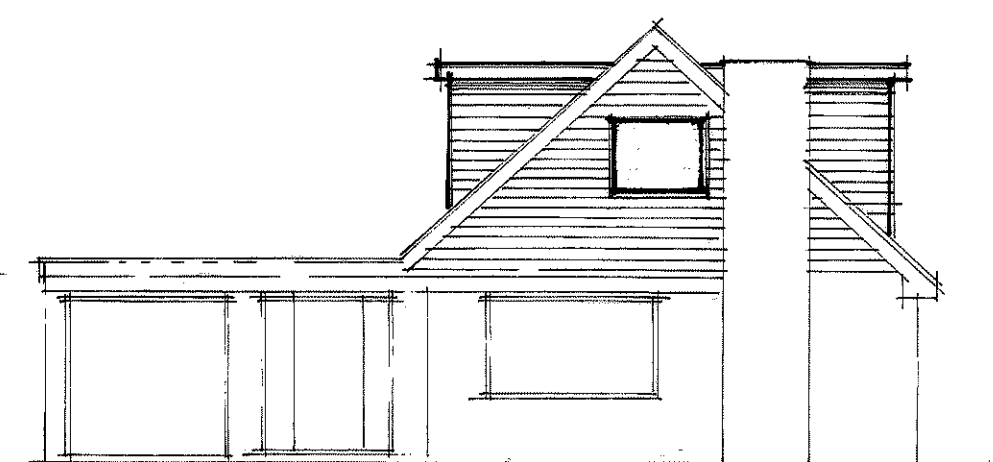


proposed front

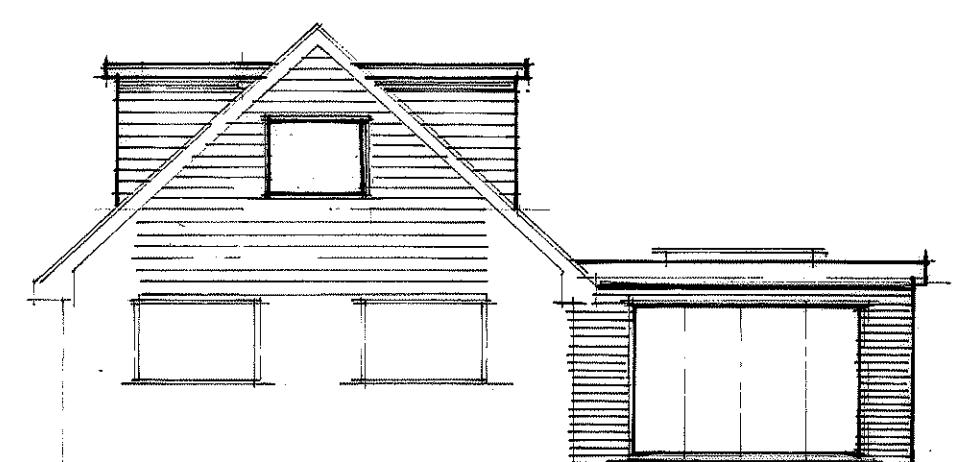

proposed rear

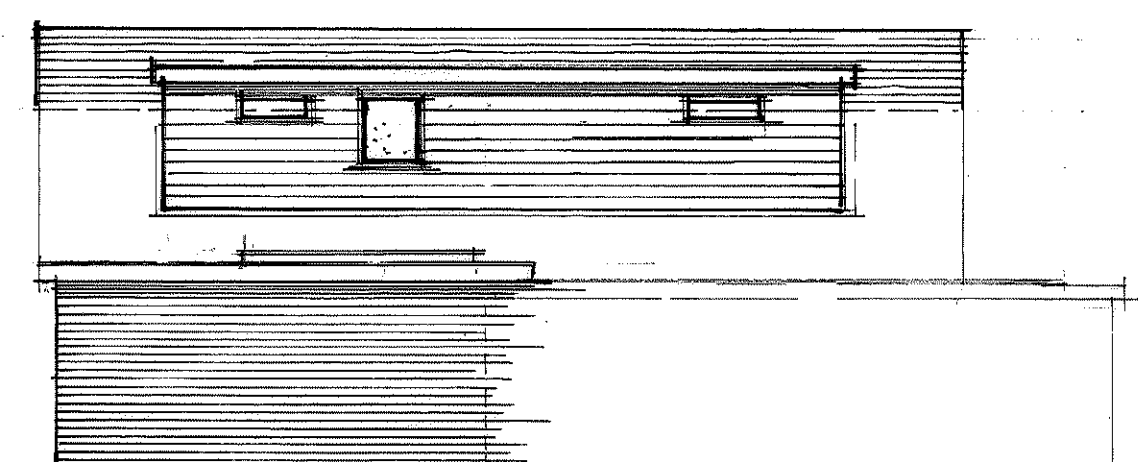

proposed side

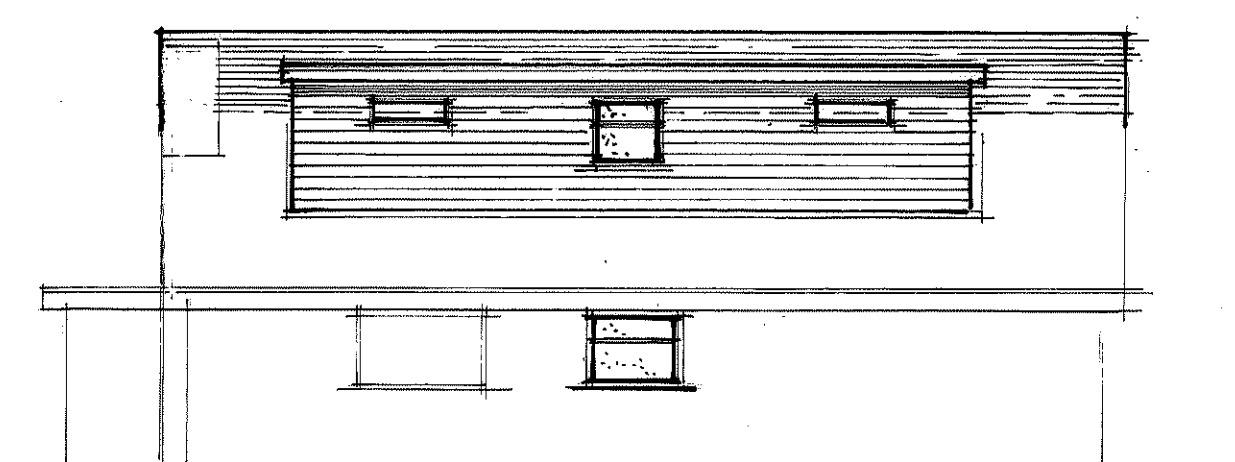

proposed side

2 May 25	Client amendments
2 May 23	Client amendments
2 May 23	Client amendments
2 May 23	Building regs added
Date	Revision

© copyright

THORNS YOUNG
ARCHITECTURAL

THORNS-YOUNG LTD
CHARTERED BUILDING CONSULTANTS
Website: www.thornsyong.co.uk

Portsmouth
232 London Road
North End
PO2 9JQ
Tel: (02392) 672 883

Client
MR. J. BROWN.

Job Title
25 GREENFIELD CRESCENT,
WATERLOOVILLE
PO8 9EH.

Drawing Title
DEAR EXTENSION.
RAISE HEIGHT OF
ROOF TO 3.0MTRS

Scale 1:50 + 1:100

Date NOV. 22 Drawn by CMC

Drg. No. 6222:22:1 Rev. DCM