


NOTES:


Dimensions must not be scaled off this drawing.
Work to figured dimensions in all cases.

The Contractor shall be responsible for checking all dimensions. Any discrepancy to be checked with architect before work proceeds.

This drawing is the copyright of Shore Prior

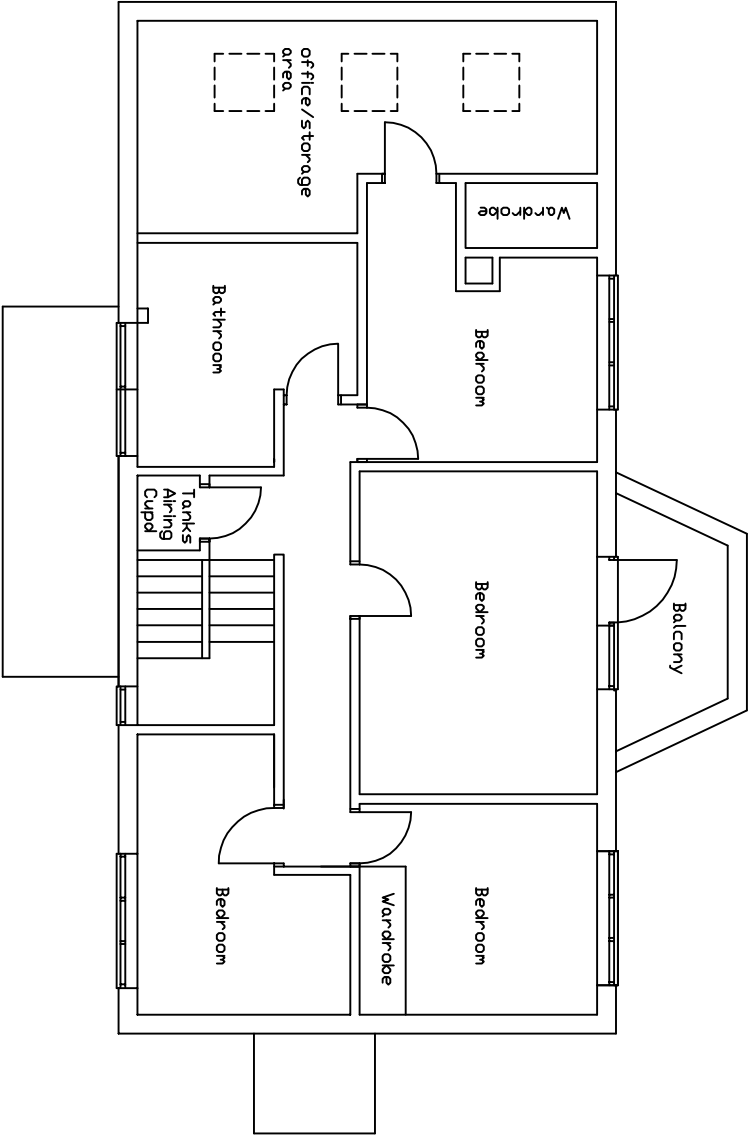

First Floor
As Existing

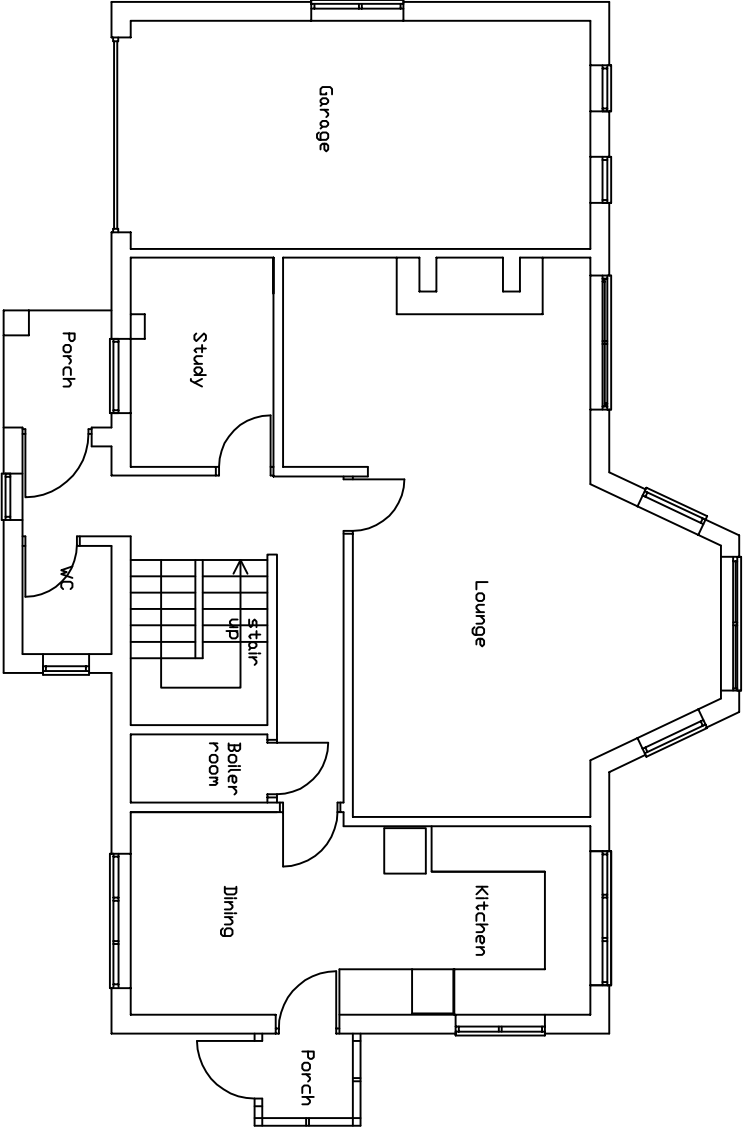

Ground Floor
As Existing

REV	REMARKS	DATE	BY

Shore Prior
Chartered Architects and Town
Planners
Tel. nos. 01482 631395 and
077447114071

Project:

Alterations
25 Tower Street, Emsworth
for Mr and Mrs R Kennett

Drawing:

Ground and 1st Floor Plans
(existing)

Scale: 1:100 @ A3

Drawn By:

Date: 2024

Project N°:

Drawing N°:

Revision:

271

() 01