



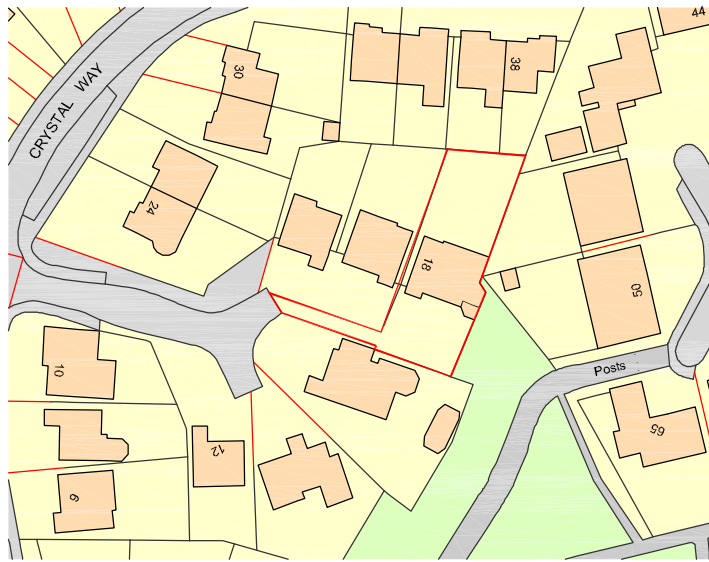


Ordnance Survey, (c) Crown Copyright 2021. All rights reserved. Licence number 100022432


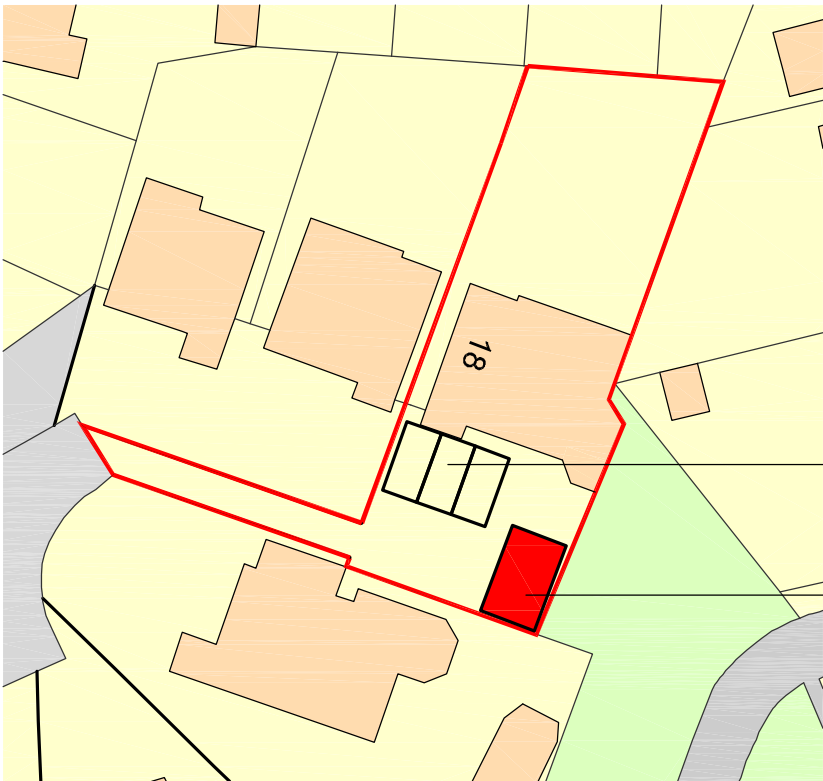


Existing parking


Proposed Detached Hobbies Room

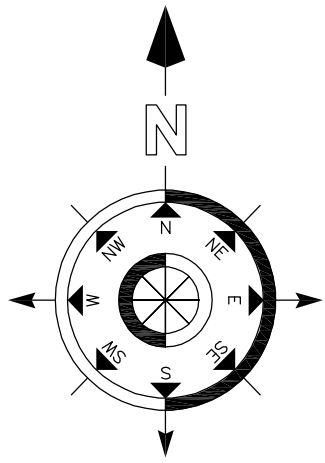


Proposed Elevations

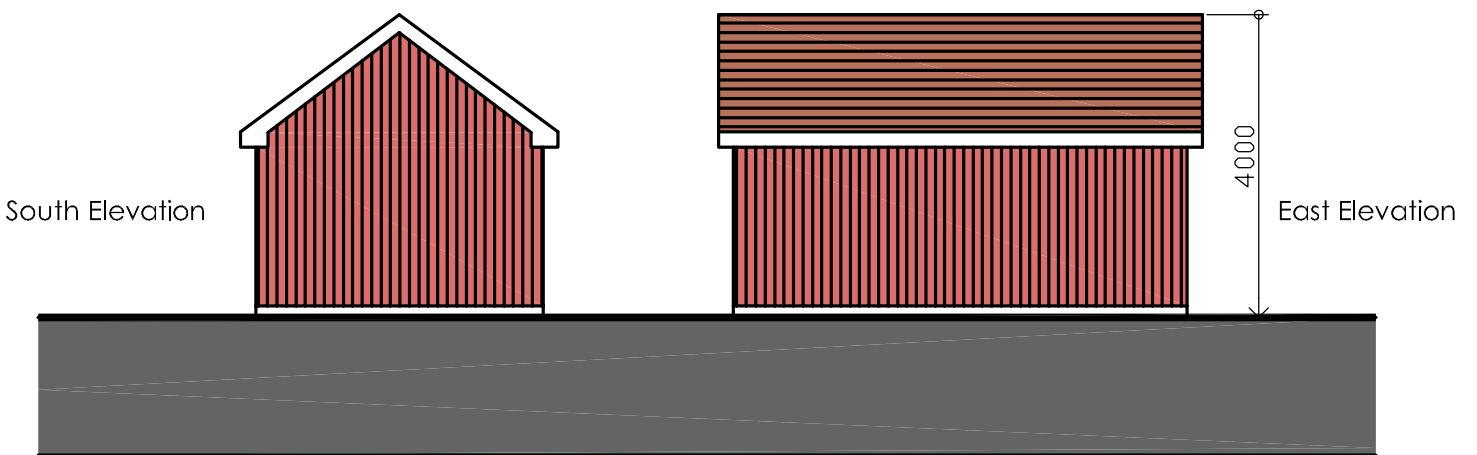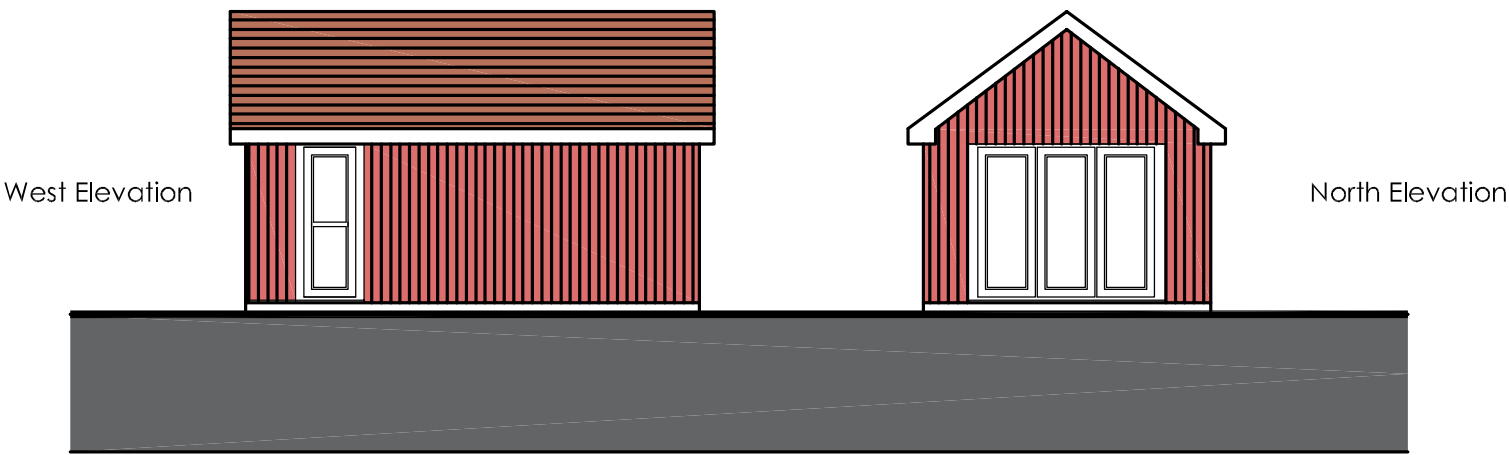

Proposed South Elevation

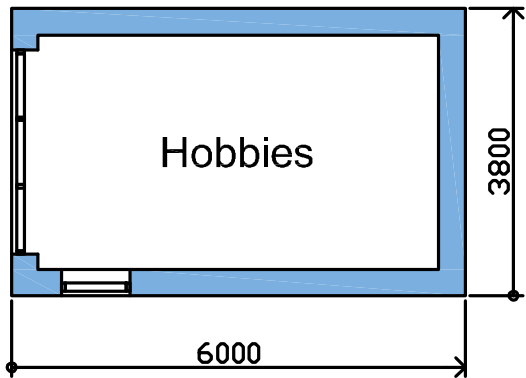

Proposed Floor Plan

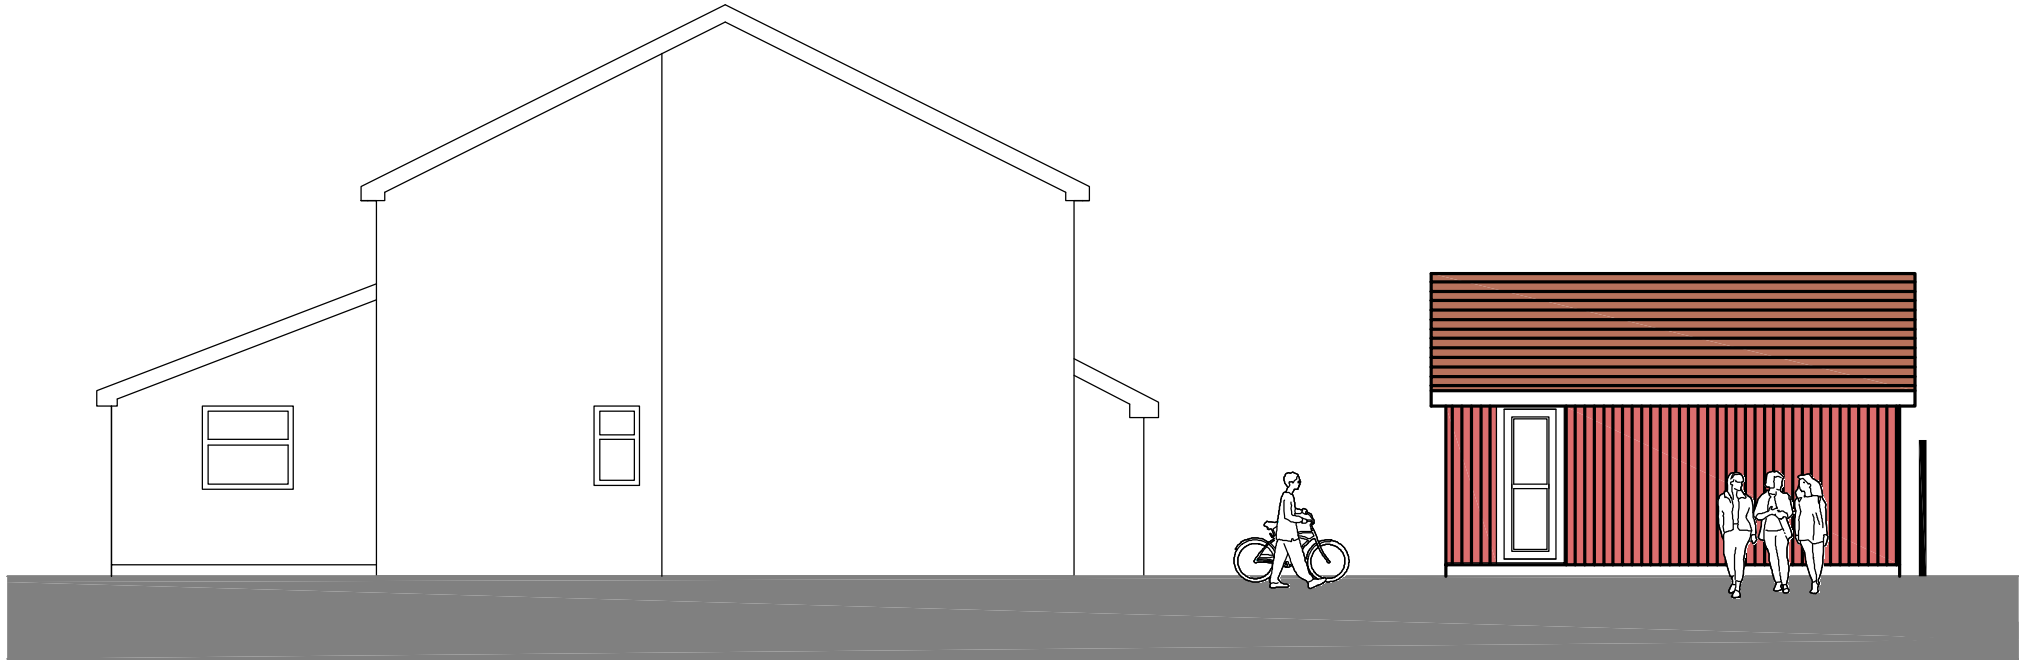

Proposed West Elevation

© COPYRIGHT RESERVED 2025 

All dimensions to be checked on site prior to commencement of any construction works. Figured dimensions are to be used in preference to scaled dimensions.

01	Red line adjusted.	July 25	CRF	
Revision	Description	Date	DRAWN	

Project:
Mr R Blackburn
18 Crystal Way
Waterlooville
Hants

Drawing Title:
Proposed Detached Hobbies Room


Chris Flint Associates Ltd
CHARTERED SURVEYORS - PROJECT MANAGERS
DEVELOPMENT CONSULTANTS

Drawn By	Date	SHEET SIZE	Approved By	Date
CF	01/06/25	A2		


Drawing No.	Revision	Scale
CFA FULL 01	01	1-100

PLANNING


BEECHWOOD - 20 QUEENS ROAD - WATERLOOVILLE - PO7 7SB
tel: 023 92 432484 fax: 023 92 358554
Email: chrisflintassociates@gmail.com

 

for 1:1250

 

for 1:500

 

for 1:100