


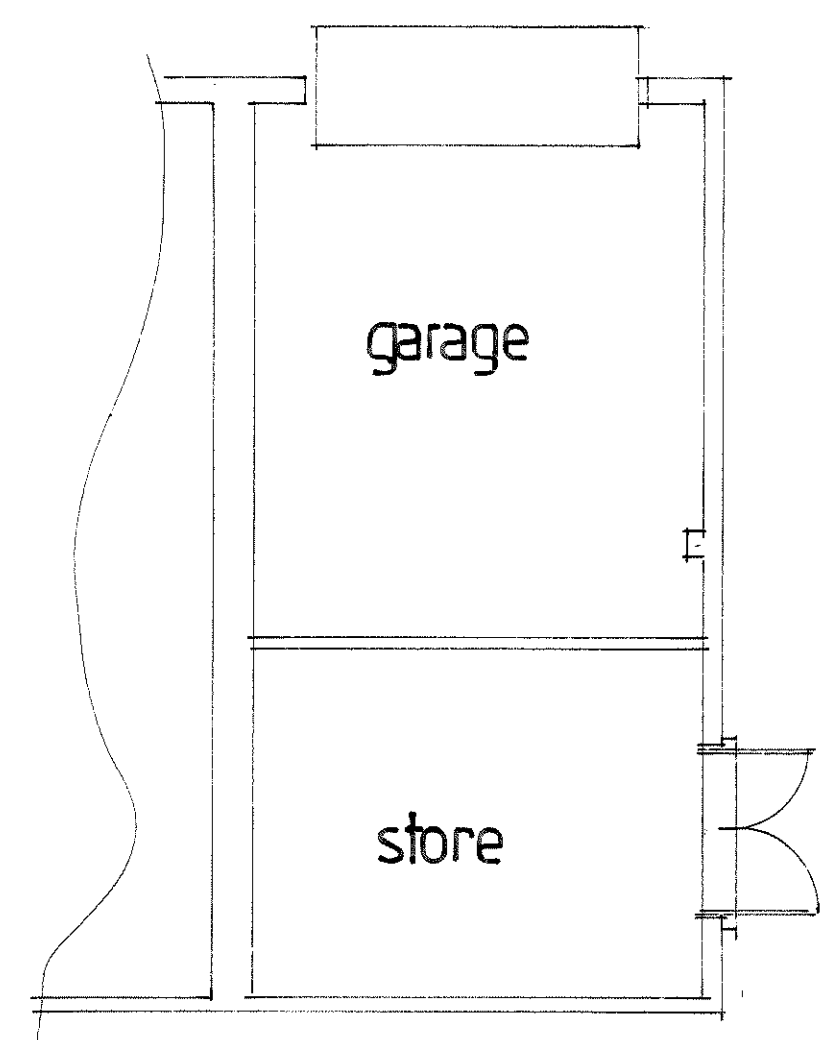


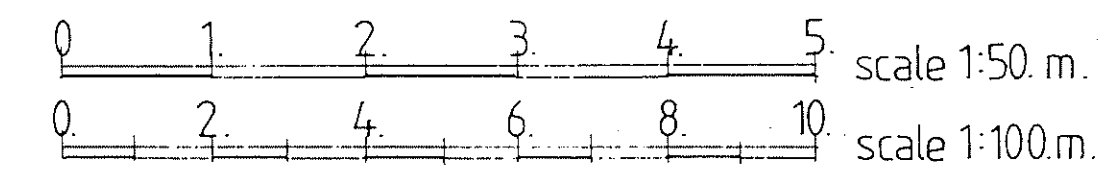


existing floor plan

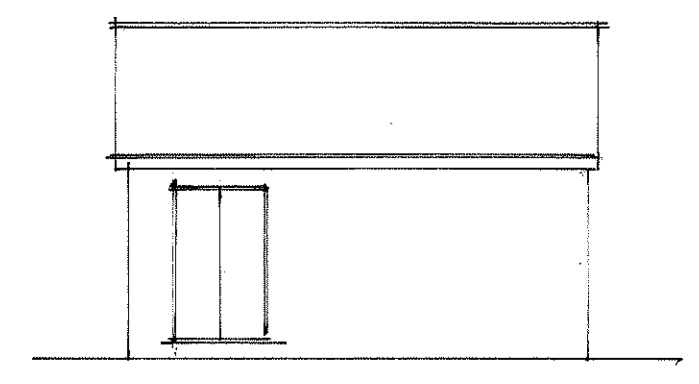


existing side

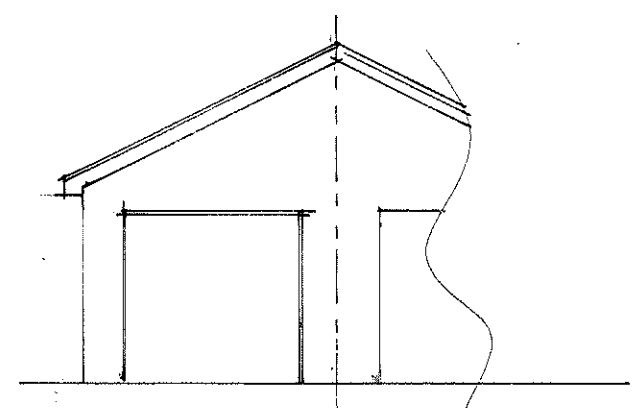


existing front

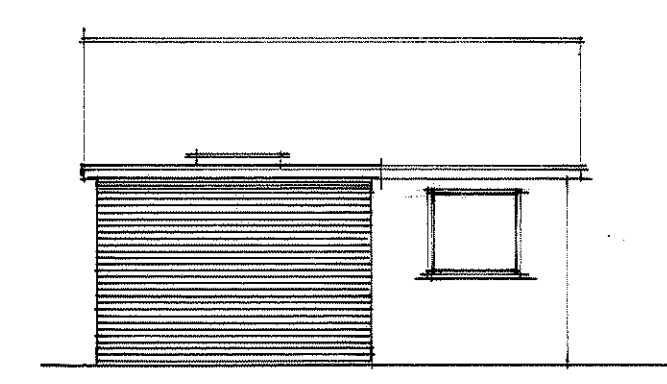


proposed side

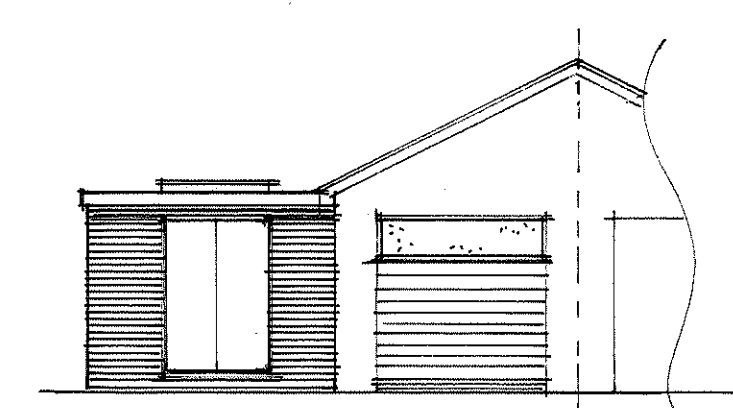

proposed front

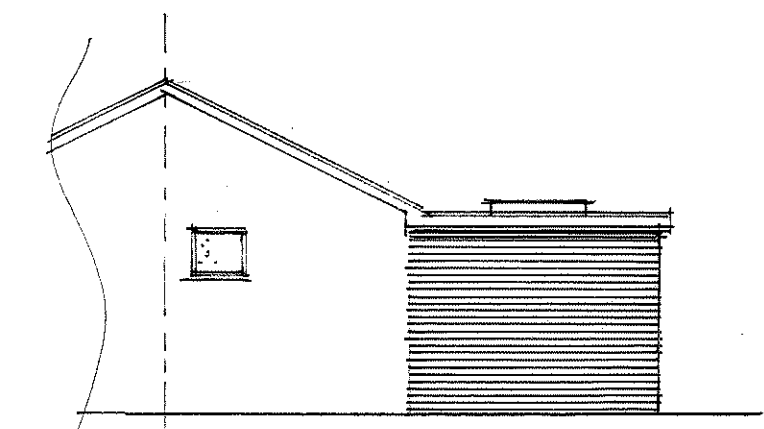

proposed rear

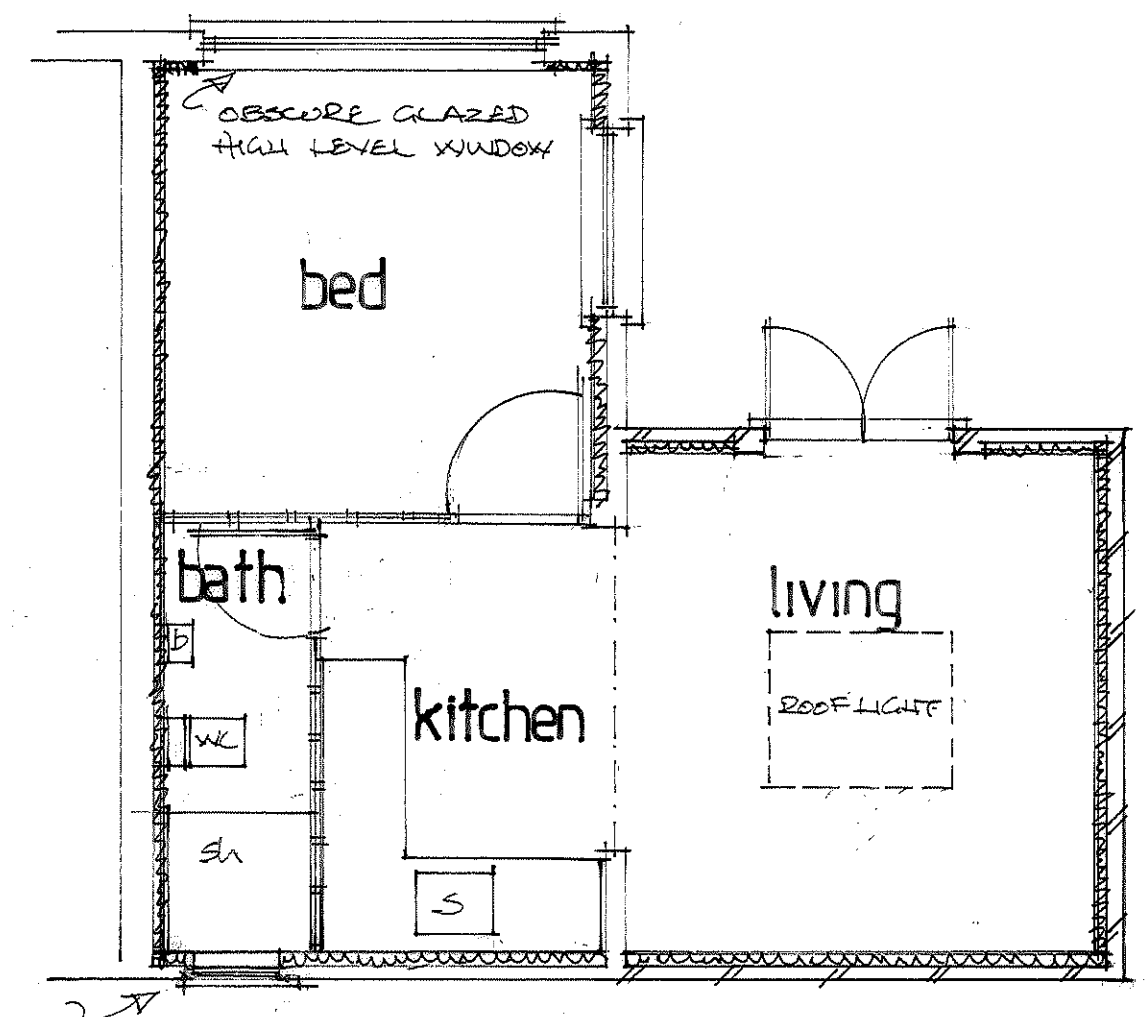

proposed floor plan

A		Revision	
Date		Revision	
© copyright			
THORNS YOUNG ARCHITECTURAL			
THORNS-YOUNG LTD CHARTERED BUILDING CONSULTANTS Website: www.thornsyoun.co.uk			
Portsmouth 232 London Road North End PO2 9JQ Tel: (02392) 672 883			
Client MS. S. NIELTROPE			
Job Title 5 TAYLOR CLOSE WATFORDVILLE PO7 5QE			
Drawing Title PROPOSED GARAGE CONVERSION WITH SIDE EXTENSION.			
Scale 1:50 + 1:100			
Date 19/01/2025		Drawn by CML	
Drg. No. 9080:25		Rev.	