



NOTES:
Dimensions must not be scaled off this drawing.
Work to figured dimensions in all cases.
The Contractor shall be responsible for checking all dimensions. Any discrepancy to be checked with architect before work proceeds.
This drawing is the copyright of Shore Prior

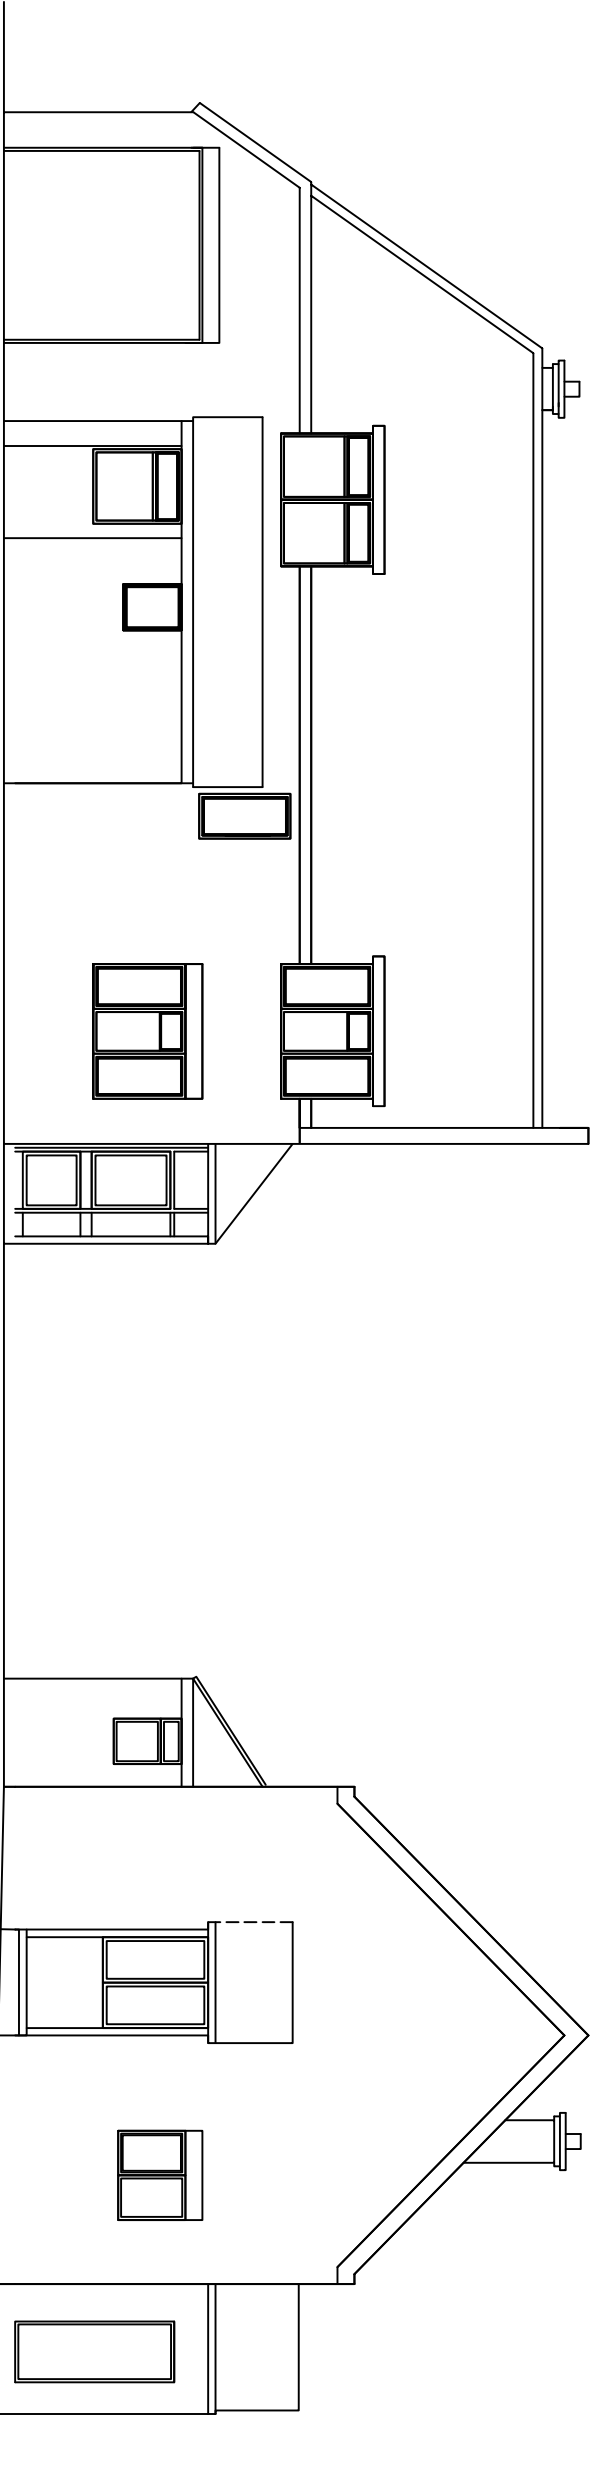


North Elevation
As Existing

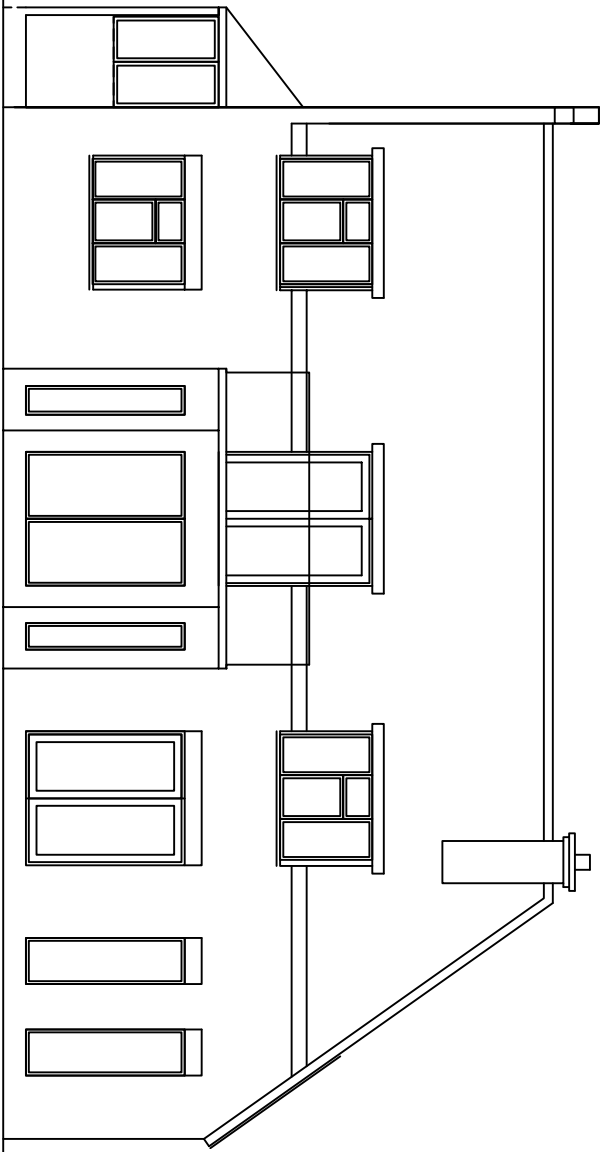

South Elevation
As Existing

West Elevation
As Existing

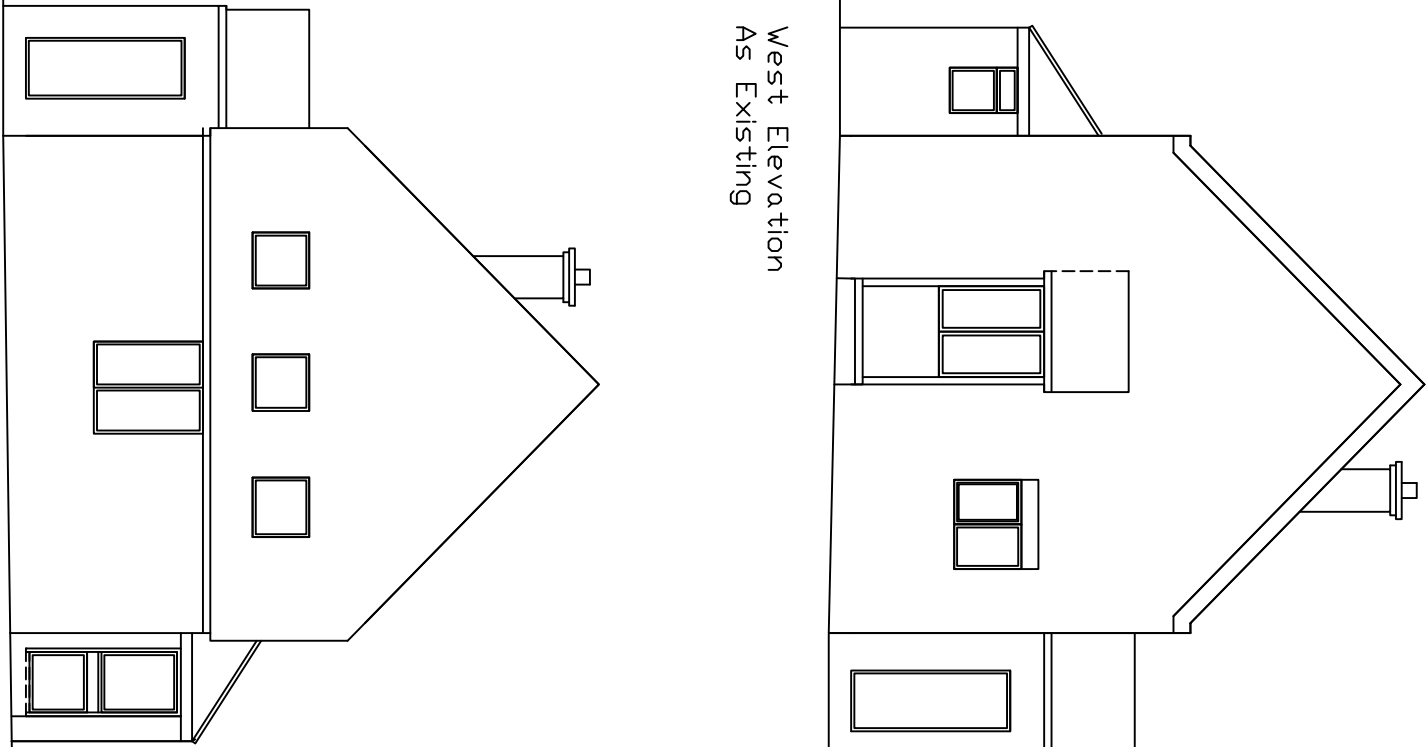

East Elevation
As Existing

Existing finishes
Roof, Concrete roof tiles
Walls: dark brown facing
brickwork
Windows: white Upvc
Balcony: glass

Shore Prior
Chartered Architects and Town
Planners
Tel. nos. 01482 631395 and
07747114071

REV	REMARKS	DATE	BY

Project:
Alterations to
25 Tower Street Emsworth
for Mr and Mrs R Kennett

Drawing:
Elevations as Existing

Scale: 1:100 @ A3

Drawn By:	Date:	2024
Project N°:	Drawing N°:	Revision:
271	() 02	