
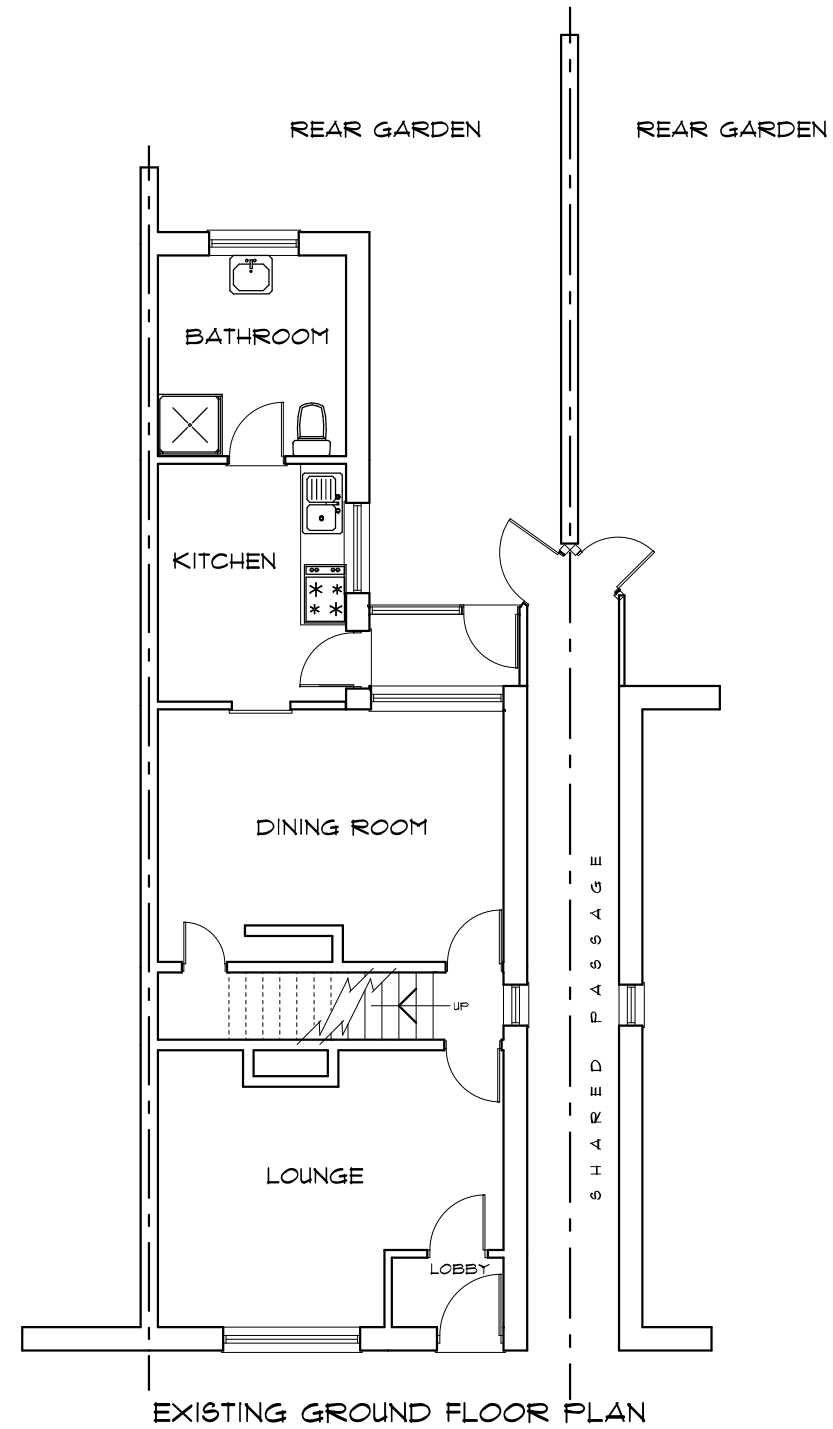
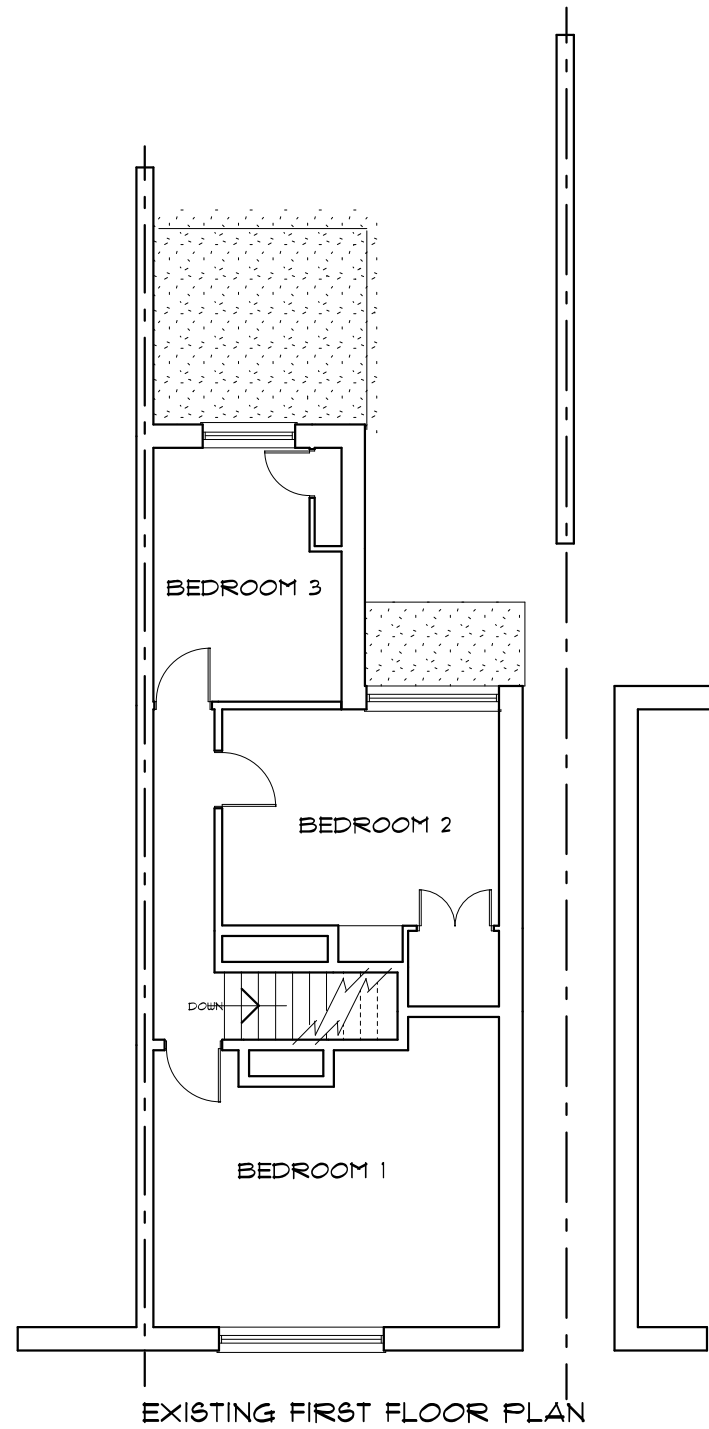


NOT TO BE USED FOR CONSTRUCTION
FOR PLANNING PURPOSES ONLY

DO NOT SCALE.
ALL DIMENSIONS TO BE CHECKED ON SITE
& DISCREPANCIES NOTIFIED TO ORIGINATOR

 

EXISTING FLOOR PLANS
PROPOSED SIDE EXTENSION
36 BRIDGEFOOT PATH, EMSWORTH, HAMPSHIRE. PO10 1EB
SCALE 1:100 @ A3 DATE: APRIL 2025