


No.37 Fourth Avenue, Havant, Hampshire, PO9 2QU.


NOTES:
The contractor, sub-contractor or supplier is to check all relevant dimensions, levels, existing structure and materials together with existing service runs prior to commencing the works. ANY DISCREPANCIES ARE TO BE BROUGHT TO THE ATTENTION OF THE ARCHITECTURAL DESIGNER.
© This drawing is copyright and may not be copied, traced, altered or reproduced without the express written permission of the Architectural Designer.



Proposed West Elevation 1:100 @ A3

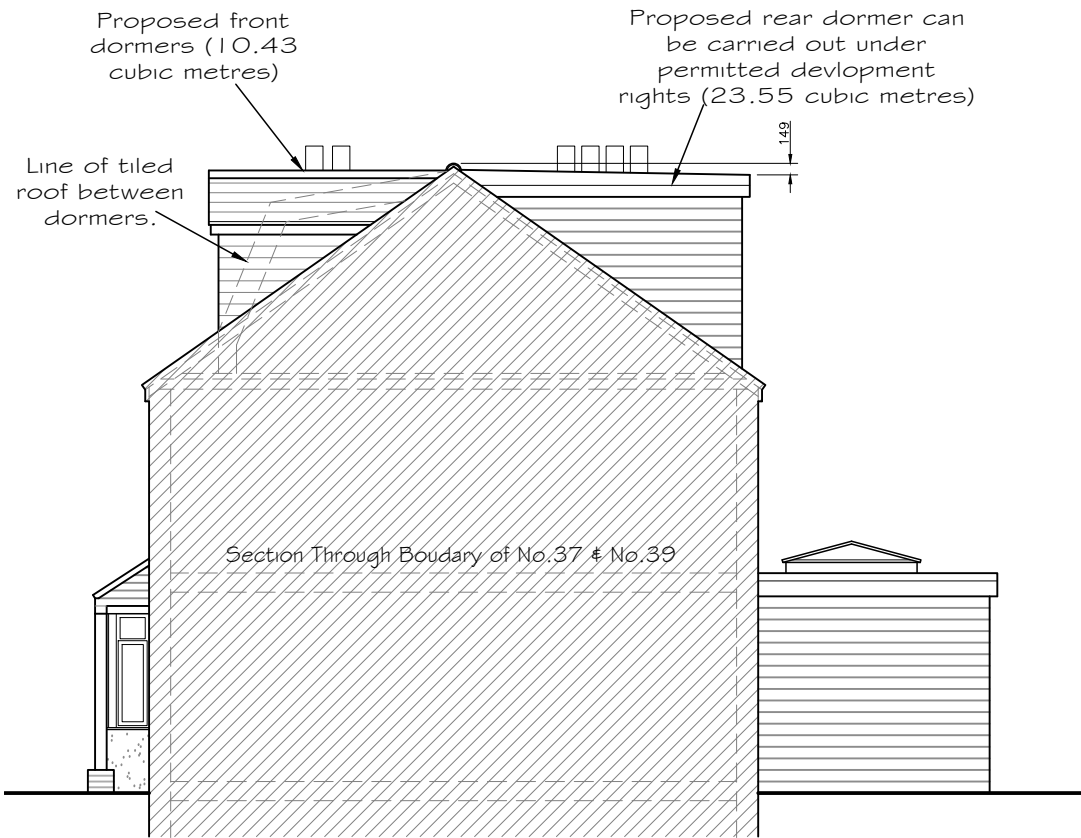


Proposed Sectional South Elevation 1:100 @ A3

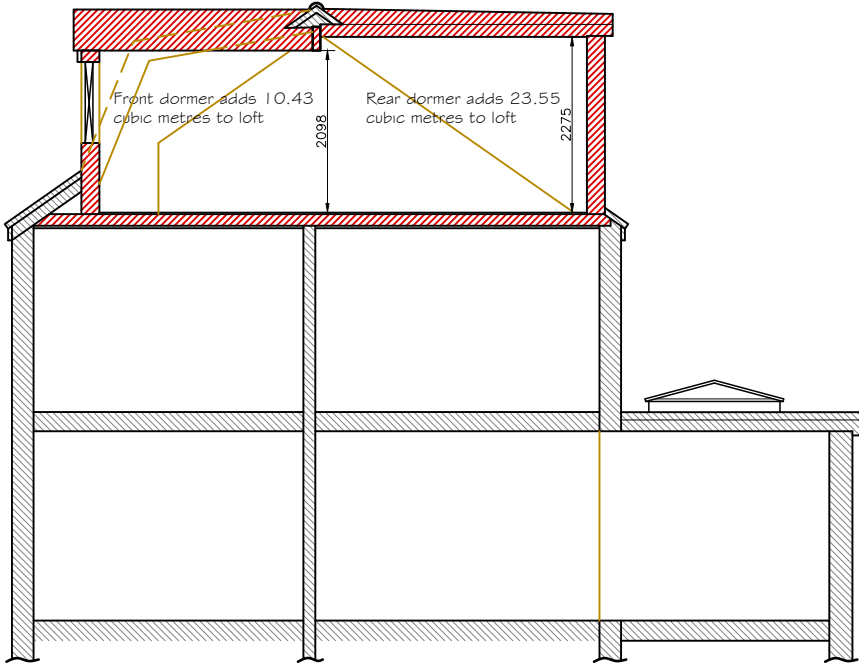


Proposed Cross Section 1:100 @ A3



Proposed East Elevation 1:100 @ A3

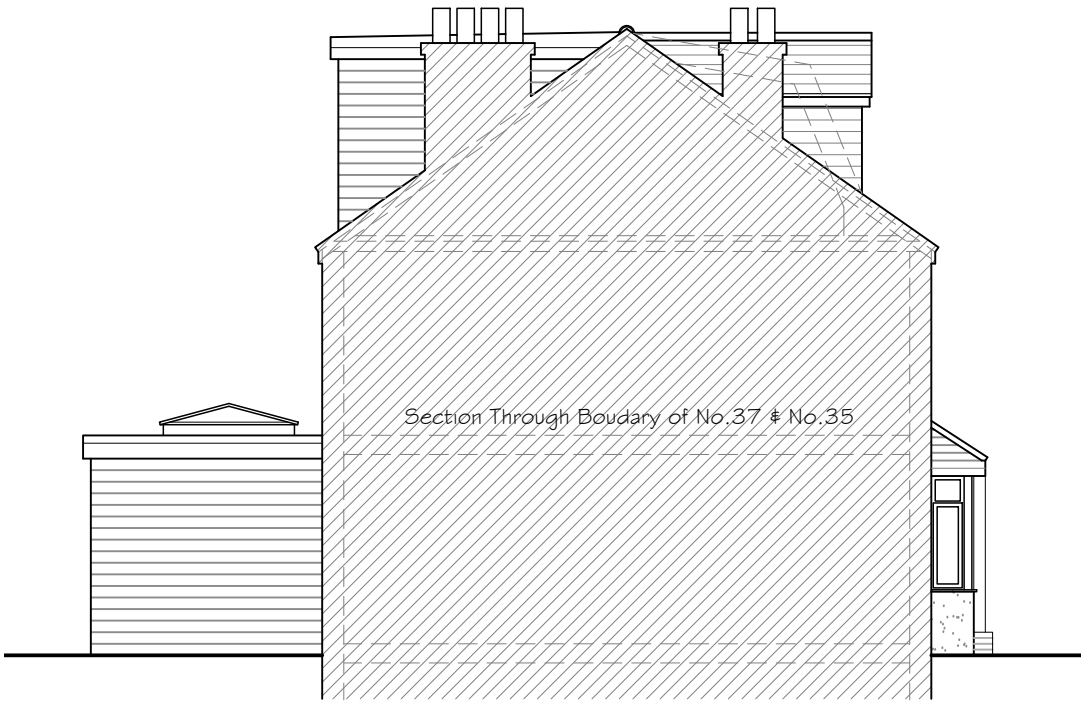

Proposed Sectional North Elevation 1:100 @ A3

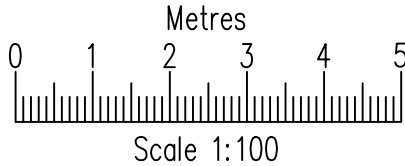


L.M.D. Designs Ltd.
Architectural Design Services
4 Foxcombe Close, Swanmore,
Hampshire, SO32 2UJ.
Tel: 07876 712622
Email: Lmdarchitecture@aol.com

Job Title	Proposed Loft Conversion at No.37 Fourth Avenue, Havant, Hants, PO9 2QU.
Client	Mr & Mrs M. Nye
Drawing Title	Planning Elevations & Section Proposed
CAD REF: 2251018-37-Fourth-Ave.dwg	Scale 1:100
Drawn SLV	Amended
Checked	Date Jun '25
Job No. 2251018	Drg. No. 105 Rev B