


NOTES:
Dimensions must not be scaled off this drawing.
Work to figured dimensions in all cases.
The Contractor shall be responsible for checking all dimensions. Any discrepancy to be checked with architect before work proceeds.
This drawing is the copyright of Shore Prior

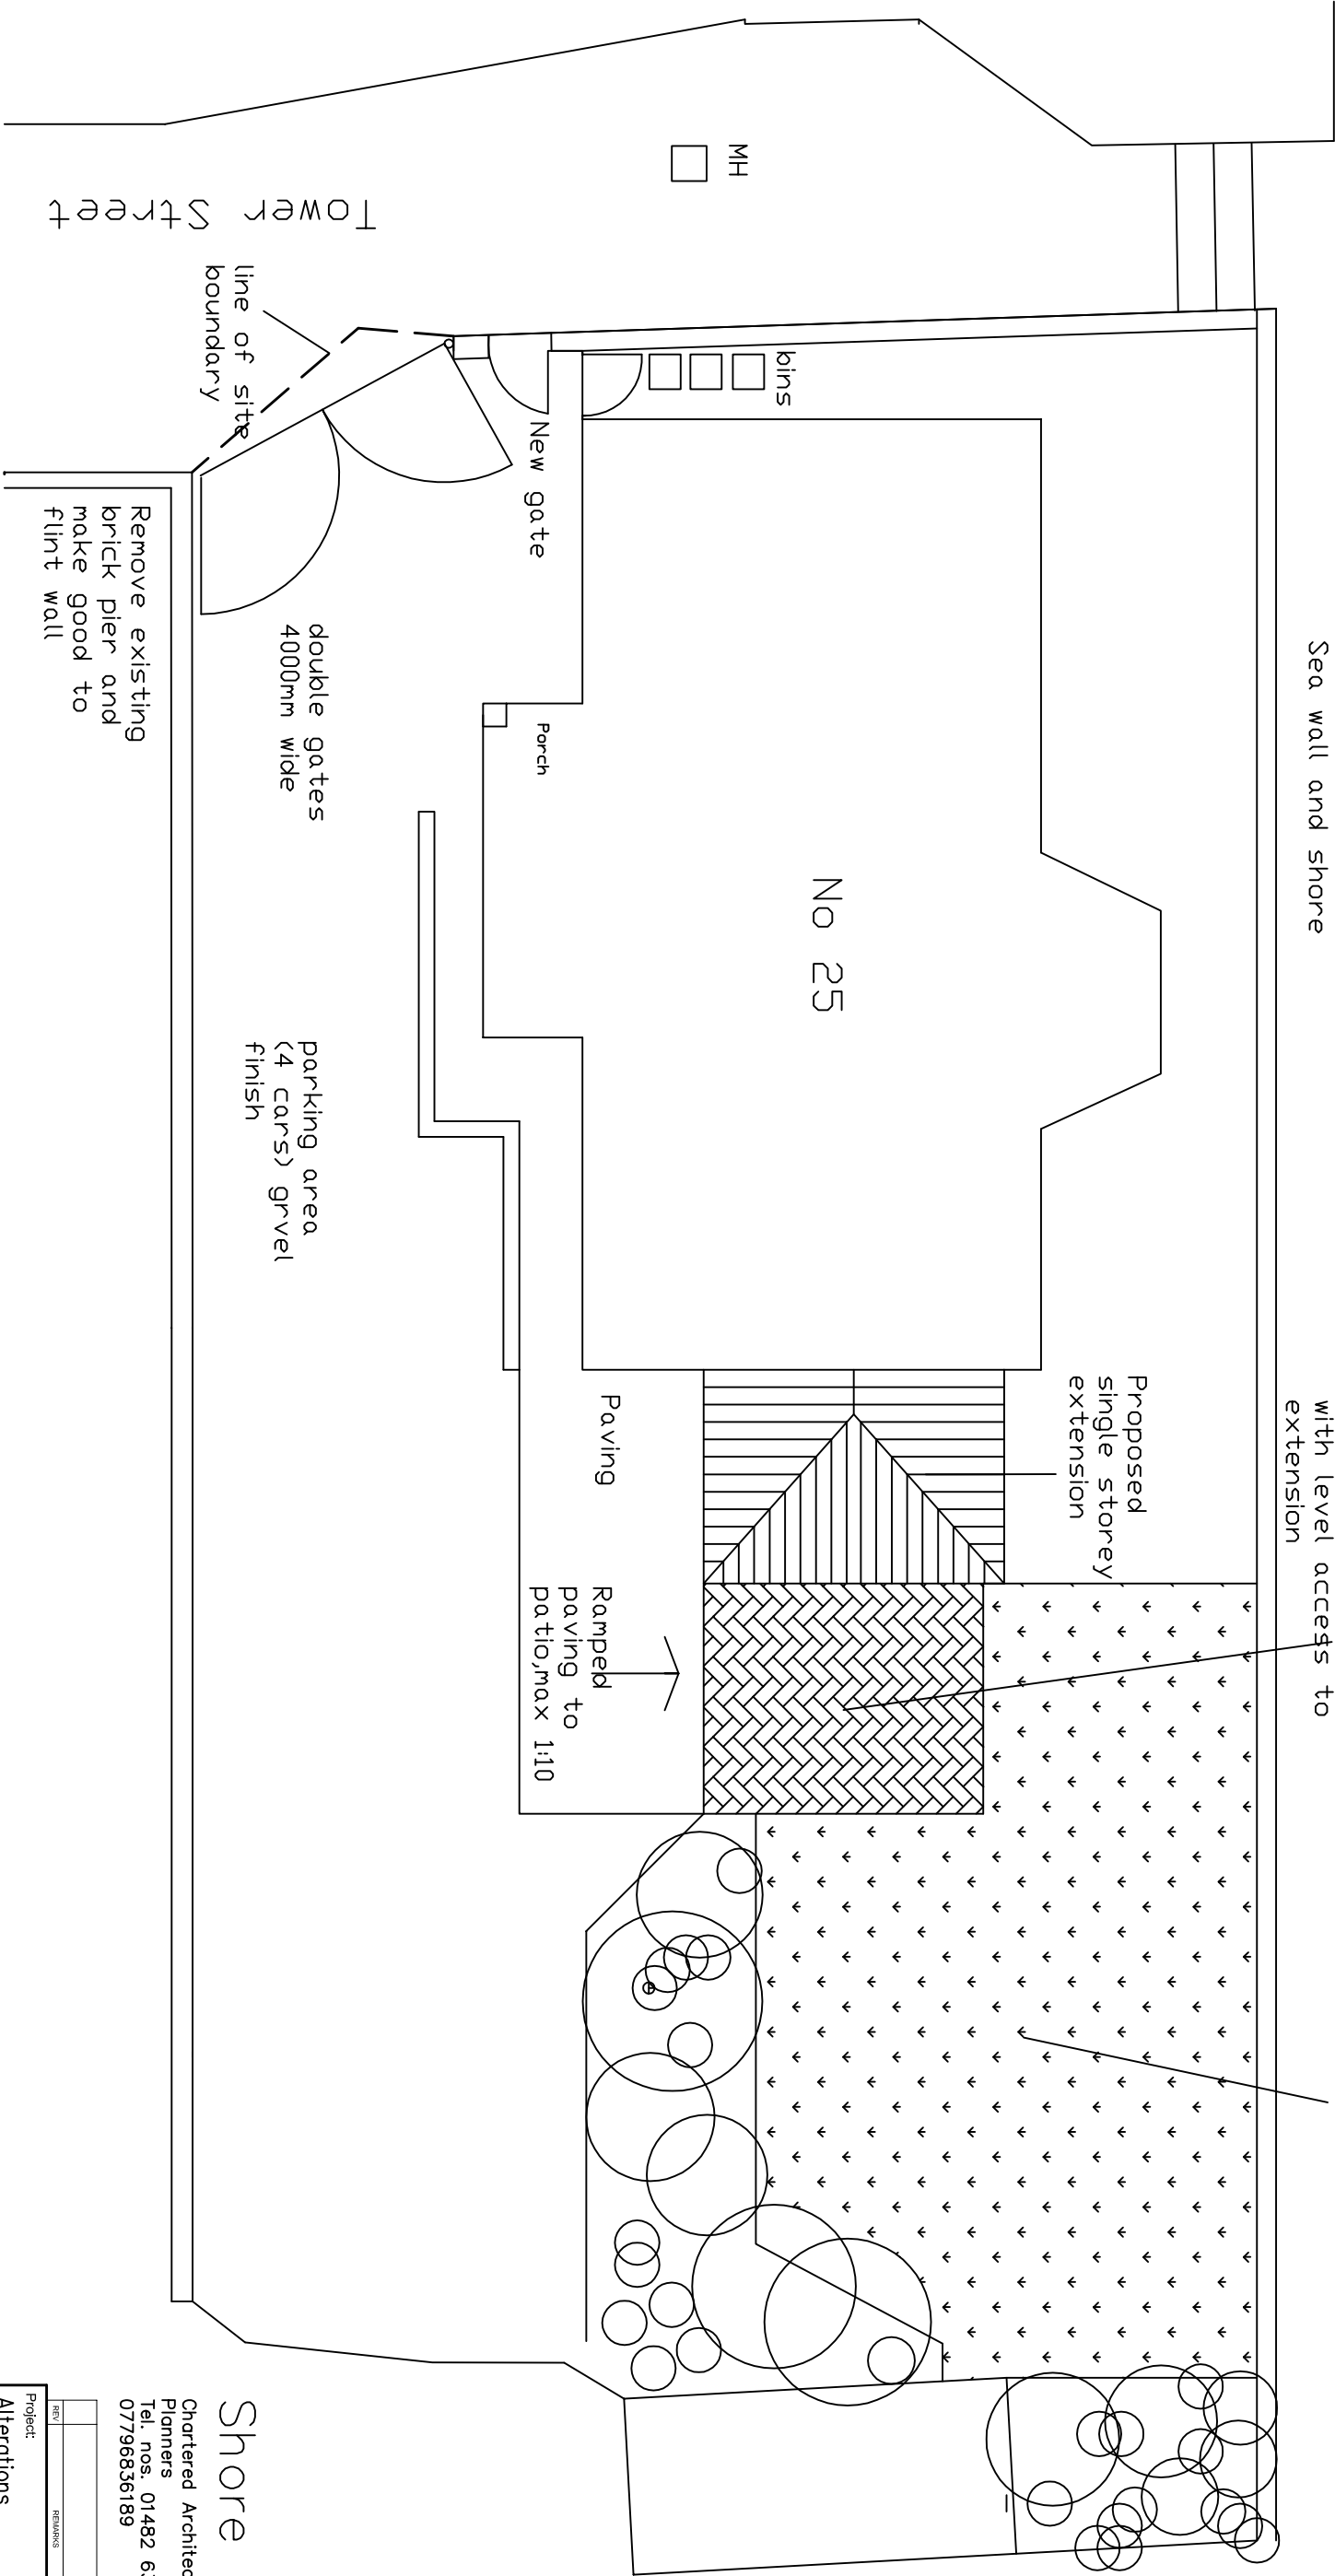

REV	REVISIONS	DATE	BY
Project:			
Alterations			
25 Tower Street Emsworth			
for Mr and Mrs R Kennett			
Drawing:			
Site Plan			
as Proposed			
Scale:			
1:100 @ A3			
Drawn By: WMP			
Date: Jan 2025			
Project N°:			
Drawing N°:			
Revision:			
271 () 10			

Shore Prior
Chartered Architects and Town
Planners
Tel. nos. 01482 631395 and
07796836189