




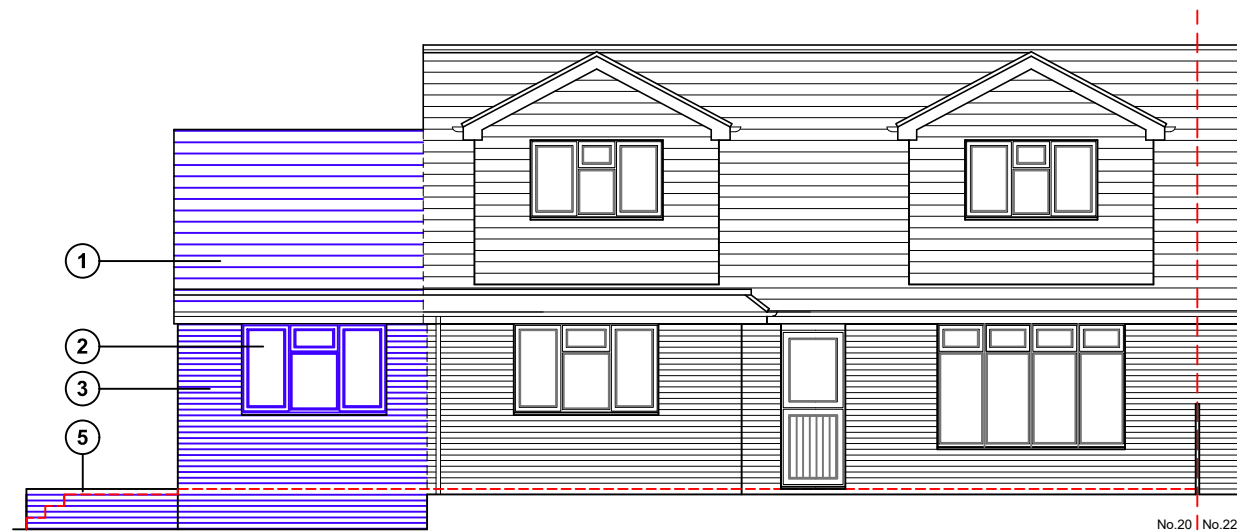

North (rear) elevation

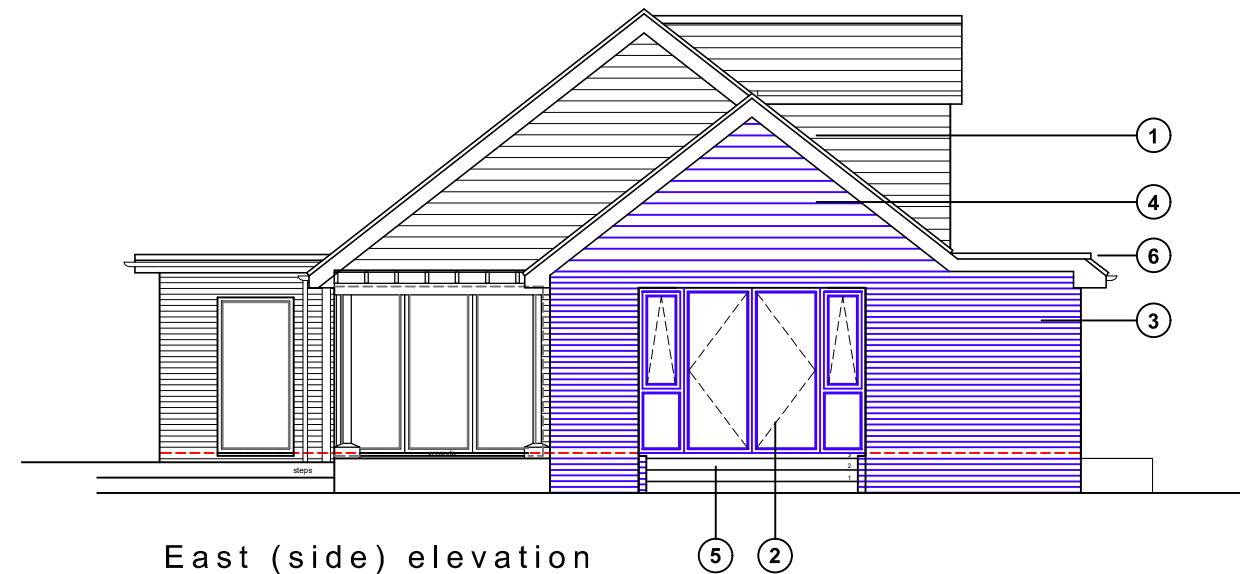

East (side) elevation

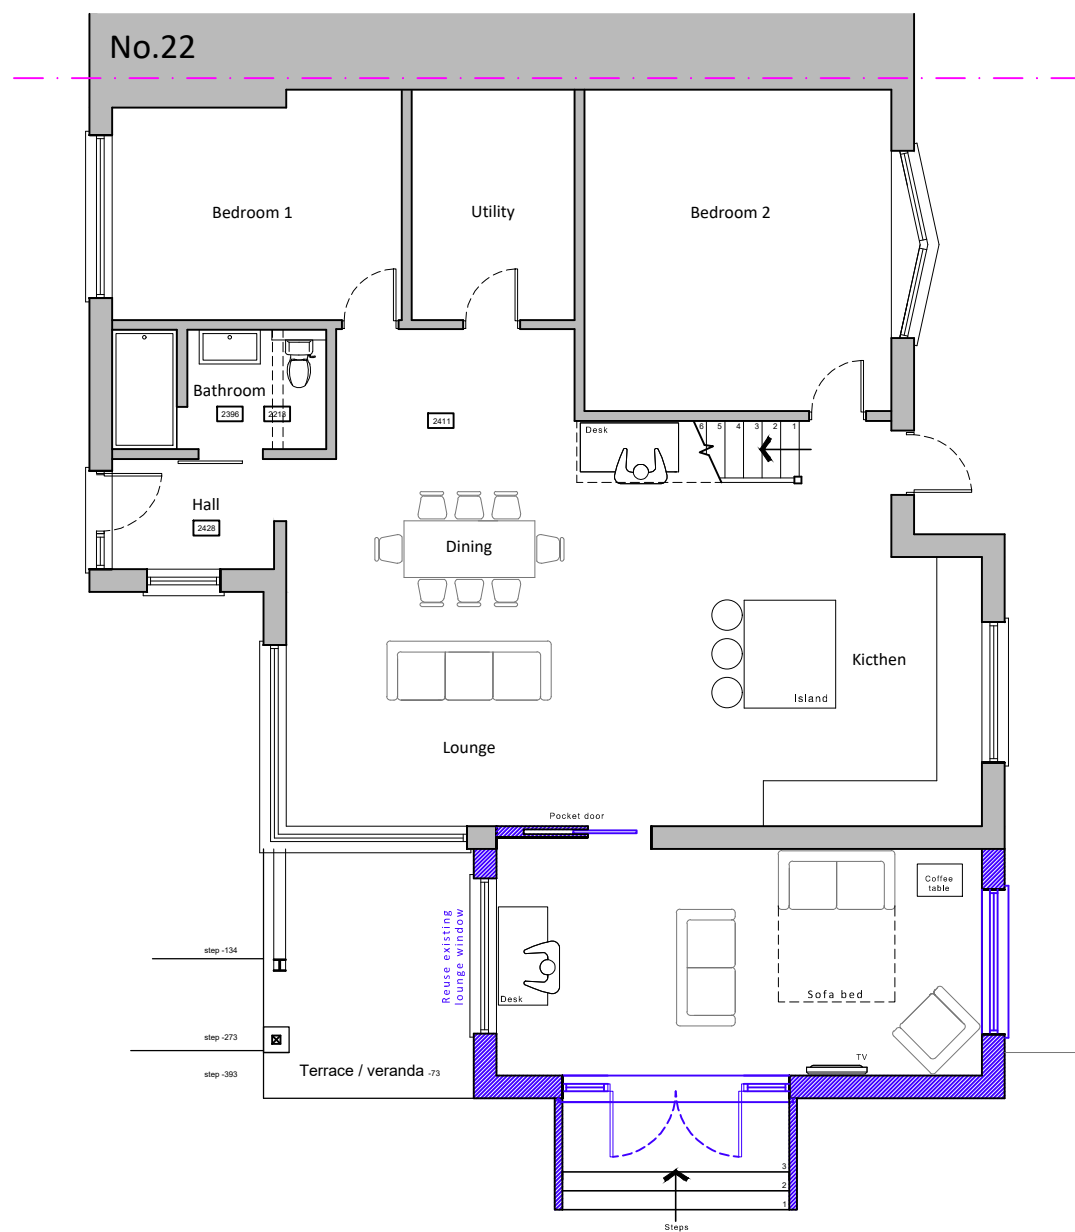

Ground floor
(first floor unchanged in new proposal)



South (front) elevation

Proposed ground floor plan & elevations
scale 1:100



- ① Roof tiles to match existing
- ② uPVC windows to match existing (grey)
- ③ Bricks to match existing
- ④ Weatherboard to match existing
- ⑤ Extended terrace & steps
- ⑥ Flat roof to match existing

For
MR & MRS TAWS

Project
PROPOSED SIDE EXTENSION
AT 20 NEW BRIGHTON ROAD,
EMSWORTH,
PO10 7PS

Title
PROPOSED GROUND FLOOR PLAN
NORTH & EAST ELEVATIONS

Date	Drawn	Scale	Checked
APRIL 2025	JB	1:100 @ A3	-
Job Number PL.895.25	Drawing Number -03	Revision A	

Office Tel:
01243 933732

Email:
admin@jb-architecturedesign.com

Web:
www.jb-architecturedesign.com

