


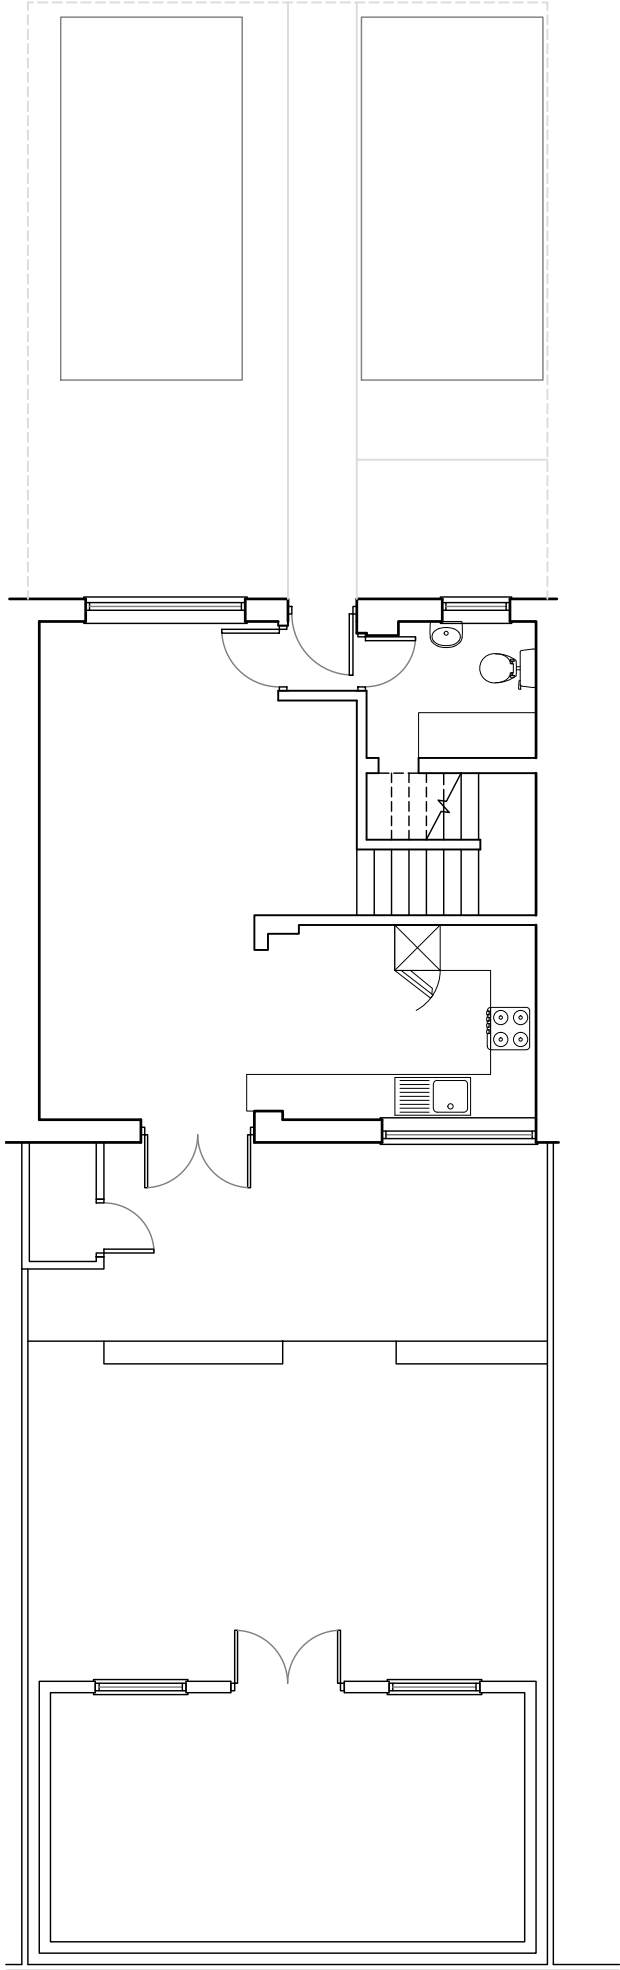


 

Existing Ground Floor - @1:100

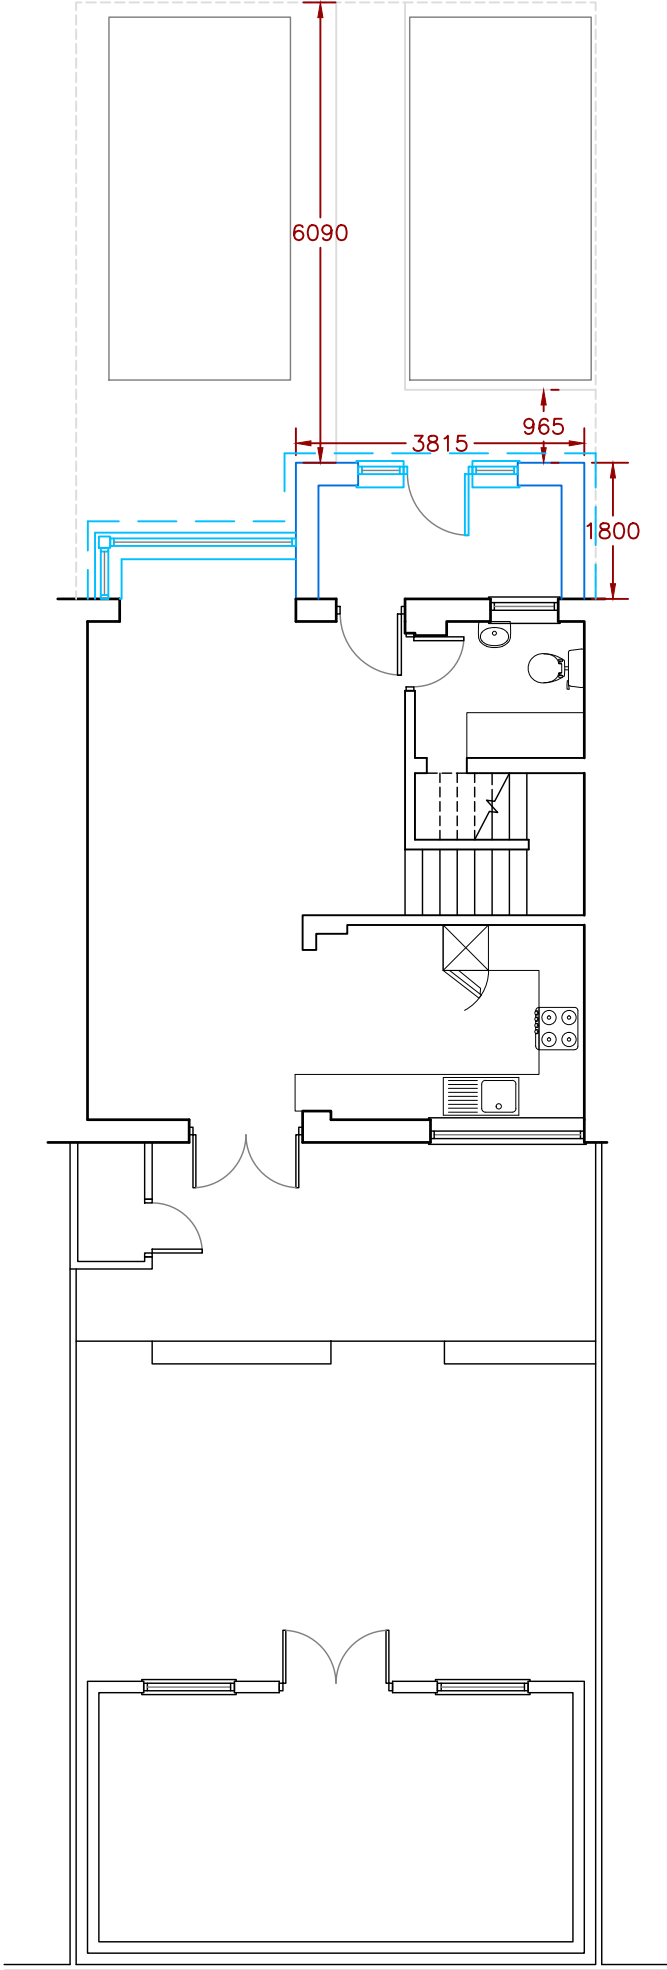


Proposed Ground Floor - @1:100

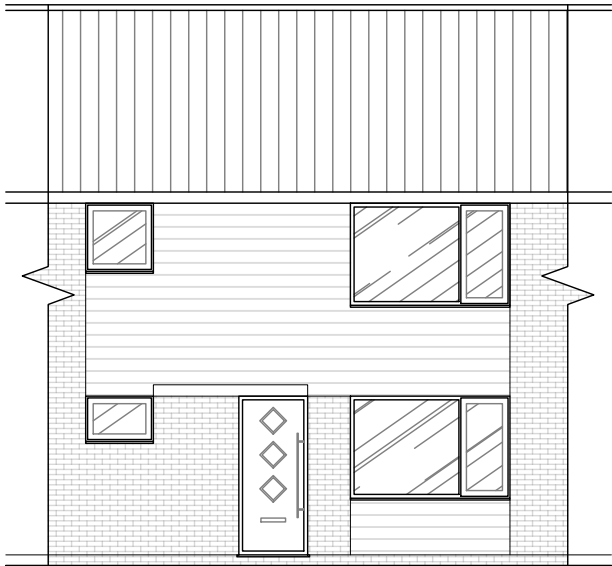


Existing East Elevation - @1:100




Proposed East Elevation - @1:100

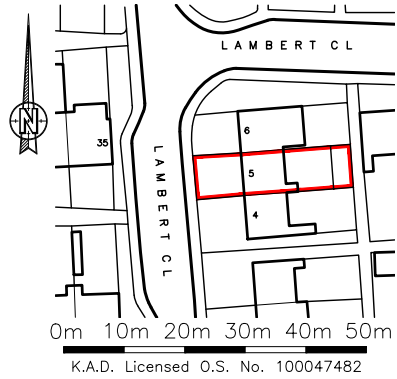

Location Plan - @1:1250

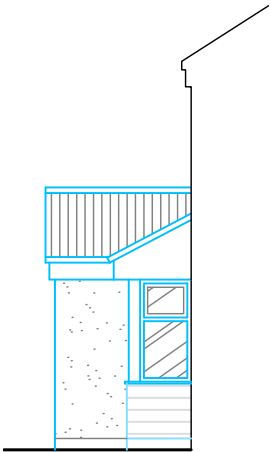

Proposed North Elevation - @1:100

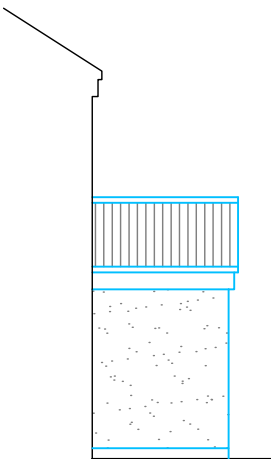

Proposed South Elevation - @1:100



Rev	Revision	By	Date										
KNIGHT Consulting ARCHITECTURE - SURVEYING - PLANNING admin@knight-consulting.co.uk www.knight-consulting.co.uk First Floor Unit 7 The Quarterdeck Port Solent PO6 4TP T: 01489 660194 Client EMMA PRICE Project 5 LAMBERT CLOSE WARERLOOVILLE PO7 5XA Drawing EXISTING & PROPOSED FRONTAGE Scale 1:100@A3 Date APR 2025 <table><tr><td>Project no.</td><td>Sequential</td><td>Bldg/Floor</td><td>Detail</td><td>Rev</td></tr><tr><td>KC</td><td>01</td><td>A</td><td>EX&PF</td><td>A</td></tr></table>				Project no.	Sequential	Bldg/Floor	Detail	Rev	KC	01	A	EX&PF	A
Project no.	Sequential	Bldg/Floor	Detail	Rev									
KC	01	A	EX&PF	A									