

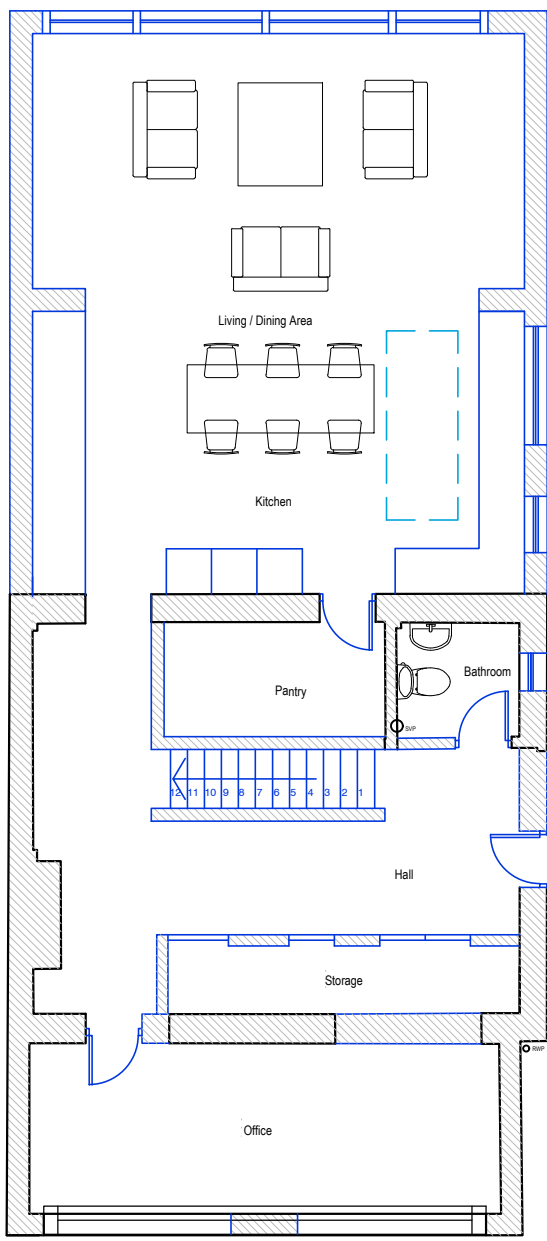




14 Bridgefoot Path
PROPOSED

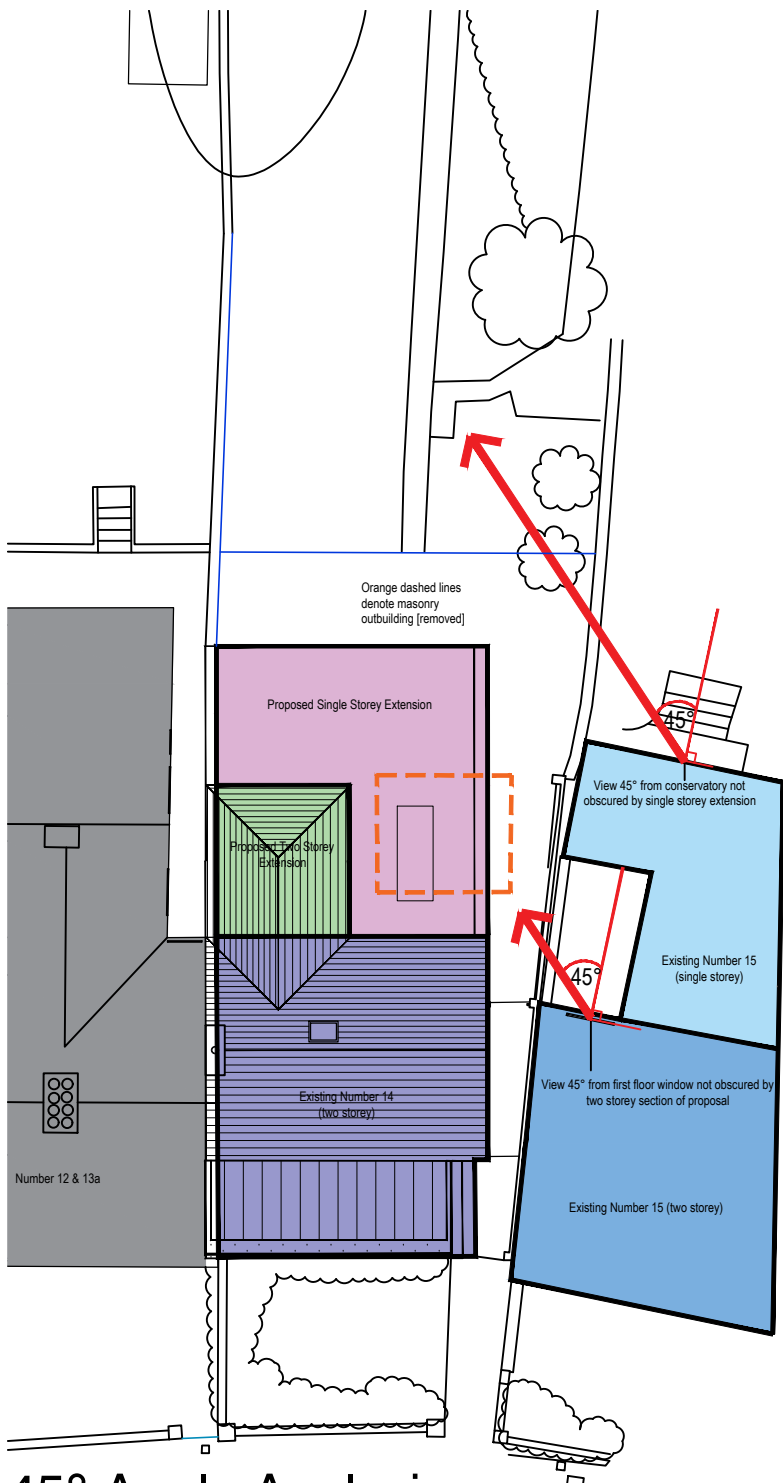


Ground Floor Plan
scale 1:100

 


45° Angle Analysis
scale 1:200

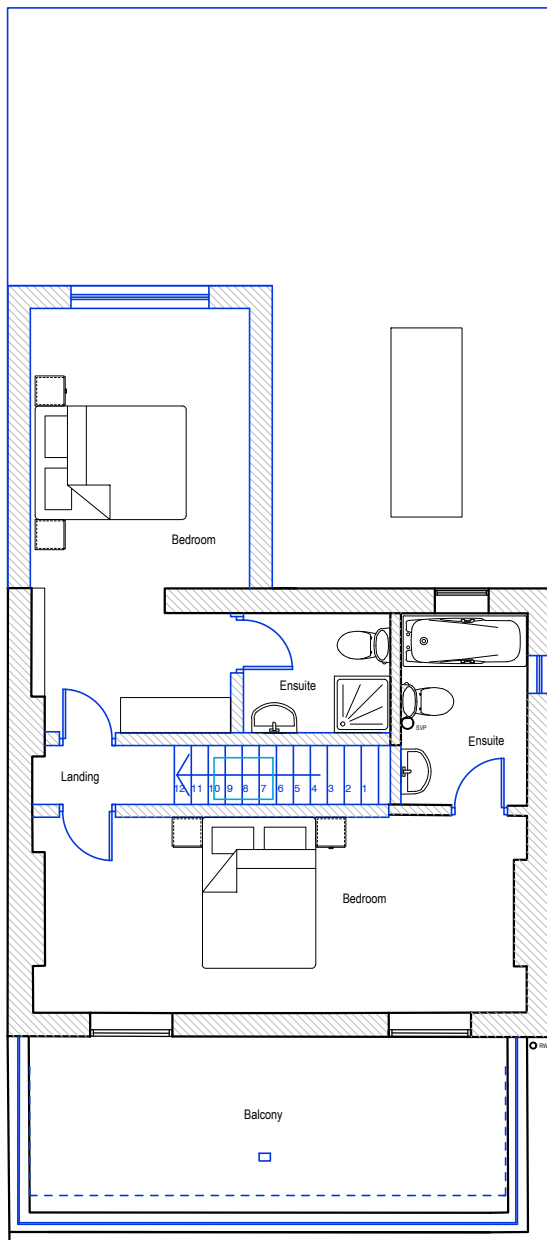 


First Floor Plan
scale 1:100

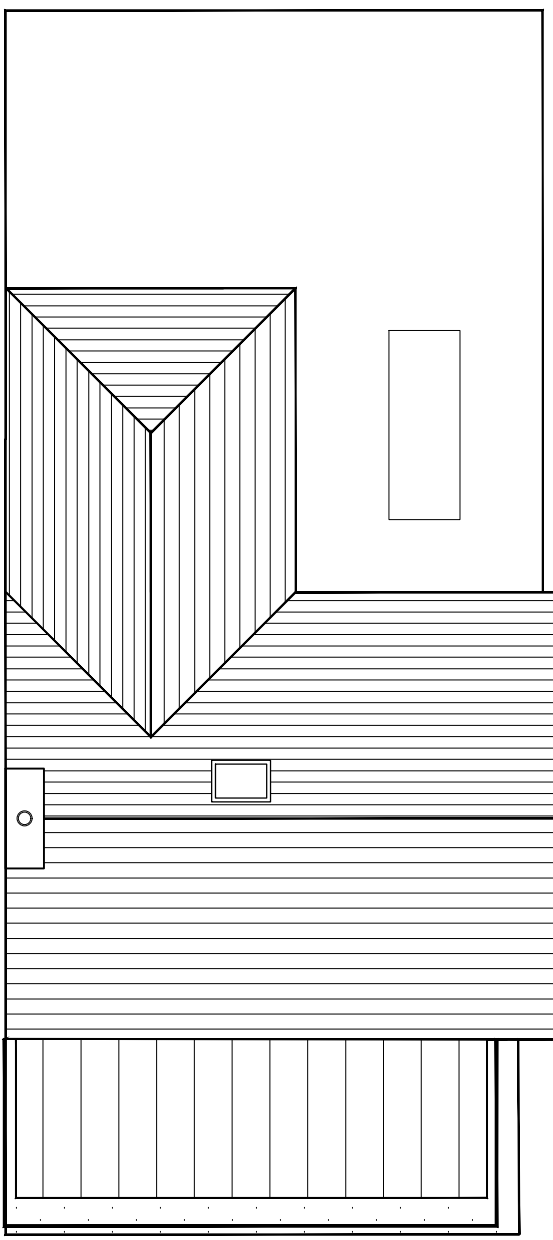


Roof Plan
scale 1:100

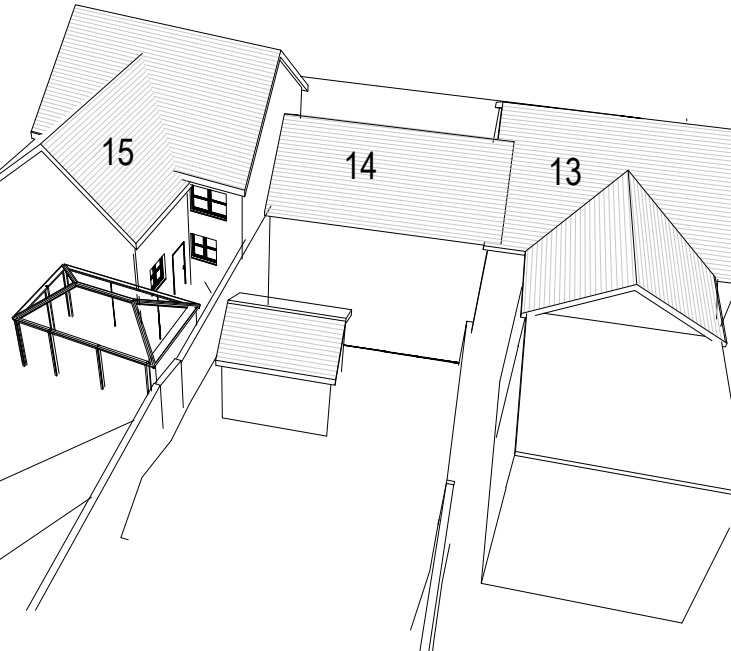

Rear Birdseye View
Existing

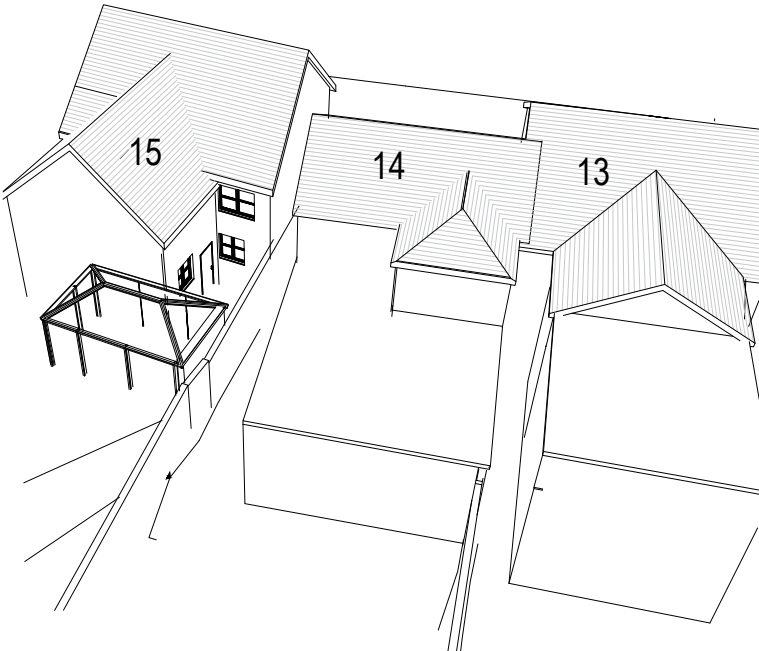

Rear Birdseye View
Proposed

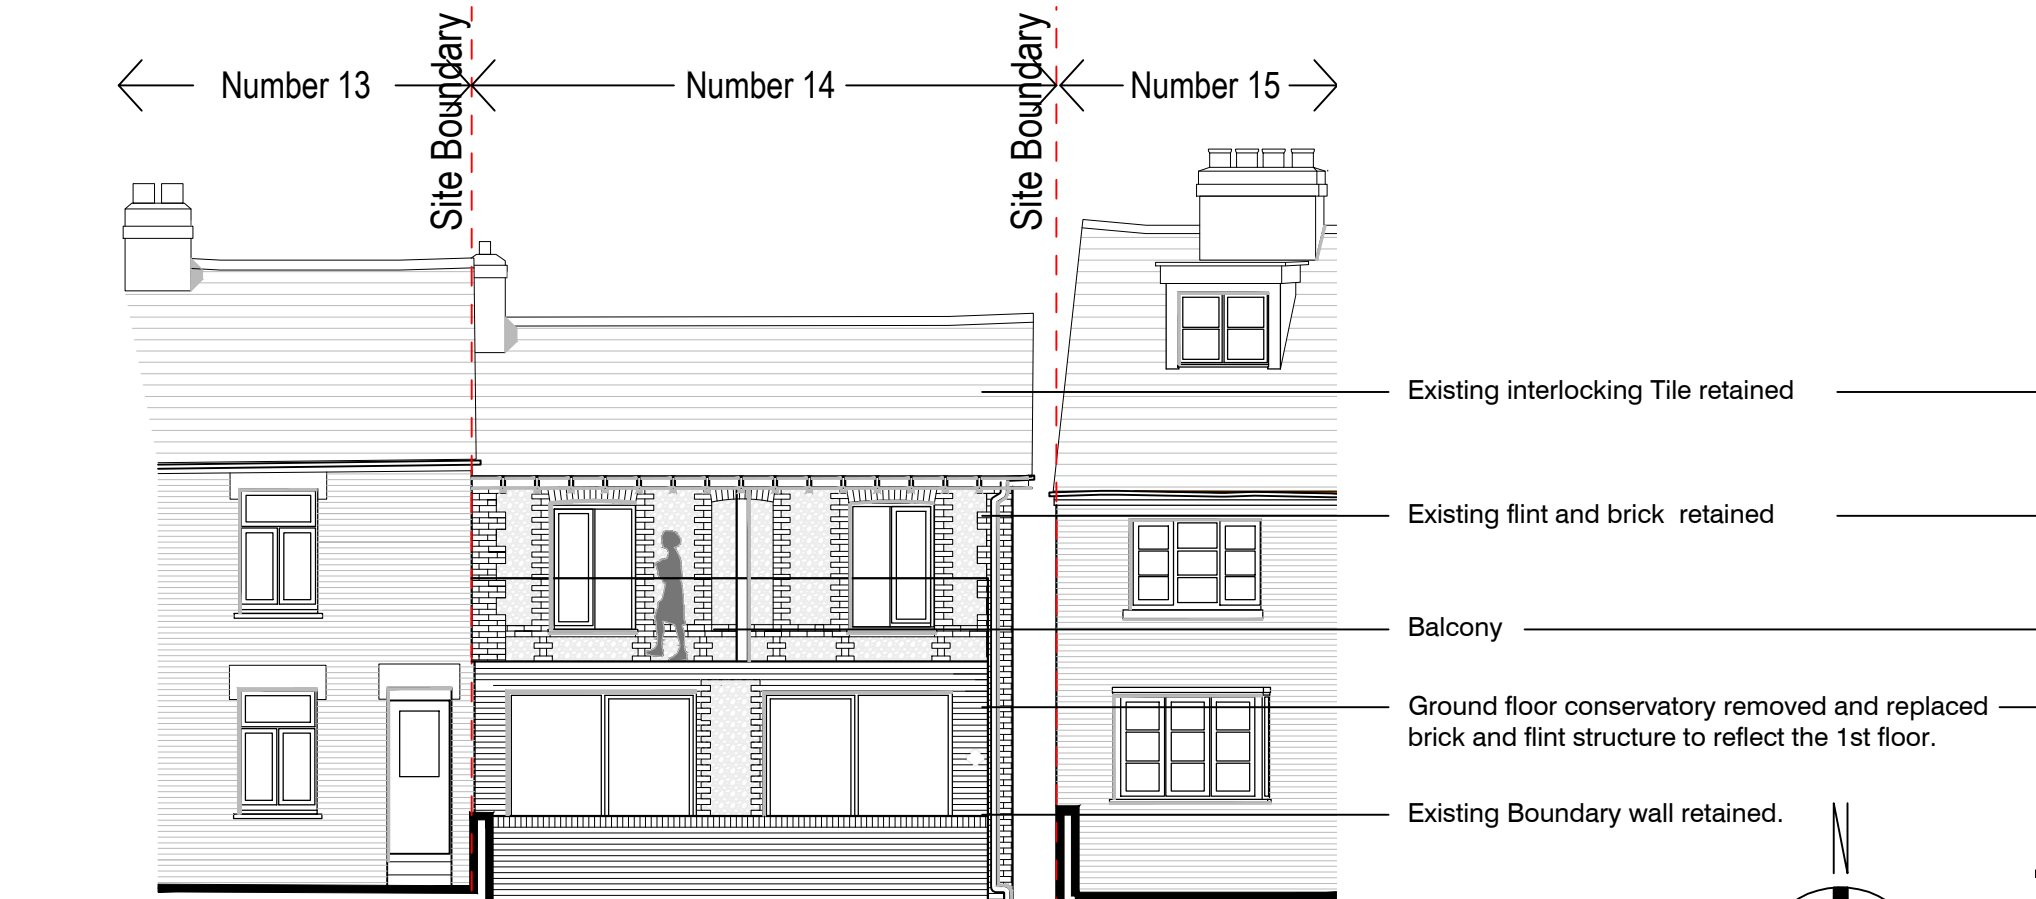


West Elevation
scale 1:100


All windows to be in same white powder coated metal.




South Elevation
scale 1:100

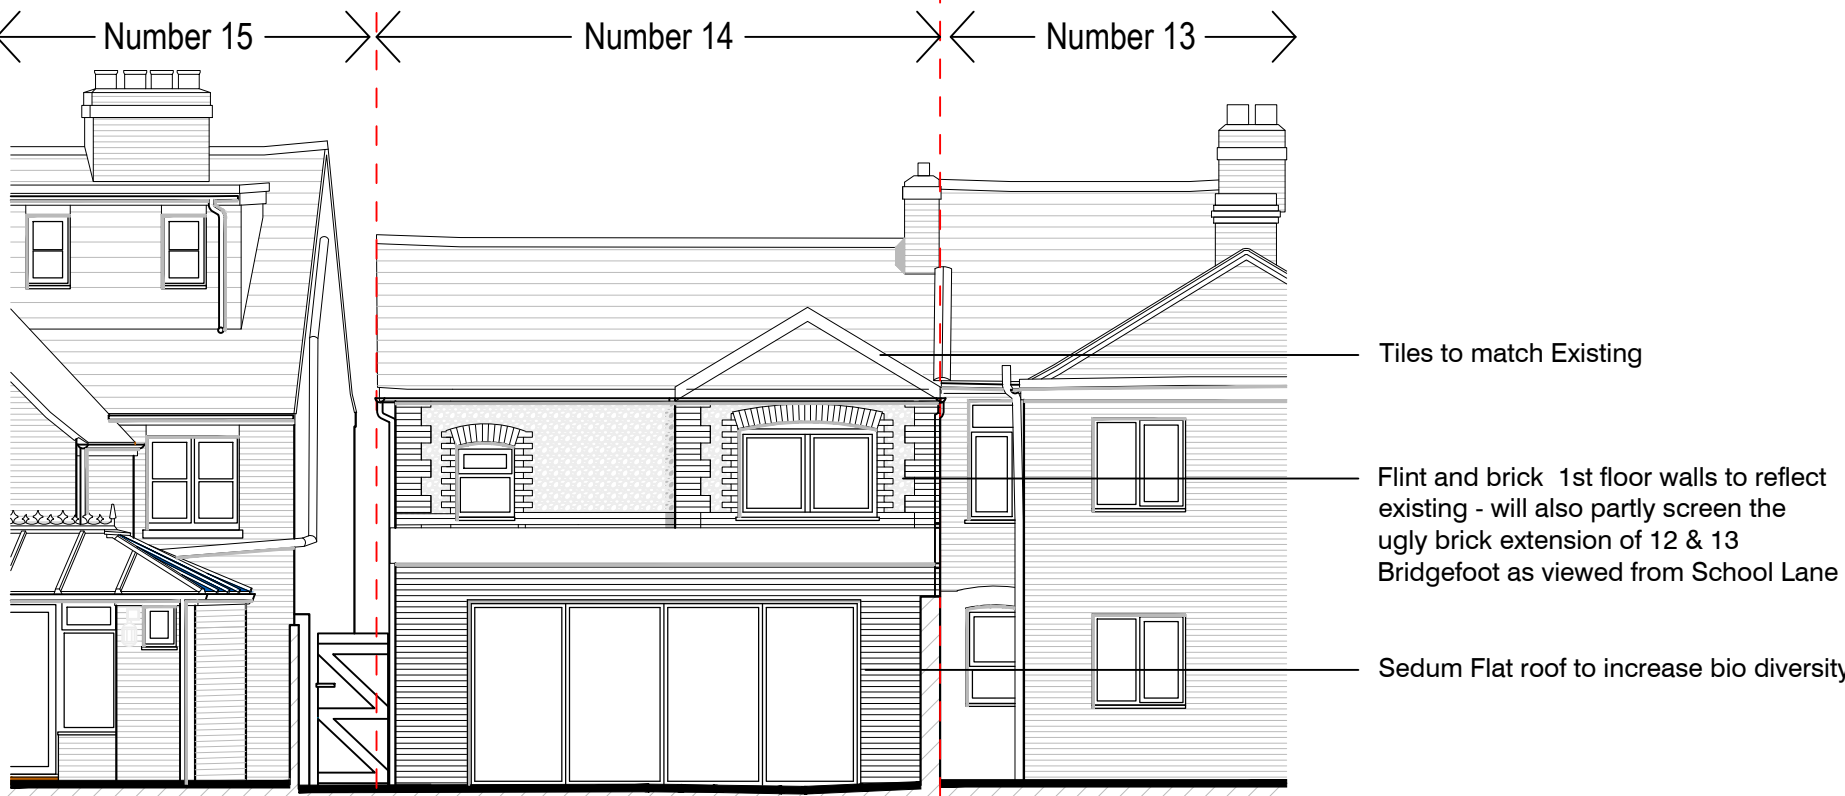


East Elevation
scale 1:100

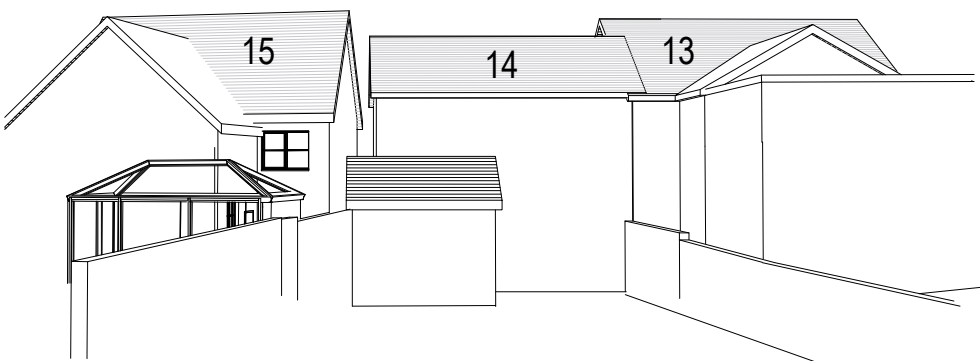


Rear Perspective
Existing

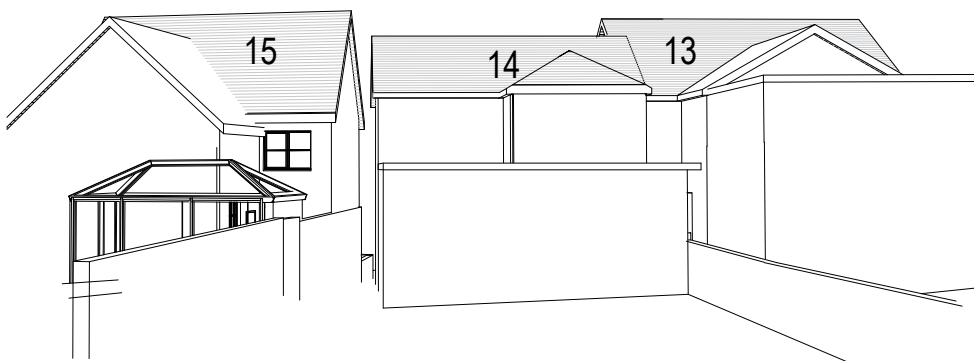


Rear Perspective
Proposed

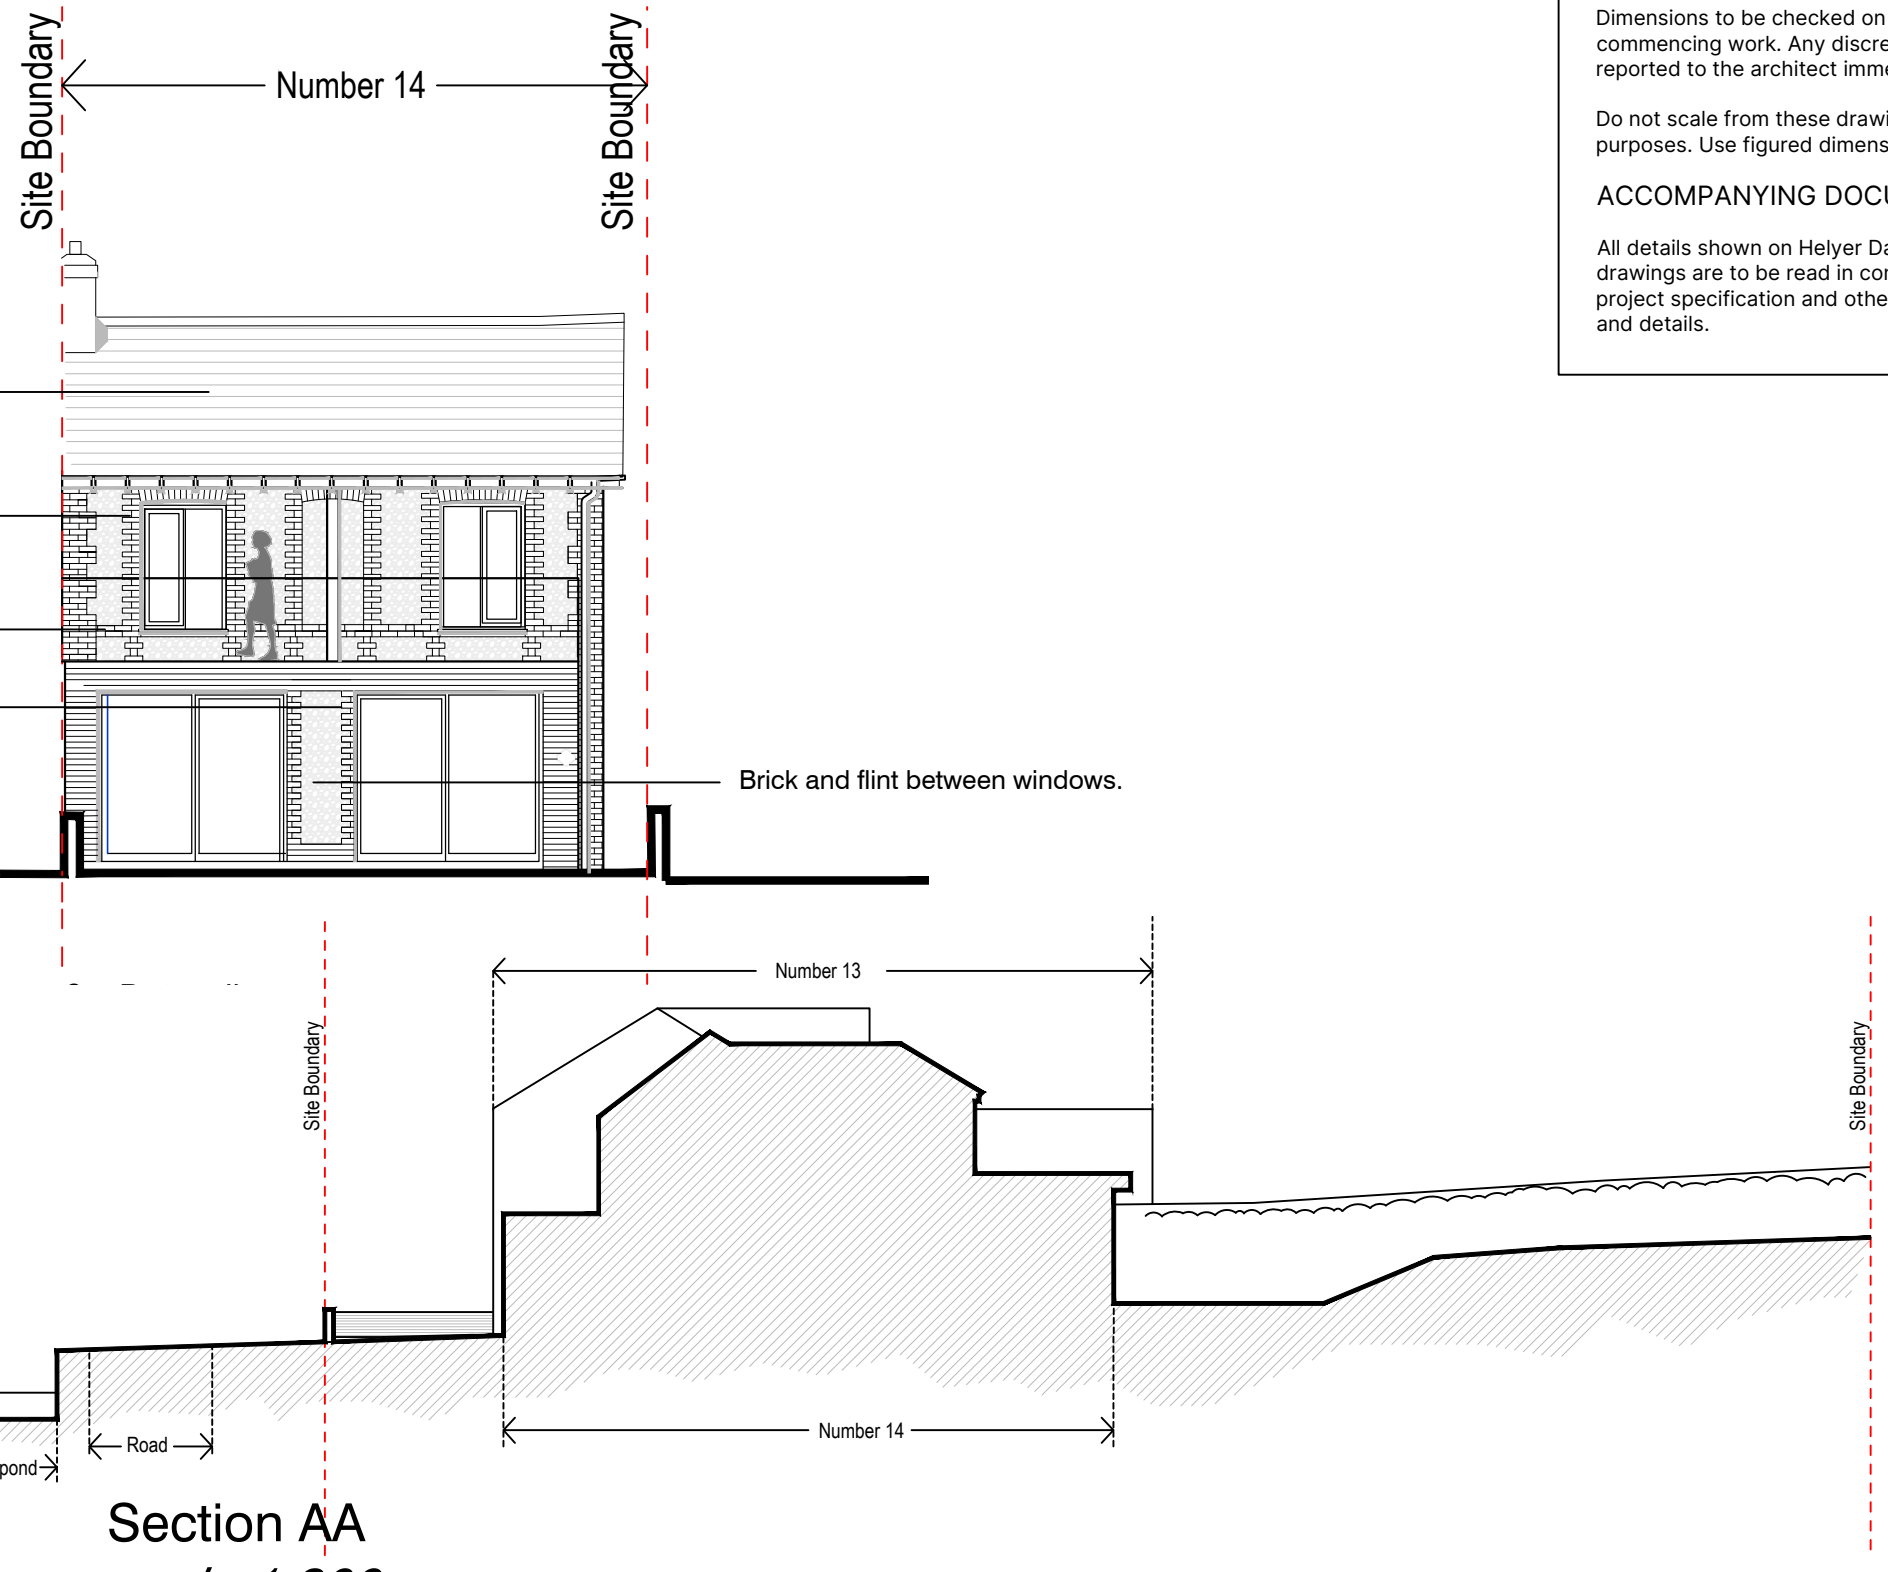


Section AA
scale 1:200

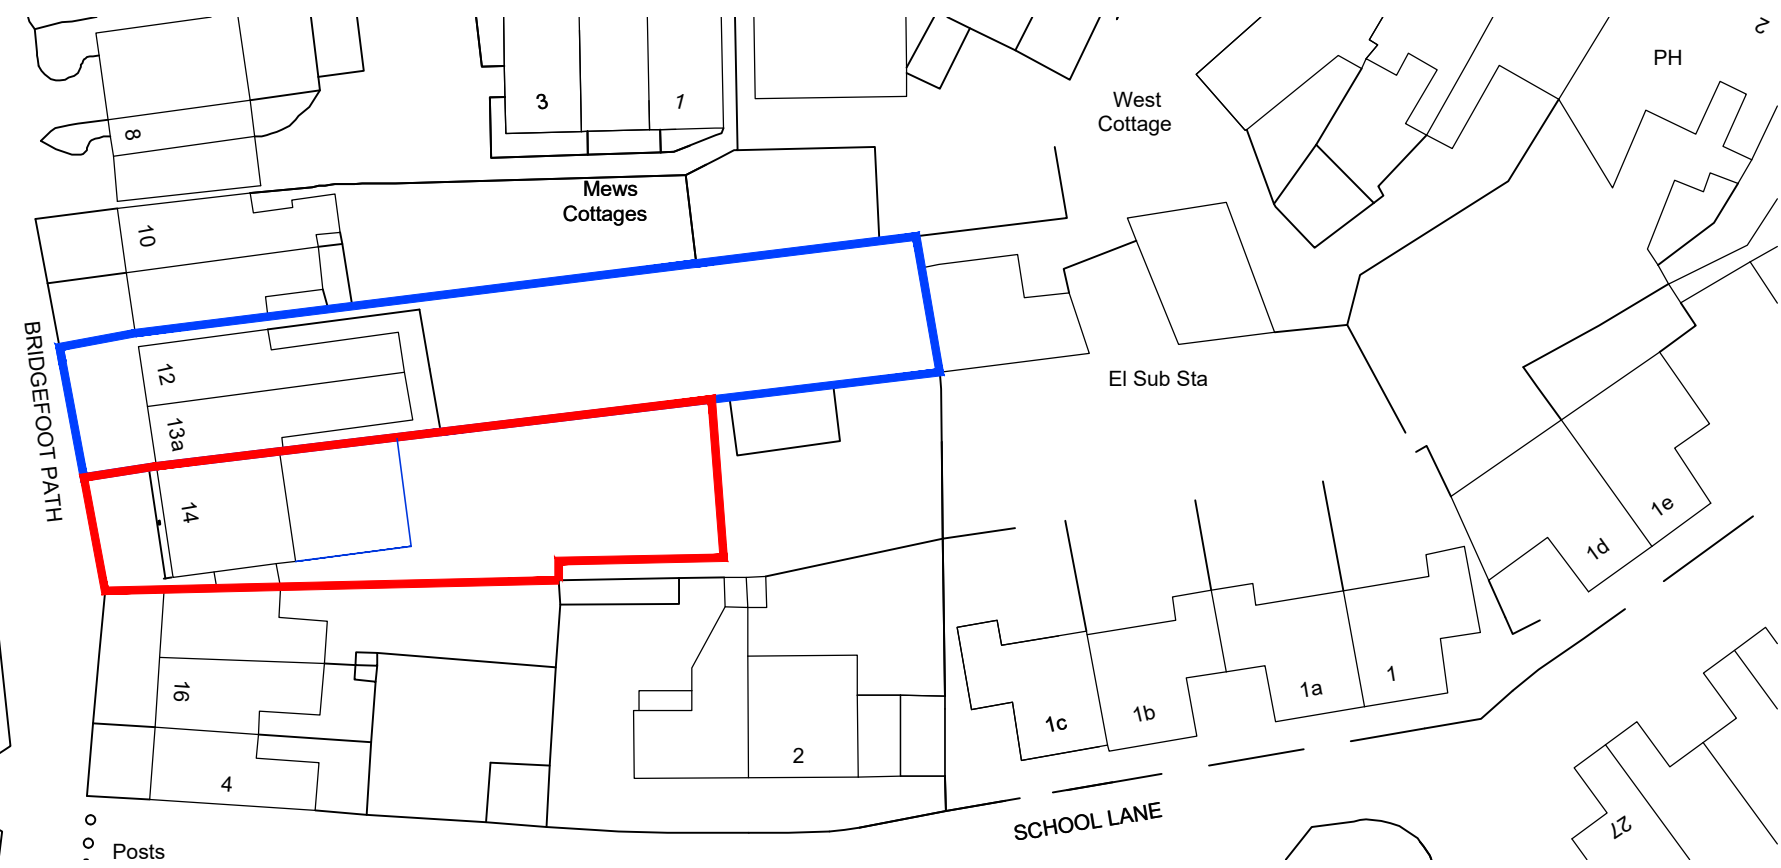


Proposed Block Plan
scale 1:500

 

Ordnance Survey (c) Crown Copyright 2024. All rights reserved.
Licence number 100022432

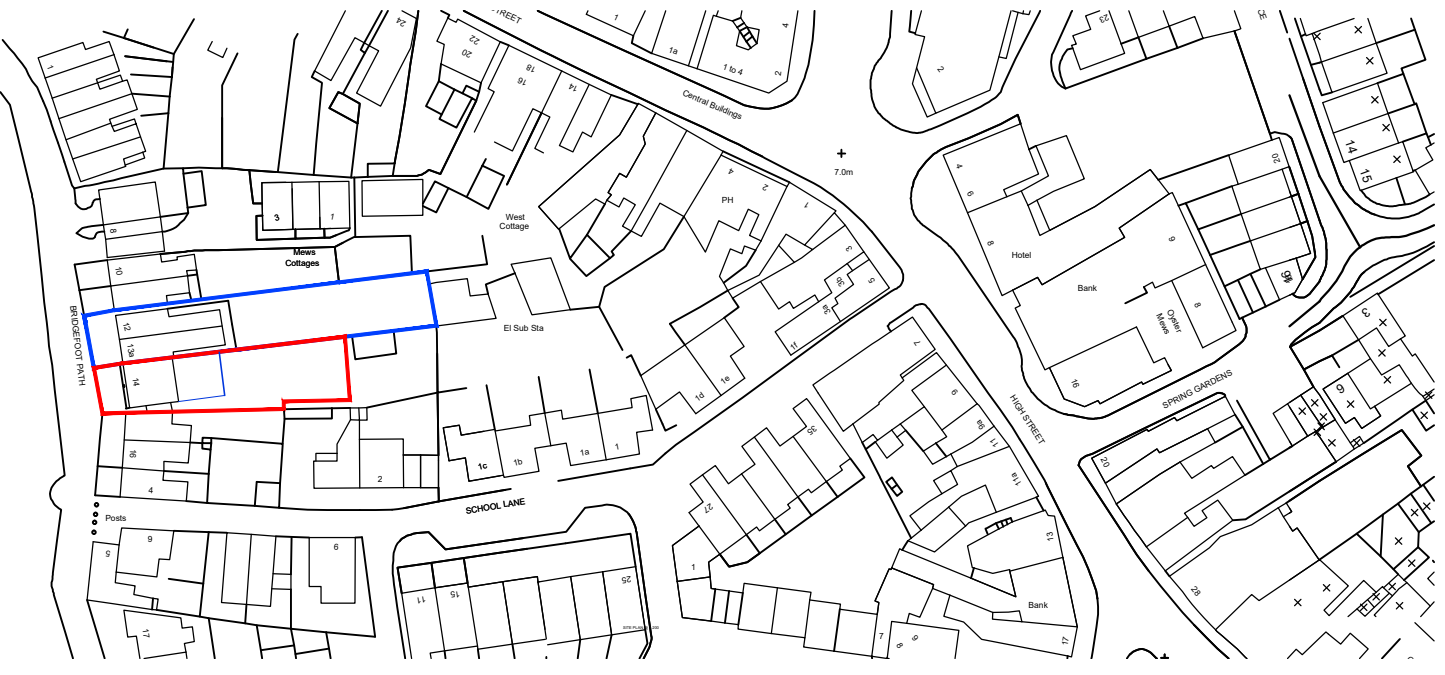

Proposed Location Plan
scale 1:1250

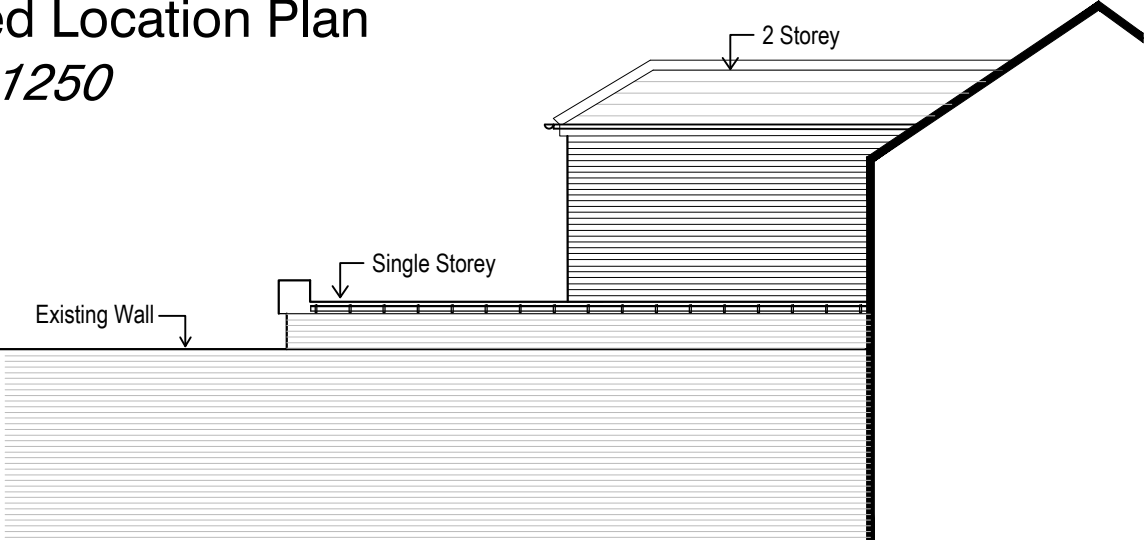

North Elevation
Proposed
1:100

GENERAL NOTES
Dimensions to be checked on site before commencing work. Any discrepancies shall be reported to the architect immediately.
Do not scale from these drawings except for planning purposes. Use figured dimensions only.
ACCOMPANYING DOCUMENTATION
All details shown on Helyer Davies Architects drawings are to be read in conjunction with the project specification and other consultants drawings and details.

REV	DATE	AMENDMENT	DRAWN

Helyer Davies Architects
www.hdarchitects.co.uk
mail@hdarchitects.co.uk
01243 370 715
Unit 1 The Old Flour Mill . Queen St
Emsworth . PO10 7BT

PROJECT
14 Bridgefoot Path

DRAWING
EXISTING
SCALE
As noted @A1

DATE
Mar-25
DRAWN
EW
DRAWING No.
25007 - 004F-Proposed
REV