


NOTES:

Dimensions must not be scaled off this drawing.
Work to figured dimensions in all cases.
The Contractor shall be responsible for checking all dimensions. Any discrepancy to be checked with architect before work proceeds.
This drawing is the copyright of Shore Prior

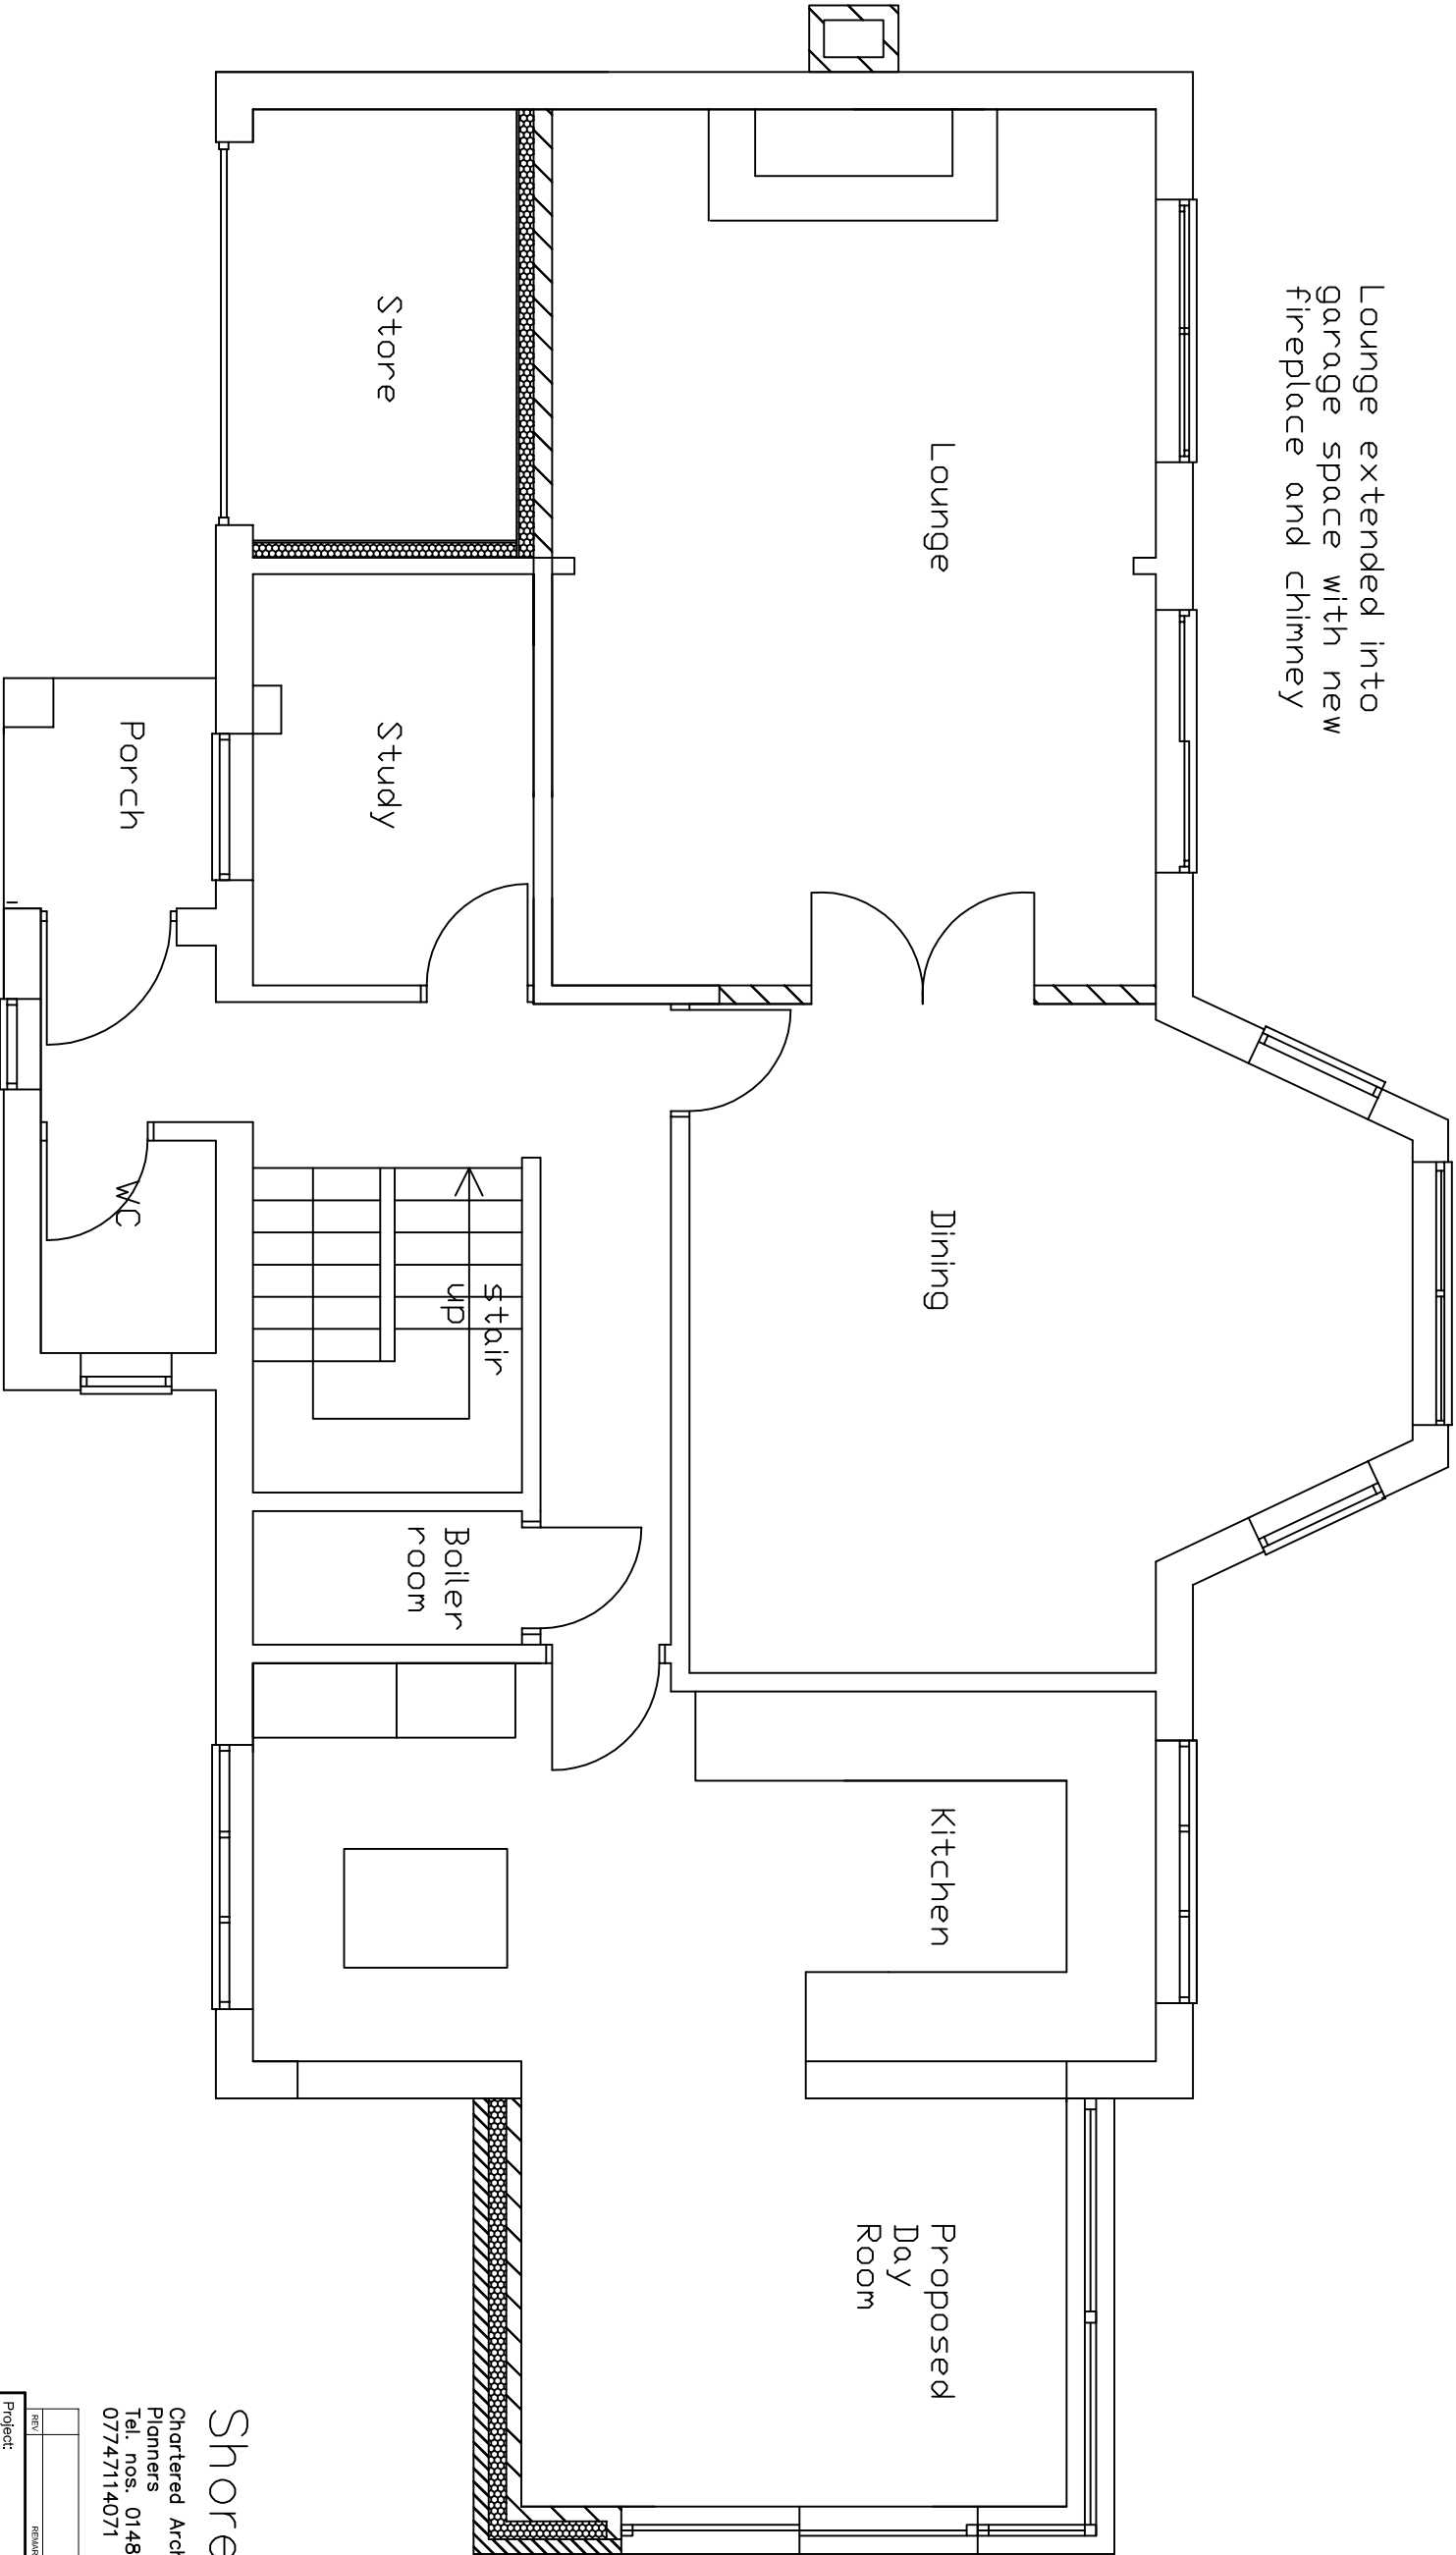

Shore Prior
Chartered Architects and Town
Planners
Tel. nos. 01482 631395 and
07747114071

REV	REMARKS	DATE	BY

Project:
Alterations to
25 Tower Street Emsworth
for Mr and Mrs R Kennett

Drawing:
Ground Floor Plan
as Proposed

Scale: 1:50 ● A3

Drawn By:	Date:
Project N°: 271	Drawing N°: () 03
Revision:	2024