


NOTES:

Dimensions must not be scaled off this drawing.
Work to figured dimensions in all cases.
The Contractor shall be responsible for checking all dimensions. Any discrepancy to be checked with architect before work proceeds.
This drawing is the copyright of Shore Prior

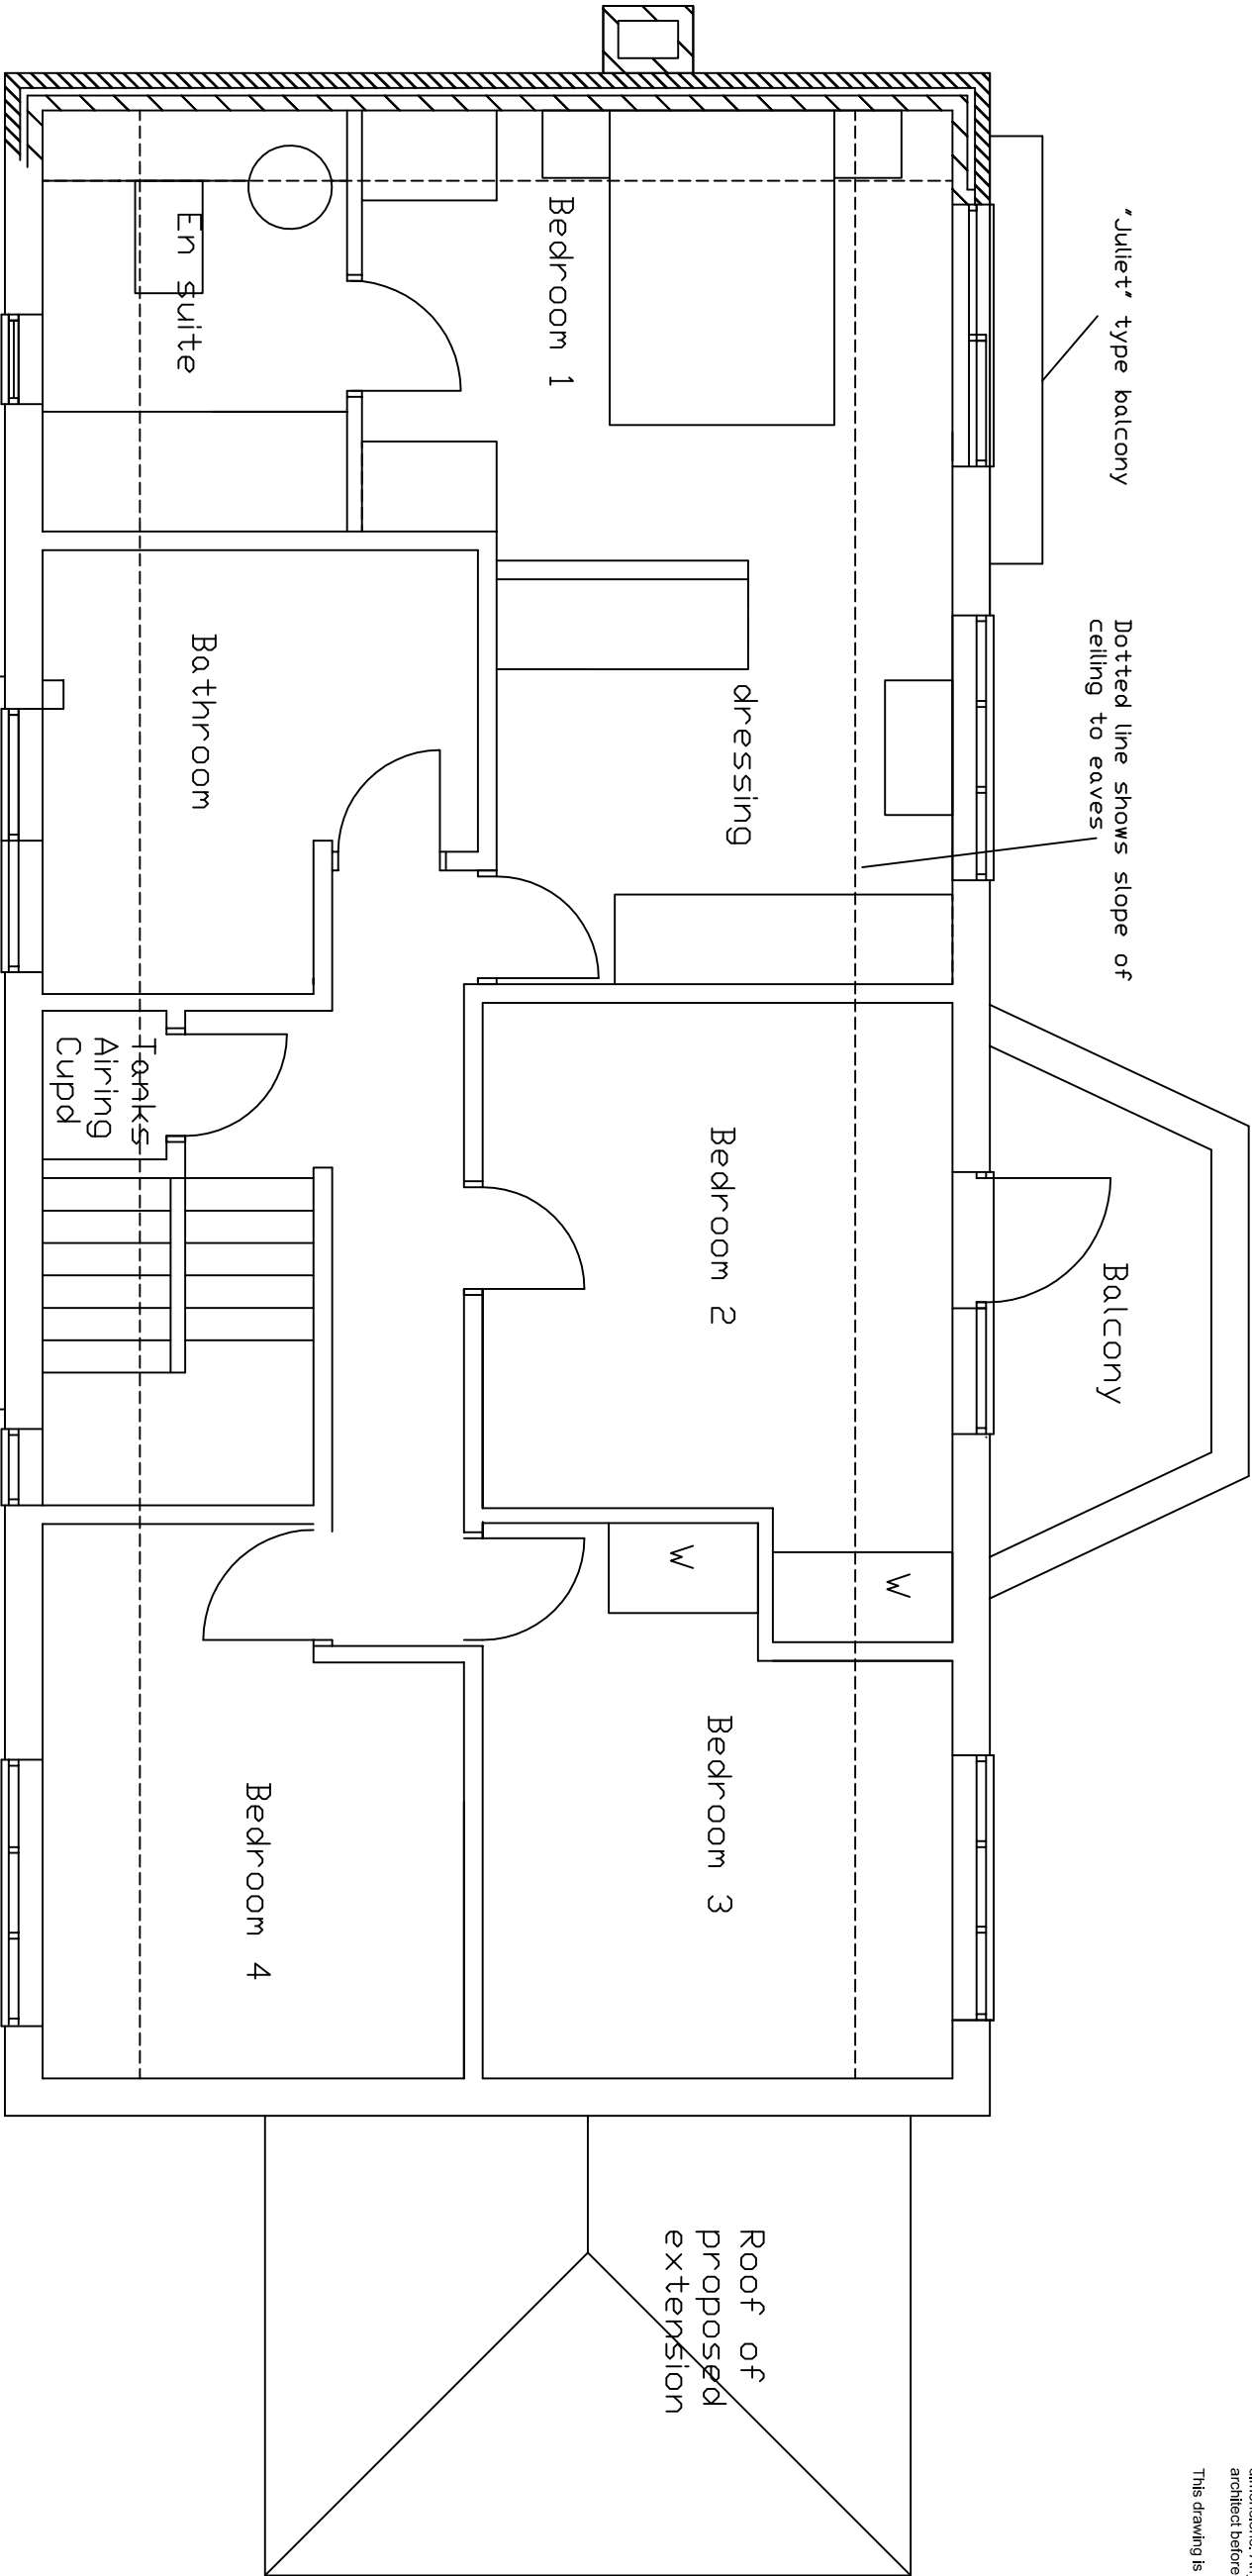

End wall of existing dwelling to be extended in height by approximately 1400mm to match eaves ht of rest of building.

REV	REVISIONS	DATE	BY

Project:
Alterations to
25 Tower Street Emsworth
for Mr and Mrs R Kennett

Shore Prior

Chartered Architects and Town
Planners
Tel. nos. 01482 631395 and
07747114071

Drawing:
First Floor Plan
as Proposed

Scale: 1:50 • A3

Drawn By:	Date:	2024
Project N°:	Drawing N°:	Revision:
271	() 06	