



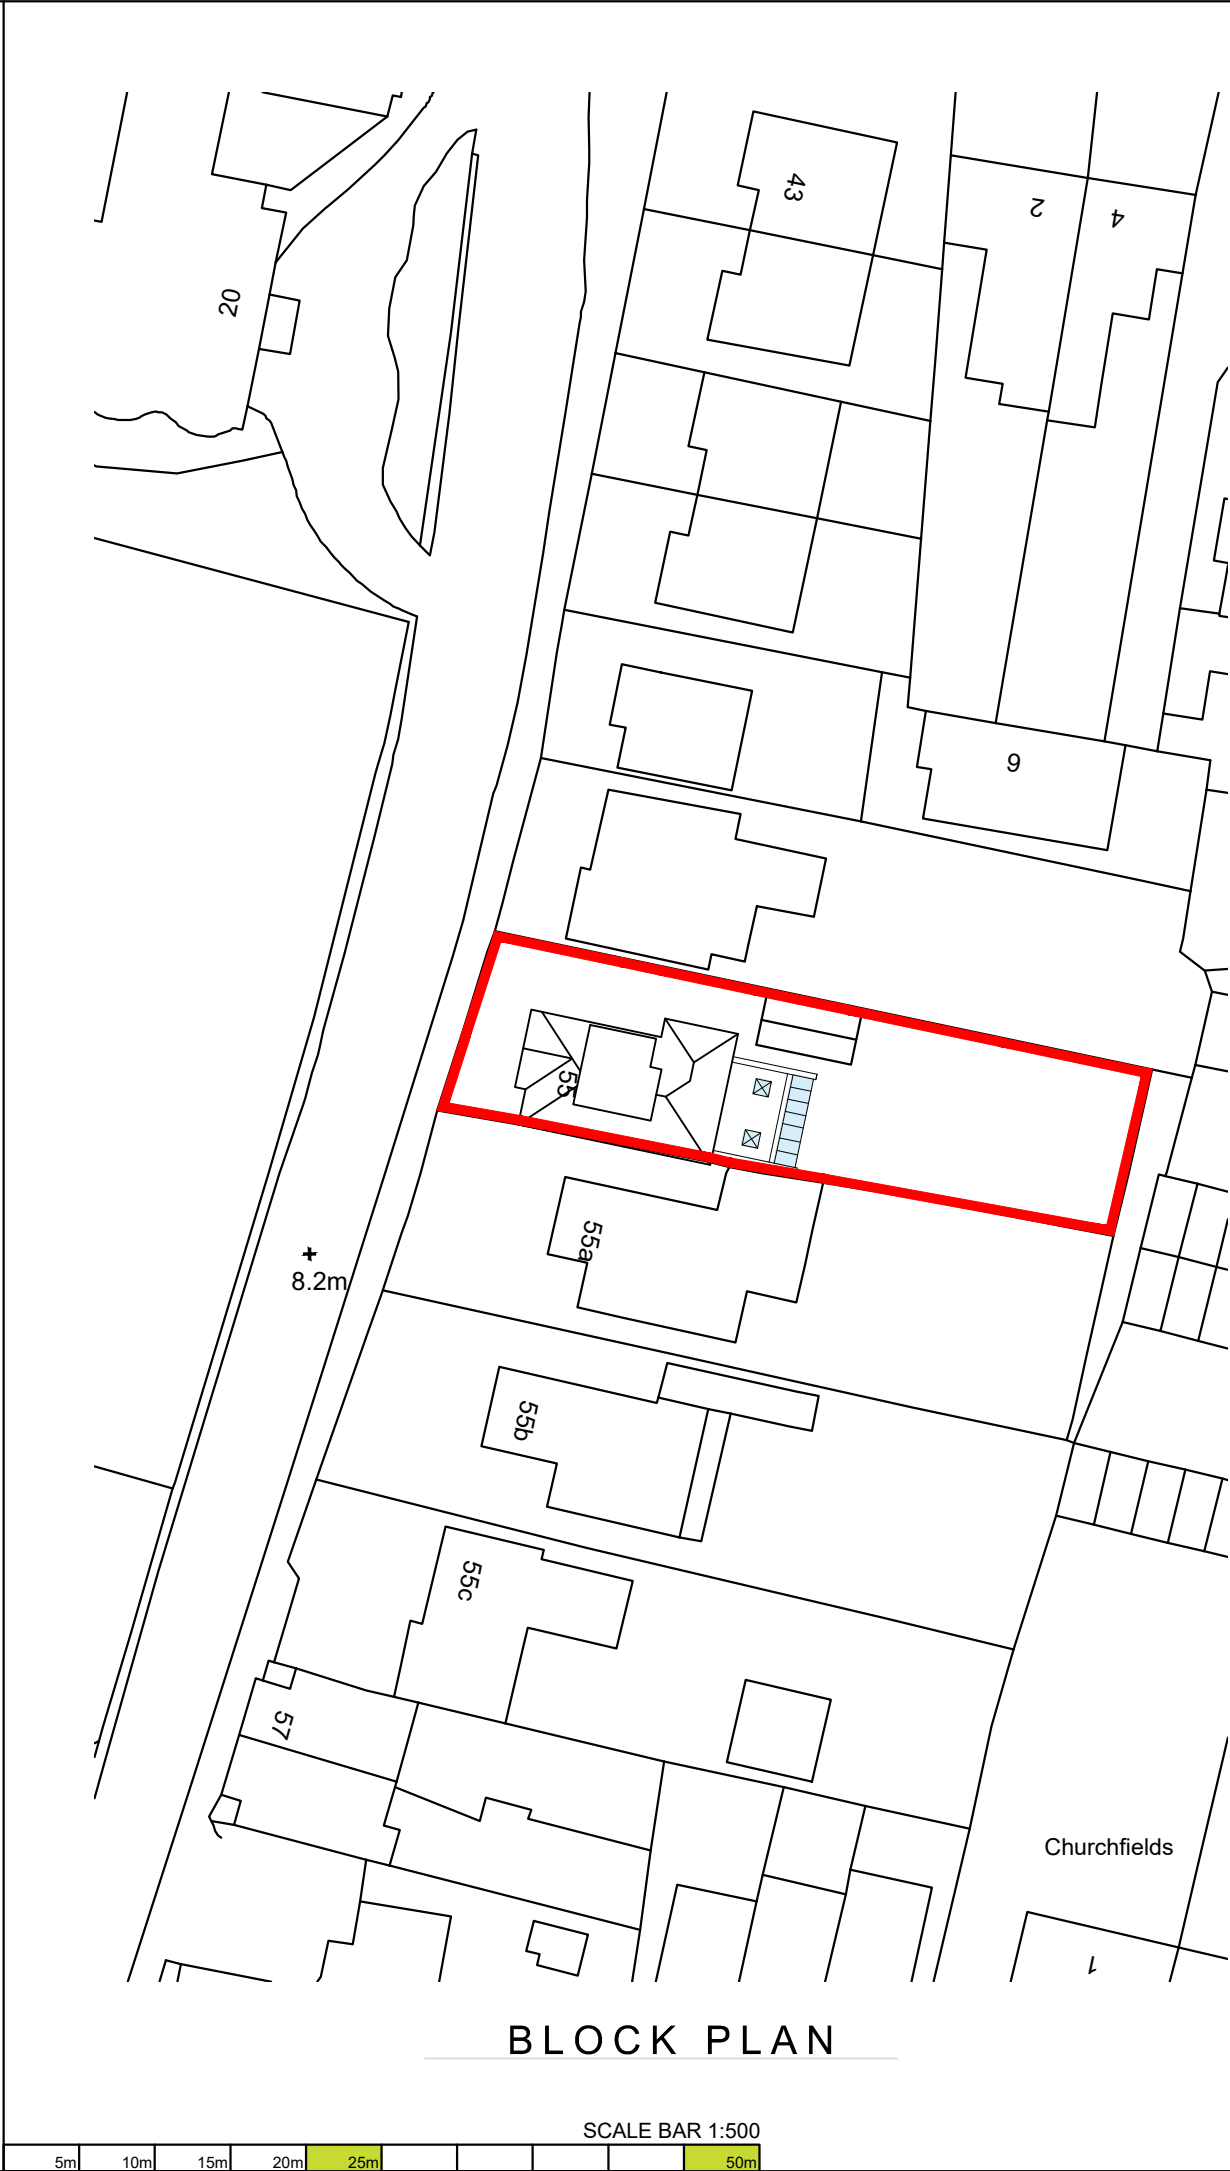

© Crown Copyright
All right reserved
Reproduced by Permission
Licence No.100046837

NOTES

- Data within this drawing provided by Ordnance Survey. Please note that Ordnance Survey can only guarantee accuracy to 0.9m for maps at this scale. CAAD Ltd. accept no responsibility for the accuracy of the Ordnance Survey boundaries. It is strongly recommended that a land survey is carried out should the development rely on the accuracy of these boundaries.

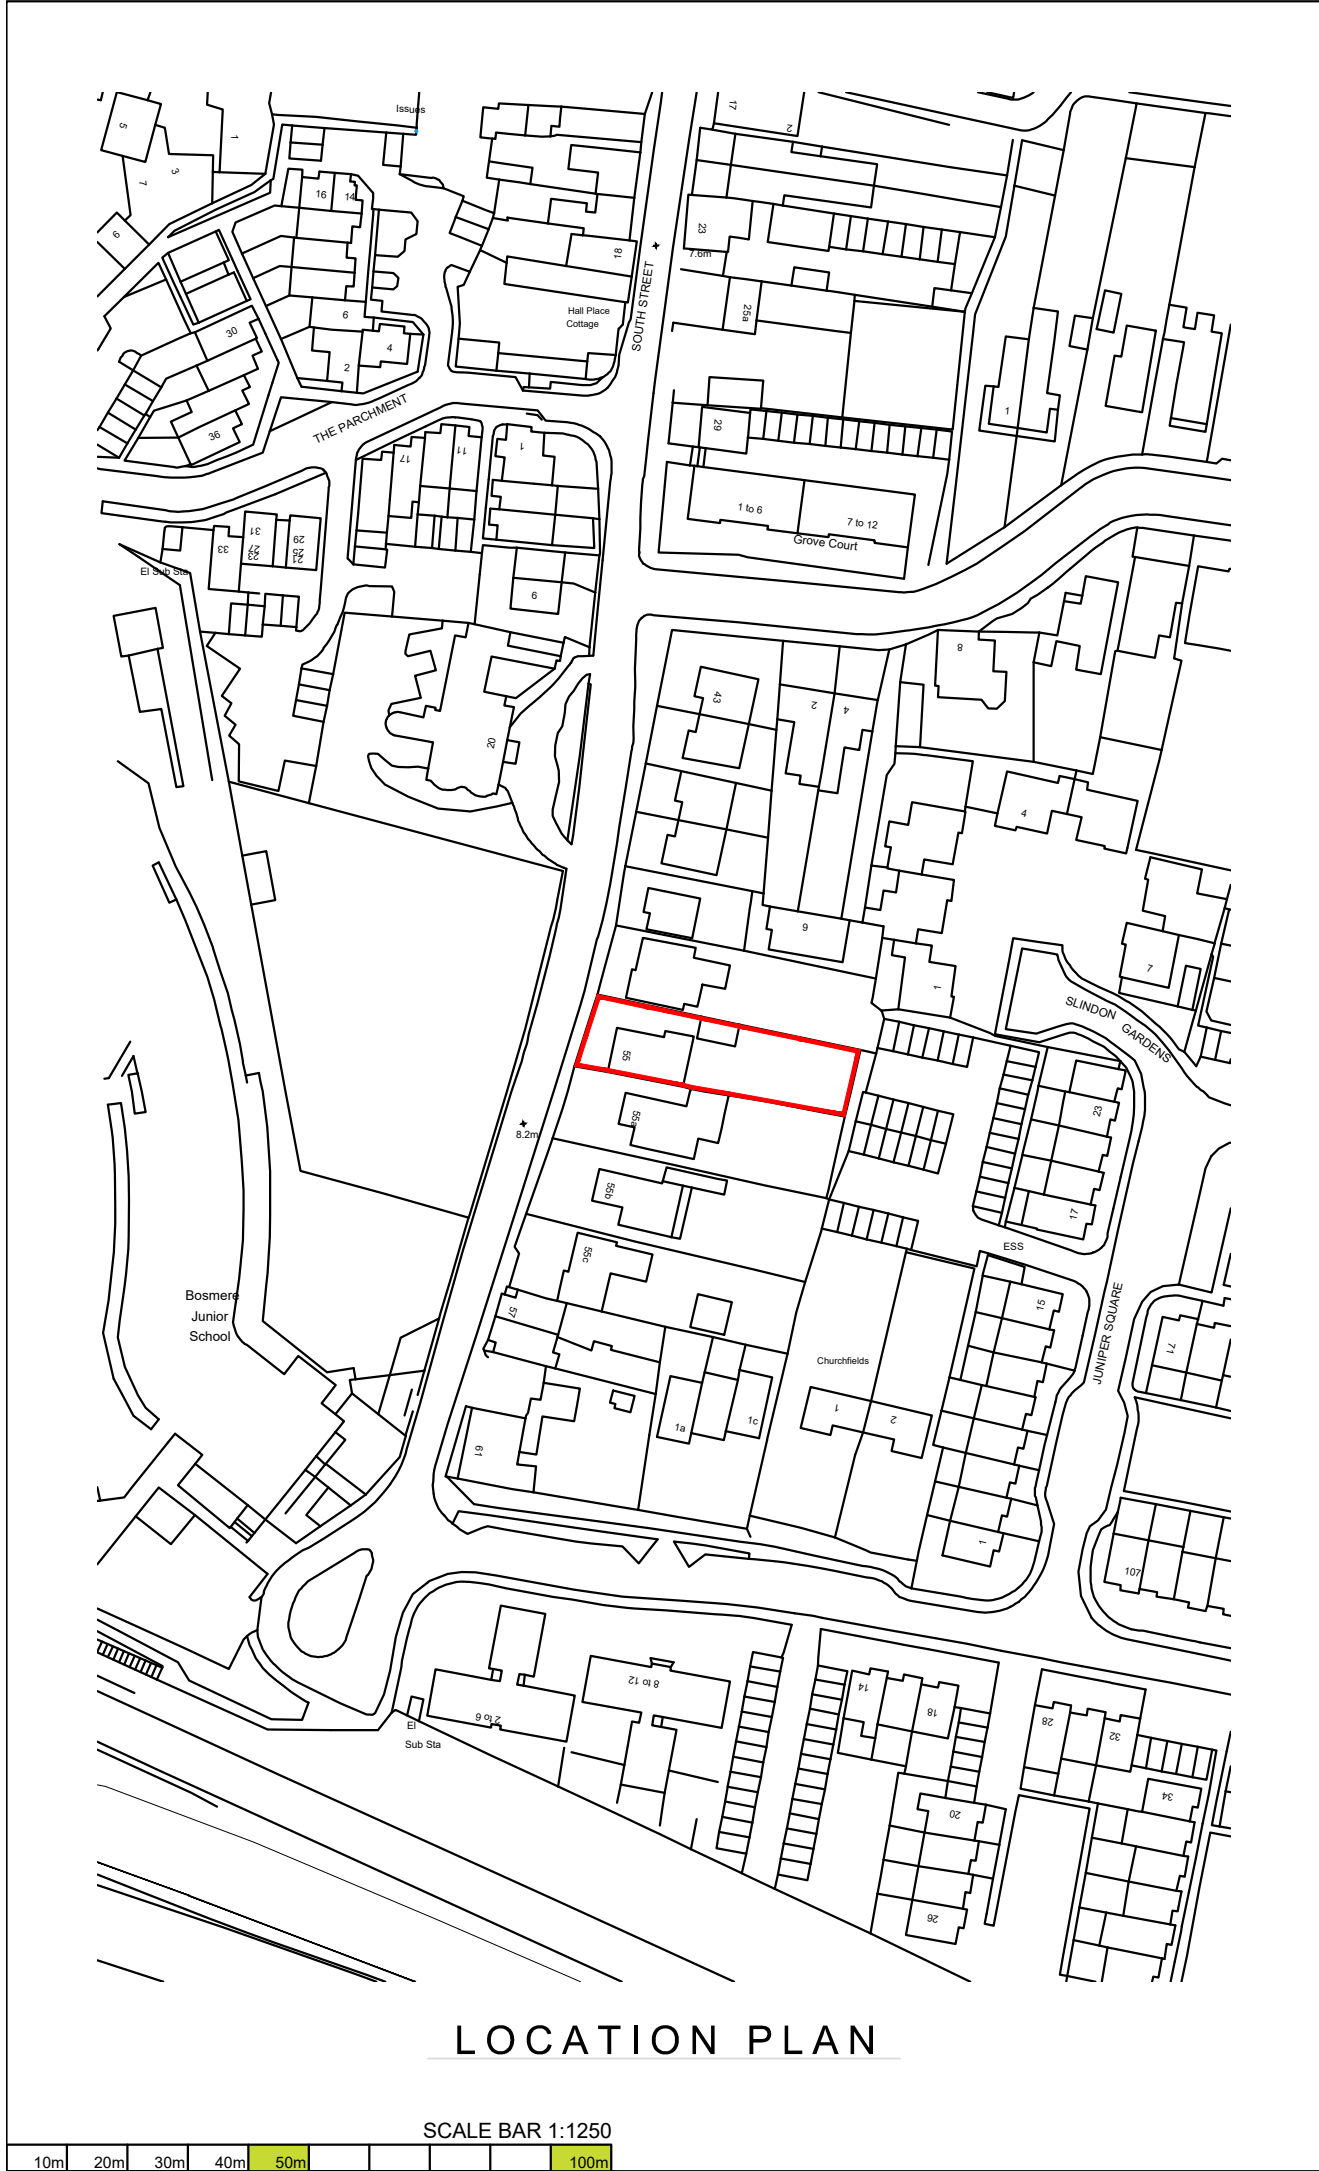

Critchley Architecture And Design Ltd.
Contact: 02392 474 919 | info@caad.online

The Old Bakery, 34 North Street, Havant, PO9 1PT

Revisions

A. Issued for planning/22.04.2025/KM
B.
C.

Project Address

55 South Street
Havant
Hampshire
PO9 1BY

SITE PLANS

Scale A3 = As Shown
Drawn By JGF
Date 05.07.2023

Project No. Sheet No. Rev.

24008 101 A