



EXISTING GROUND WITH FIRST FLOOR LAYOUTS & ELEVATIONS TOGETHER WITH SITE
LOCATION PLAN AT N° 39 BEDHAMPTON WAY • HAVANT • PO9 2DL • FOR DIANE WALKER

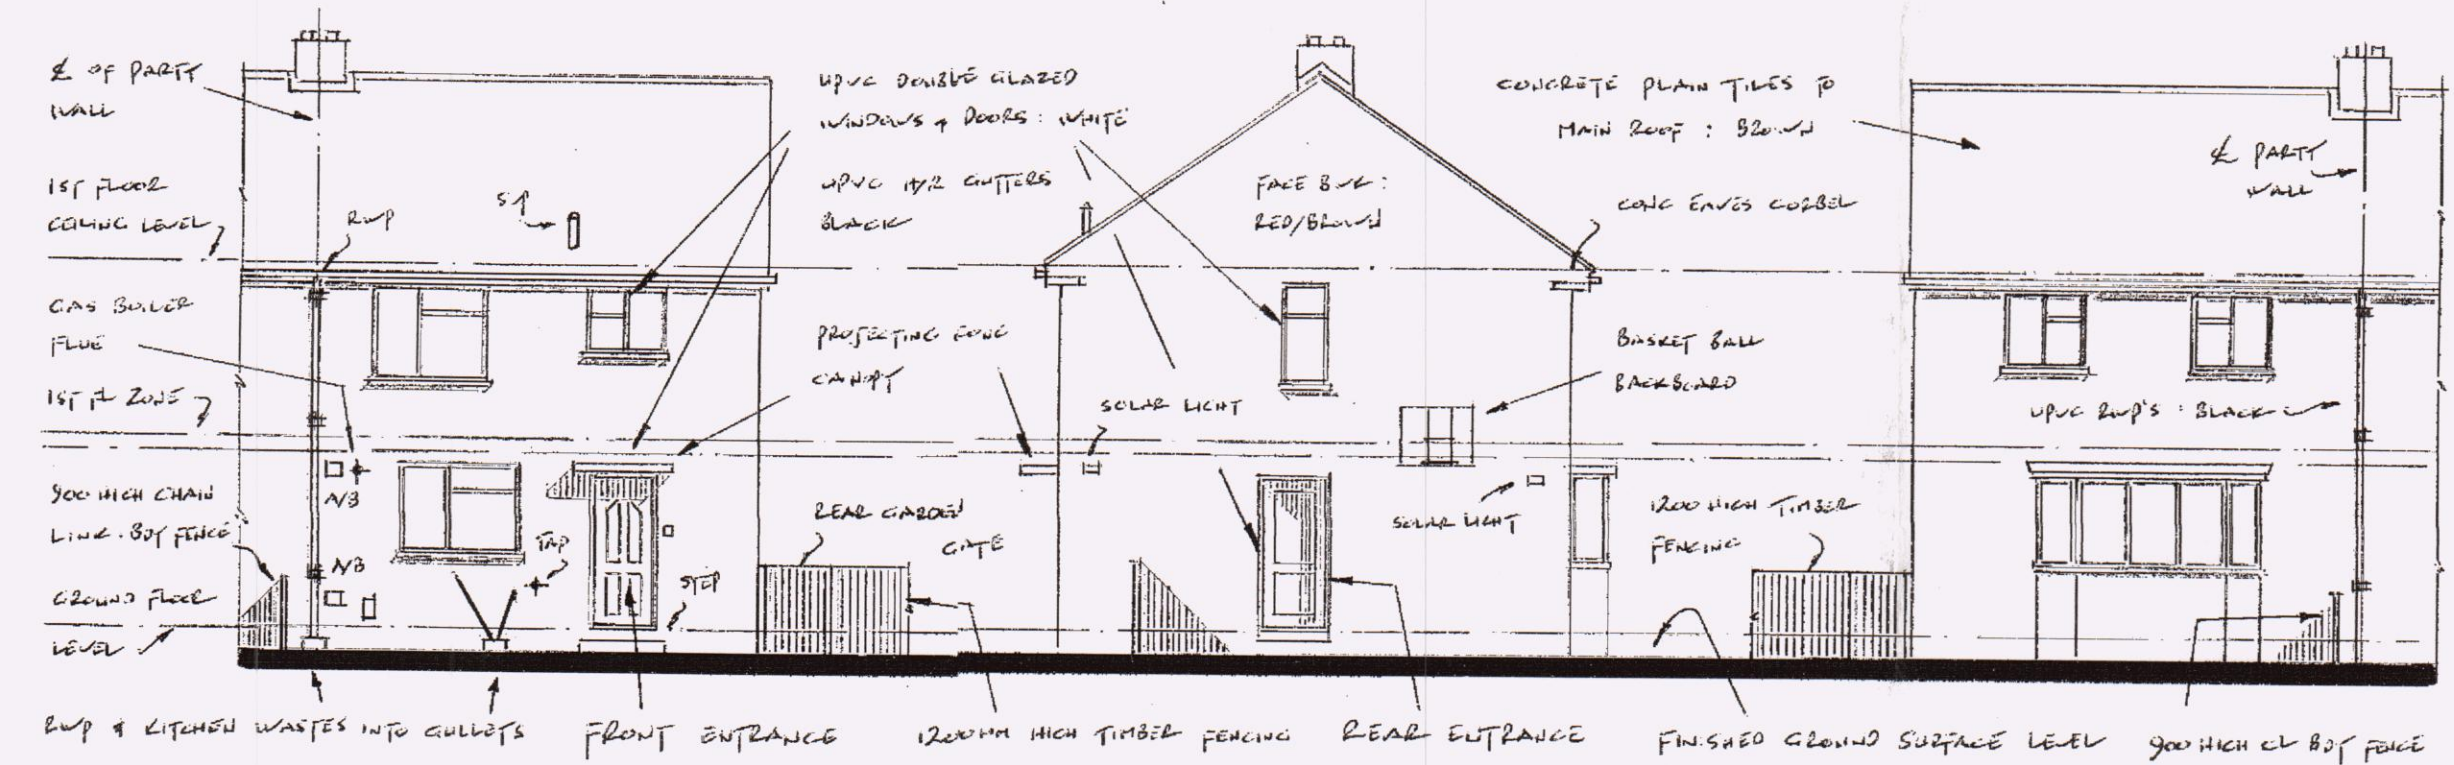


FRONT (NORTH) • SIDE (WEST) & REAR (SOUTH) ELEVATIONS SCALE: 1:100th

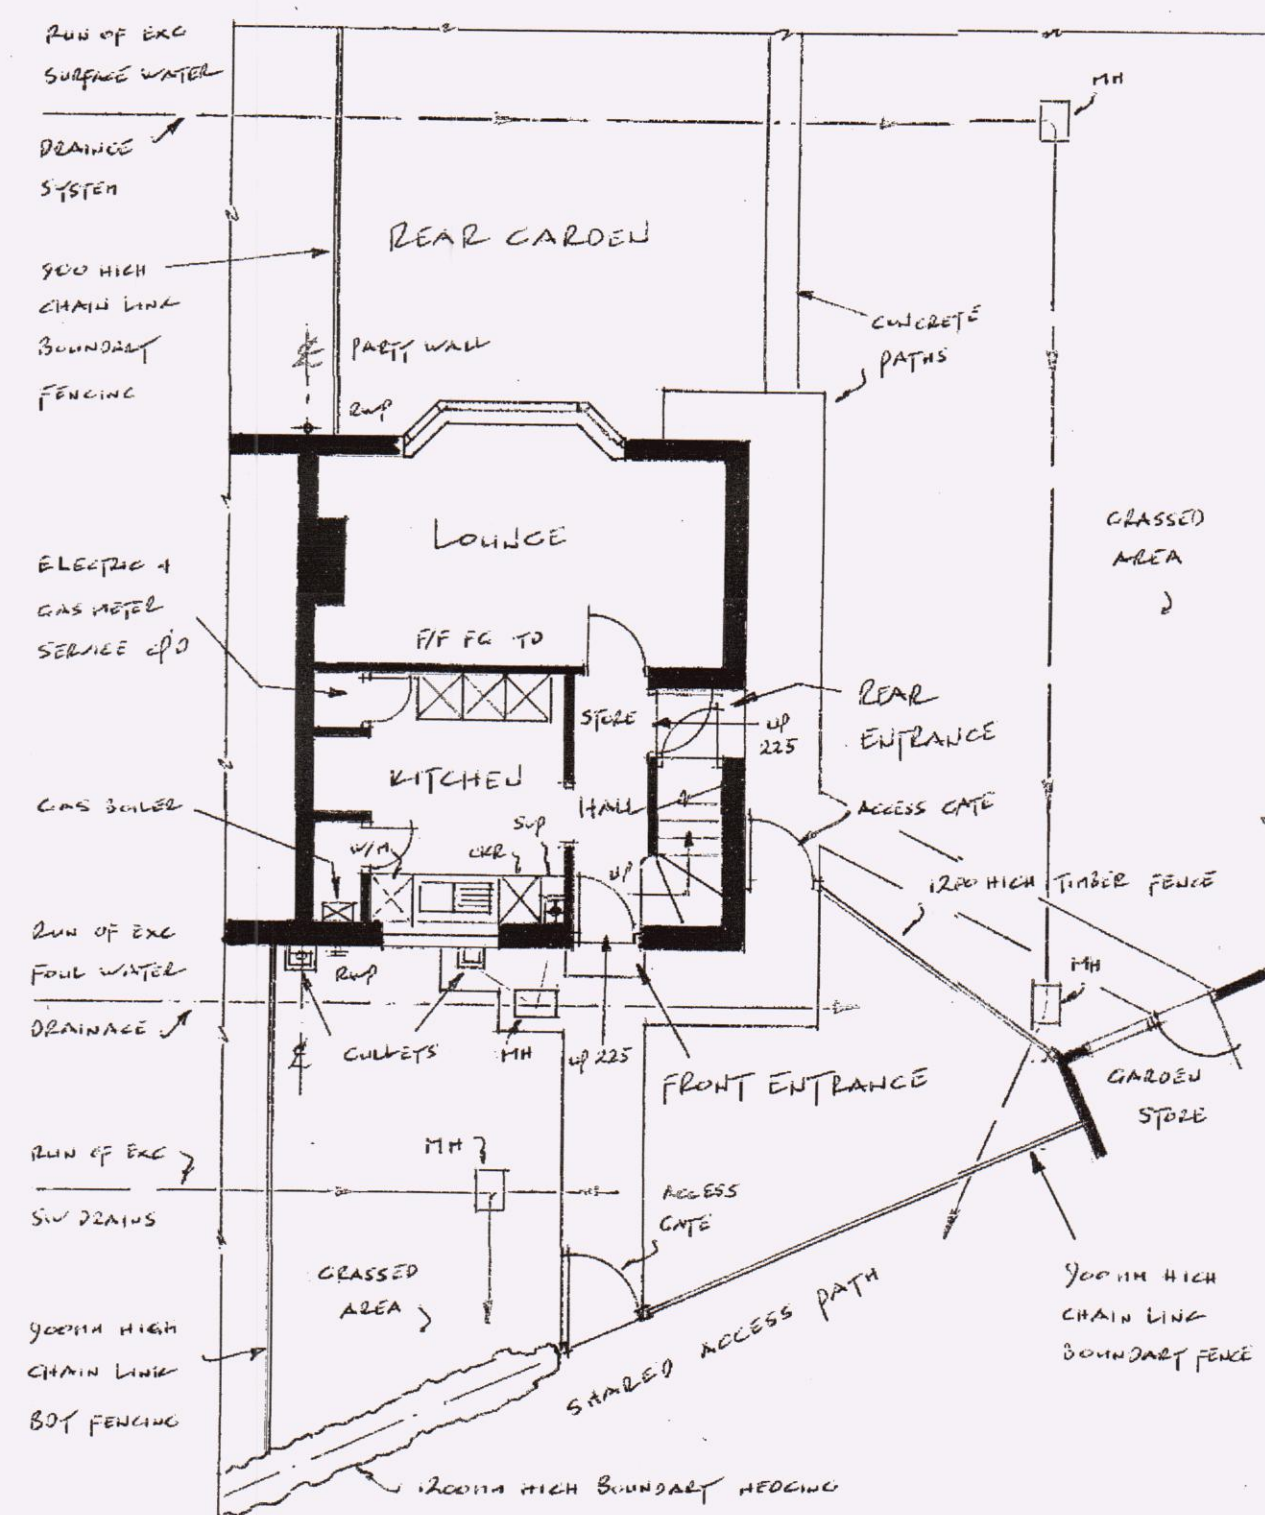

GROUND FLOOR PLAN • SCALE: 1:100th

ISSUE DATE: 26/5/25
CONTRACTS: 124/25 ISSUED FOR RECORD PURPOSES

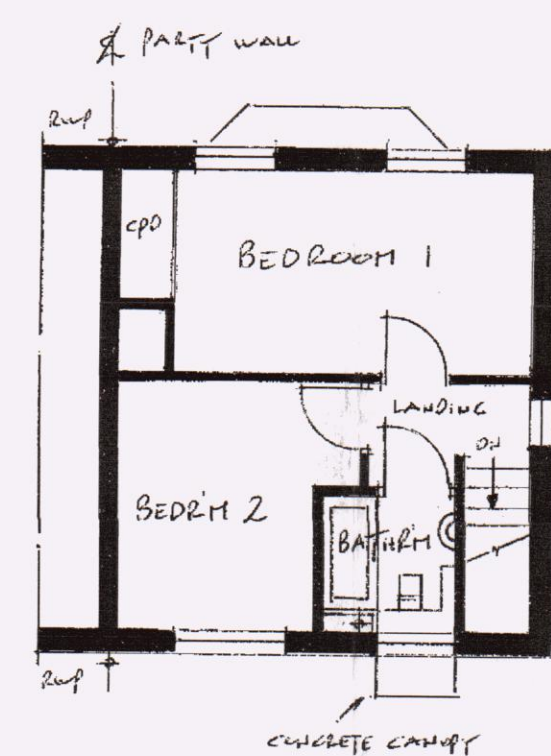

FIRST FLOOR PLAN
SCALE: 1:100th




HAVANT BOROUGH COUNCIL
03 JUN 2025
RECEIVED


39 Bedhampton Way, Havant, PO9 2DL



© Crown copyright and database rights 2025 OS 100054135. Map area bounded by: 471693,107300 471835,107442. Produced on 13 May 2025 from the OS National Geographic Database. Supplied by UKPlanningMaps.com. Unique plan reference: p21/uk/1254393/1683456

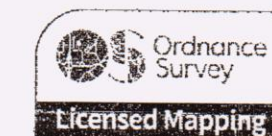

SITE LOCATION PLAN • SCALE: 1:1250th

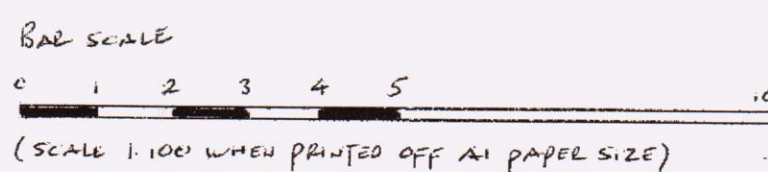

DRAWING N° BW/EXP/100/1