


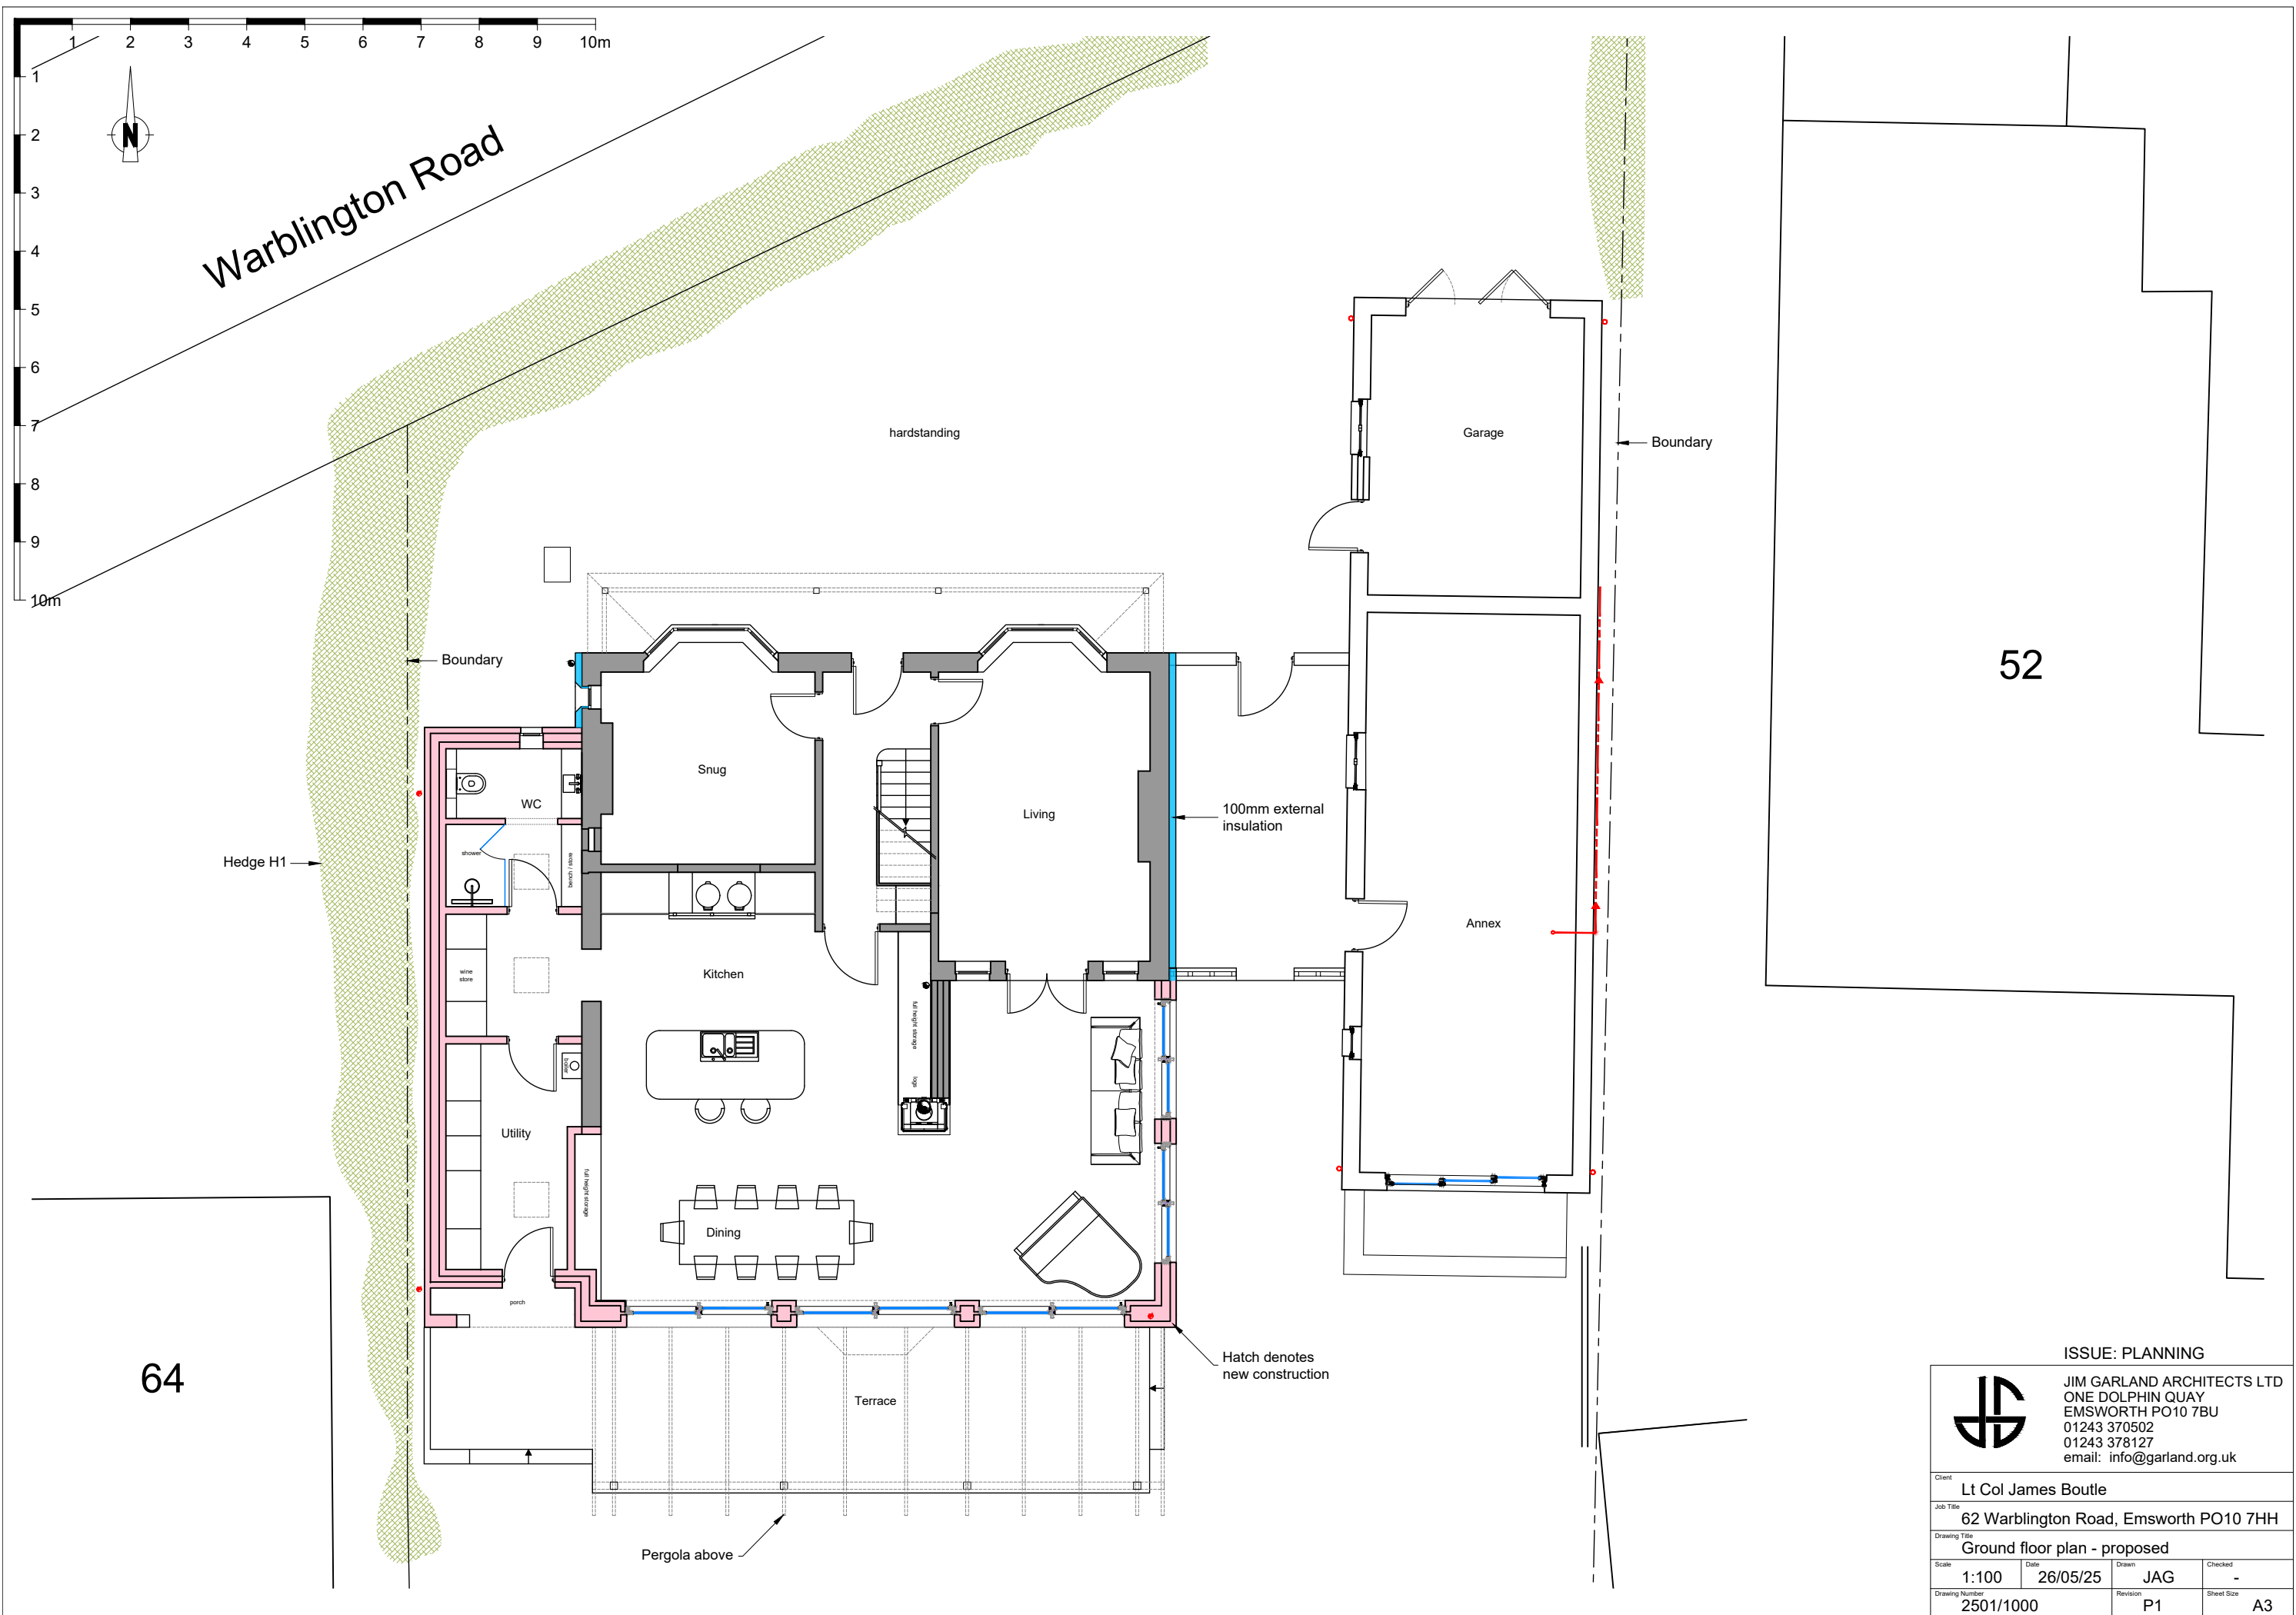

ISSUE: PLANNING



JIM GARLAND ARCHITECTS LTD
ONE DOLPHIN QUAY
EMSWORTH PO10 7BU
01243 370502
01243 378127
email: info@garland.org.uk

Client Lt Col James Boutle			
Job Title 62 Warblington Road, Emsworth PO10 7HH			
Drawing Title Ground floor plan - proposed			
Scale 1:100	Date 26/05/25	Drawn JAG	Checked -
Drawing Number 2501/1000	Revision P1	Sheet Size A3	