




PROPOSED GROUND WITH EXISTING FIRST FLOOR LAYOUTS, ELEVATIONS & TYPICAL SECTION  
AT N° 39 BEDHAMPTON WAY · HAVANT · HAMPSHIRE · PO9 2DL · FOR DIANE WALKER · SCALE: 1:100<sup>th</sup>

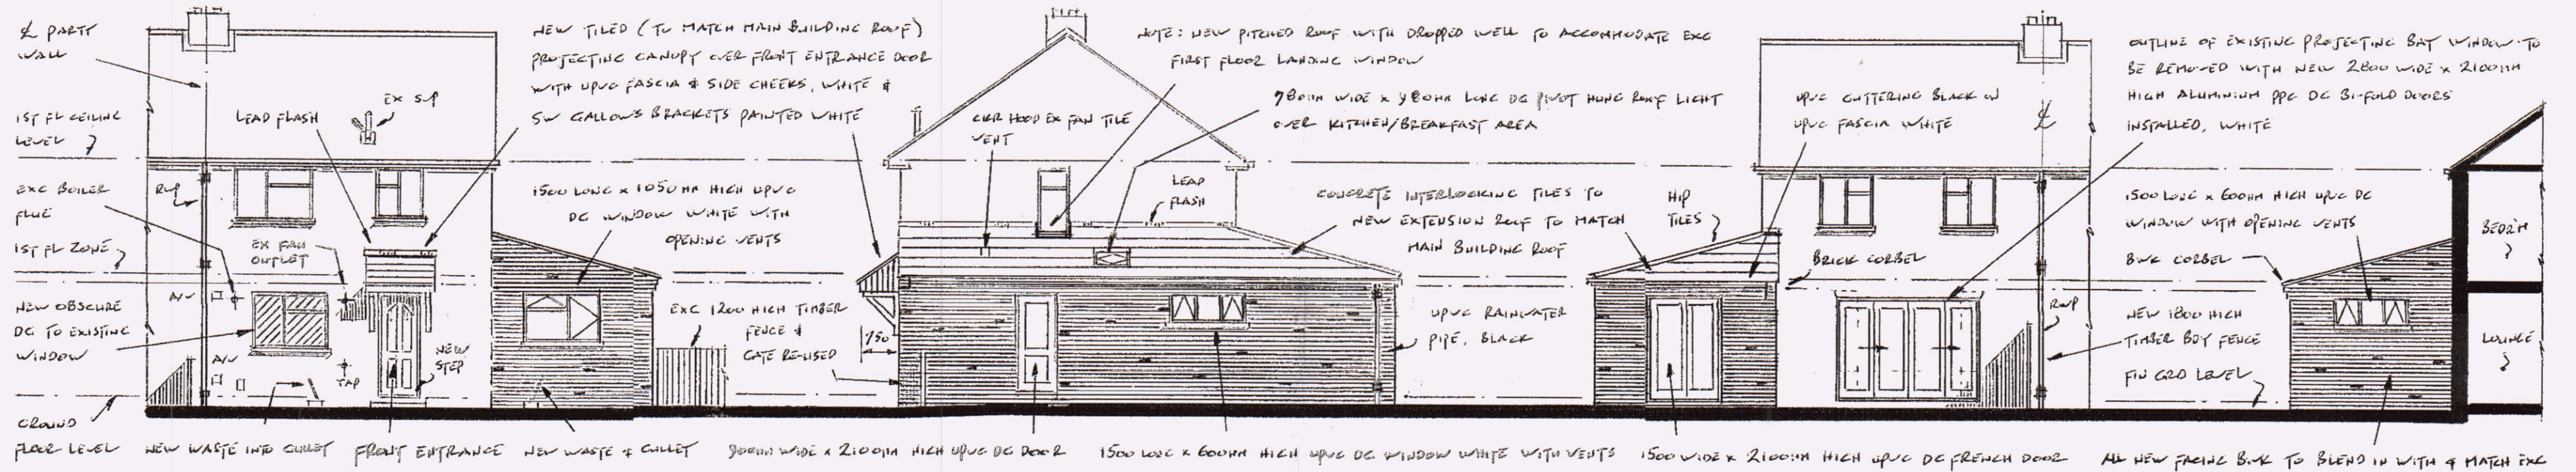


FRONT (NORTH) & SIDE (WEST) ELEVATIONS · SCALE 1:100<sup>th</sup> · REAR (SOUTH) & SIDE (EAST) ELEVATIONS · 1:100<sup>th</sup>

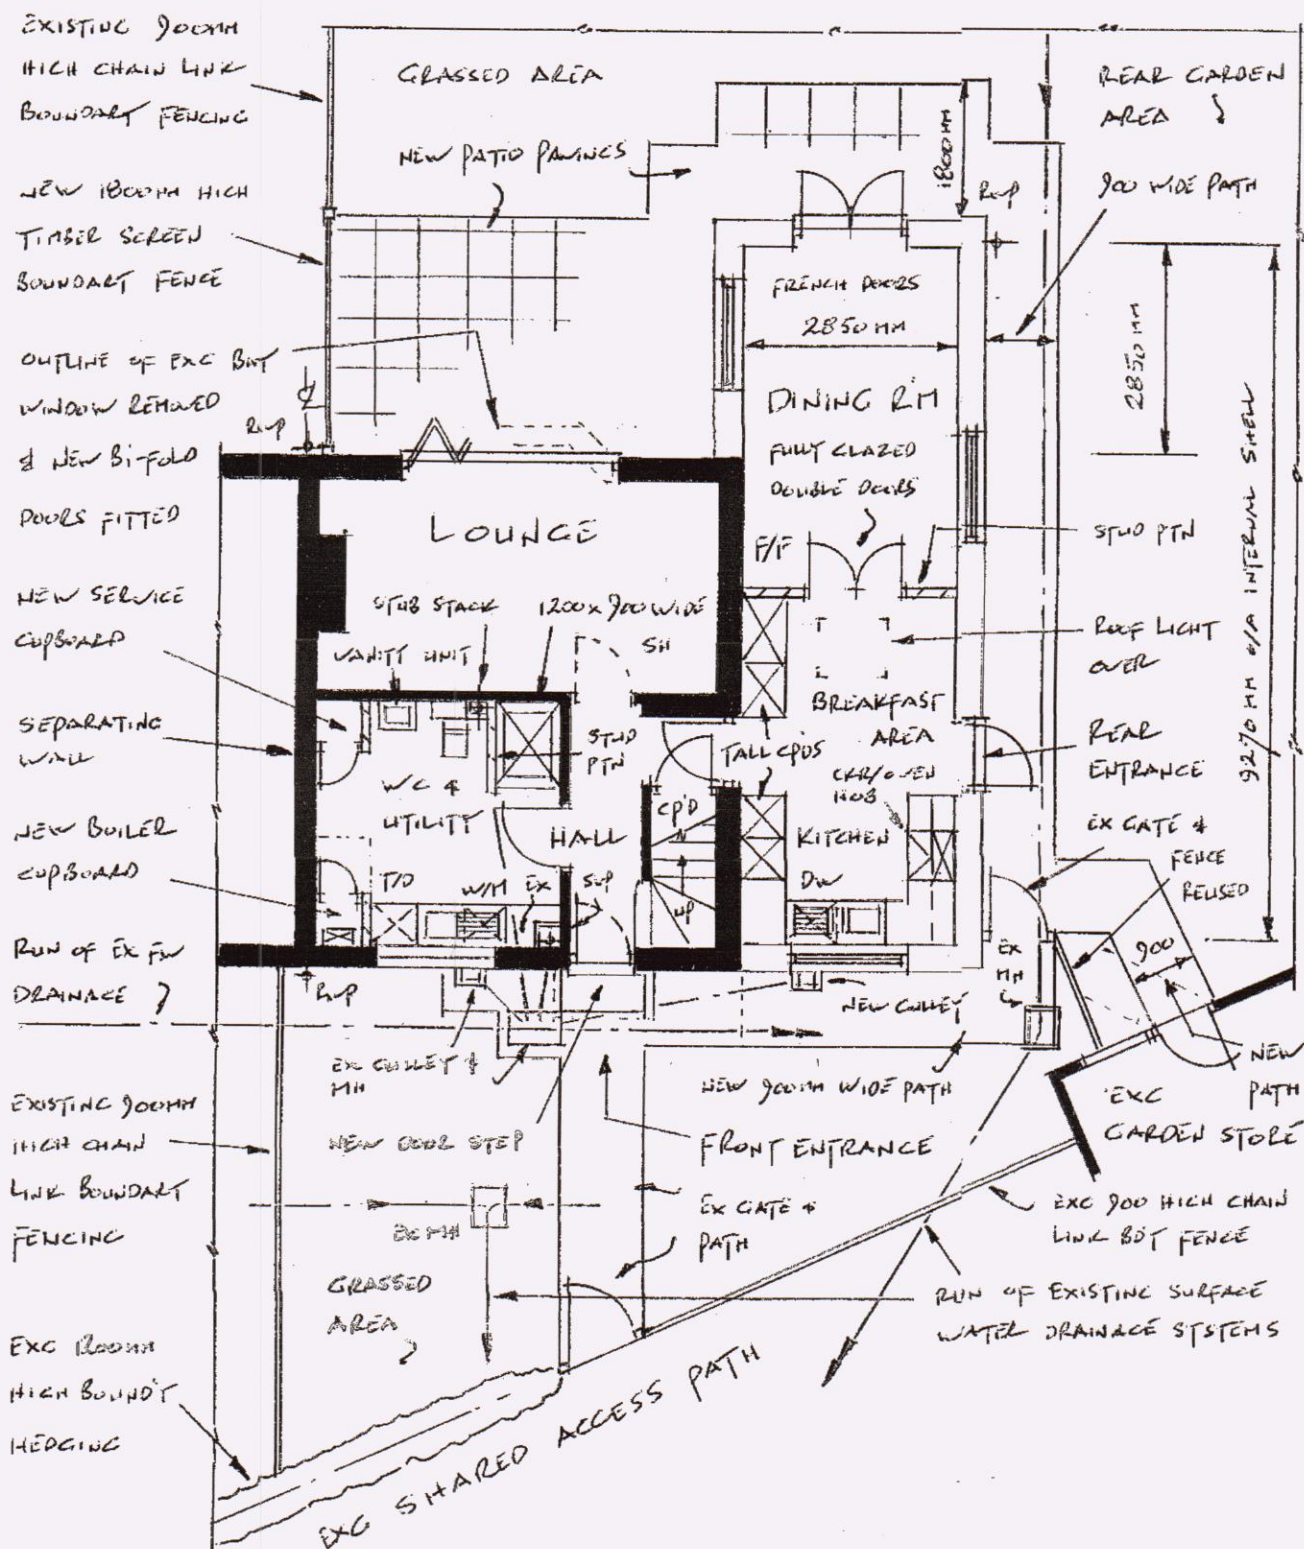

GROUND FLOOR PLAN · SCALE: 1"=100'<sup>H</sup>

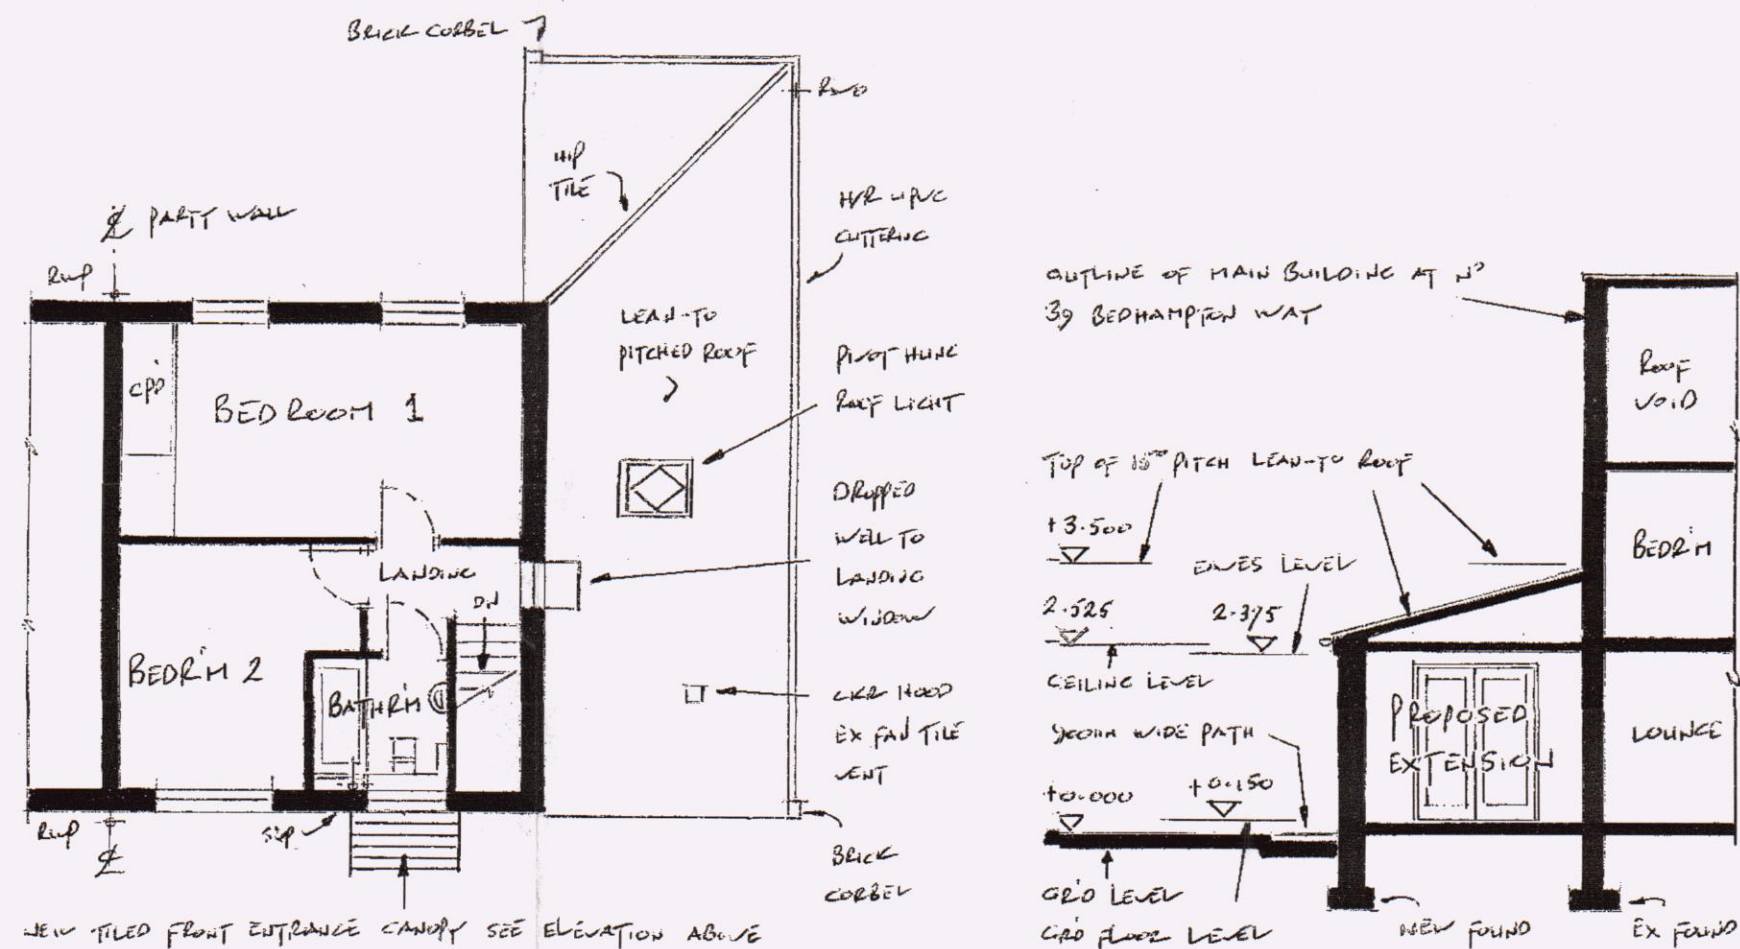

FIRST FLOOR PLAN & TYPICAL SECTION • 1:100<sup>th</sup>

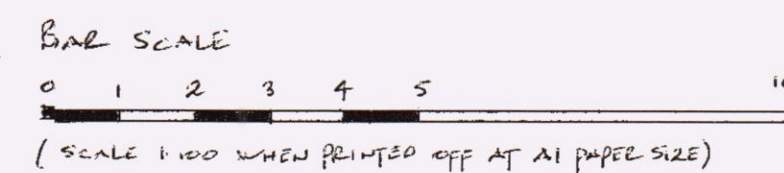

| ISSUE | DATE   | COMMENTS                     |
|-------|--------|------------------------------|
| 1     | 3/6/25 | ISSUED FOR PLANNING APPROVAL |



DRAWING N° BW/PP/100/1