

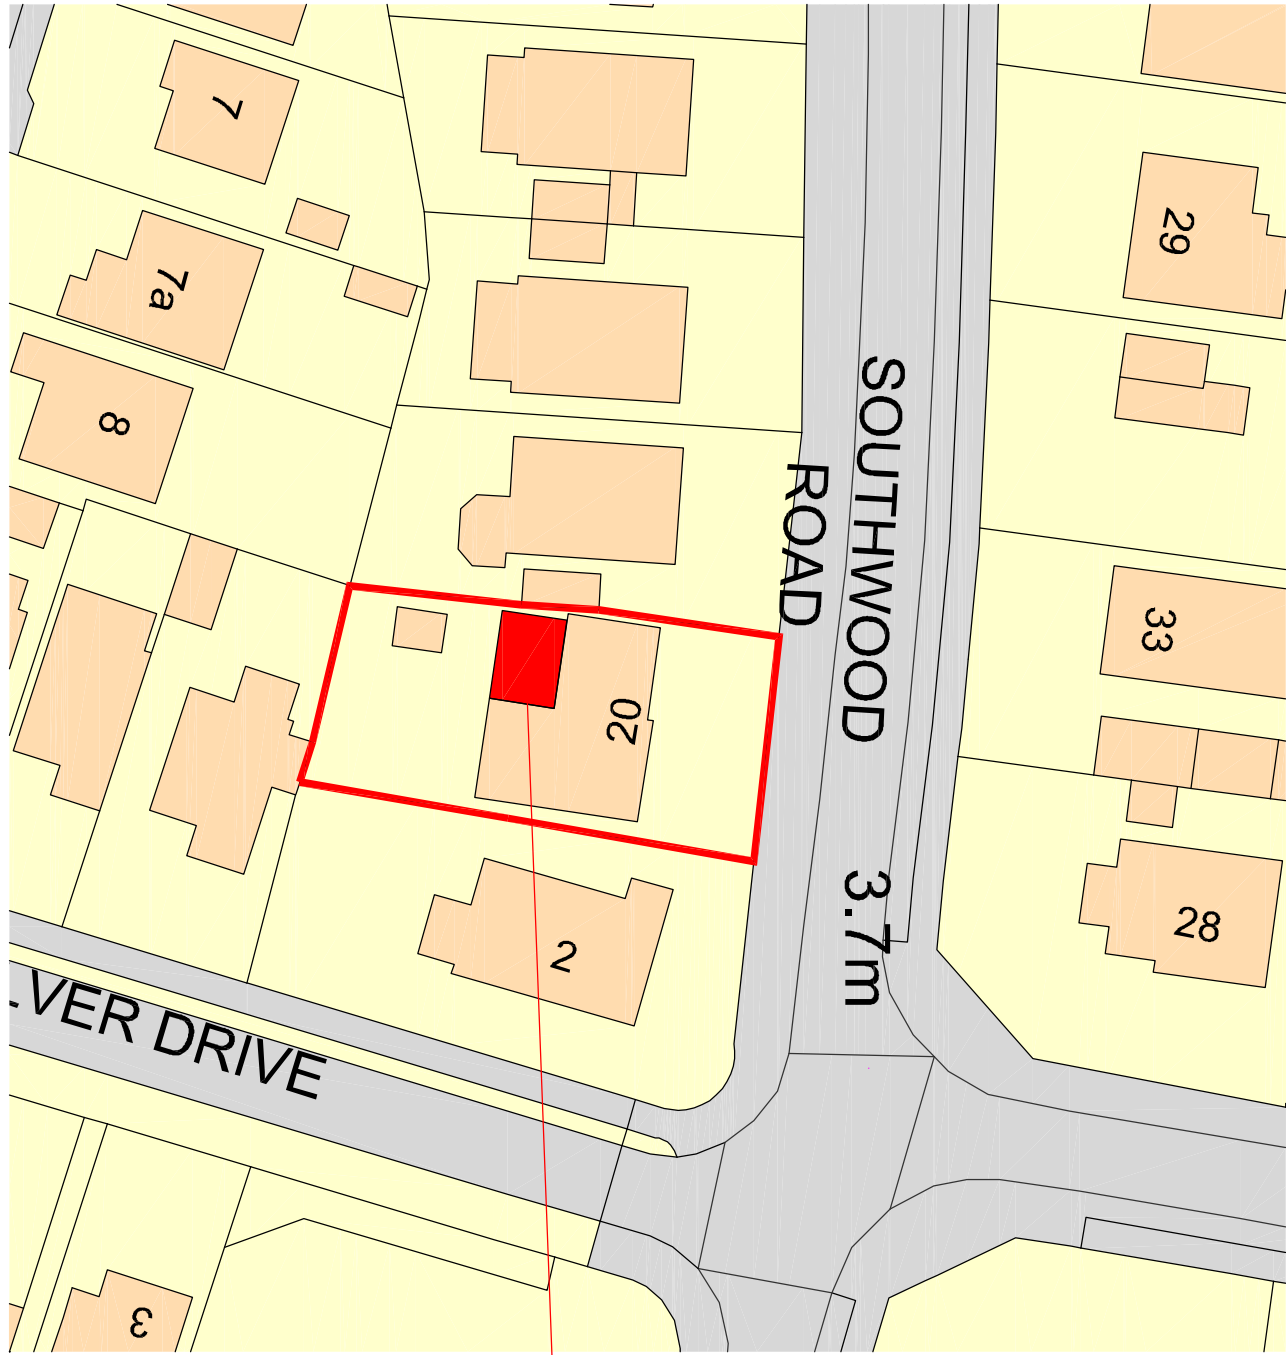
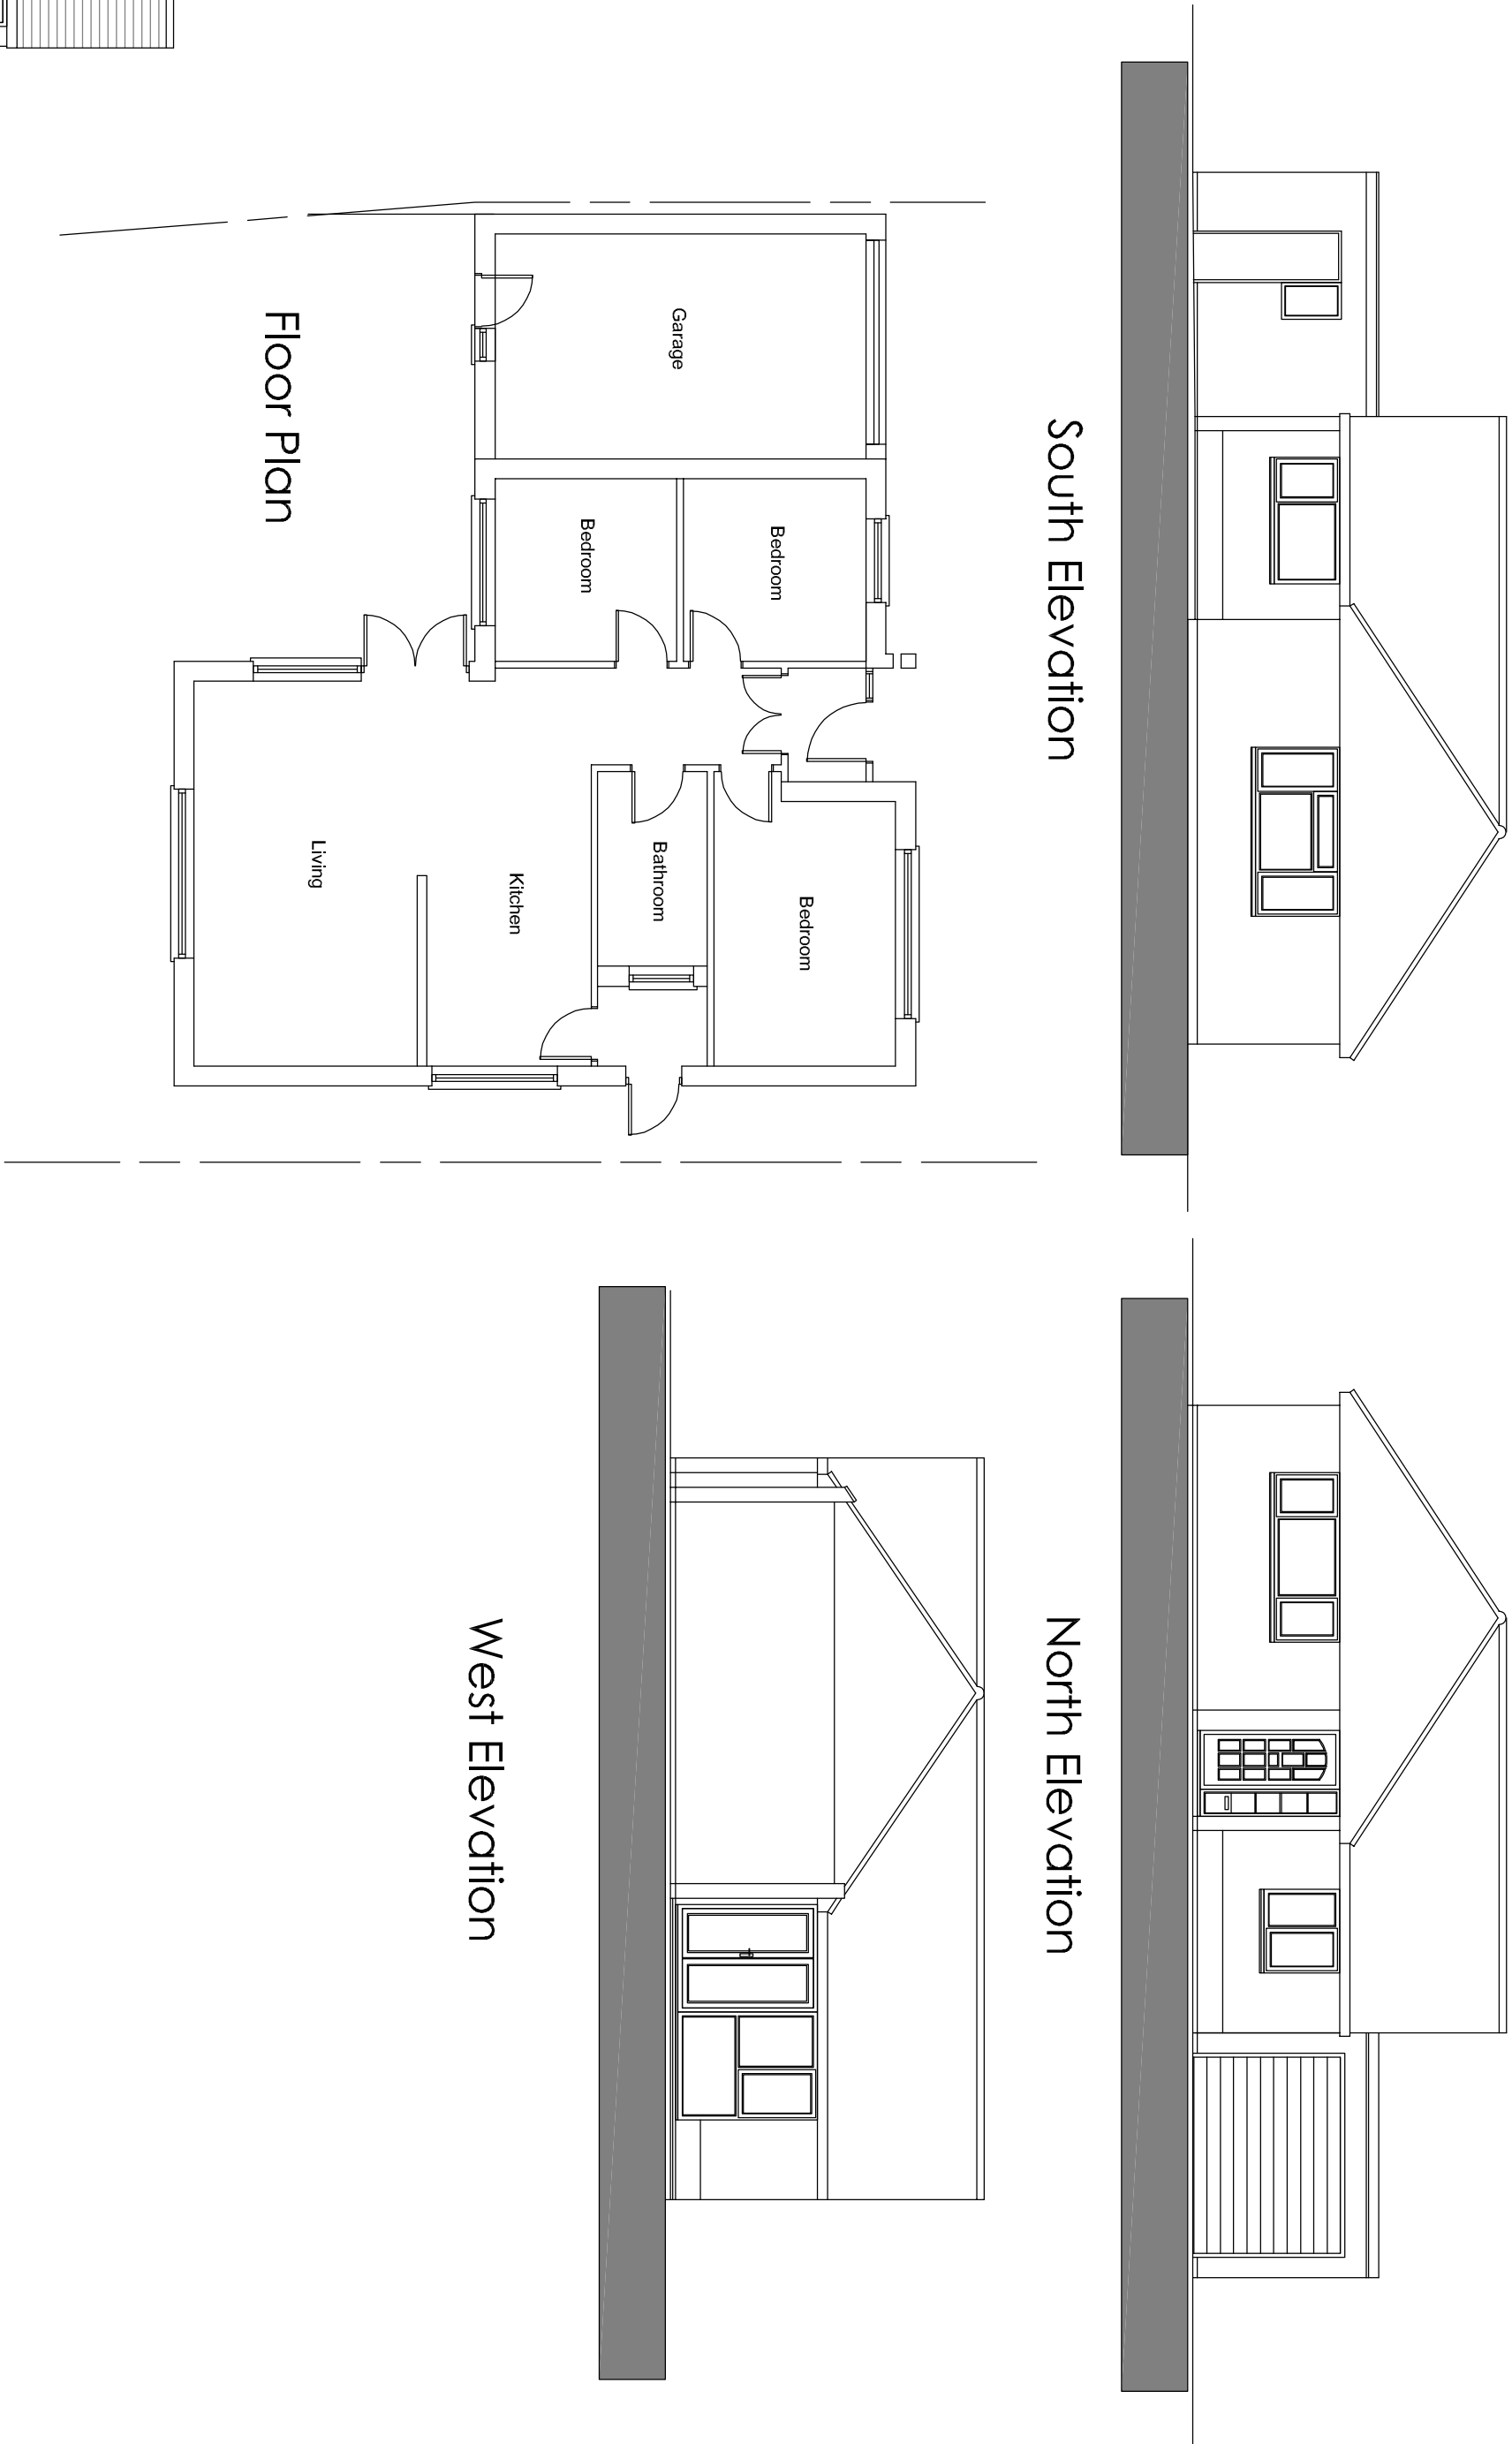


Existing Elevations
& Floor Plan

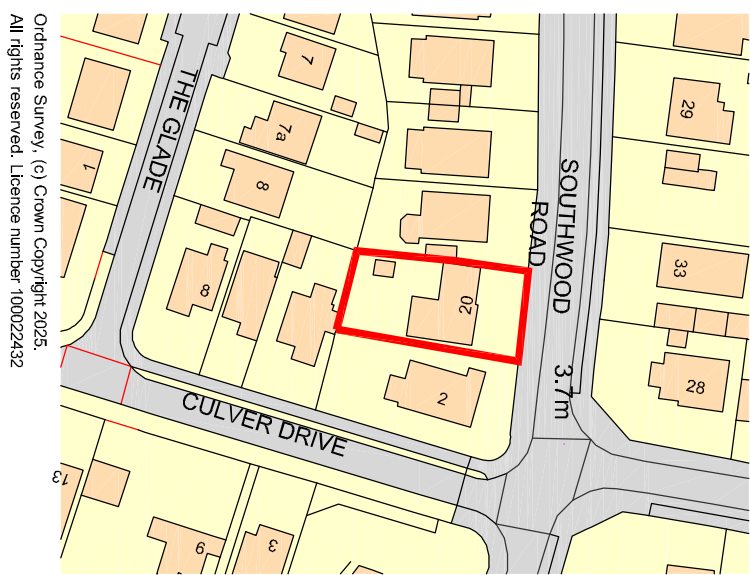

PROPOSED SINGLE STOREY REAR
EXTENSION AND ROOF EXTENSION

Proposed Elevations
& Floor Plan

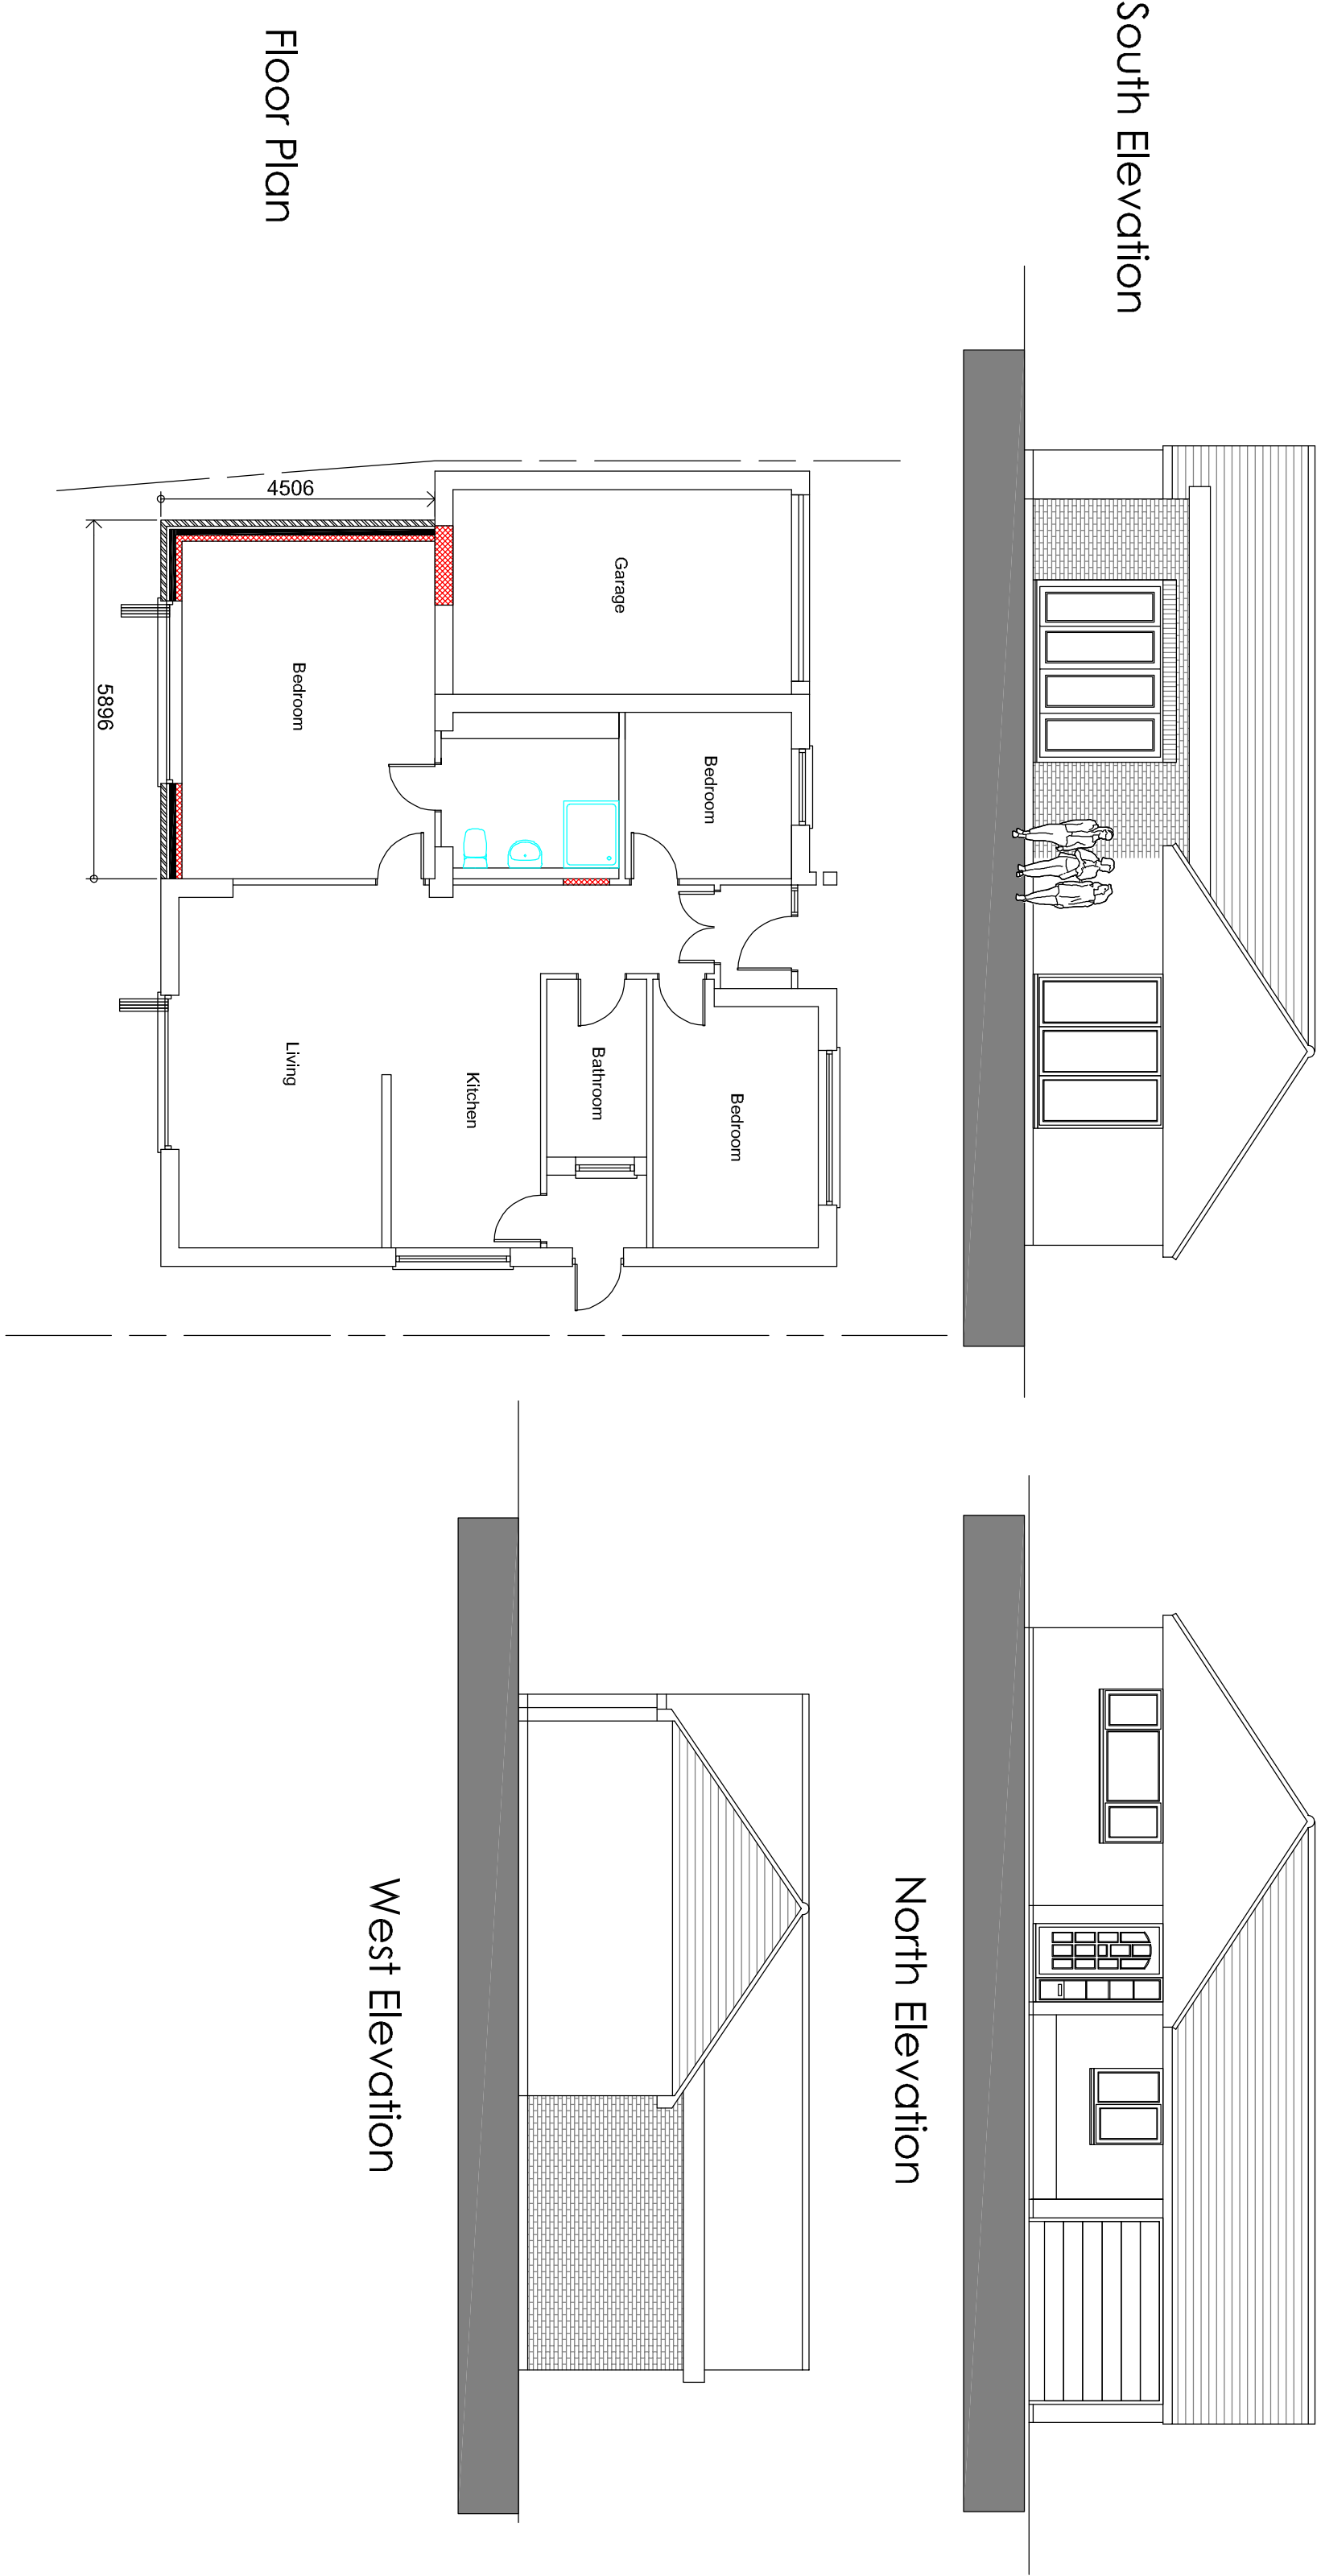

01	Planning updates	1:500	1:100
Revisions	Descriptions	Date	Drawn

Project:
20 SOUTHWOOD ROAD
HAYLING ISLAND
HAMPSHIRE

Drawing Title:

PROPOSED SINGLE STOREY REAR
EXTENSION AND ROOF EXTENSION

Chris Flint Associates Ltd
CHARTERED SURVEYORS - PROJECT MANAGERS
DEVELOPMENT CONSULTANTS

Drawn By	Date	SHEET SIZE	Approved By	Date
CF	01/03/25	A1		

Drawing No.	Scale	Sheet No.	Sheet Count
CFA	FULL	01	1-100

PLANNING

BEECHWOOD - 20 QUEENS ROAD - W177RL001/TITLE - PG7 738
tel: 023 92 43484 fax: 023 92 38854
Email: info@flintassociates.co.uk

