

THE CROOKED HOUSE, 21 QUEEN STREET, EMSWORTH
EXISTING

GENERAL NOTES

Dimensions to be checked on site before commencing work. Any discrepancies shall be reported to the architect immediately.

Do not scale from these drawings except for planning purposes. Use figured dimensions only.


ACCOMPANYING DOCUMENTATION

All details shown on Helyer Davies Architects drawings are to be read in conjunction with the project specification and other consultants drawings and details.



SITE LOCATION PLAN
1:1250
Ordnance Survey (c) Crown Copyright 2024.
All rights reserved. Licence number 100022432

10 0 10 20 30 40 50 100m
1:1250

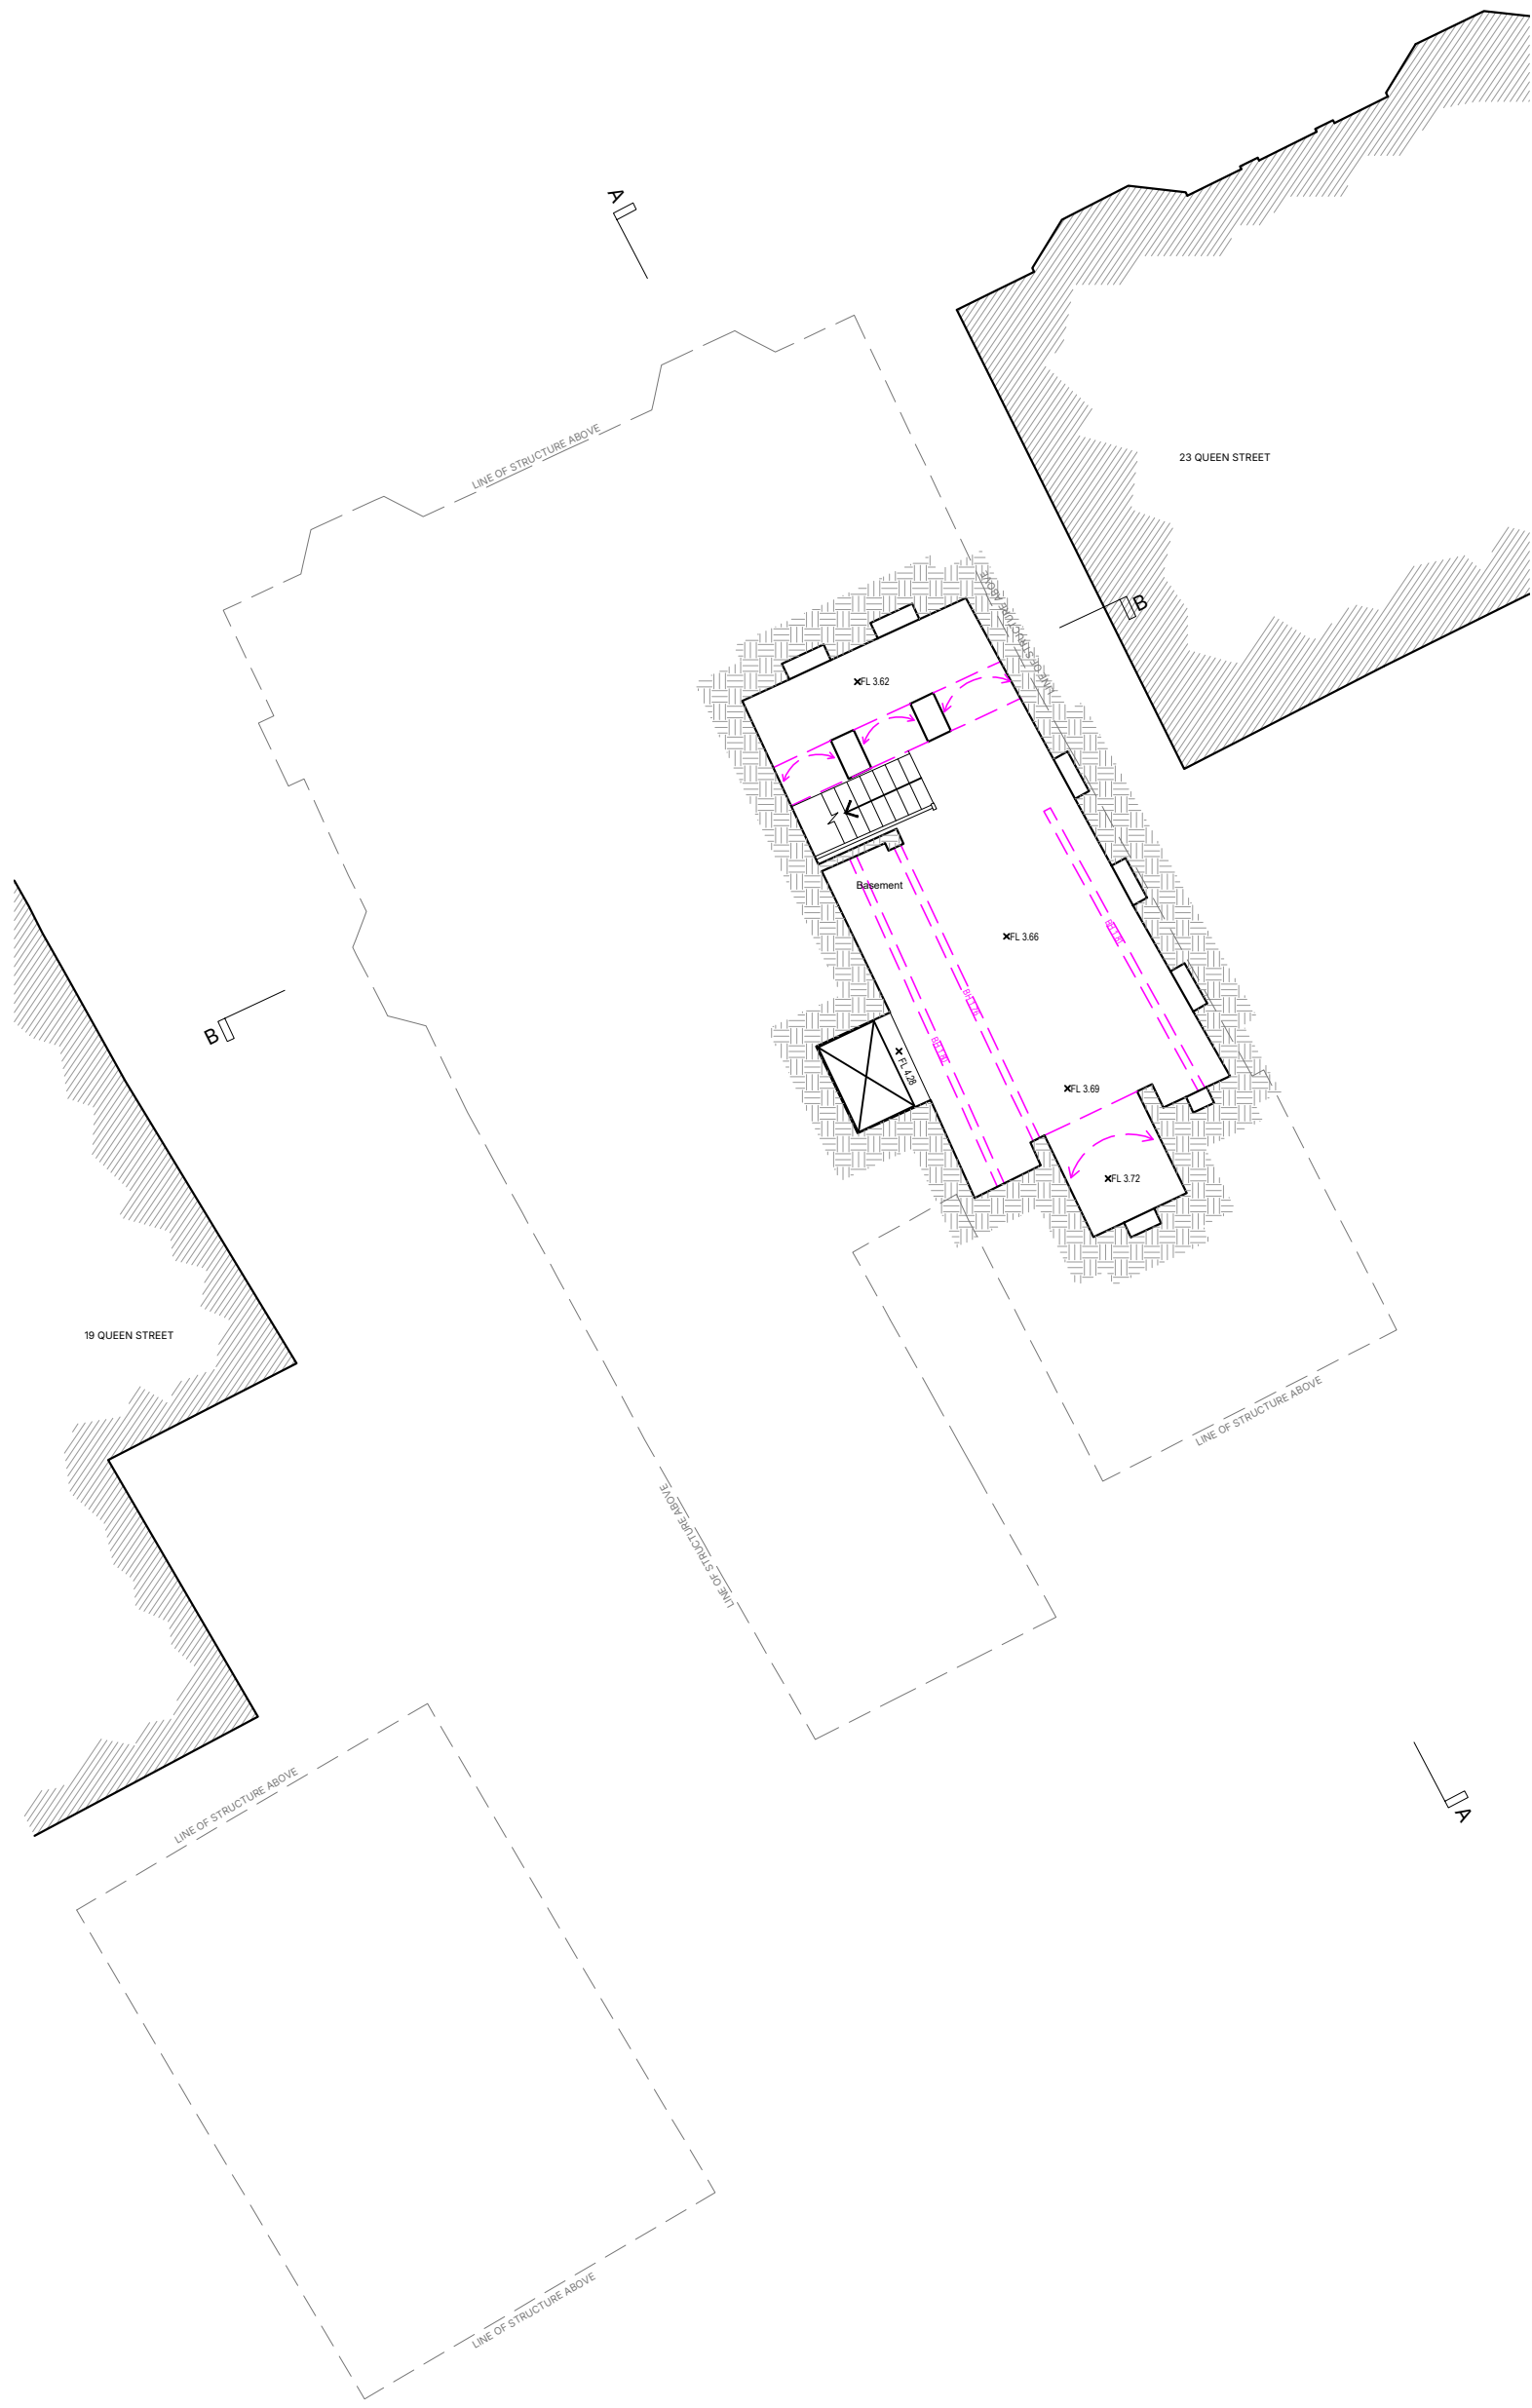


BASEMENT PLAN
1:100

1 0 1 2 3 4 5 6 7 8 9m
1:100



GROUND FLOOR PLAN
1:100

1 0 1 2 3 4 5 6 7 8 9m
1:100

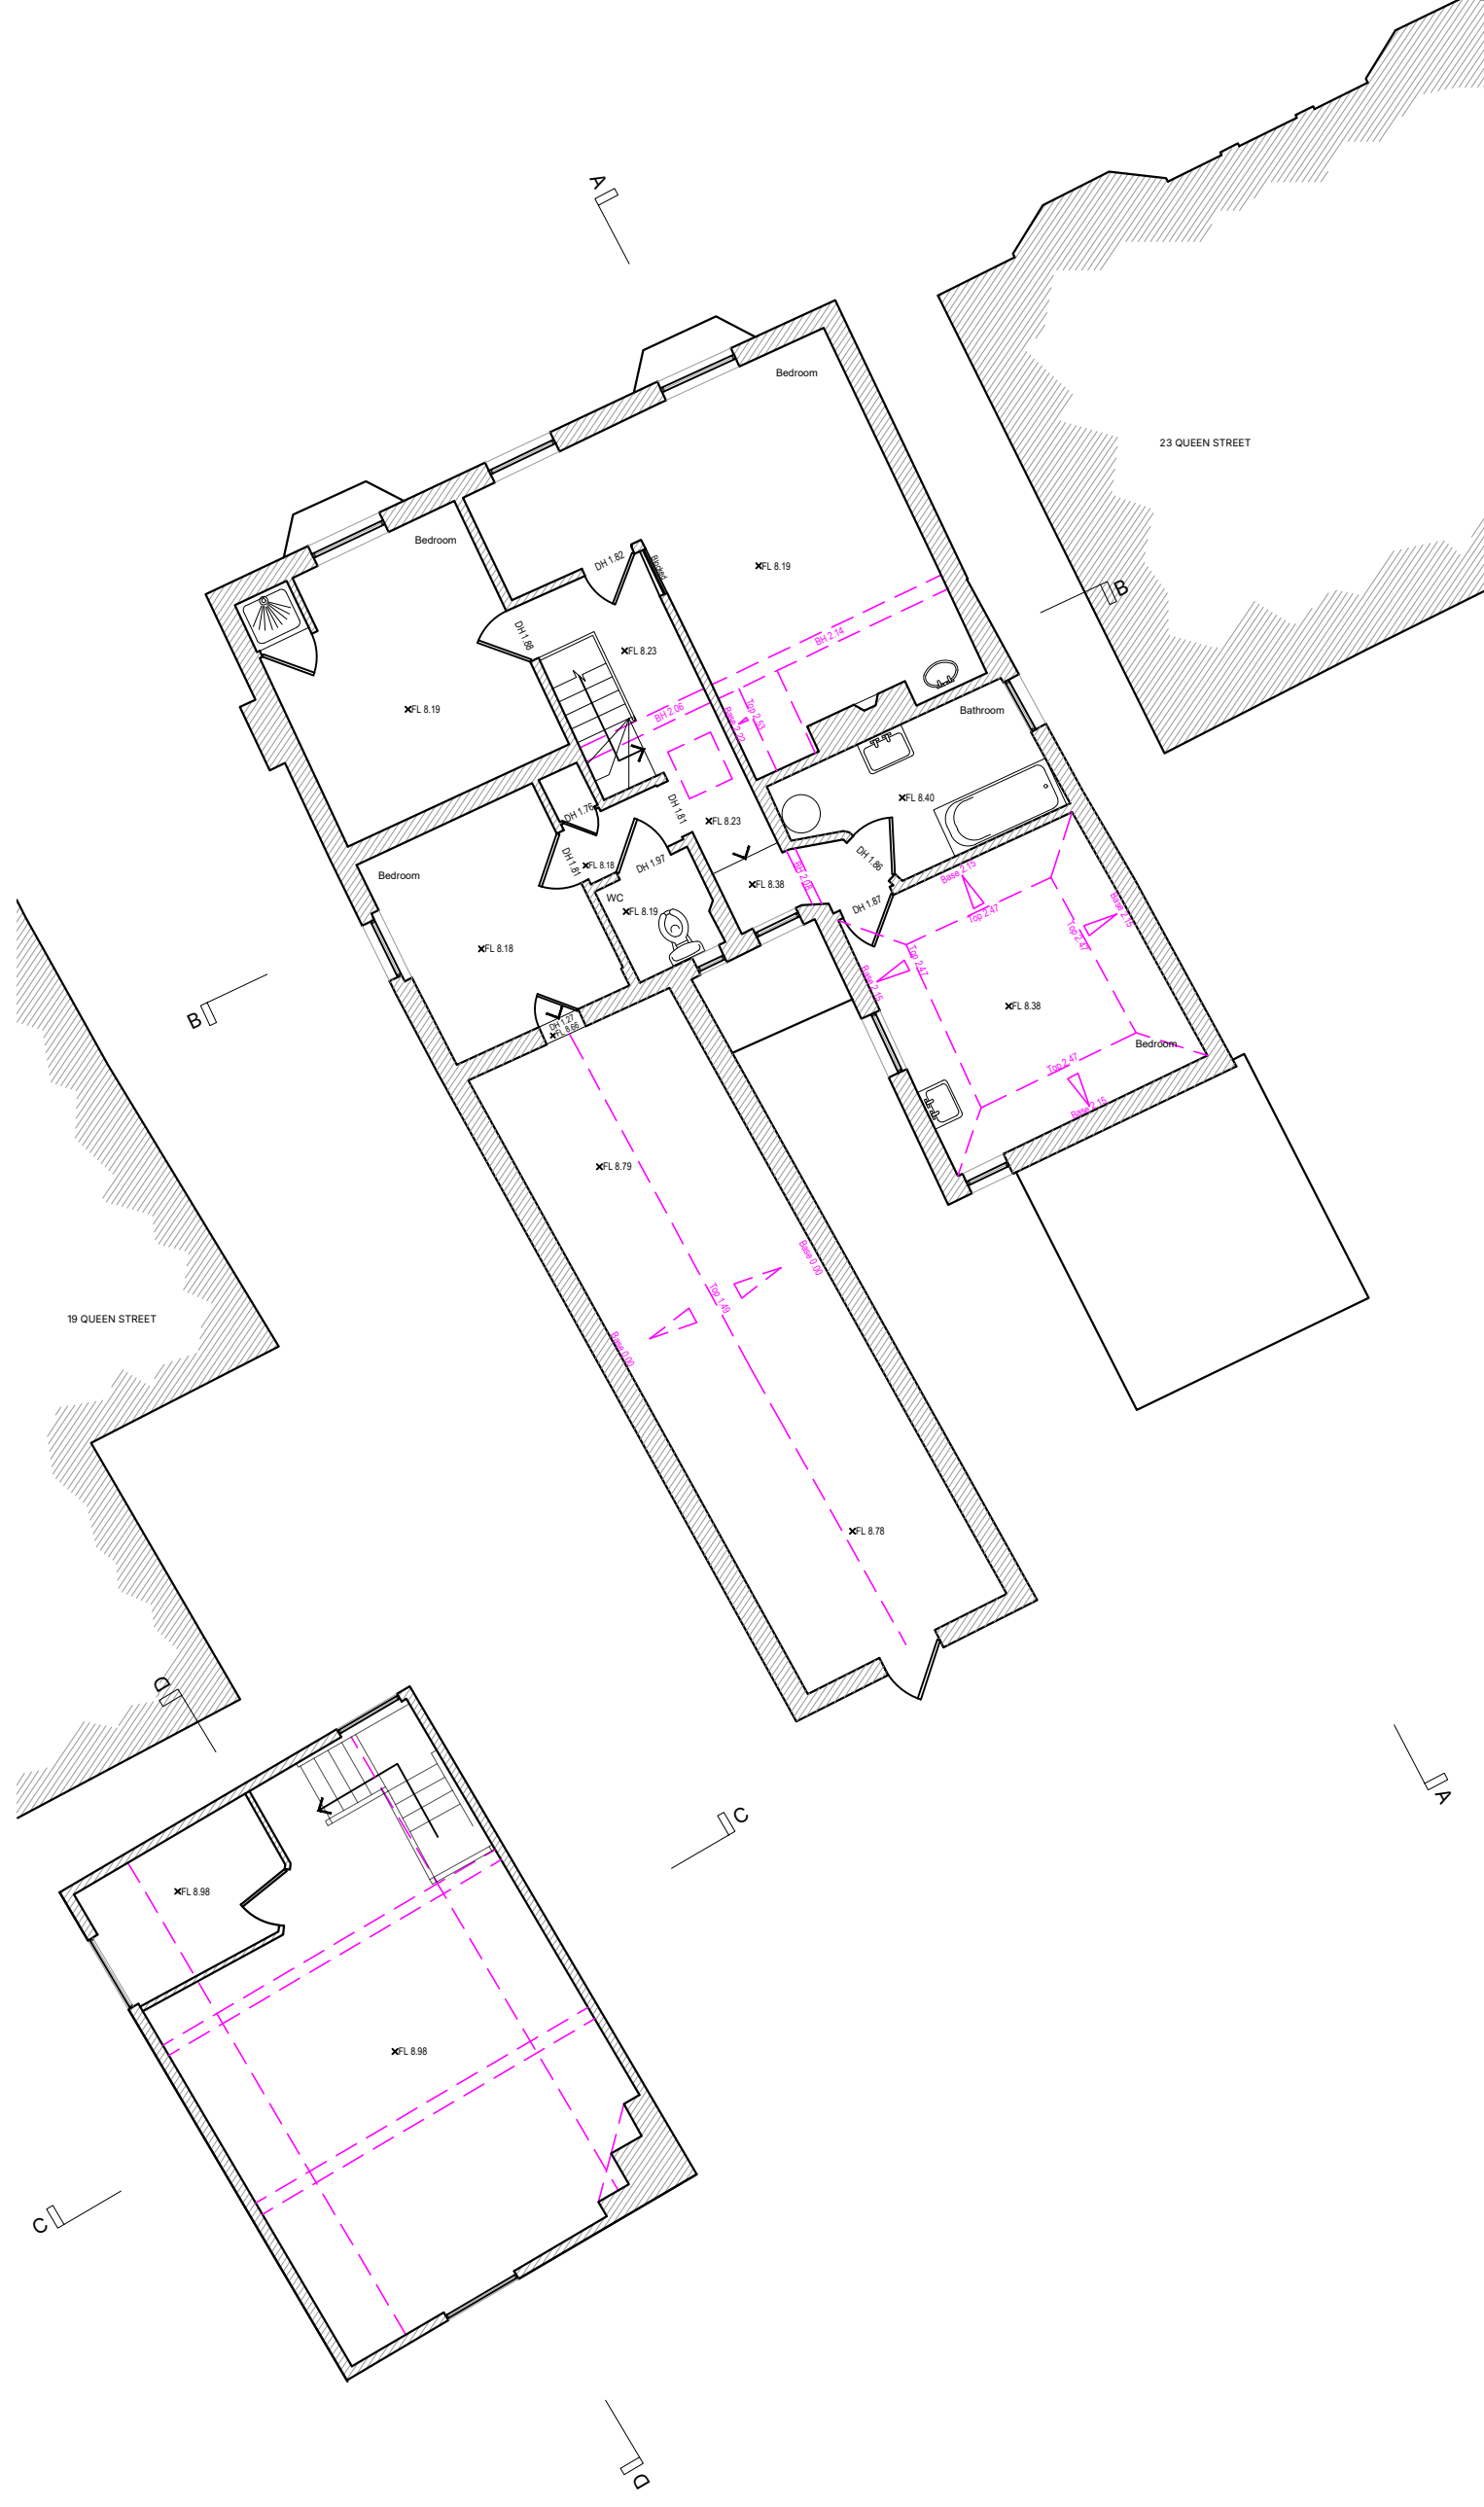

FIRST FLOOR PLAN
1:100

1 0 1 2 3 4 5 6 7 8 9m
1:100

REV	DATE	AMENDMENT	DRAWN

Helyer Davies Architects

www.hdarchitects.co.uk
mail@hdarchitects.co.uk
01243 370 715

Unit 1 The Old Flour Mill · Queen St
Emsworth · PO10 7BT

PROJECT

THE CROOKED HOUSE, 21 QUEEN STREET
EMSWORTH, HAMPSHIRE, PO10 7BJ

DRAWING
EXISTING BASEMENT PLAN
EXISTING GROUND FLOOR PLAN
EXISTING FIRST FLOOR PLAN

SCALE
As noted @A1

DATE Apr-25	DRAWN PP
DRAWING No. 24130 - 002	REV