



3 - South Elevation Proposed 1:100




1 - North Elevation with Garage Proposed 1:100



4 - East Elevation Proposed 1:100



6 - North Elevation Dwelling Only Proposed 1:100

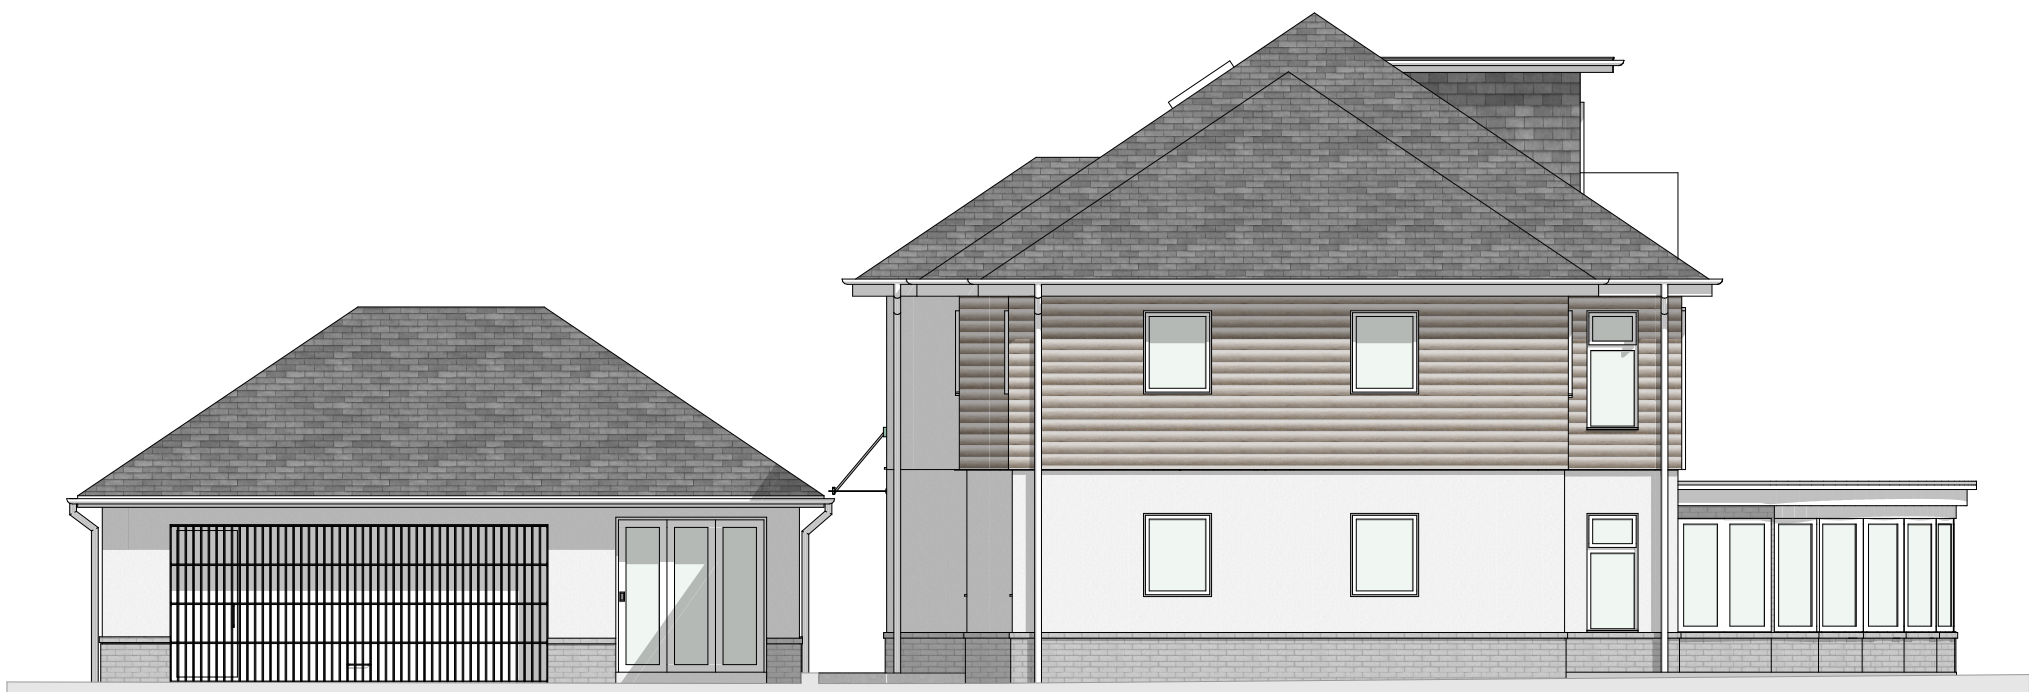

2 - West Elevation Proposed 1:100



5 - Garage South Elevation Proposed 1:100



26 Beacon Square
Emsworth
Hampshire
PO10 7HU

Proposed Side
Extensions and
Alterations

Elevations Proposed

Drg No 26 BS 02

Mick Morris AADipl RIBA
Architect