



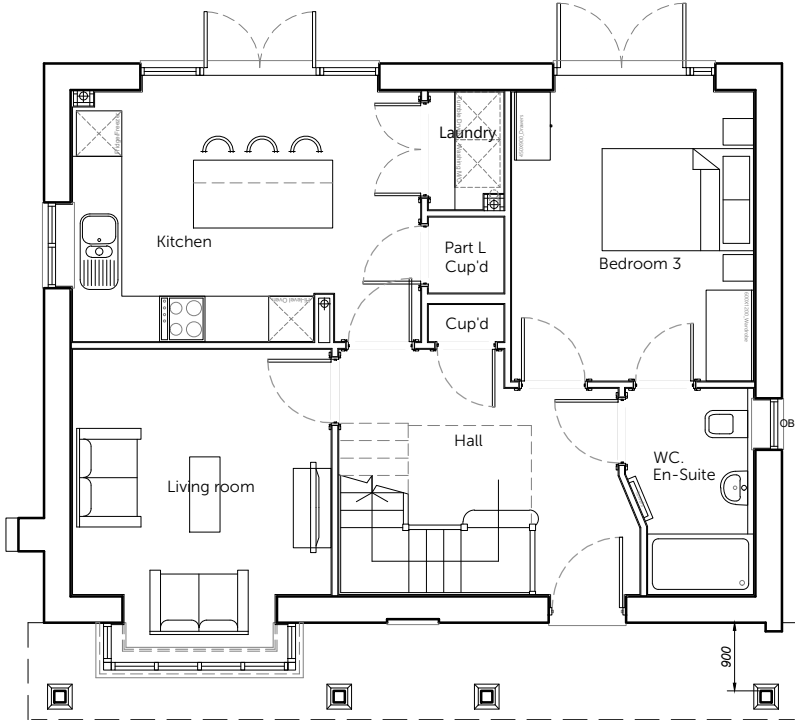

Ground Floor Plan

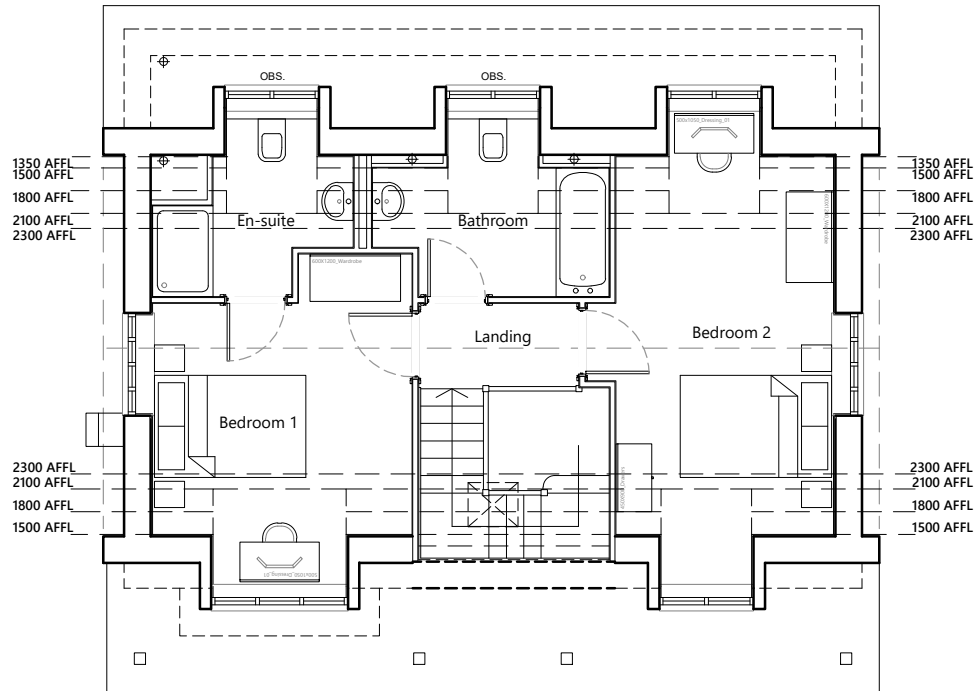

First Floor Plan

House Type	3.6	Variation	Option	PLOT No. As Drawn - 22 Handed - 27
Bedrooms	3	Persons		
Sq.ft	1193	Sq.m	110.79	

scale 1:100



Romsey T:01794 367703
Portishead T:01275 407000
London T:01794 367703

www.thrivearchitects.co.uk

Rev	Description	Date	Au	Ch
A	Planning Issue	19.07.24	MS	
B	Internal updates.	24.10.24	CMI	
C	External walls updated to 350mm, elevations amended accordingly.	11.11.24	MS	
D	Size of Laundry updated, Part L Cupboard location updated, External doors to Bedroom 3 shown. Layout of First Floor updated to adjust size for En-suite & Bathroom. HT ID Box updated to suite updated floor plans.	22.04.25	CJB	

Project	Bedhampton Phase 2		
Drawing	House Type 3.6 Floor Plans		
Client	Bargate Homes		
Job no.	BARG230421	Date	March 2024
Dwg no.	HT.3.6.p	Rev.	D
Author	CH	Checker	Scale
Status	PLANNING		1:100 at A3
Client ref.		Office	Romsey

This drawing is the copyright © Thrive Architects Ltd ©. All rights reserved. Ordnance Survey Data © Crown Copyright. All rights reserved. Licence No. 100007359. Permission is granted to scale from this drawing for the purposes of **Local Authority Planning Applications only**. For all other purposes DO NOT scale from this drawing. Contractors, sub-contractors and suppliers are to check all relevant dimensions and levels of the site and building before commencing any shop drawings or building work. Any discrepancies should be recorded to the Architect. Where applicable this drawing is to be read in conjunction with the Consultants' drawings / Clients' Construction Specification.

