




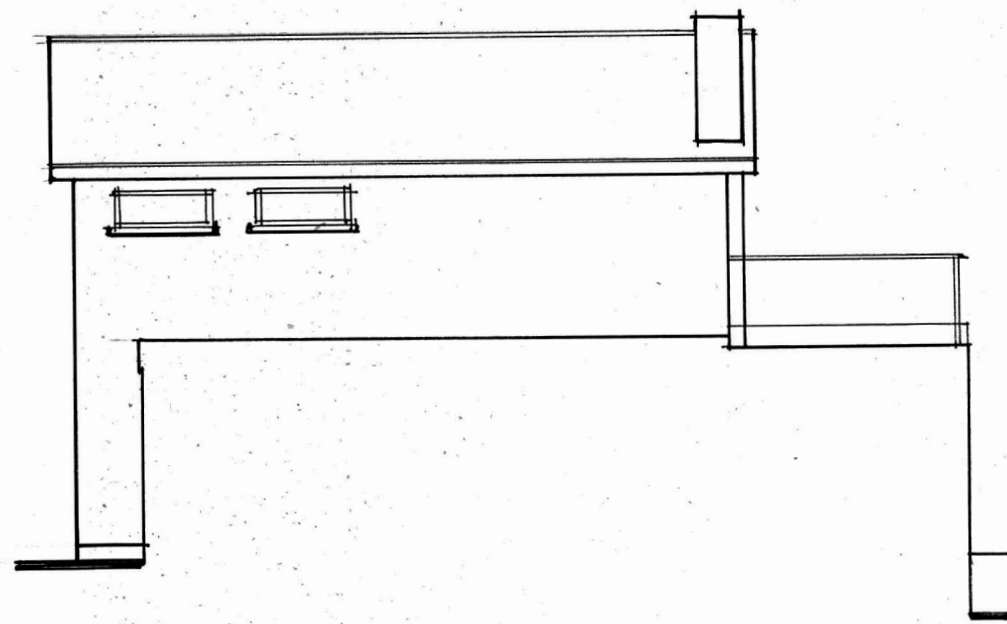


existing side elevation.

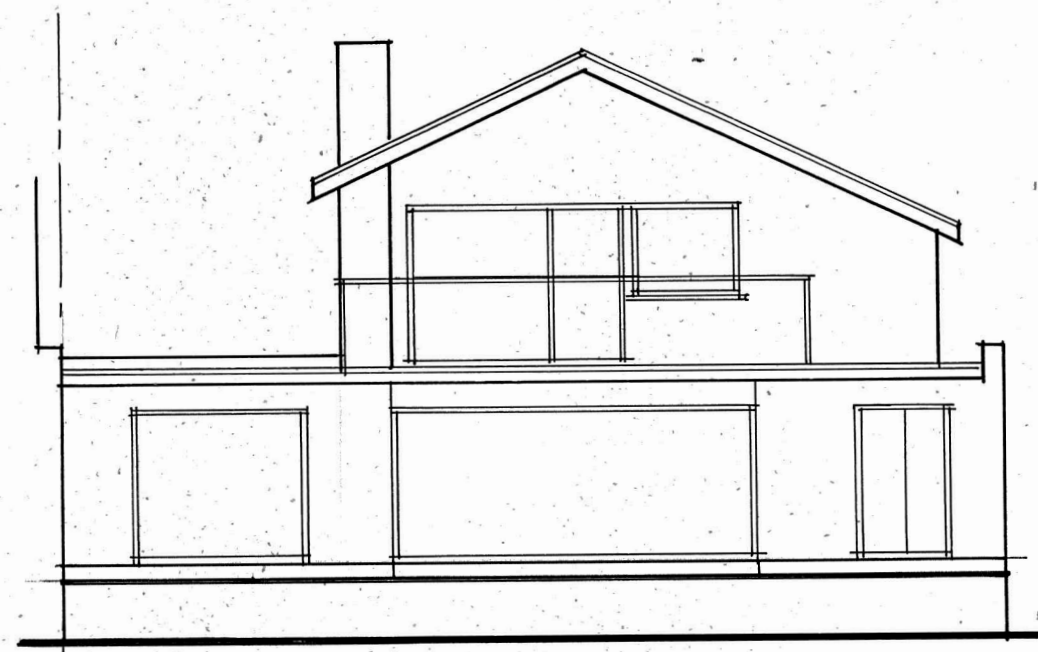


existing rear elevation.

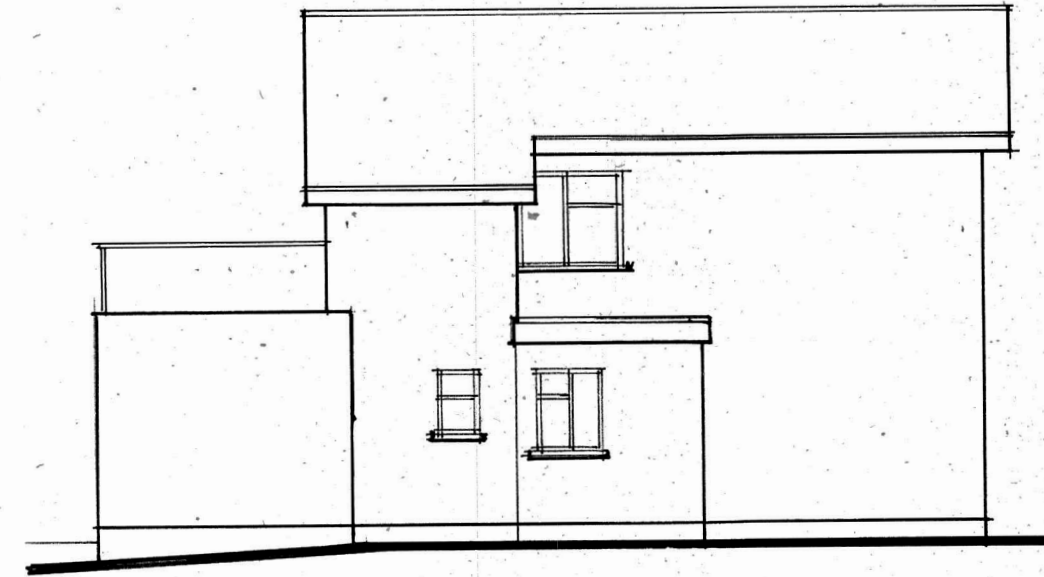


existing side elevation.

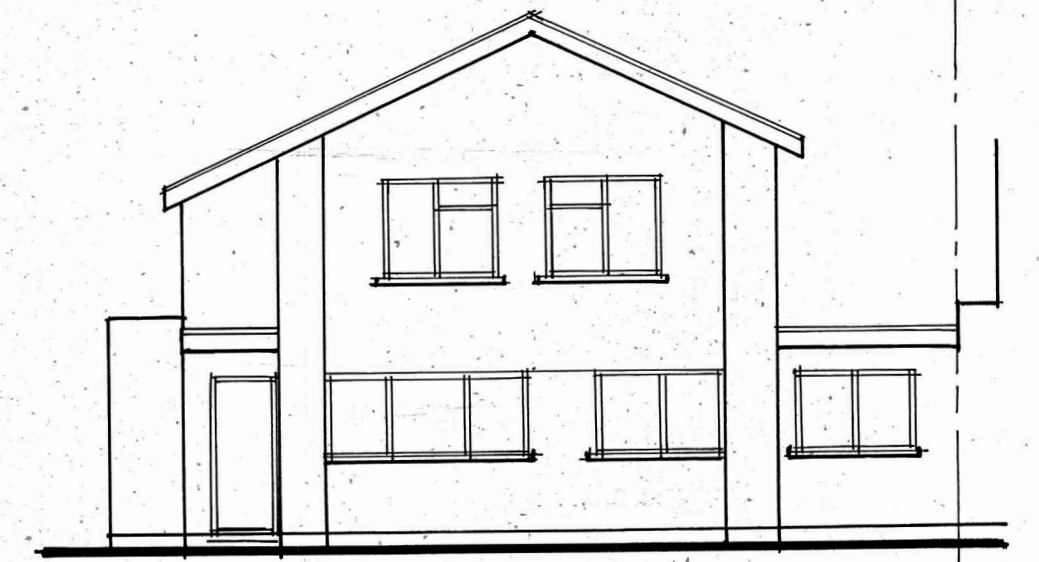


existing front elevation.

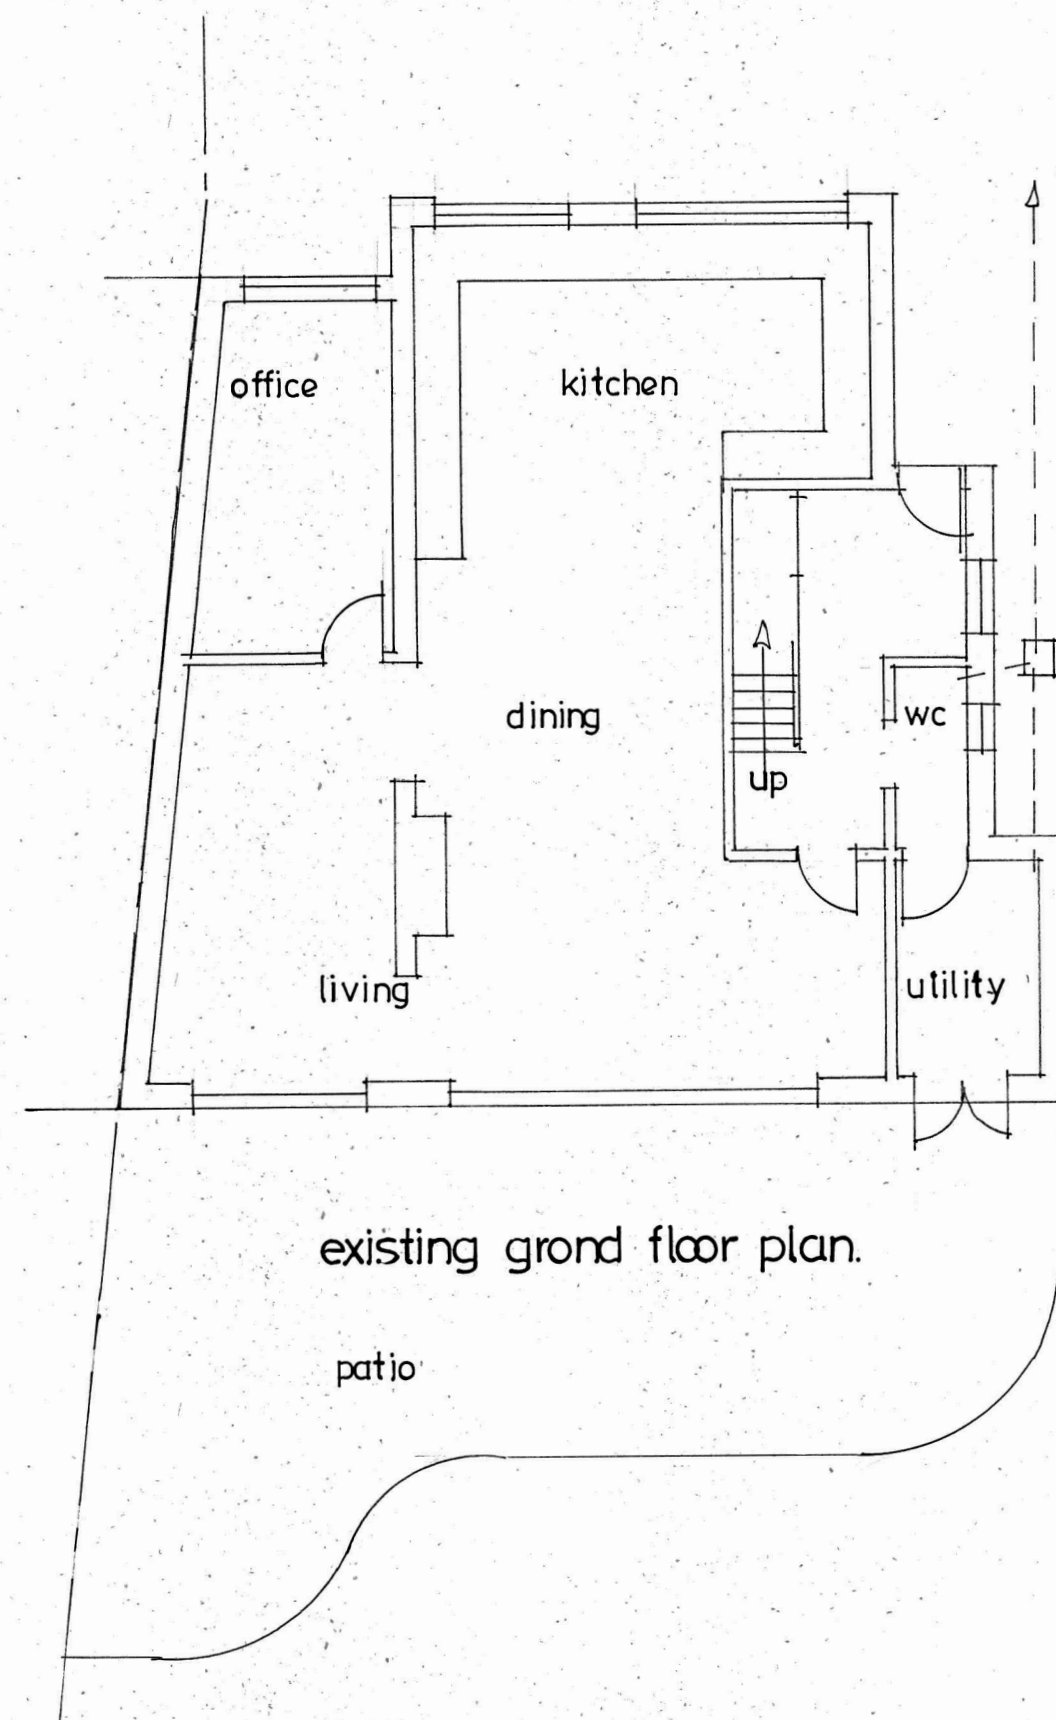

existing grond floor plan.

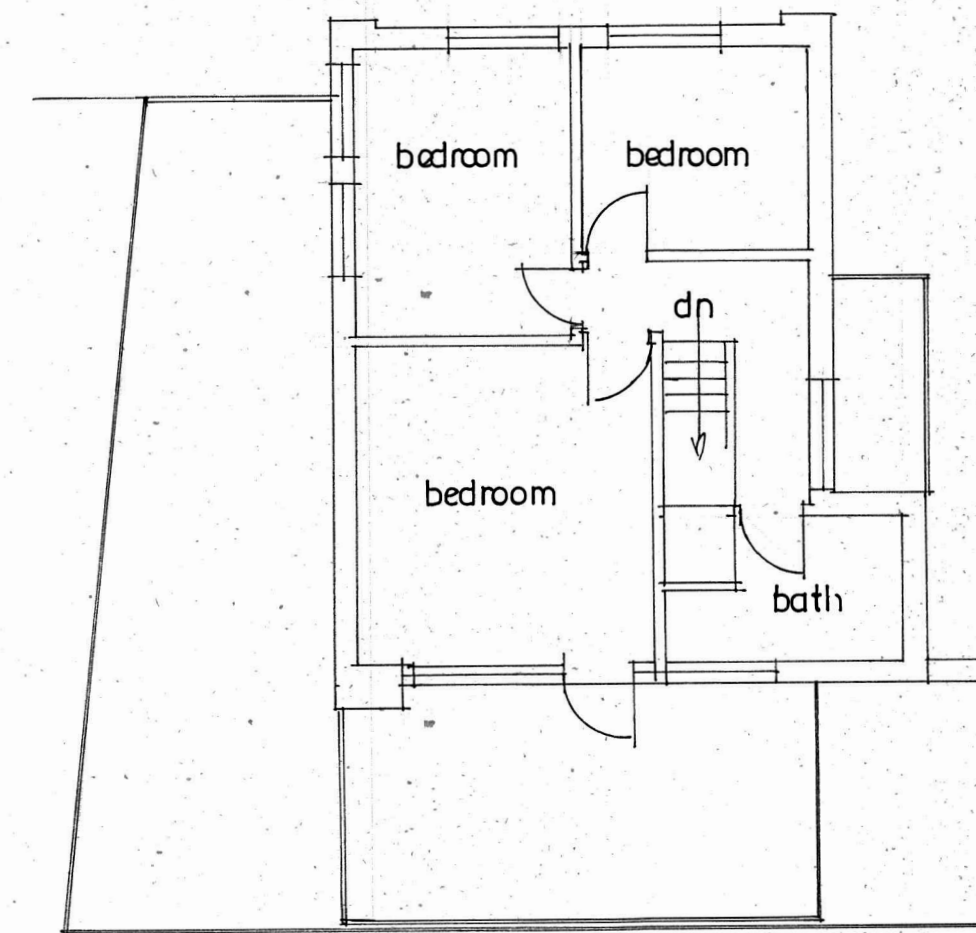

existing first floor plan.

 

Revisions

Copyright:

B J H Property Services
42 Nobes Avenue
Gosport
Hampshire
PO13 0HT
07787711781
bjhpropertieservices@outlook.com
bee1969@hotmail.co.uk



Site Address:
14 Warren Close,
Hayling Island,
PO11 0HP.

Client:
Mr. Andrew Mckenzie.

Job title:
Single Storey Side Extension.

Drawing Title:
Existing Floor Plan and Elevations.

Date:
April 2025

Scales:
1:100 @ A2.

Drawn by:
B J Hindle.

Drawing no:

03/2526-1