
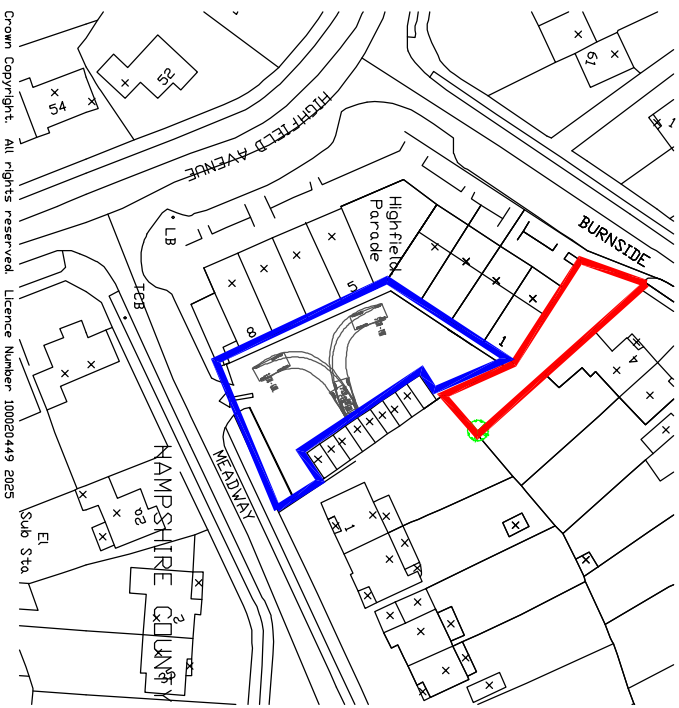
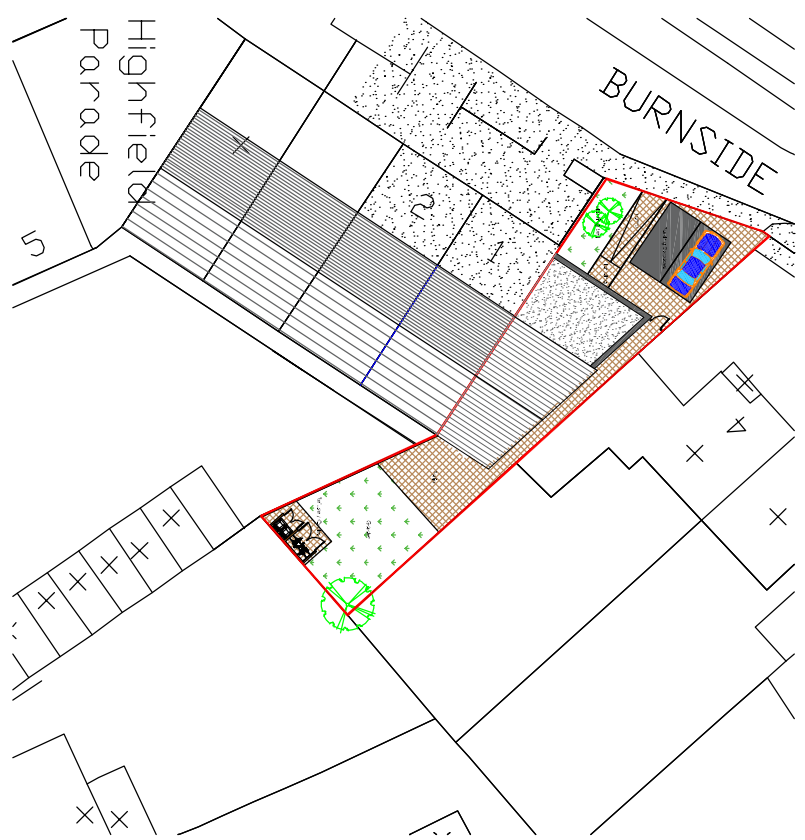
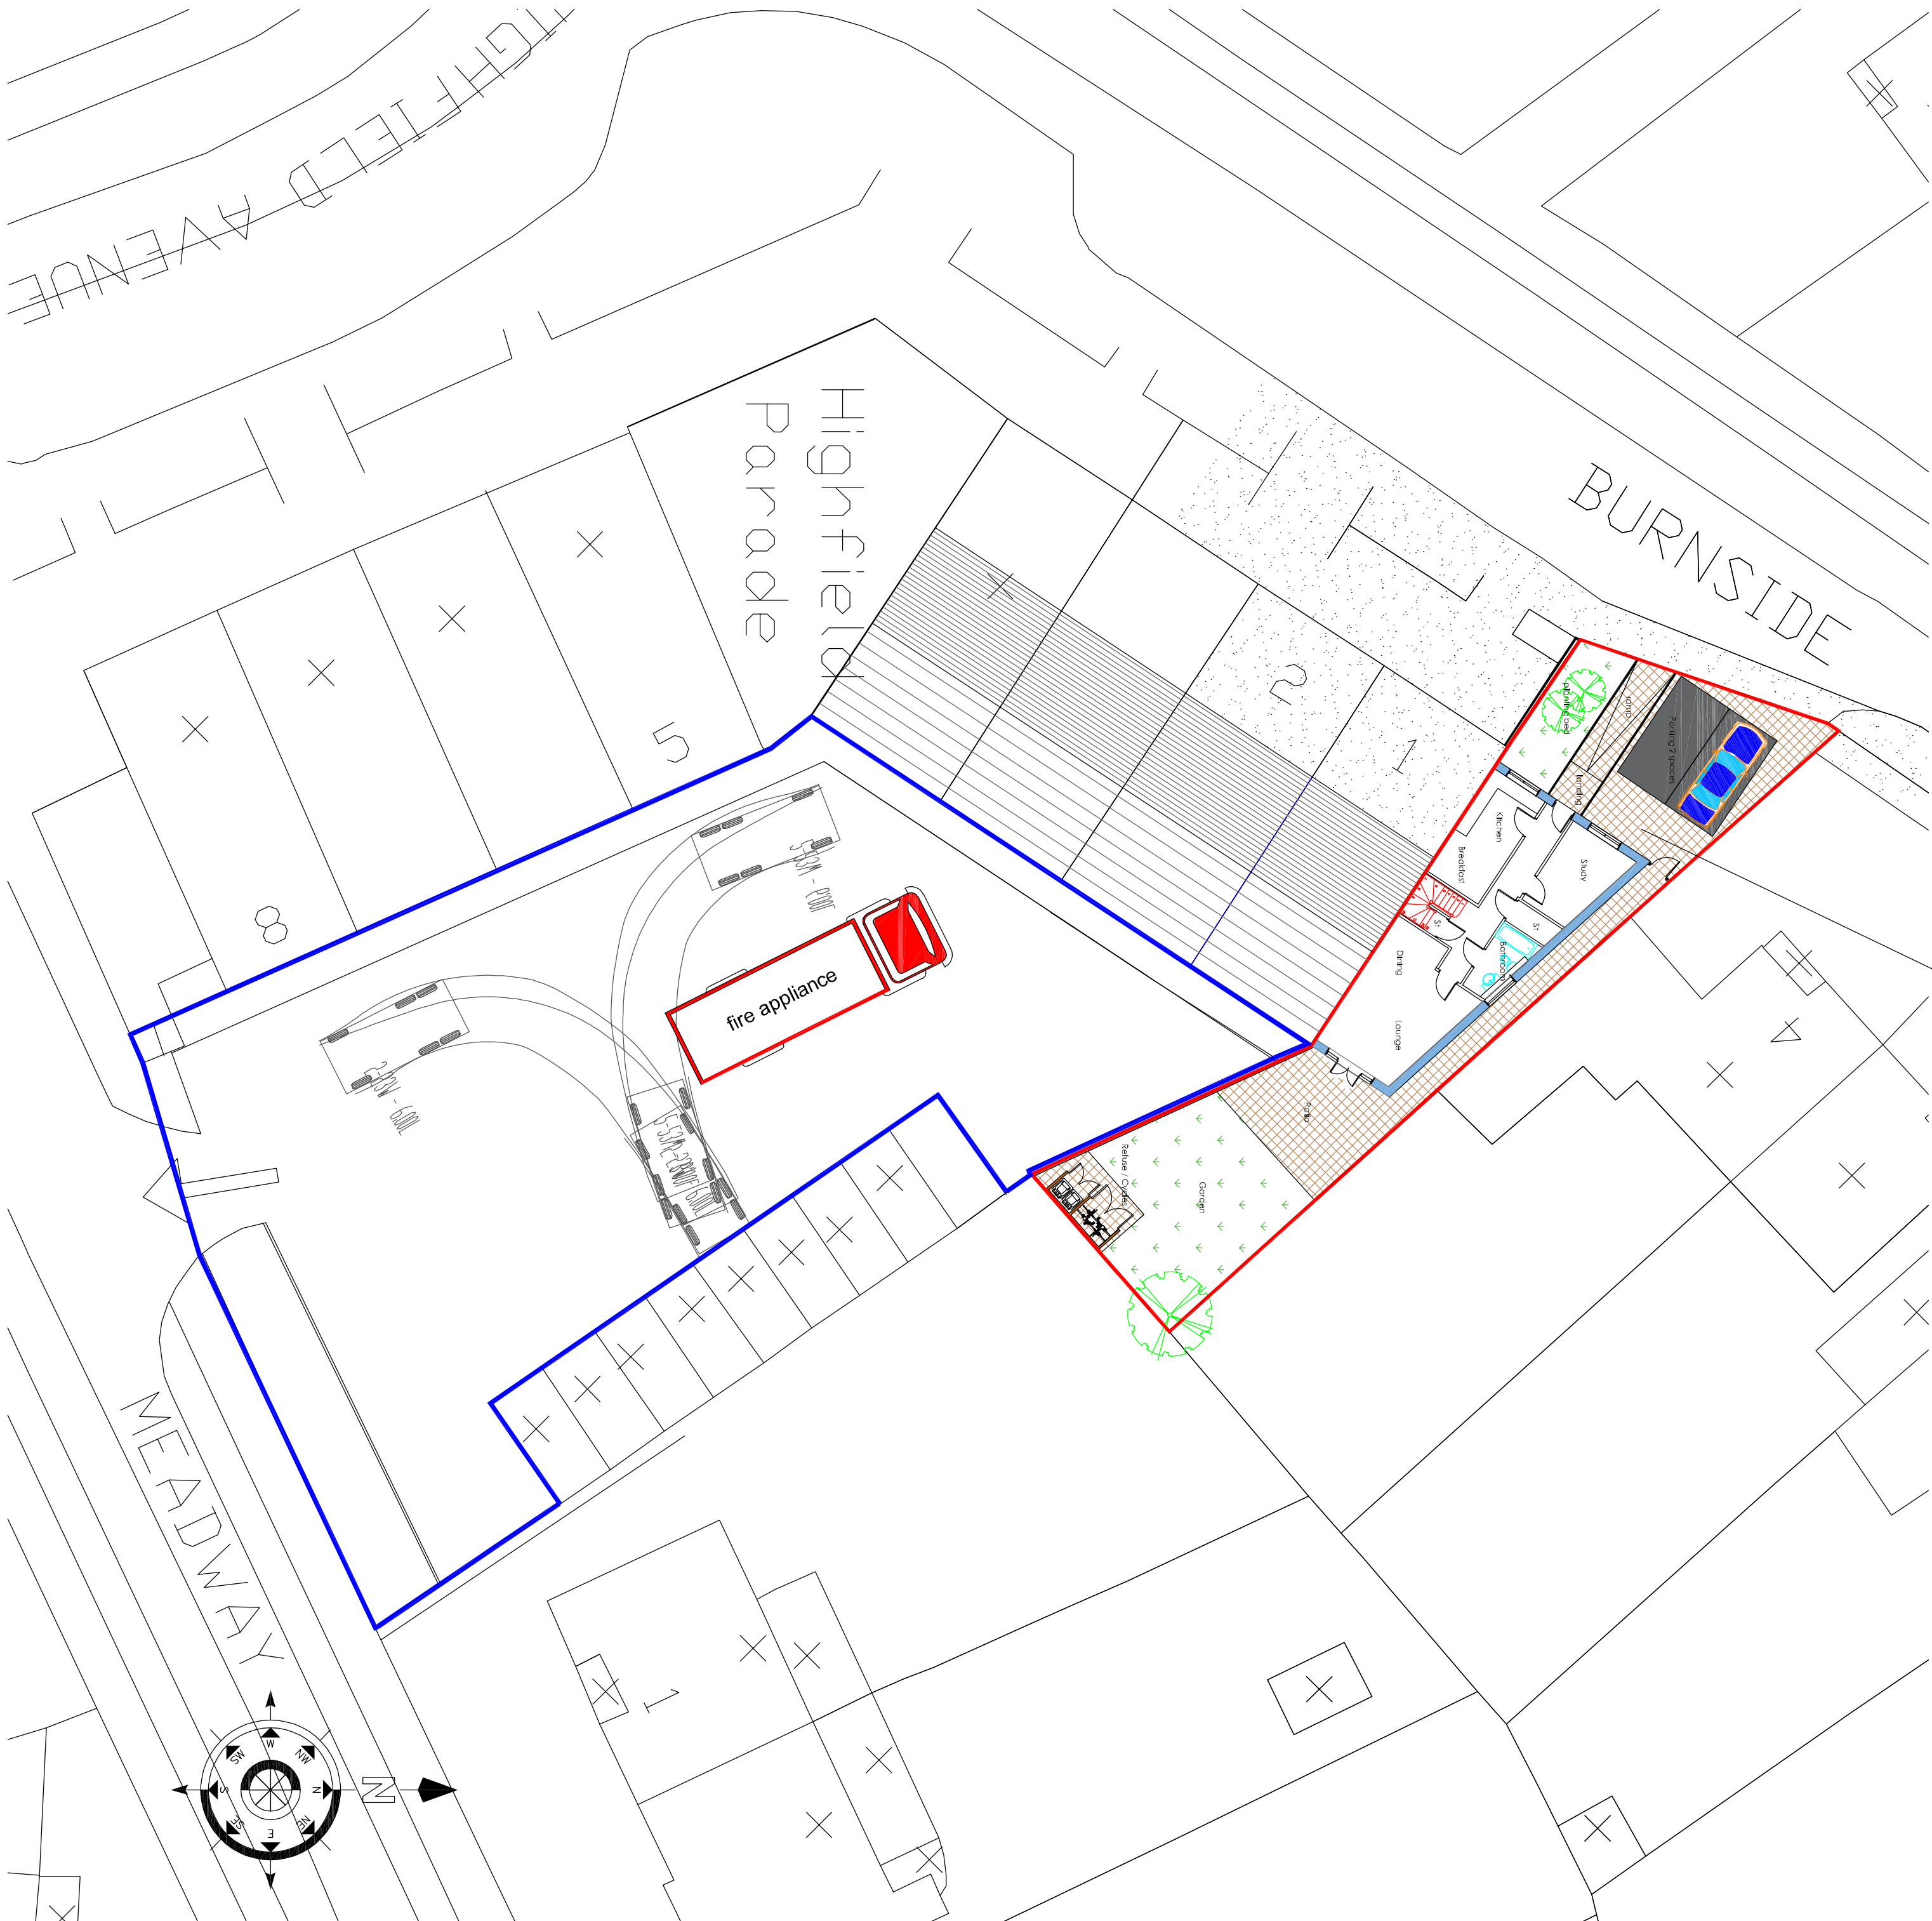


Application Area 258 sqm

Proposed Floor Plans

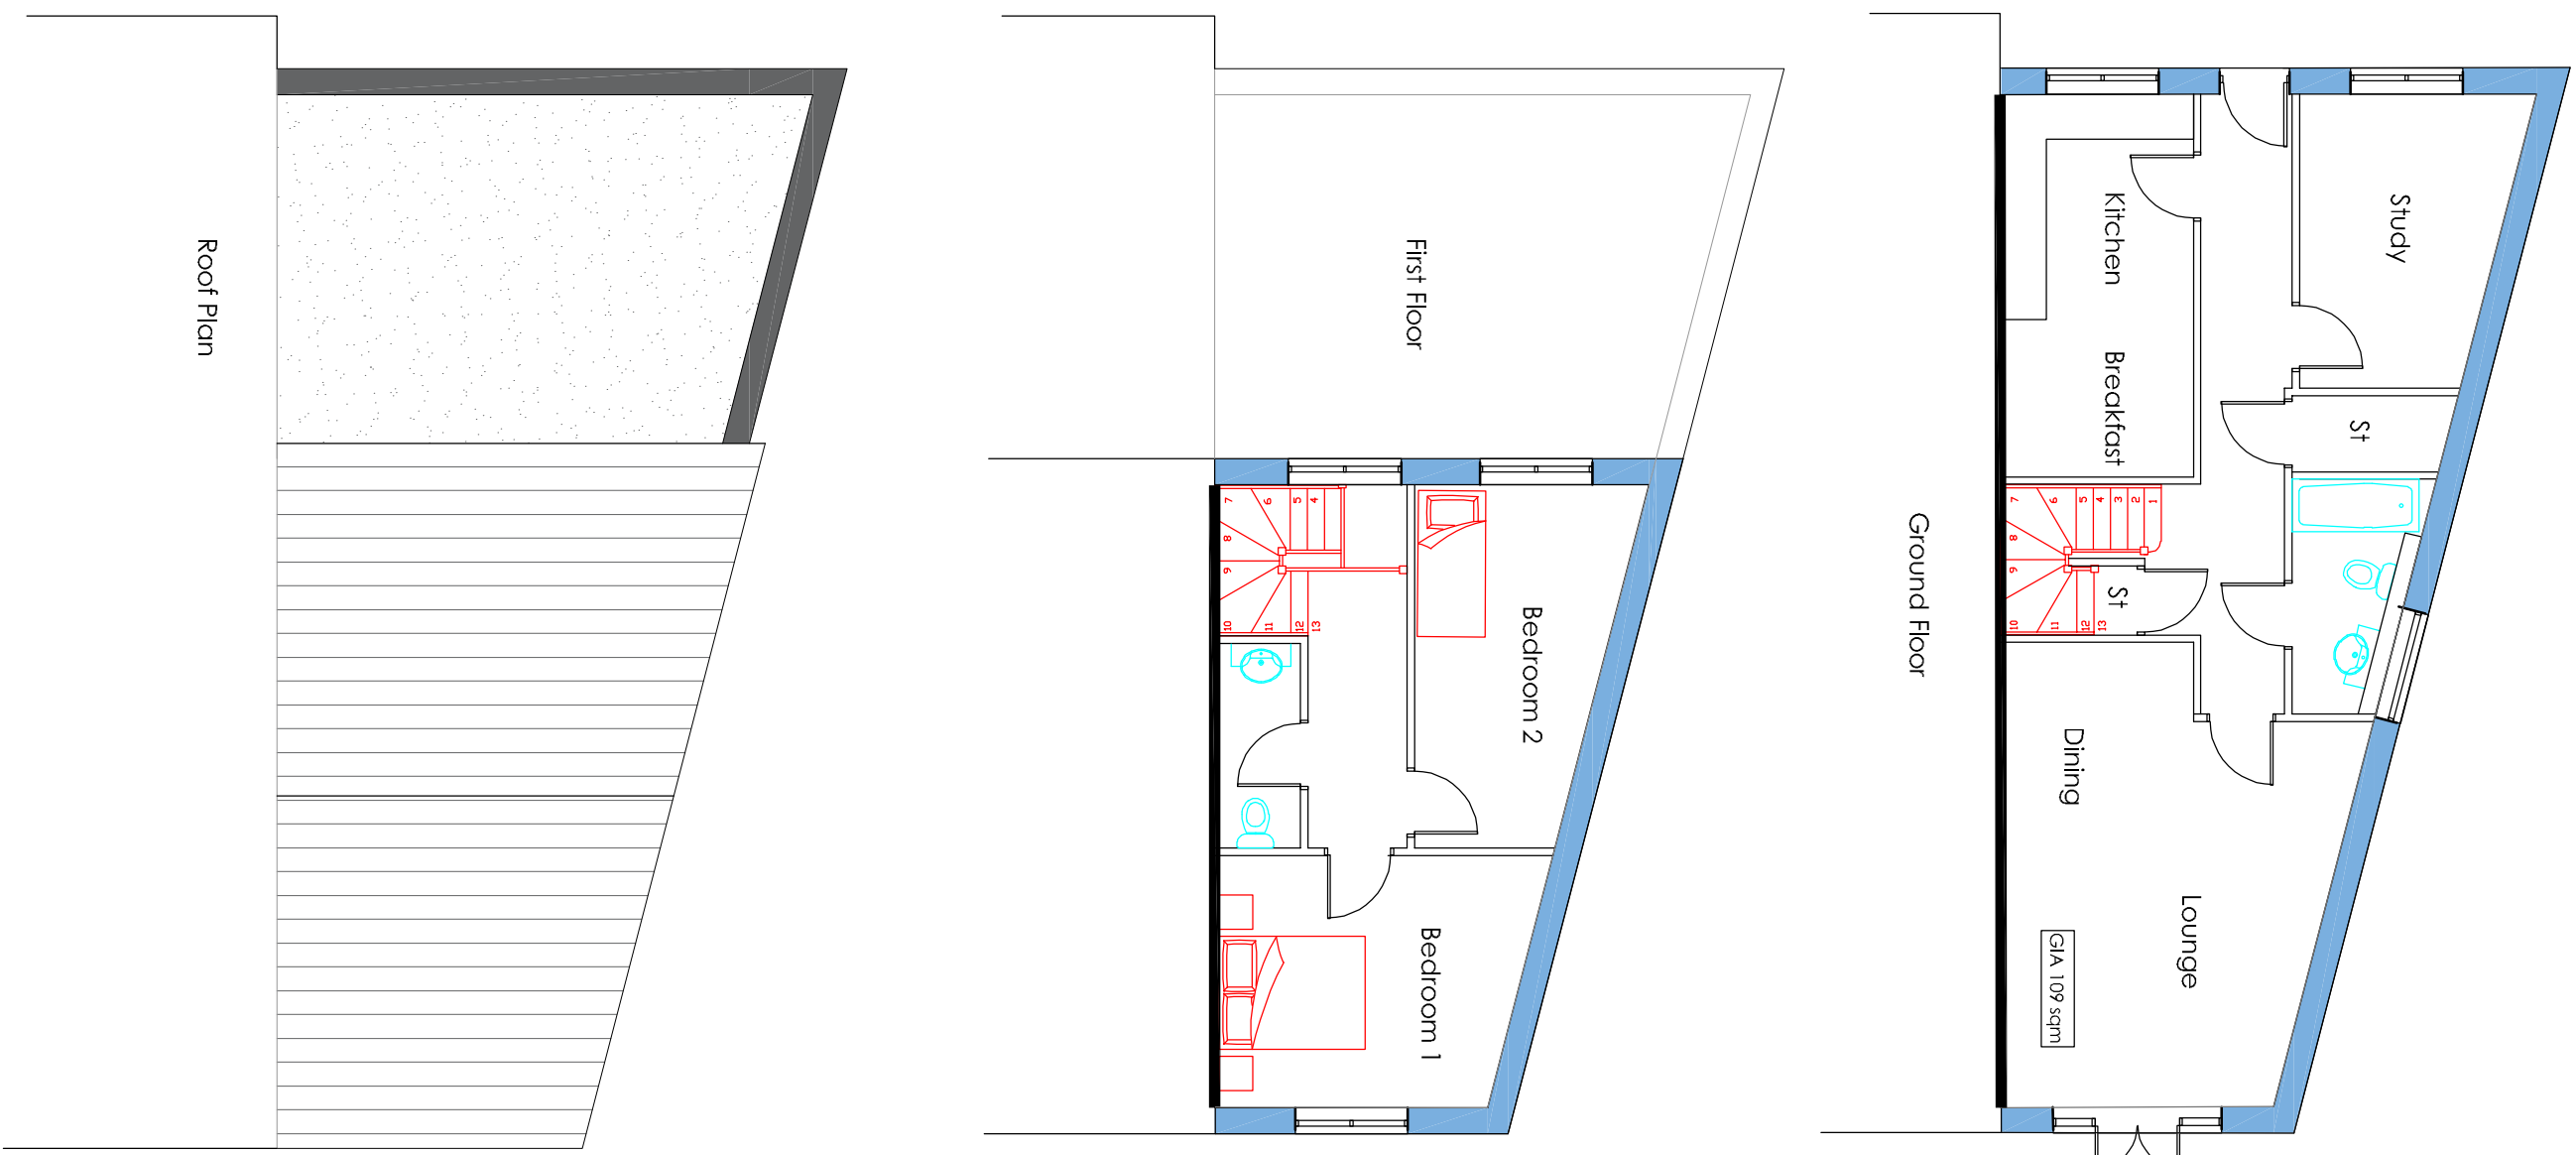

Scale in Meters
0 10 20 30 40 50 60 for 1:1250

01	Proposed plans for Highways	08/07/25	CRF
Revision	Description	Date	Drawn

T Ware Developments Ltd
Land to the Side of
1 Highfield Parade

Drawing Title :
Proposed Dwelling Floor Plans - Site Plan

Chris Flint Associates Ltd

CHARTERED SURVEYORS - PROJECT MANAGERS
DEVELOPMENT CONSULTANTS

Drawn By	Date	SHEET SIZE	Approved By Date
CF	01/03/25	A1	

Drawing No.	Revision	Scale
CFA FULL 01 01		1-100

PLANNING

REC'D 000 - 20 QUEENS ROAD - WATERLOO HILL - PO7 3SR
tel: 023 92 43484 fax: 023 92 38854
Email: chrisflintassociates@gmail.com

Scale in Meters
0 1 2 3 4 5 for 1:100