



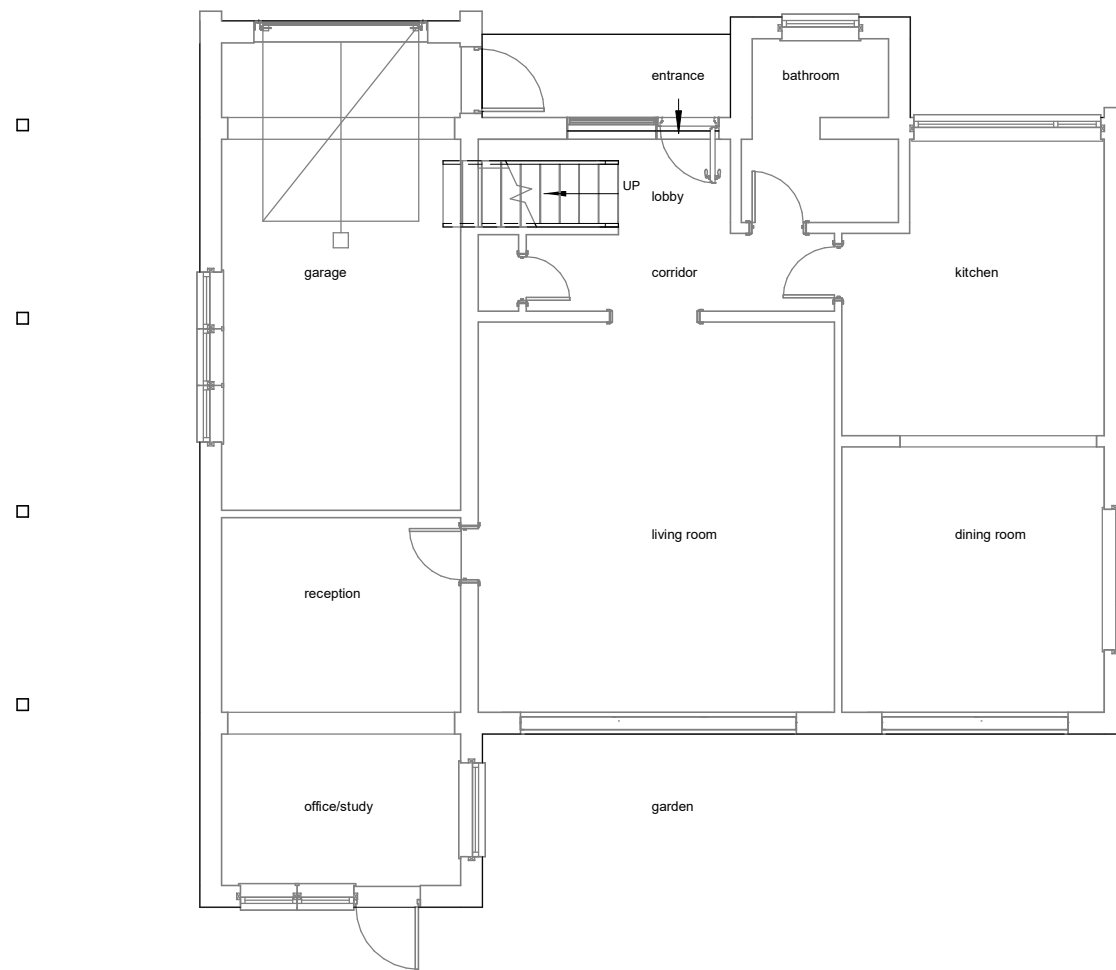

Existing Ground Floor

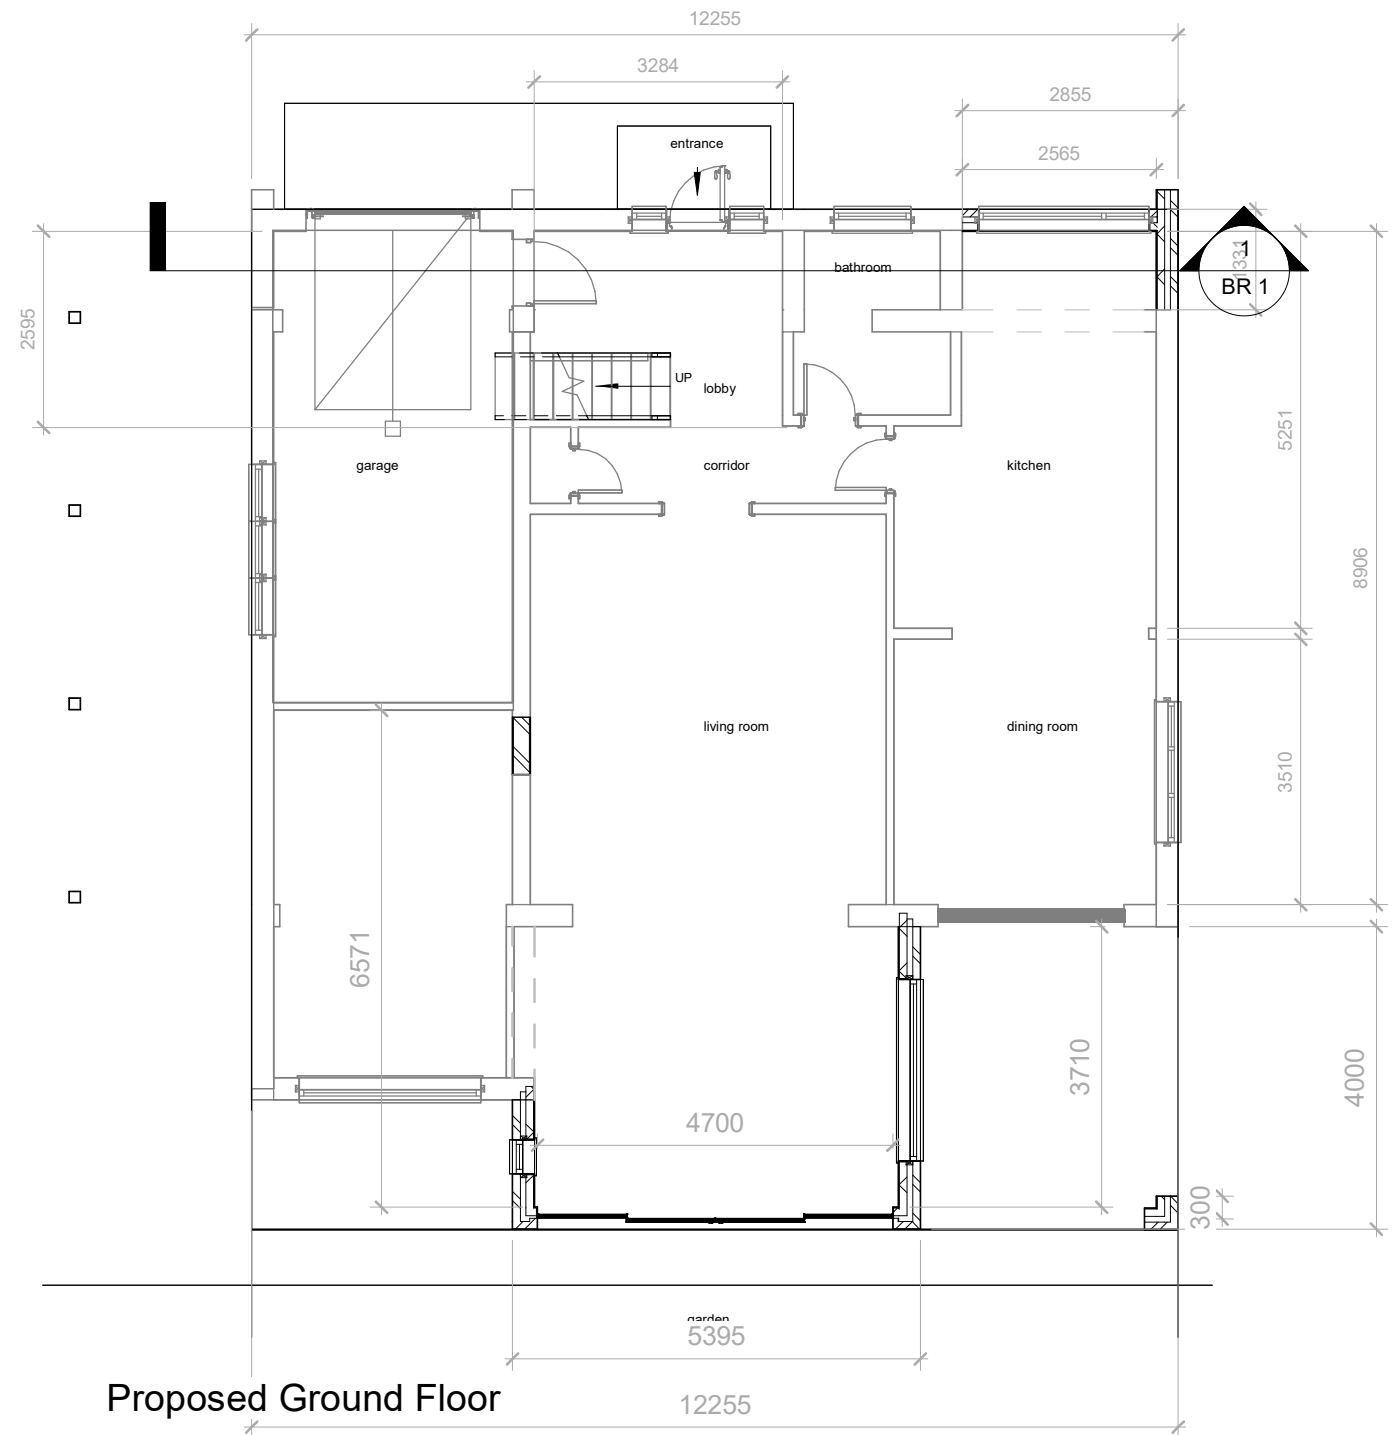

Proposed Ground Floor

1:500		50
1:200		20
1:100		10
1:50		5



All measurement to be checked on site prior to any commenent
(C) Copyright of Parkers Design (Southern) Limited. Any reproduction of these drawings will require written authority from the copyright owner.

Parkers Design Limited - The Studio @ 90, PO9 2PR

www.pexd.co.uk - info@parkersdesign.com - 07776 008822

PROJECT

66 Southleigh Road PO9 2QJ

SHEET

Ground Floor

CLIENT

Leech

Date

Issue Date

Scale (@ A3)

1 : 100

Drawn by

SW

DRAWING NUMBER

REV


Checked by

SR

P 1



Existing First Floor

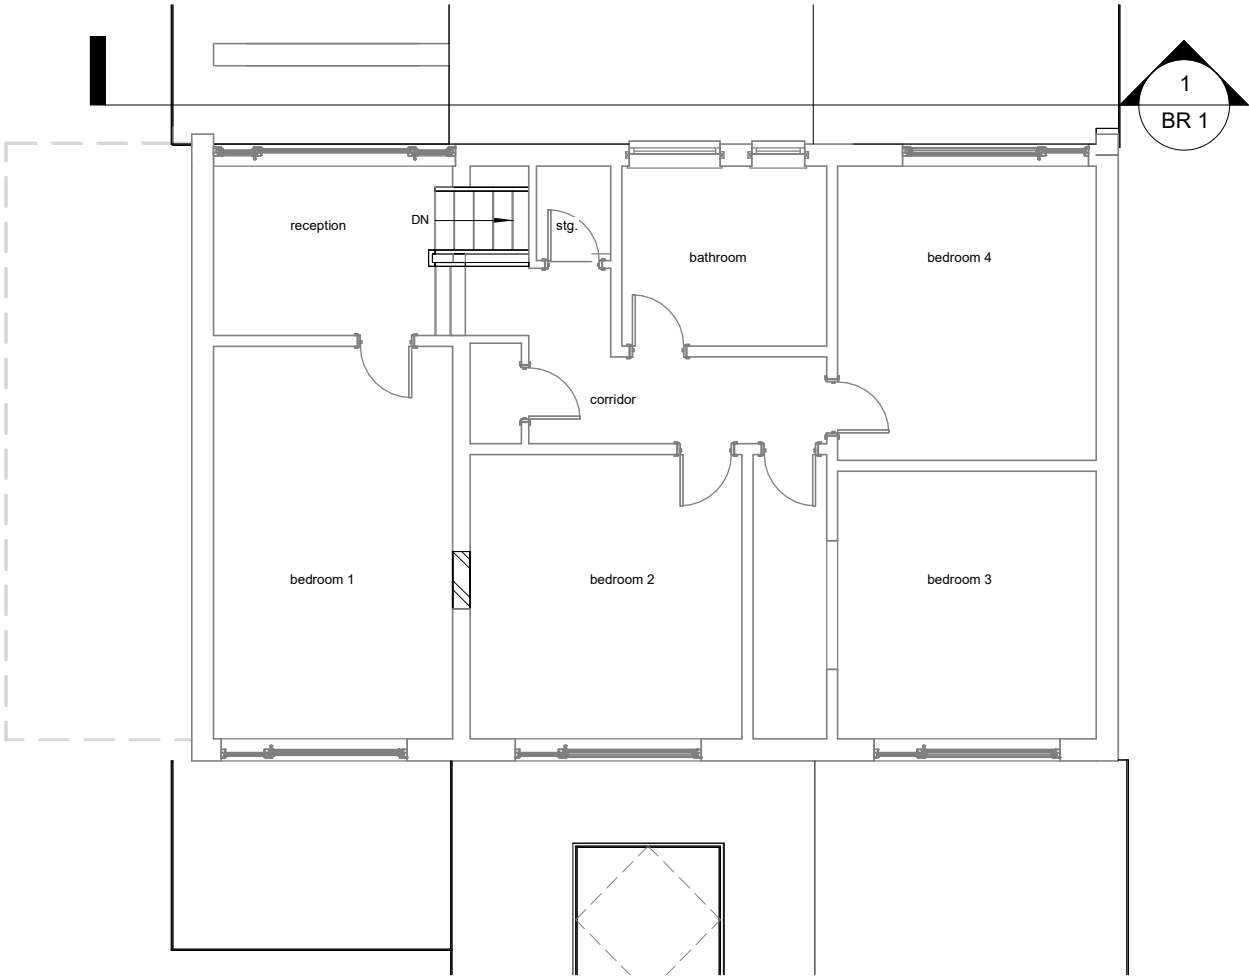

Proposed First Floor

1:500		50
1:200		20
1:100		10
1:50		5

pd

parkers

executive

design

All measurement to be checked on site prior to any commenment
(C) Copyright of Parkers Design (Southern) Limited. Any reproduction of these drawings will require written authority from the copyright owner.

Parkers Design Limited - The Studio @ 90, PO9 2PR
www.pexd.co.uk - info@parkersdesign.com - 07776 008822

PROJECT


66 Southleigh Road PO9 2QJ

SHEET


First Floor

CLIENT			
Leech			
Date	Issue Date	Scale (@ A3)	1 : 100
Drawn by	SW	DRAWING NUMBER P 2	REV
Checked by	SR		

1:1250

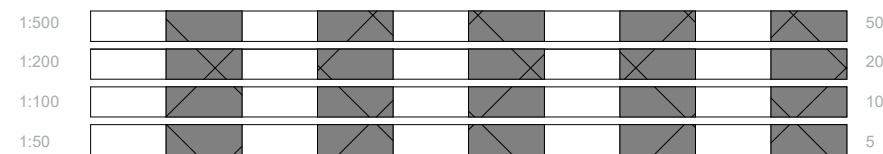

1:500

 

ReQuestAPIan
Map number: TQRQM22185095320614
Title: 66 Southleigh Road PO9 2QJ
Map Produced for: Parkers Design
© Crown copyright and database rights 2022 OS 100042766

pd parkers
executive
design

(C) Copyright of Parkers Design (Southern) Limited. Any reproduction of these drawings will require written authority from the copyright owner.

Parkers Design Limited - The Studio @ 90, PO9 2PR

www.pexd.co.uk - info@parkersdesign.com - 07776 008822

	PROJECT
--	---------

66 Southleigh Road PO9 2QJ

SHEET

Site Plan

CLIENT

Leech

Date _____

Issue Date

Scale (@ A3)

As indicated

Drawn by

SW

DRAWING NUMBER

EV

Checked by

SR

P 3




Existing Elevation-Front



Proposed Elevation-Front







Existing Elevation-Rear

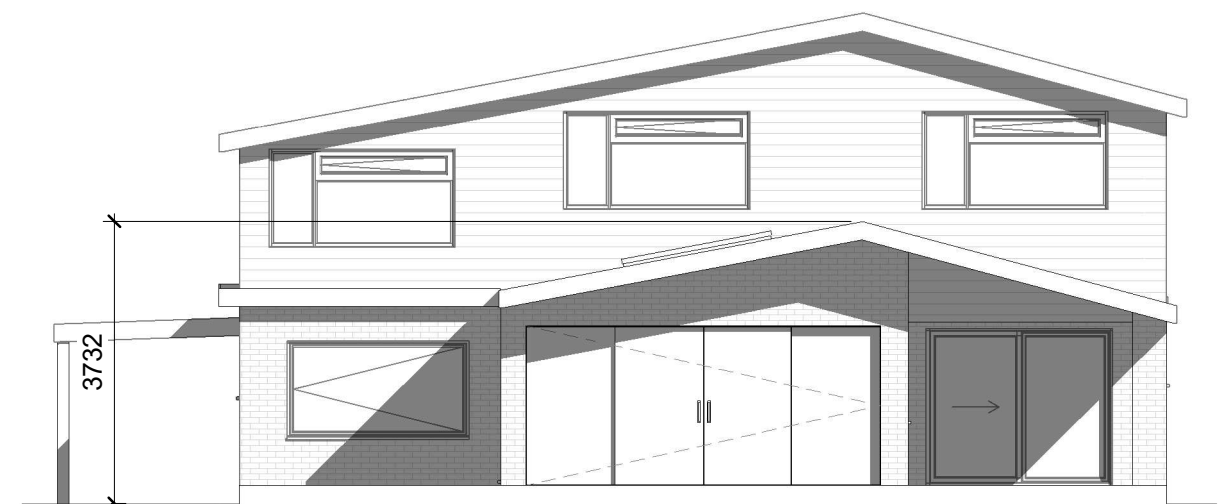

Proposed Elevation-Rear

1:500		50
1:200		20
1:100		10
1:50		5

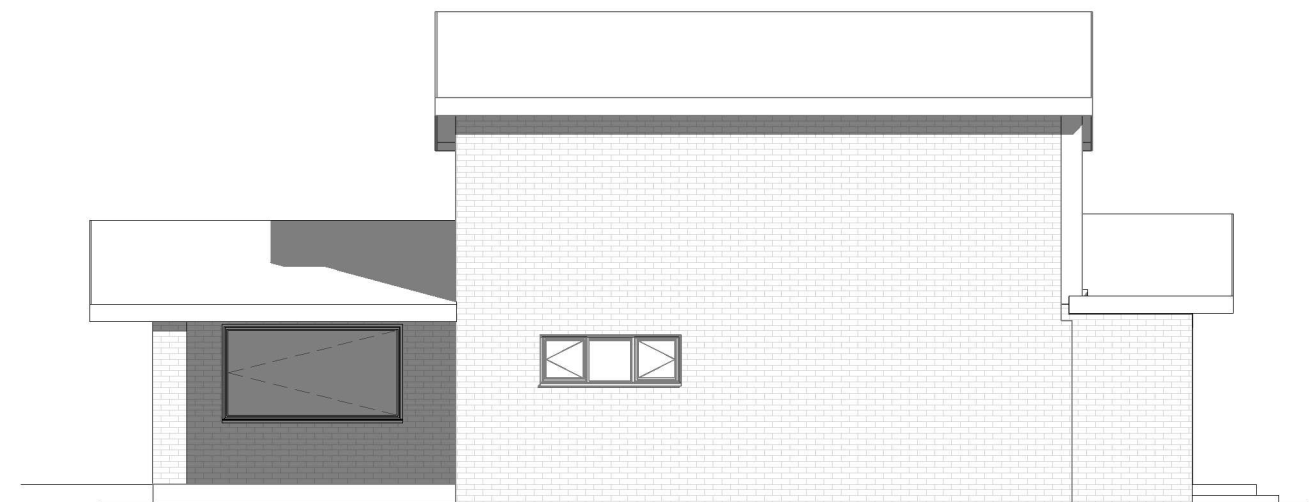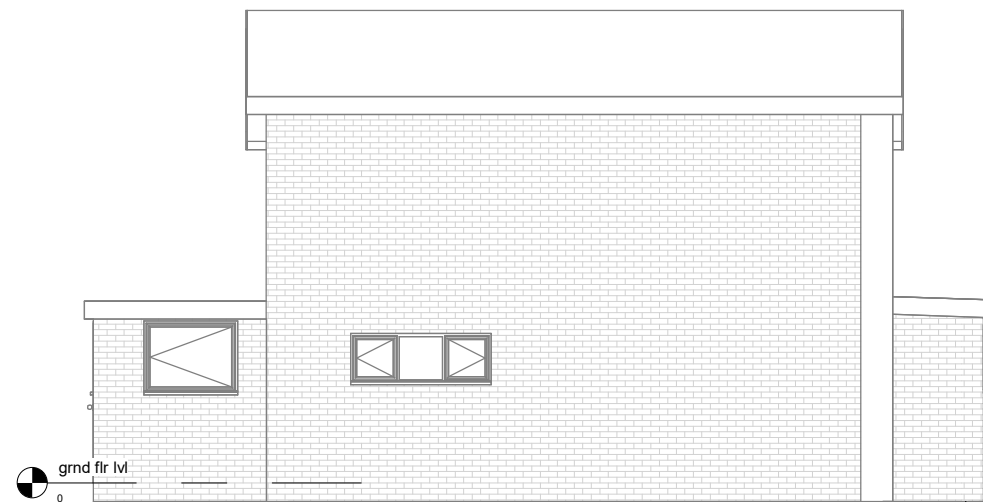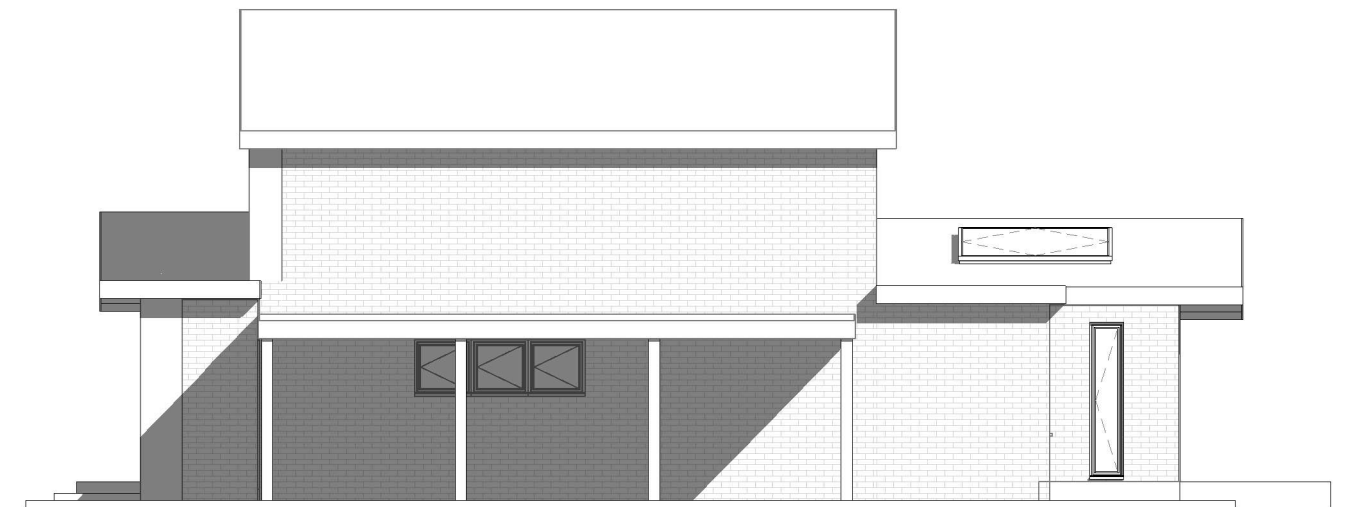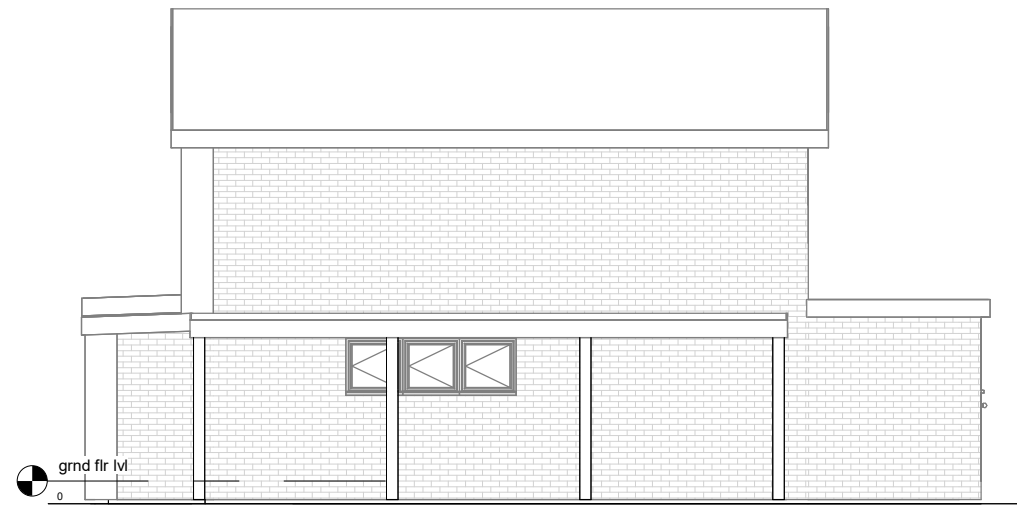

1:500					50
1:200					20
1:100					10
1:50					5



(C) Copyright of Parkers Design (Southern) Limited. Any reproduction of these drawings will require written authority from the copyright owner.

Parkers Design Limited - The Studio @ 90, PO9 2PR

www.pexd.co.uk - info@parkersdesign.com - 07776 008822

	PROJECT
--	---------

66 Southleigh Road PO9 2QJ

SHEET

Elevations-Right/Left side

	CLIENT
--	--------

Leech

Date _____

Issue Date

Scale (@ A3)

1 : 100

Drawn by

SW

DRAWING NUMBER


EV

Checked by


SR

P 5

Proposed 3D 1

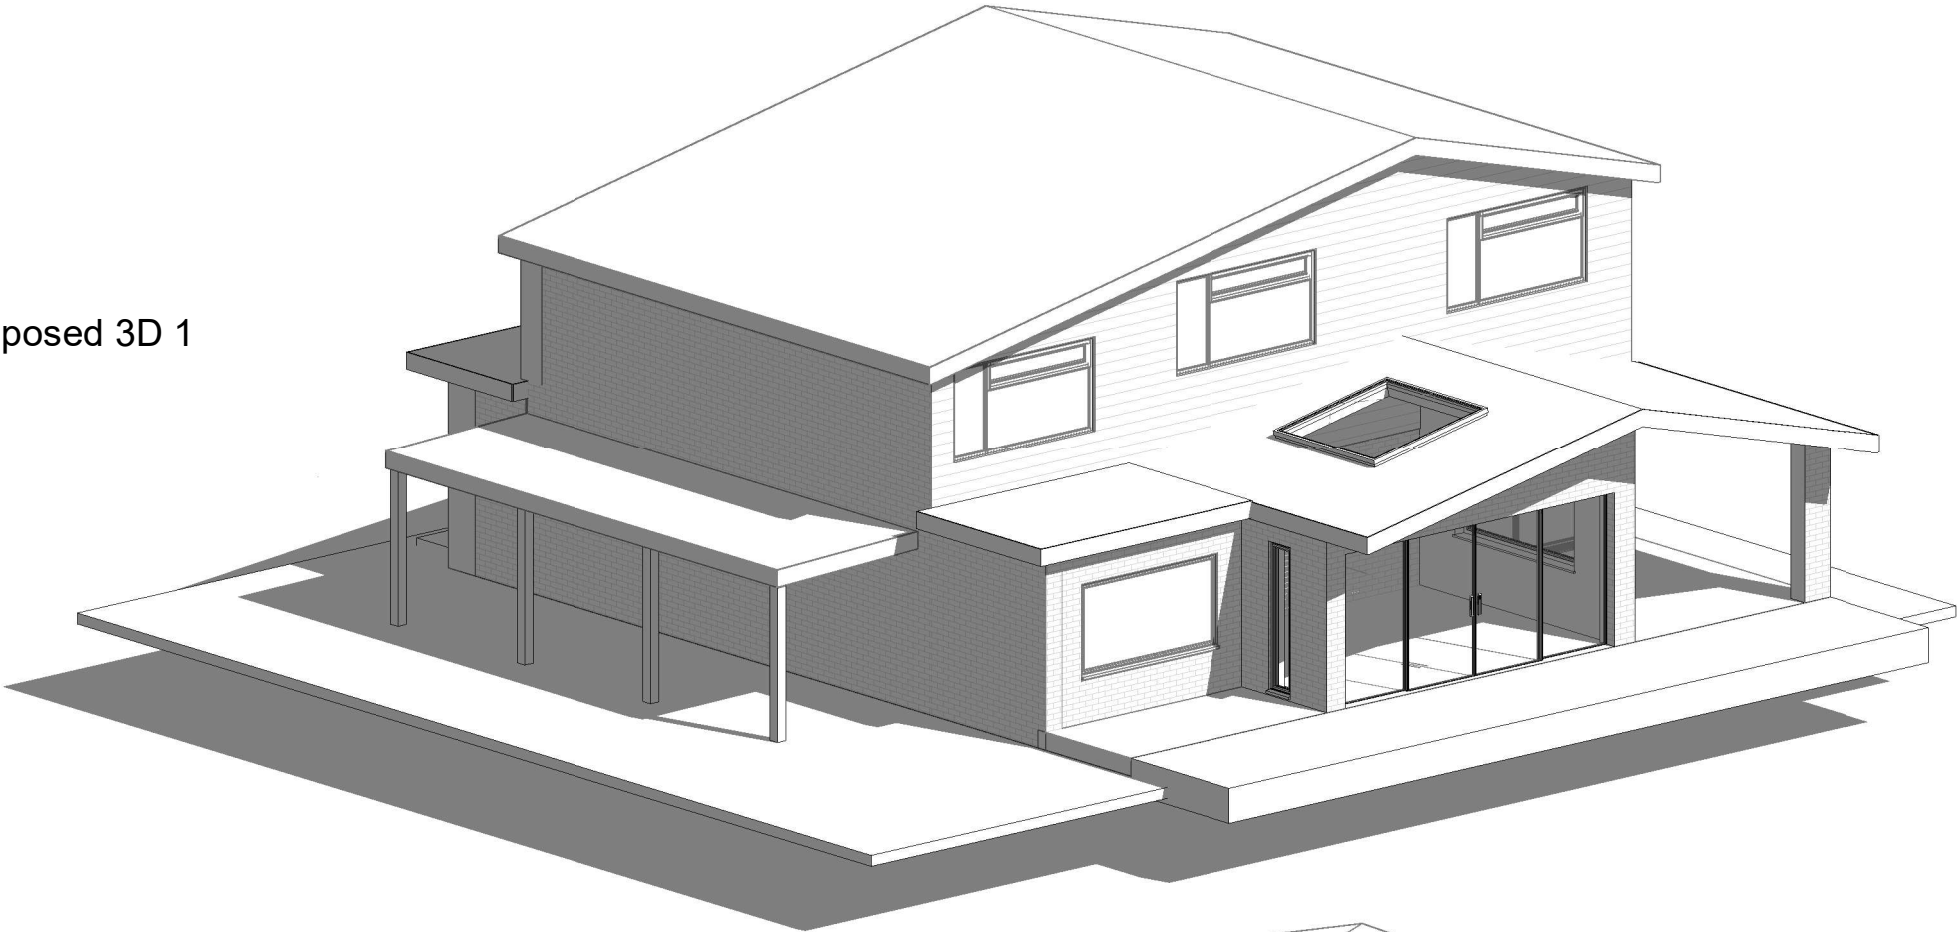

Proposed 3D 2

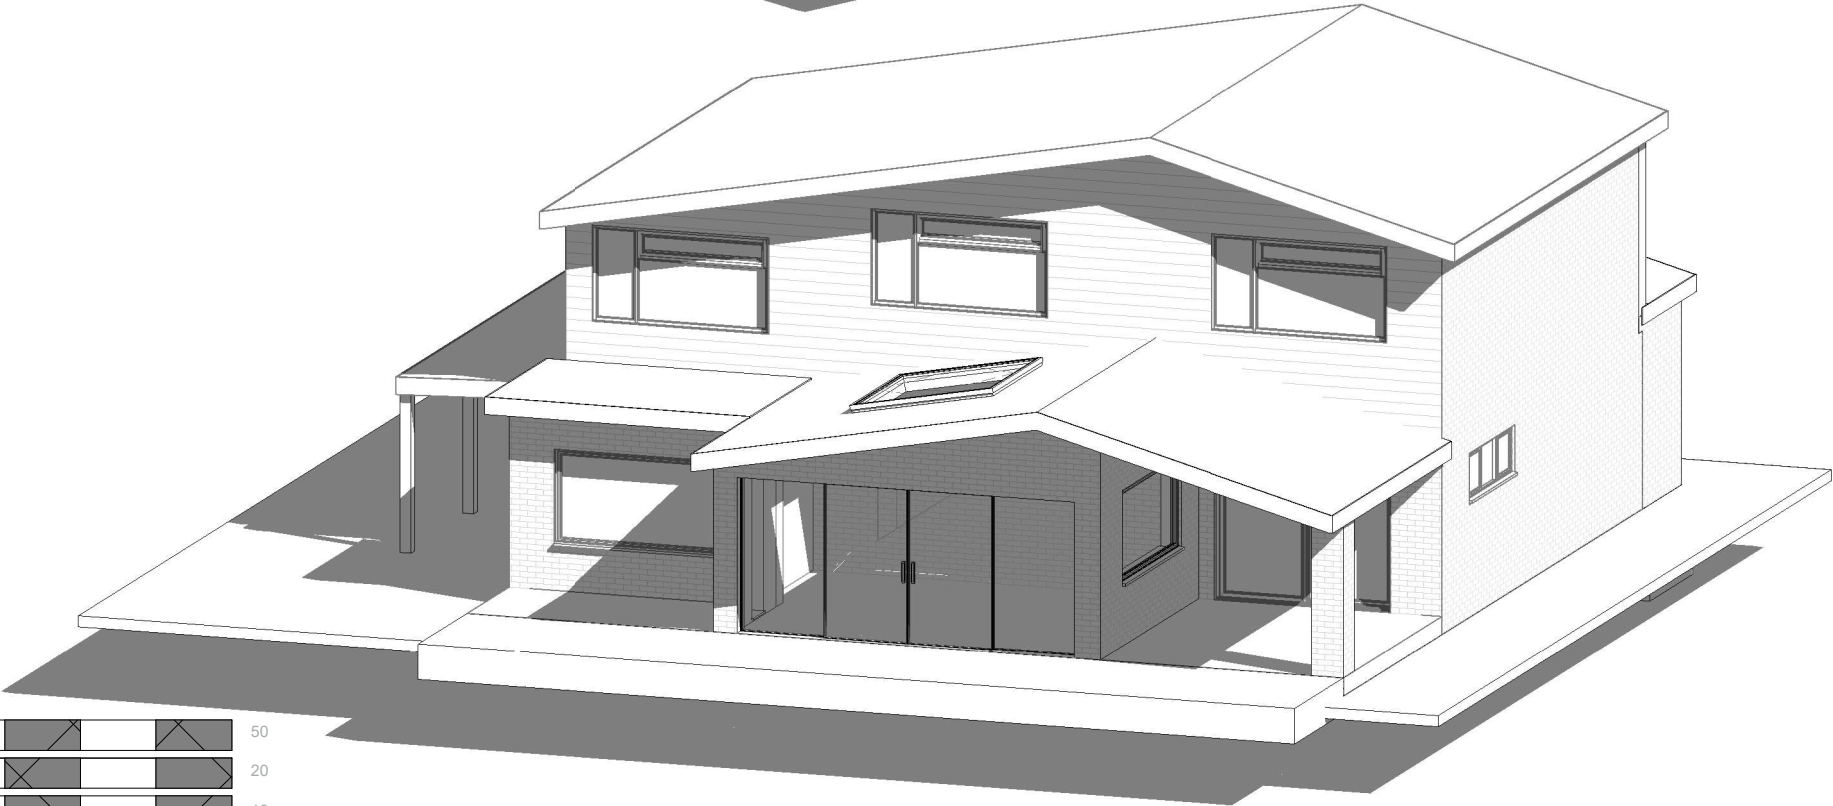

1:500		50
1:200		20
1:100		10
1:50		5

pd

parkers

executive

design

All measurement to be checked on site prior to any commenment
(C) Copyright of Parkers Design (Southern) Limited. Any reproduction of these drawings will require written authority from the copyright owner.

Parkers Design Limited - The Studio @ 90, PO9 2PR
www.pexd.co.uk - info@parkersdesign.com - 07776 008822

PROJECT

66 Southleigh Road PO9 2QJ

SHEET

3D 1

CLIENT				Leech	
Date		Issue Date		Scale (@ A3)	
Drawn by	SW	DRAWING NUMBER		REV	
Checked by	SR	P 6			