



GENERAL NOTES

Dimensions to be checked on site before commencing work. Any discrepancies shall be reported to the architect immediately.


Do not scale from these drawings except for planning purposes. Use figured dimensions only.

ACCOMPANYING DOCUMENTATION


All details shown on Helyer Davies Architects drawings are to be read in conjunction with the project specification and other consultants drawings and details.

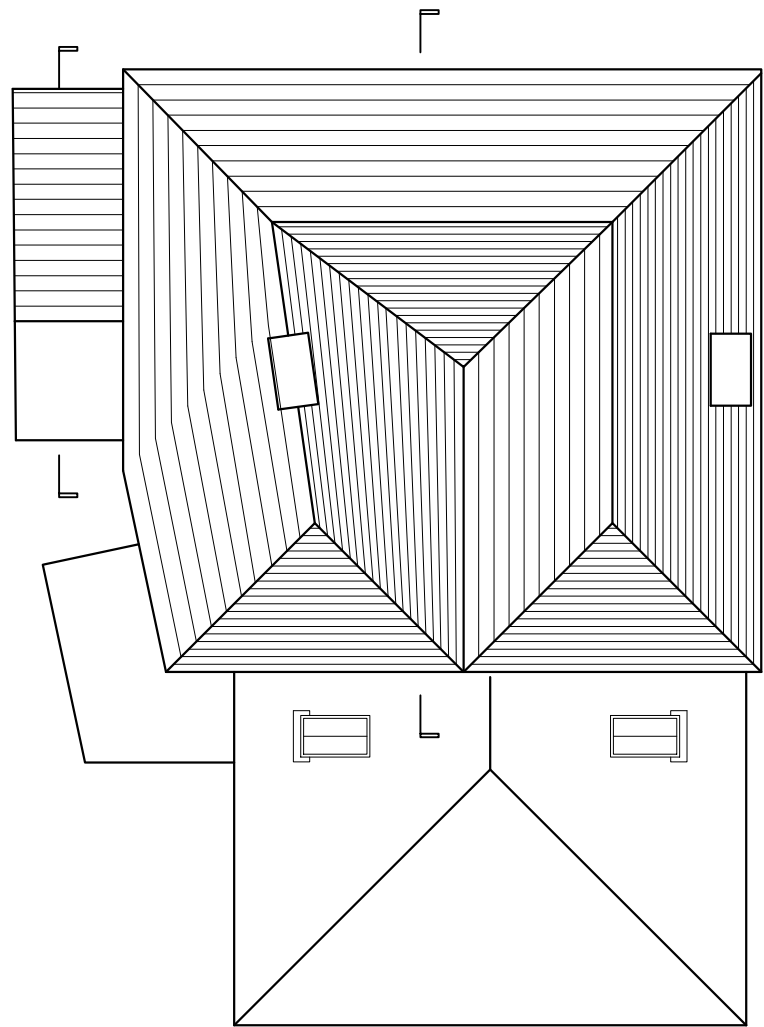 

Existing Roof Floor Plan
1:100

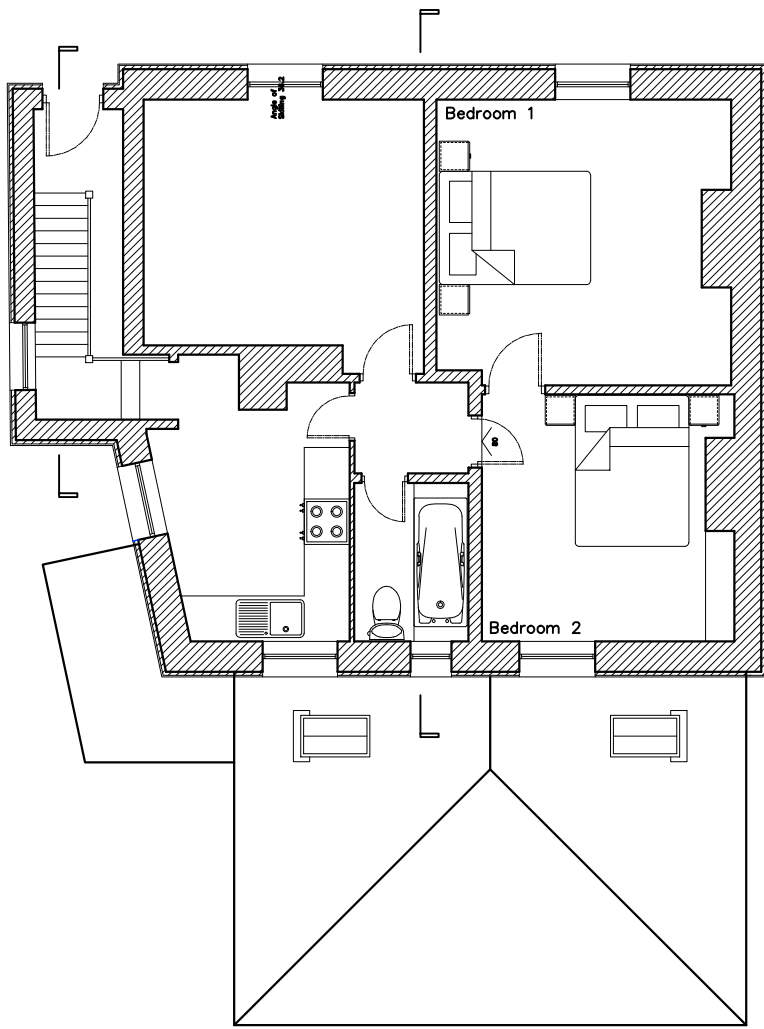


Existing First Floor Plan
1:100

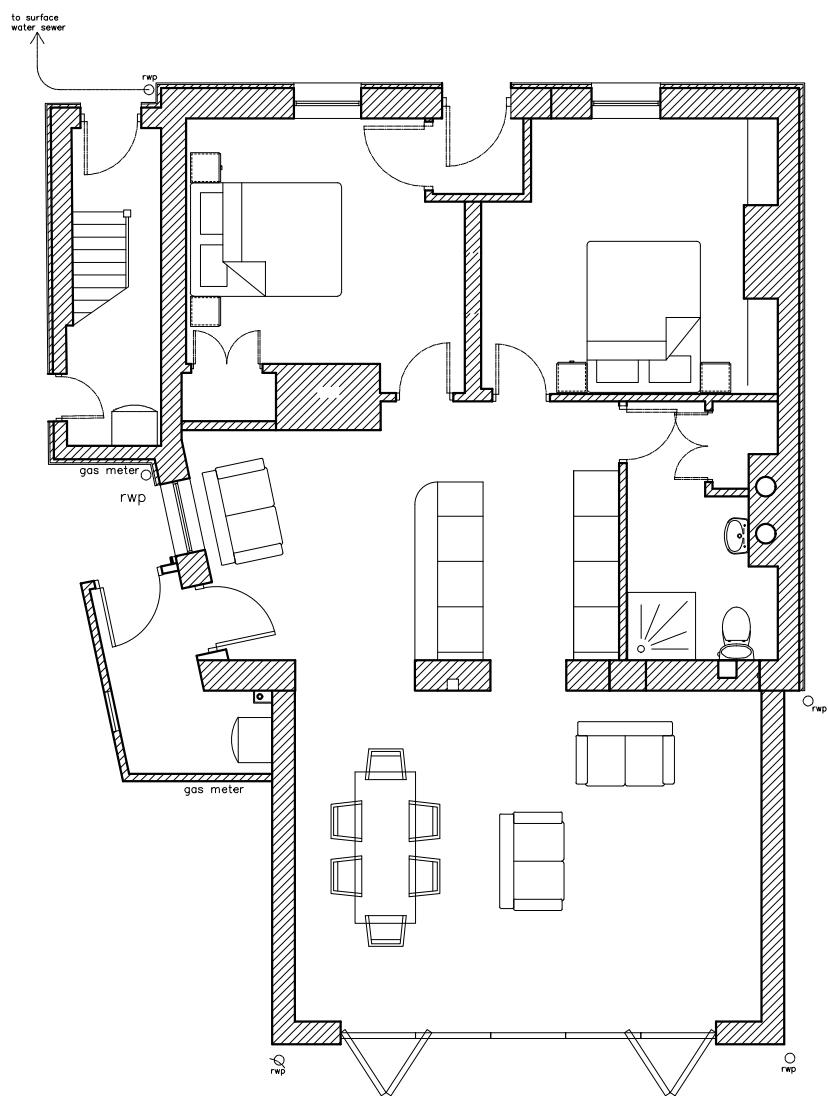


Existing Ground Floor Plan
1:100



Existing West Elevation
1:100

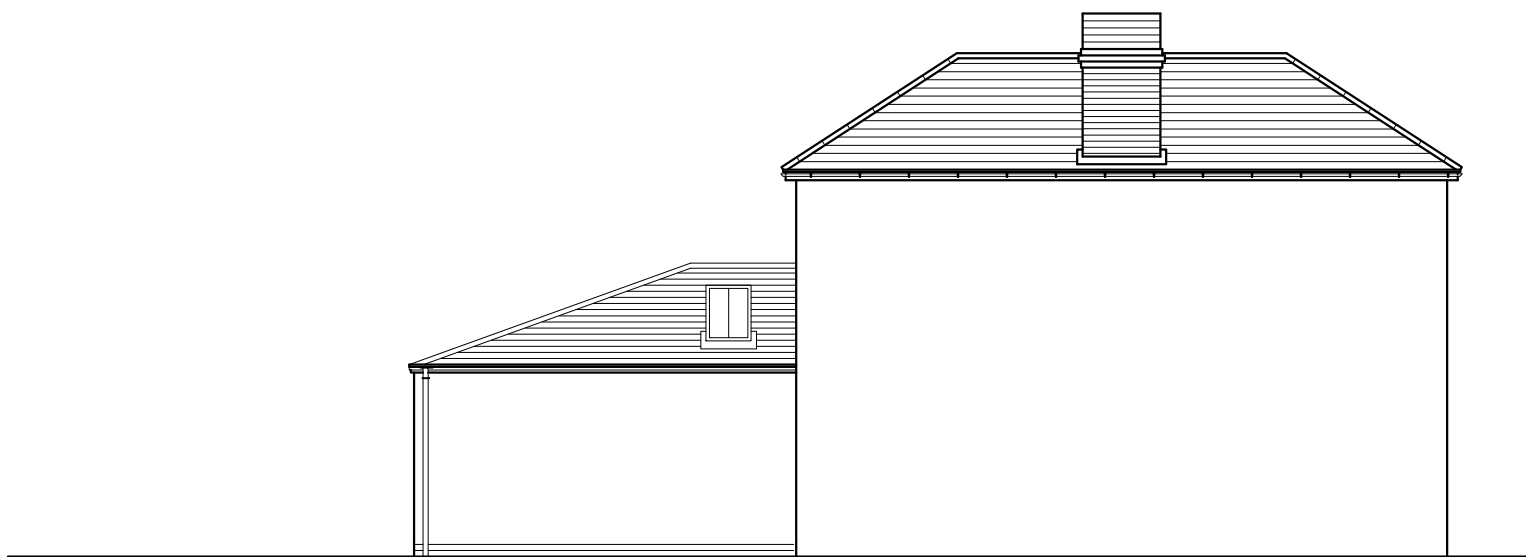



Existing East Elevation
1:100

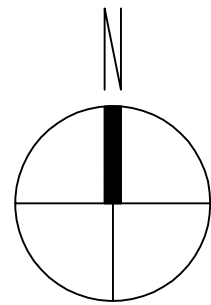


Existing North Elevation
1:100



Existing South Elevation
1:100

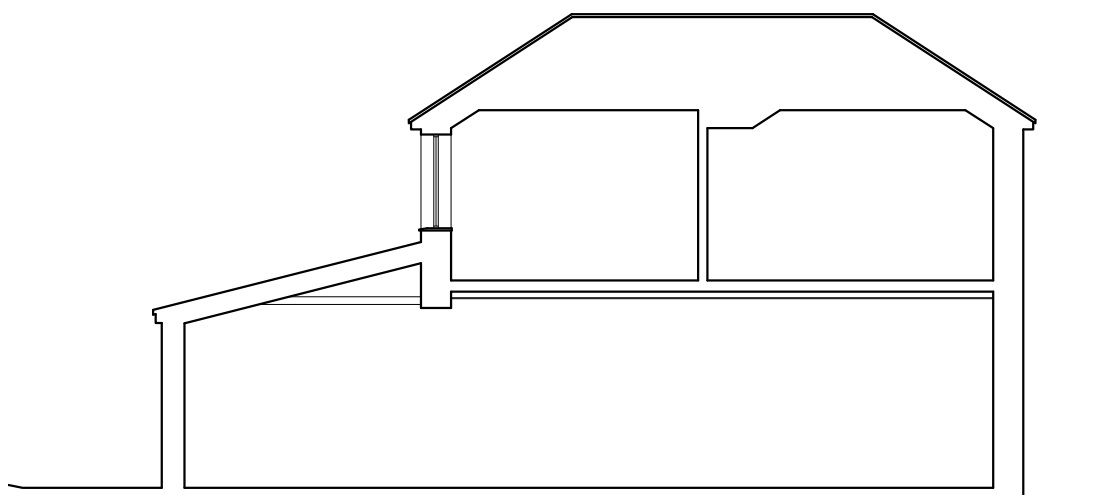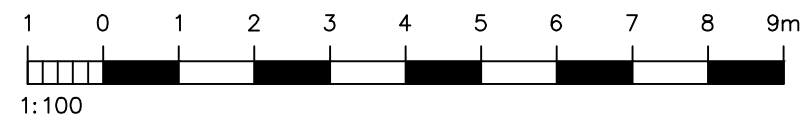

Existing Building Section
1:100

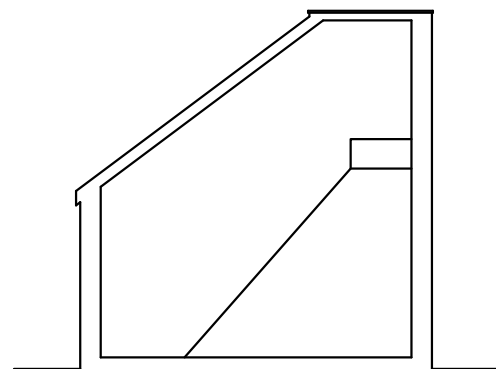


Existing Stair Section
1:100




Site Location Plan @ 1:1250

Ordnance Survey (c) Crown Copyright 2024.
All rights reserved.
Licence number 100020449

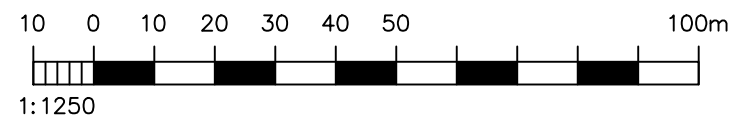

Existing Block Plan @ 1:500

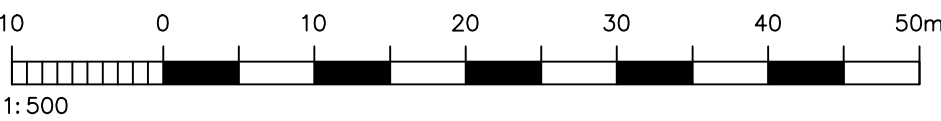

REV	DATE	AMENDMENT	DRAWN

Helyer Davies Architects

www.hdarchitects.co.uk
mail@hdarchitects.co.uk
01243 370 715

Unit 1 The Old Flour Mill . Queen St
Emsworth . PO10 7BT

PROJECT

20 & 22 West Street
Emsworth

DRAWING **SCALE**

General Arrangement As noted @A1

DATE	DRAWN
Apr-25	MH
DRAWING No.	REV
24098 - 001a	